
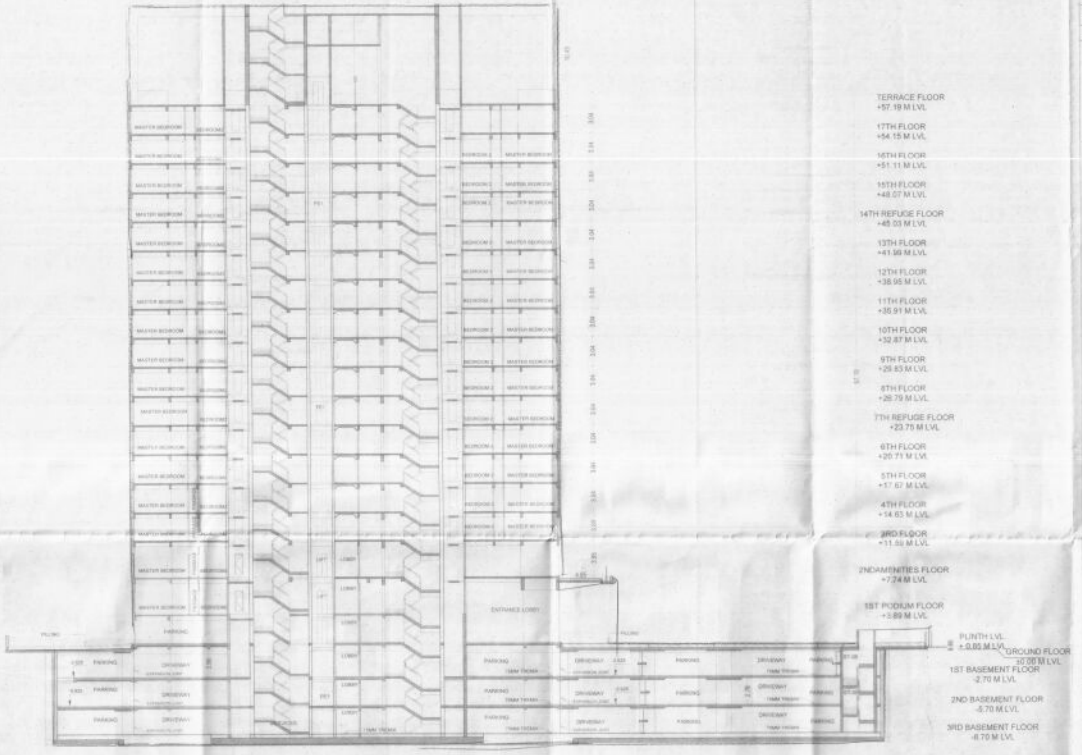


SECTION AA SCALE 1 : 200

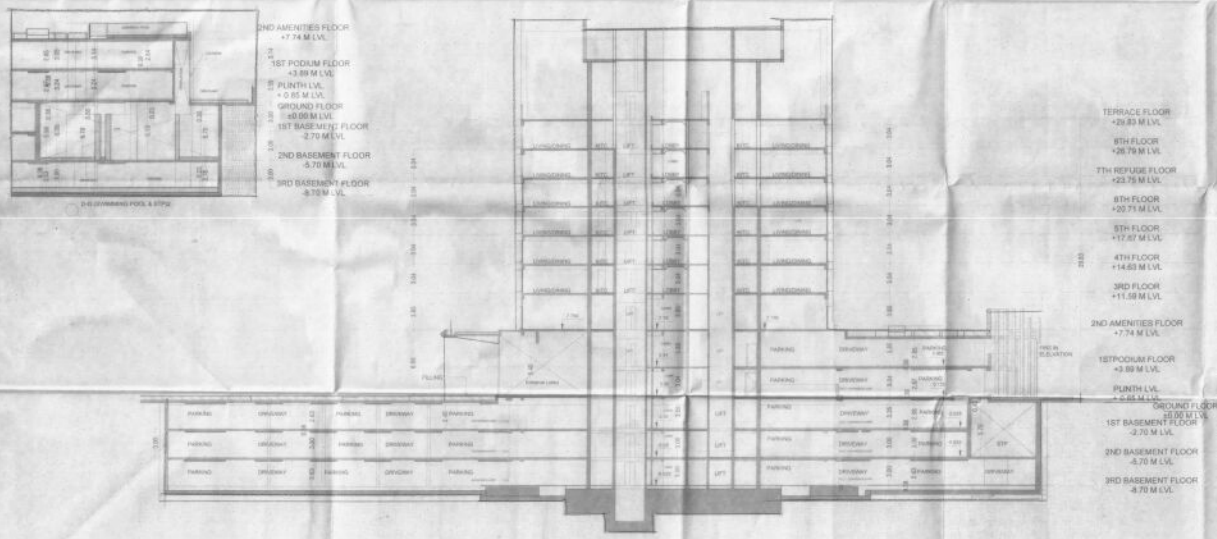

SECTION CC SCALE 1 : 200

PROFORMA -B 09 / 09

CONTENTS OF SHEET

WING - A & B SECTION AA,CC & DD

STAMP AND DATE OF APPROVAL OF PLAN

PLANS APPROVED SUBJECT TO THE UNDERMENTIONED WING/S ARE TO BE READ ALONG WITH ~~COMMENCEMENT CERTIFICATE / AMENDED~~ COMMENCEMENT CERTIFICATE ISSUED UPTO PLINTH LEVEL BEARING NO. TP(CP-2)/ODC/e/13-14/e/1v/1356/2020 DATE: - 2 DEC 2020 AND THE CONDITIONS MENTIONED THEREIN.

Authorised Architect
Town & Country Planning Division
MMRDA

MMRDA

STAMP AND DATE OF RECEIPT OF PLAN

DESCRIPTION OF PROPOSAL & PROPERTY

PROPOSED RESIDENTIAL BUILDING ON SUB-PLOT A BEARING CTS NO. 158,158/1B2,161(PT),162(PT) & 185(PT) OF VILLAGE GOREGAON

DWG NO.	REVISIONS	DATE	SCALE	DISCRIPTION
09 / 09	-	-	1 : 200	

DRAWN BY :-

CHECKED BY:-

NORTH

NAME OF THE OWNER

M/s. SATGURU CORPORATE SERVICES PRIVATE LIMITED

SIGNATURE OF THE OWNER

NAME OF ARCHITECT	DEVYANI KHADILKAR
LIC. NO	CA/90/13194
ADDRESS	B-106, Neeraj Building, Mahavir Goregaon Link Road, Malad (w), Mumbai - 400 064

SPACEAGE ARCHITECTS & CONSULTANTS