
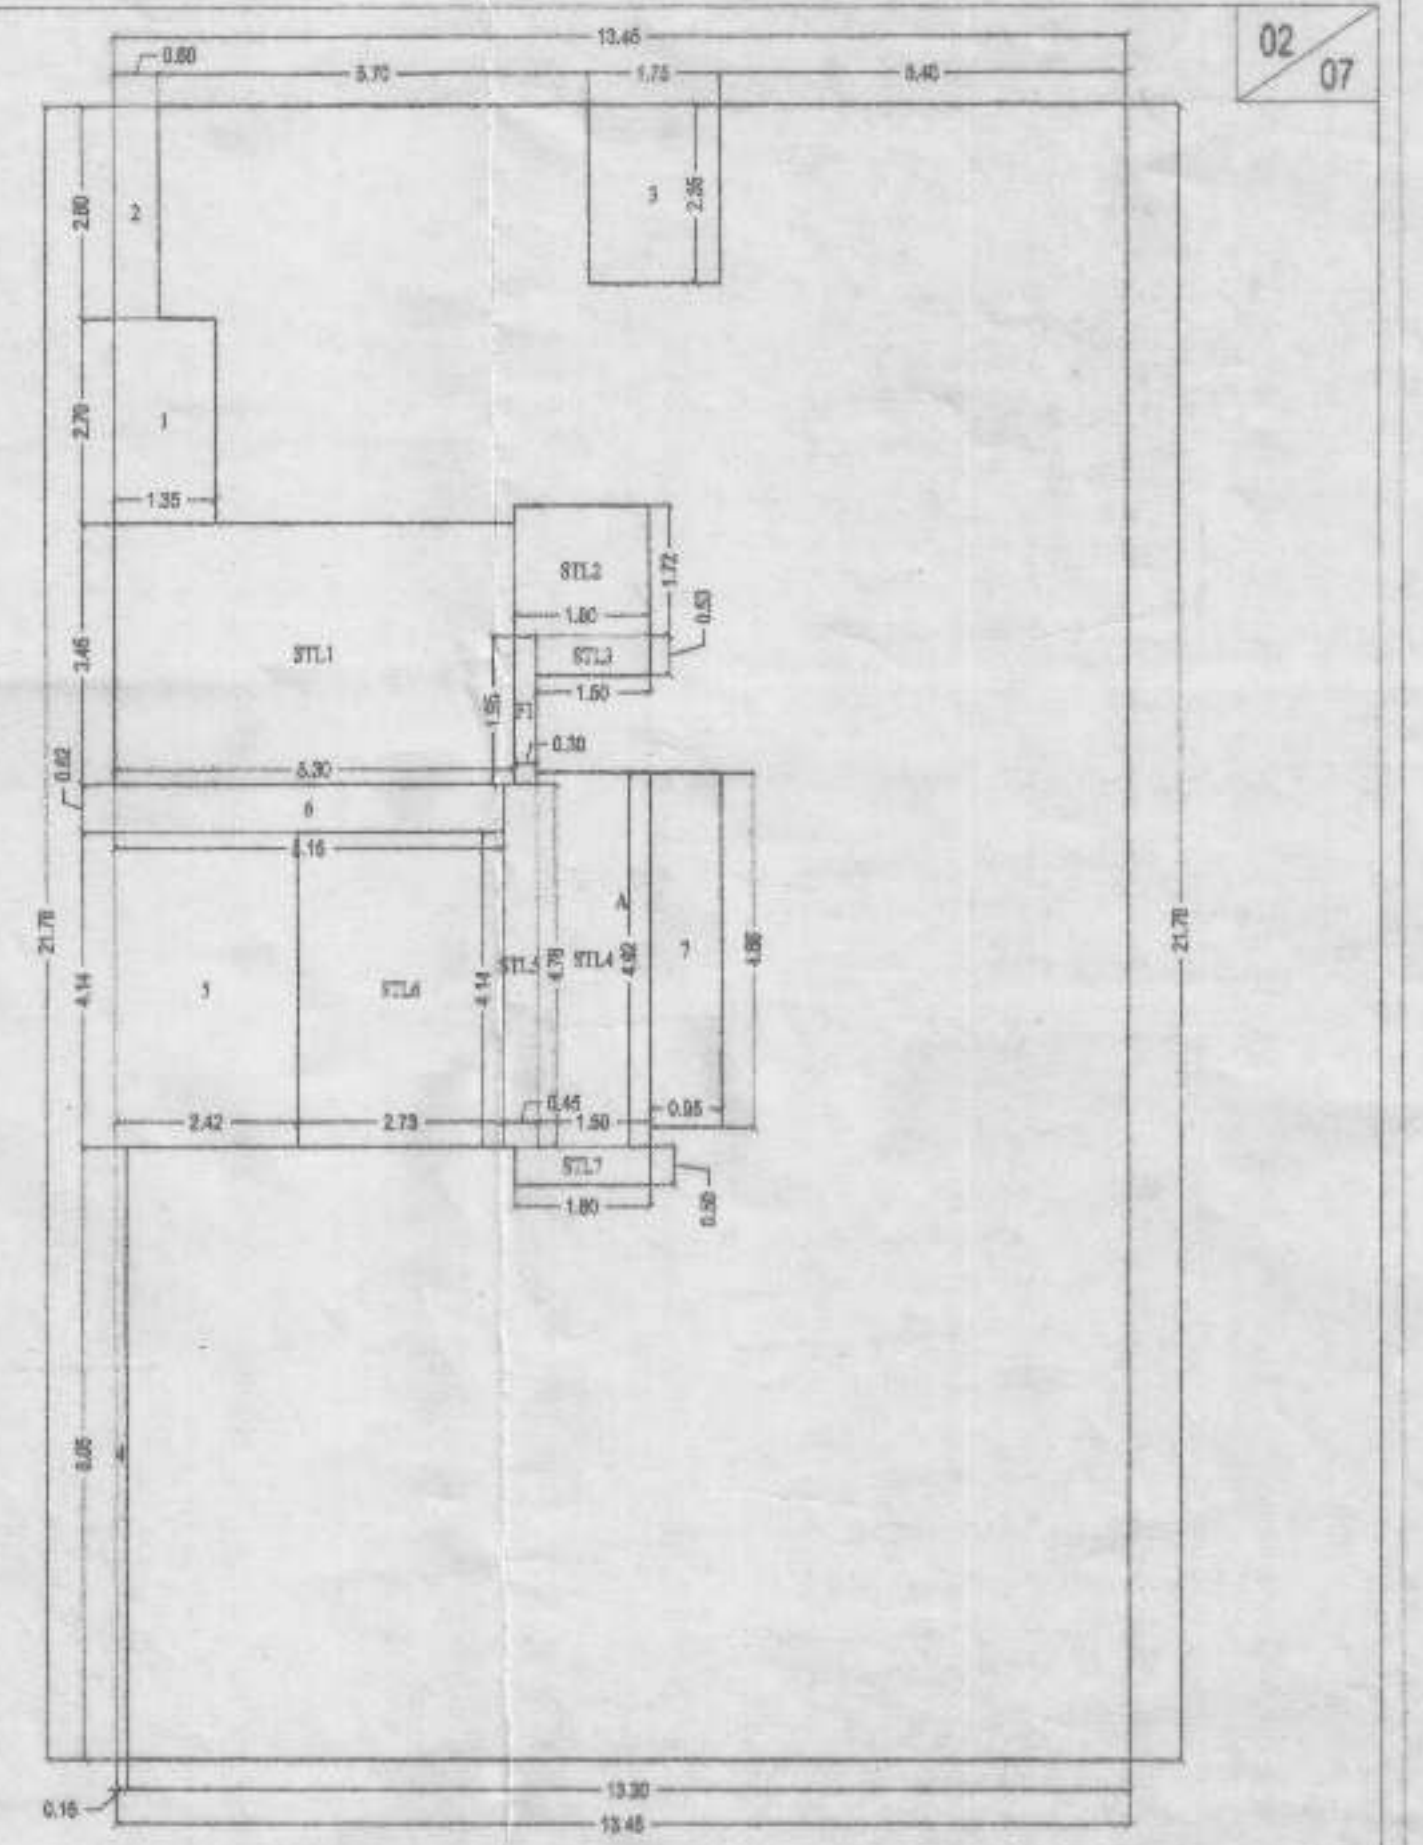
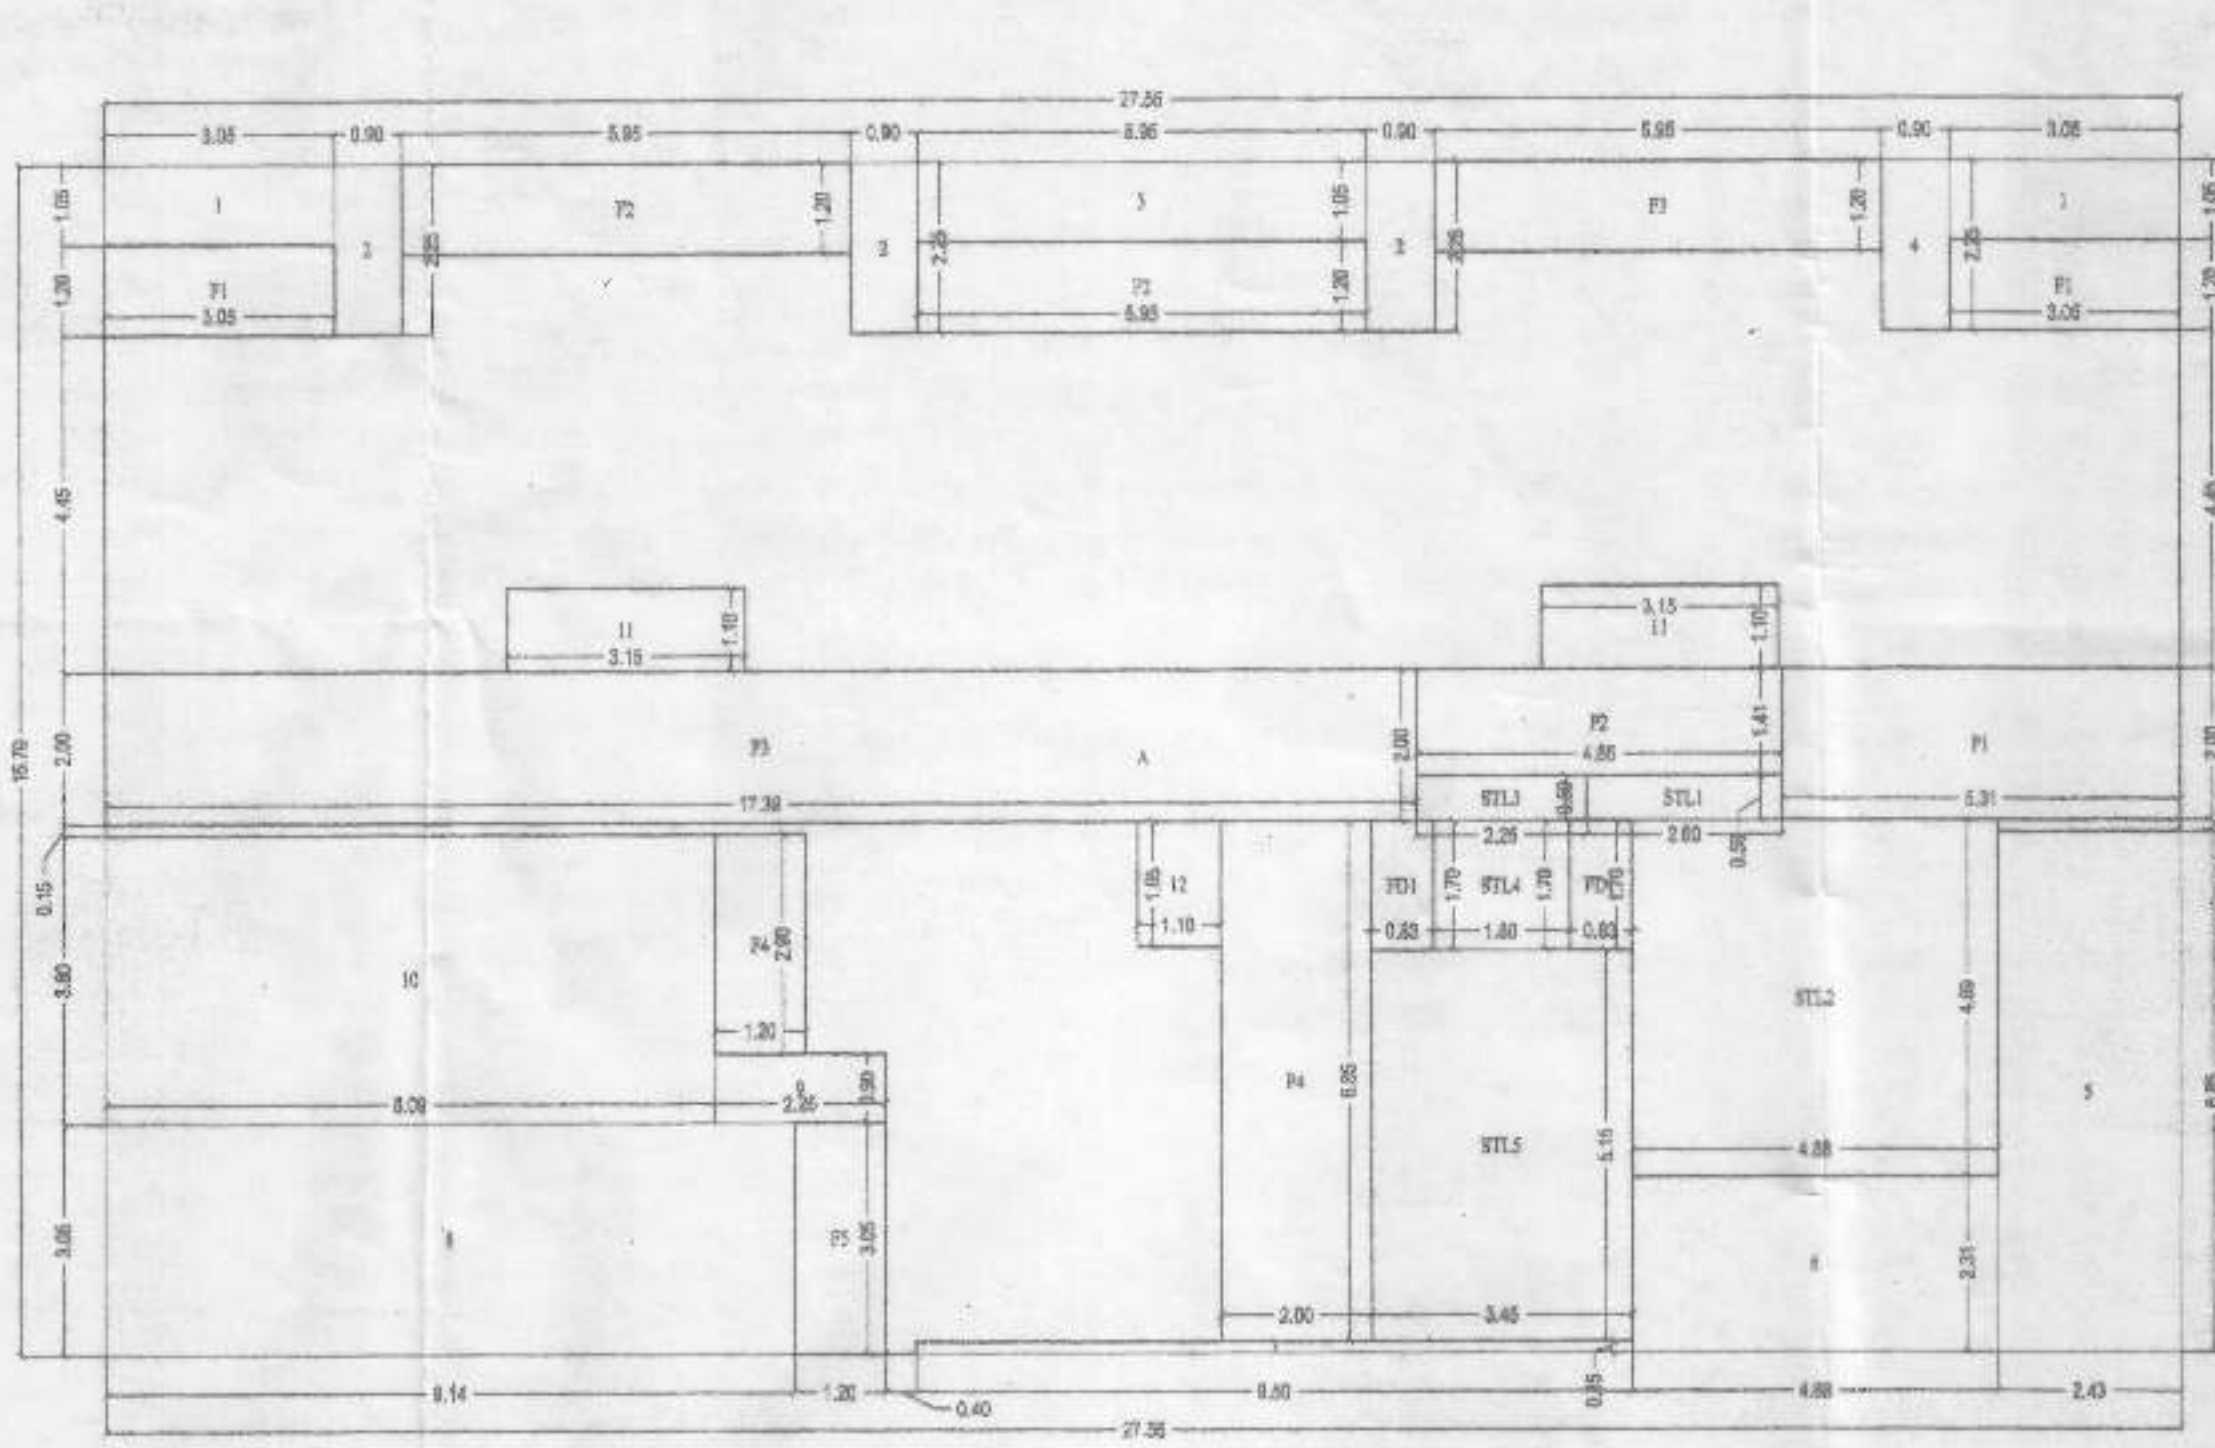


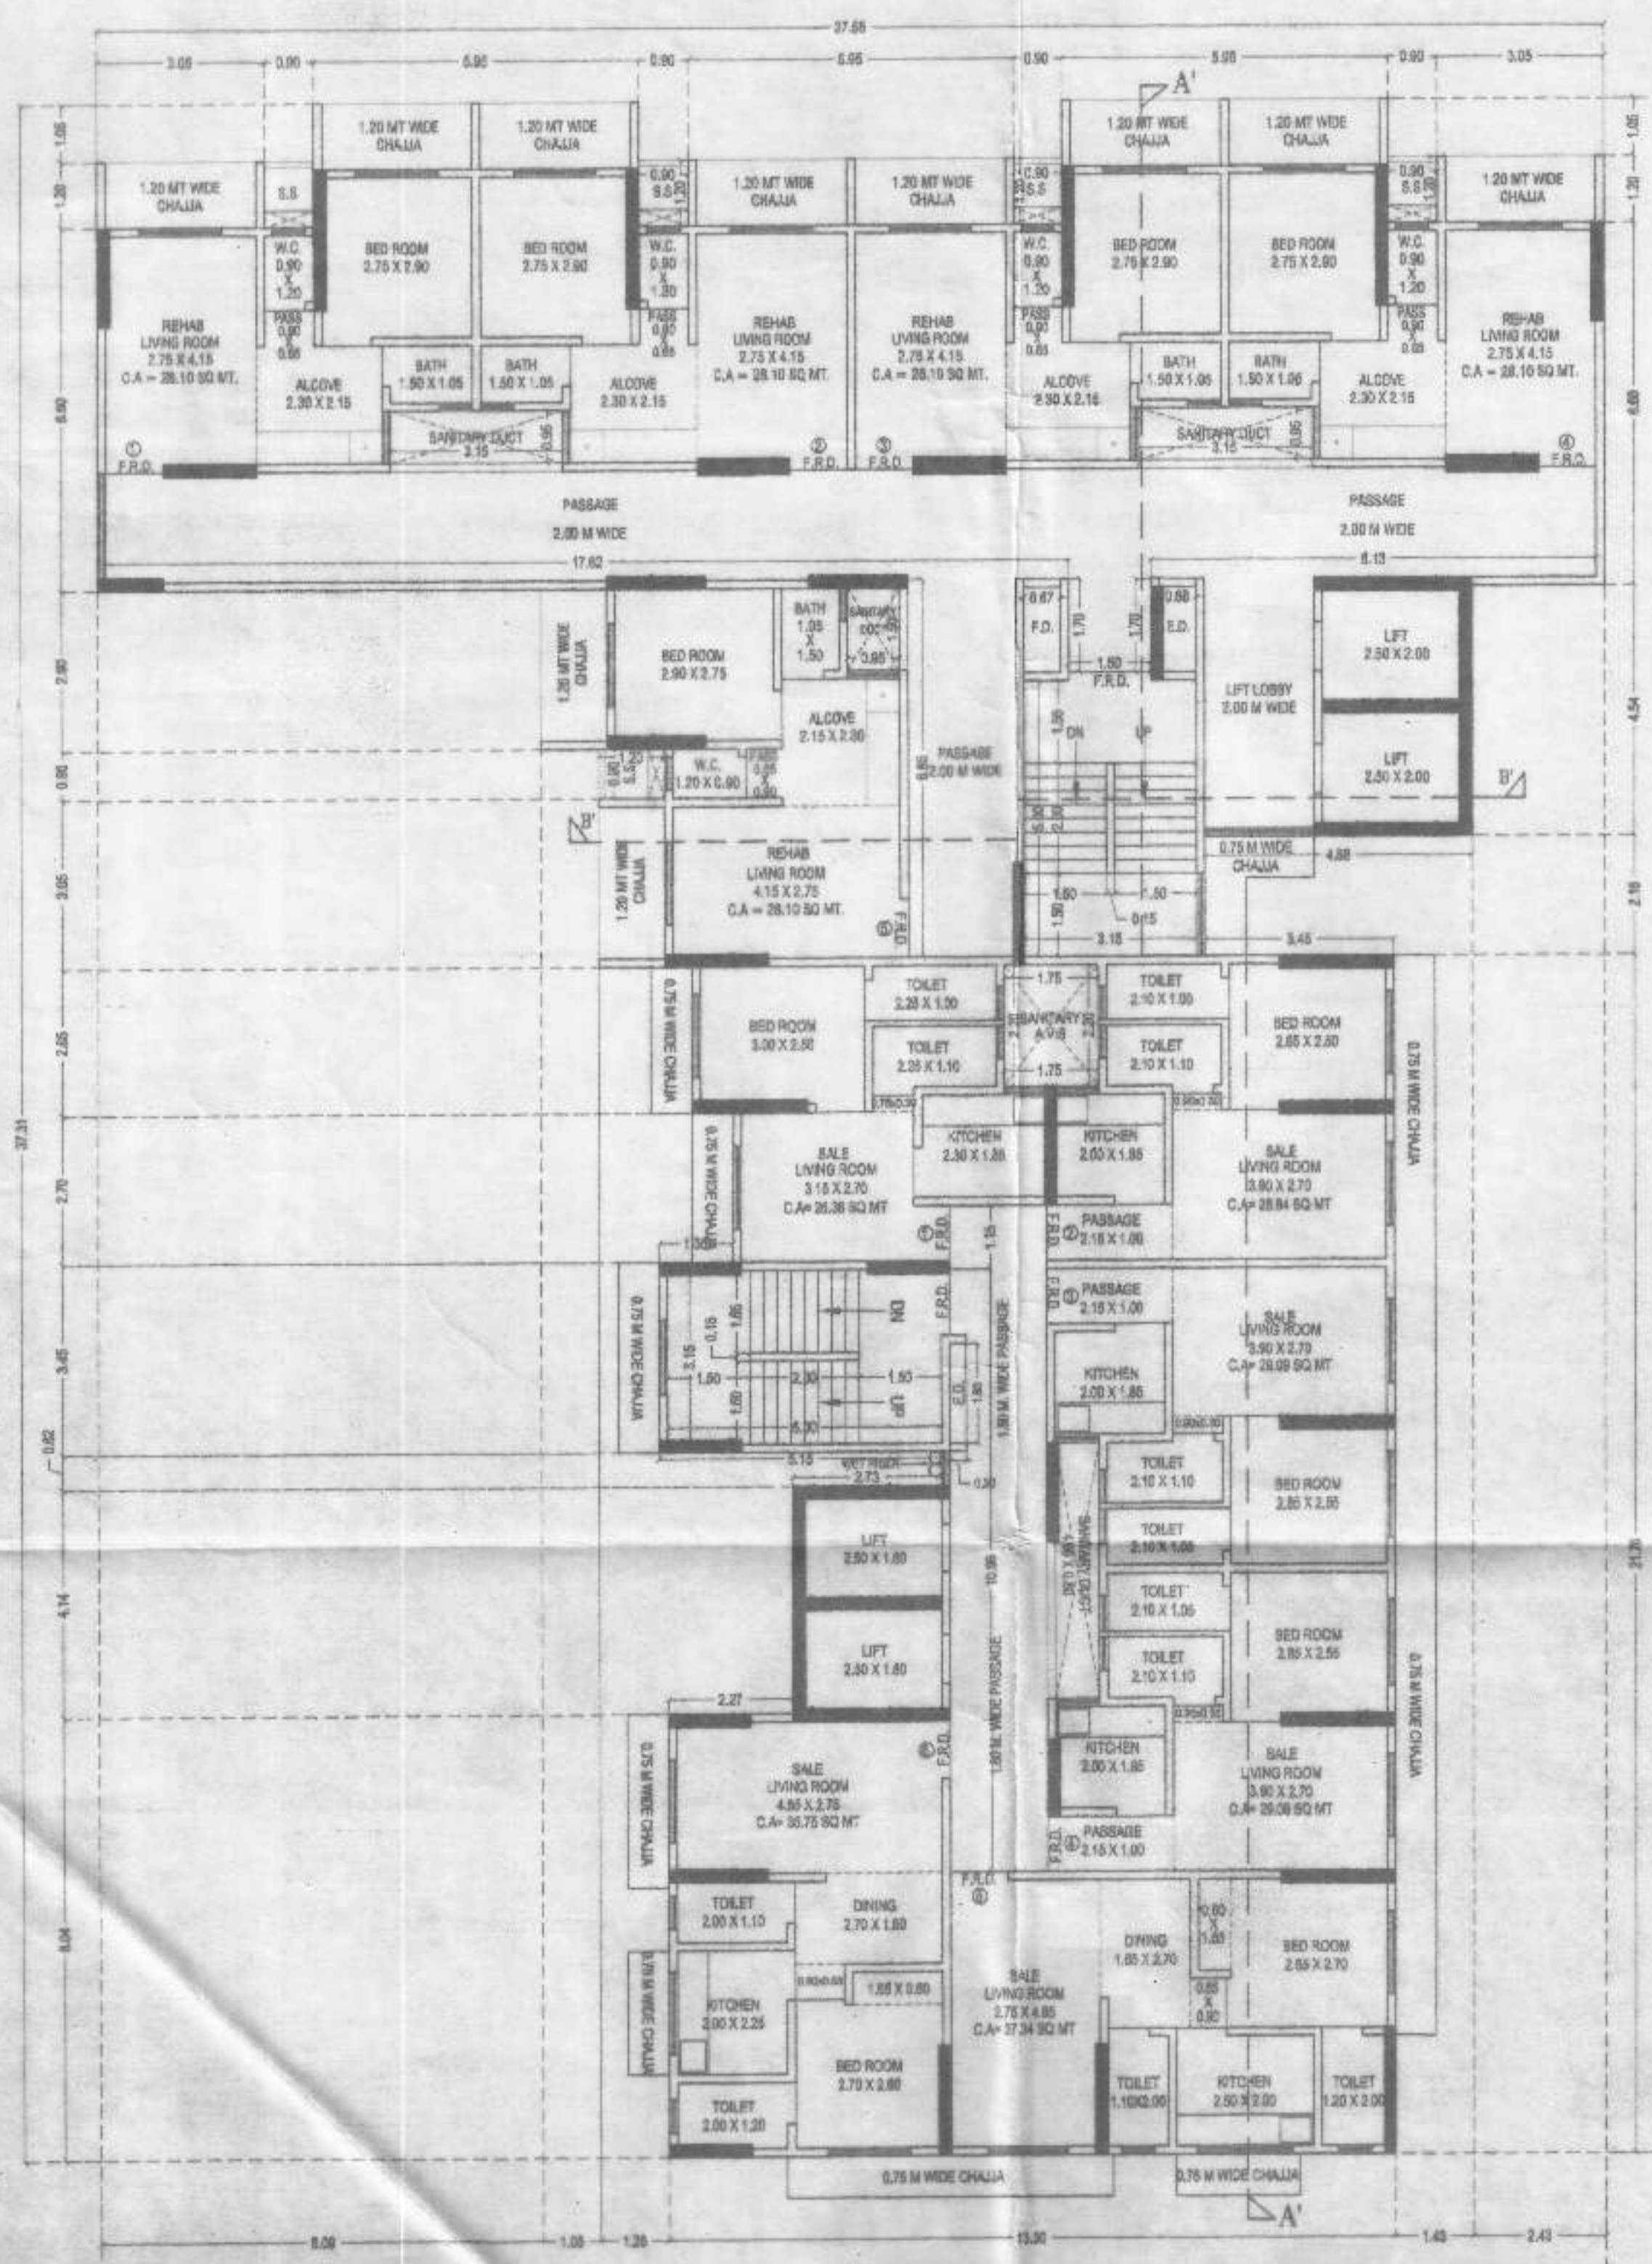

TYPICAL (2ND TO 7TH, 9TH TO 14TH) FLOOR BUA LINE DIAGRAM (REHAB WING)
SCALE 1:100

BUILT UP AREA CALCULATION									
TYPICAL (2ND TO 7TH, 9TH TO 14TH) FLOOR (REHAB WING)									
TOTAL DEDUCTION							=	118.62	SQ.MT.
TOTAL BUILT UP AREA (X - Y)							=	313.82	SQ.MT.