


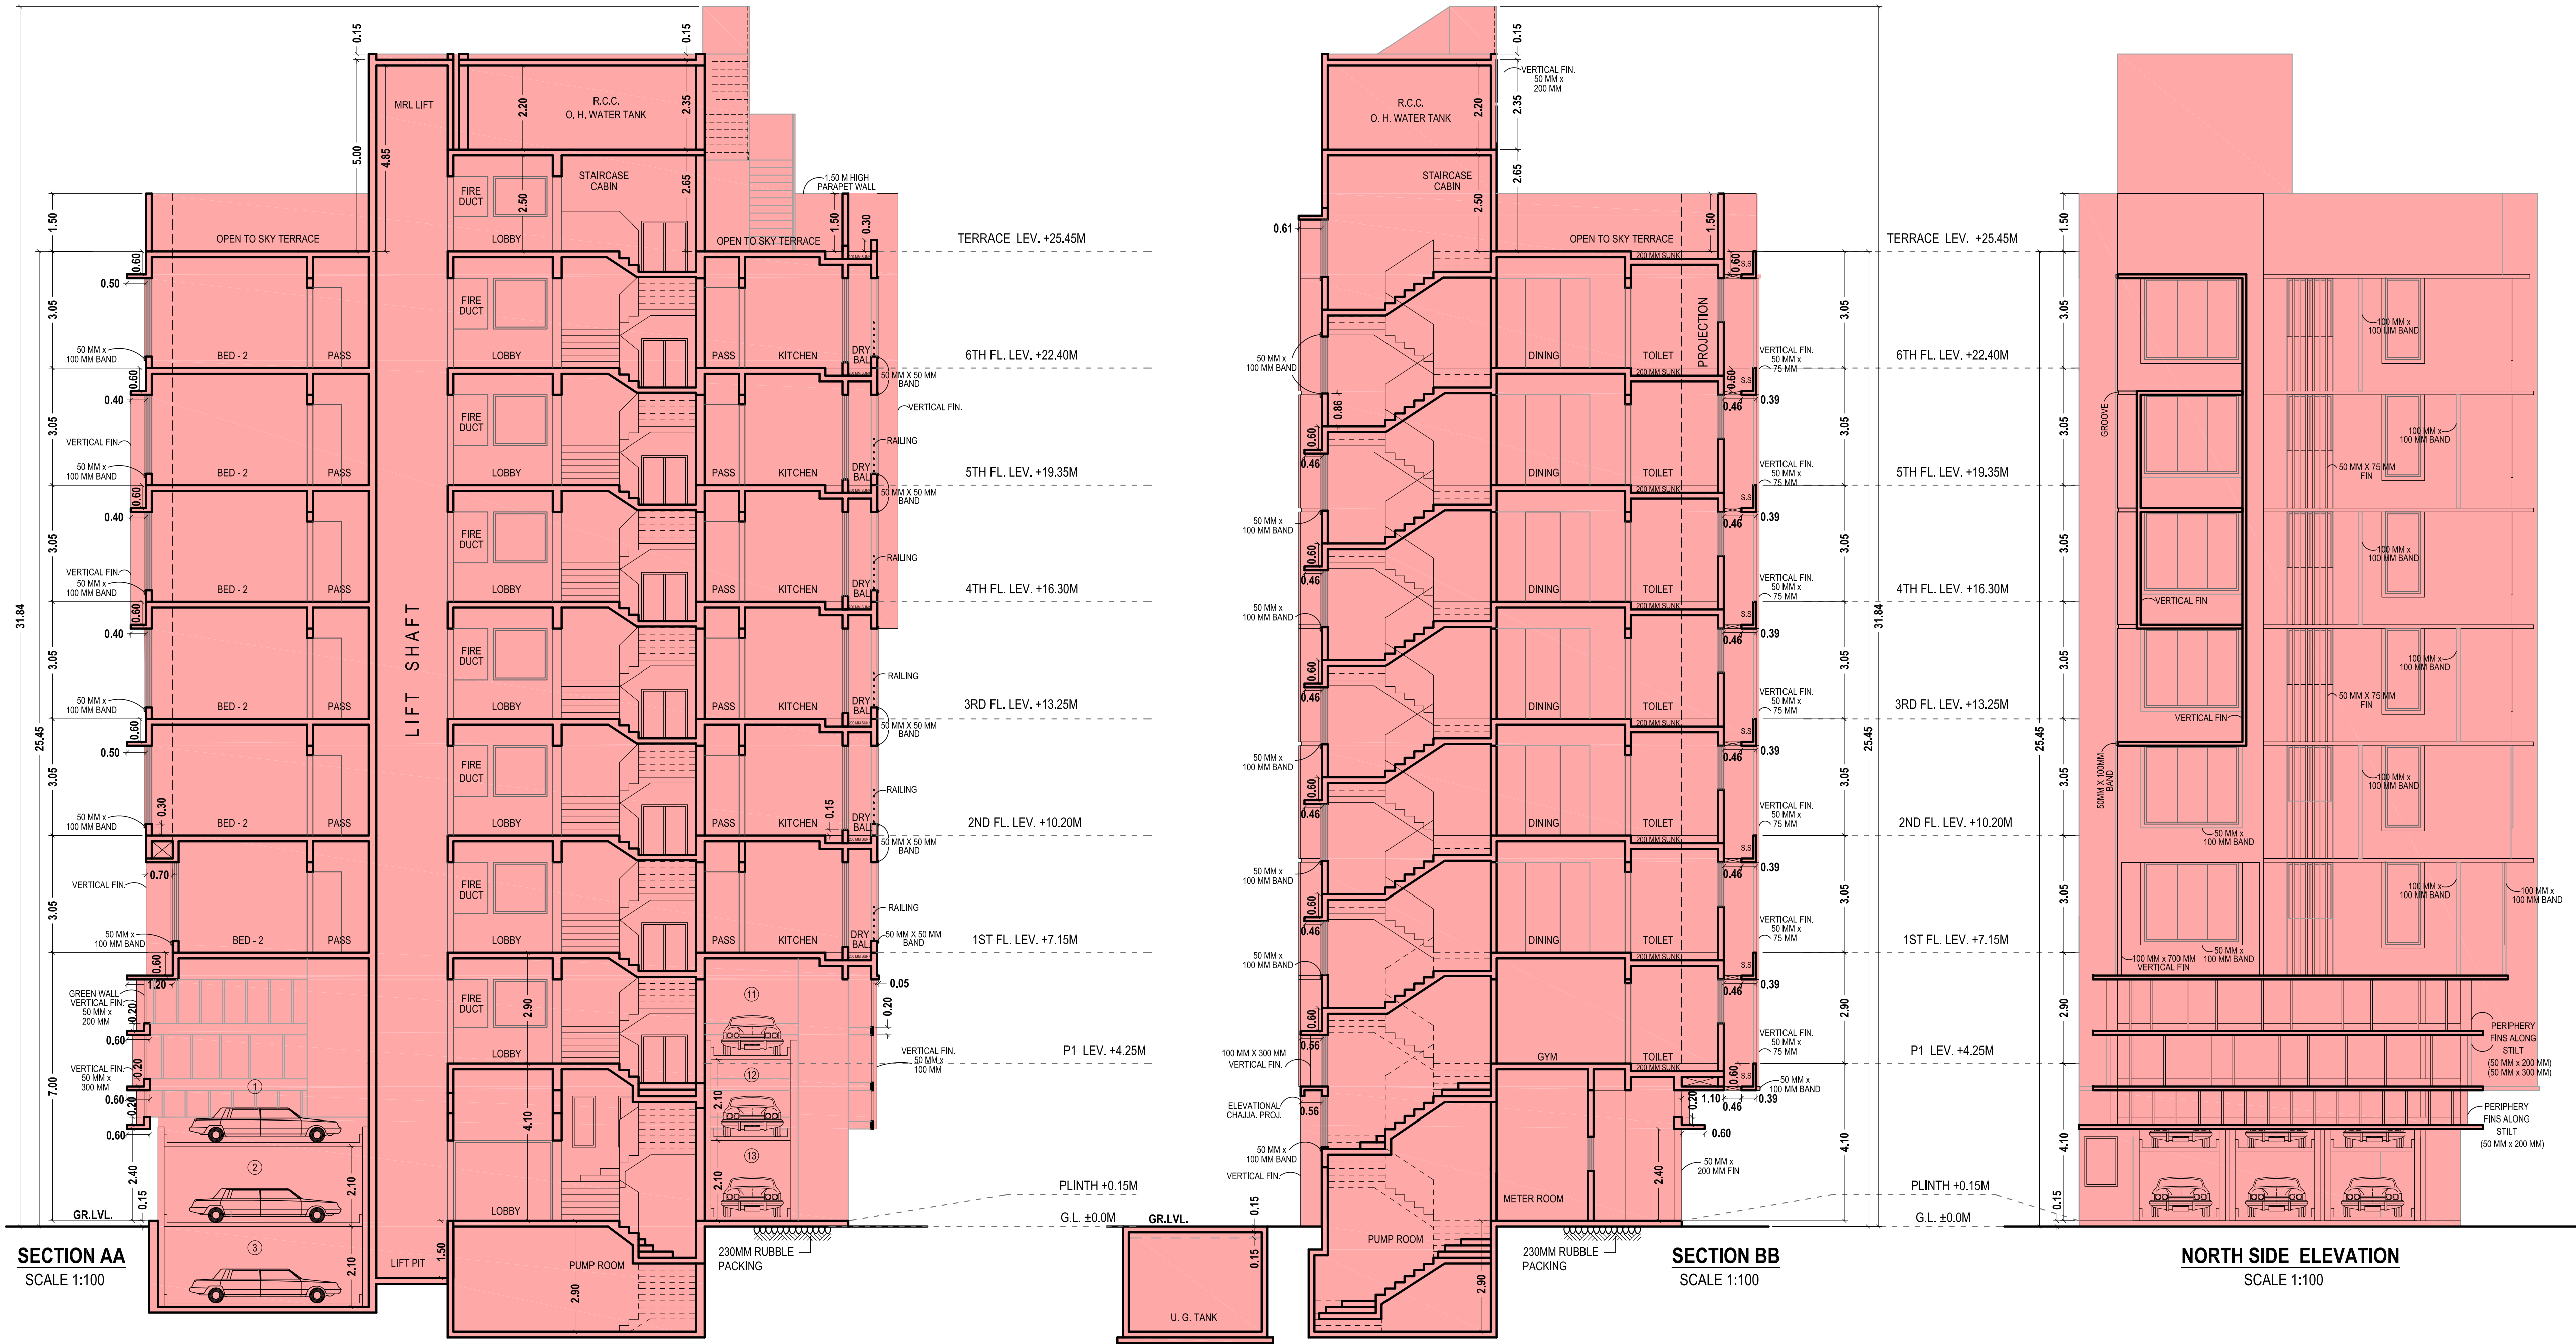

APPROVED SUBJECT TO THE CONDITIONS MENTIONED
IN THIS OFFICE LETTER NO. CHE/ES/5045/MW/337 (NEW)

S.E.(B.P.) II	A.E.(B.P.) M	E.E.(B.P.) E.S. - I

DESCRIPTION OF PROPOSAL & PROPERTY

PROPOSED REDEVELOPMENT OF THE EXISTING BUILDING
KNOWN AS "RAJESHWARI CHS. LTD.", ON PLOT
BEARING C.T.S.NO.997, 997/1 TO 7, OF VILLAGE CHEMBUR, AT
PLOT NO.135, AT 16TH ROAD, CHEMBUR, MUMBAI- 400 071.

NAME & SIGN. OF OWNER

SHREE KRISHNA PROPERTIES
C.A. TO OWNER

DATE	DRG.NO	SCALE	DRAWN BY	CHECKED BY
15-10-19	MD-02	1:100	PRANAY	SURASHREE

NORTH NAME AND SIGNATURE OF LICENCED SURVEYOR

MR. TEJAS B. PATEL
1302, VIJAYASHREE C.H.S. LTD., ST. ANTHONY ROAD,
CHEMBUR, MUMBAI – 400 071
TEL.: +91-7666366000