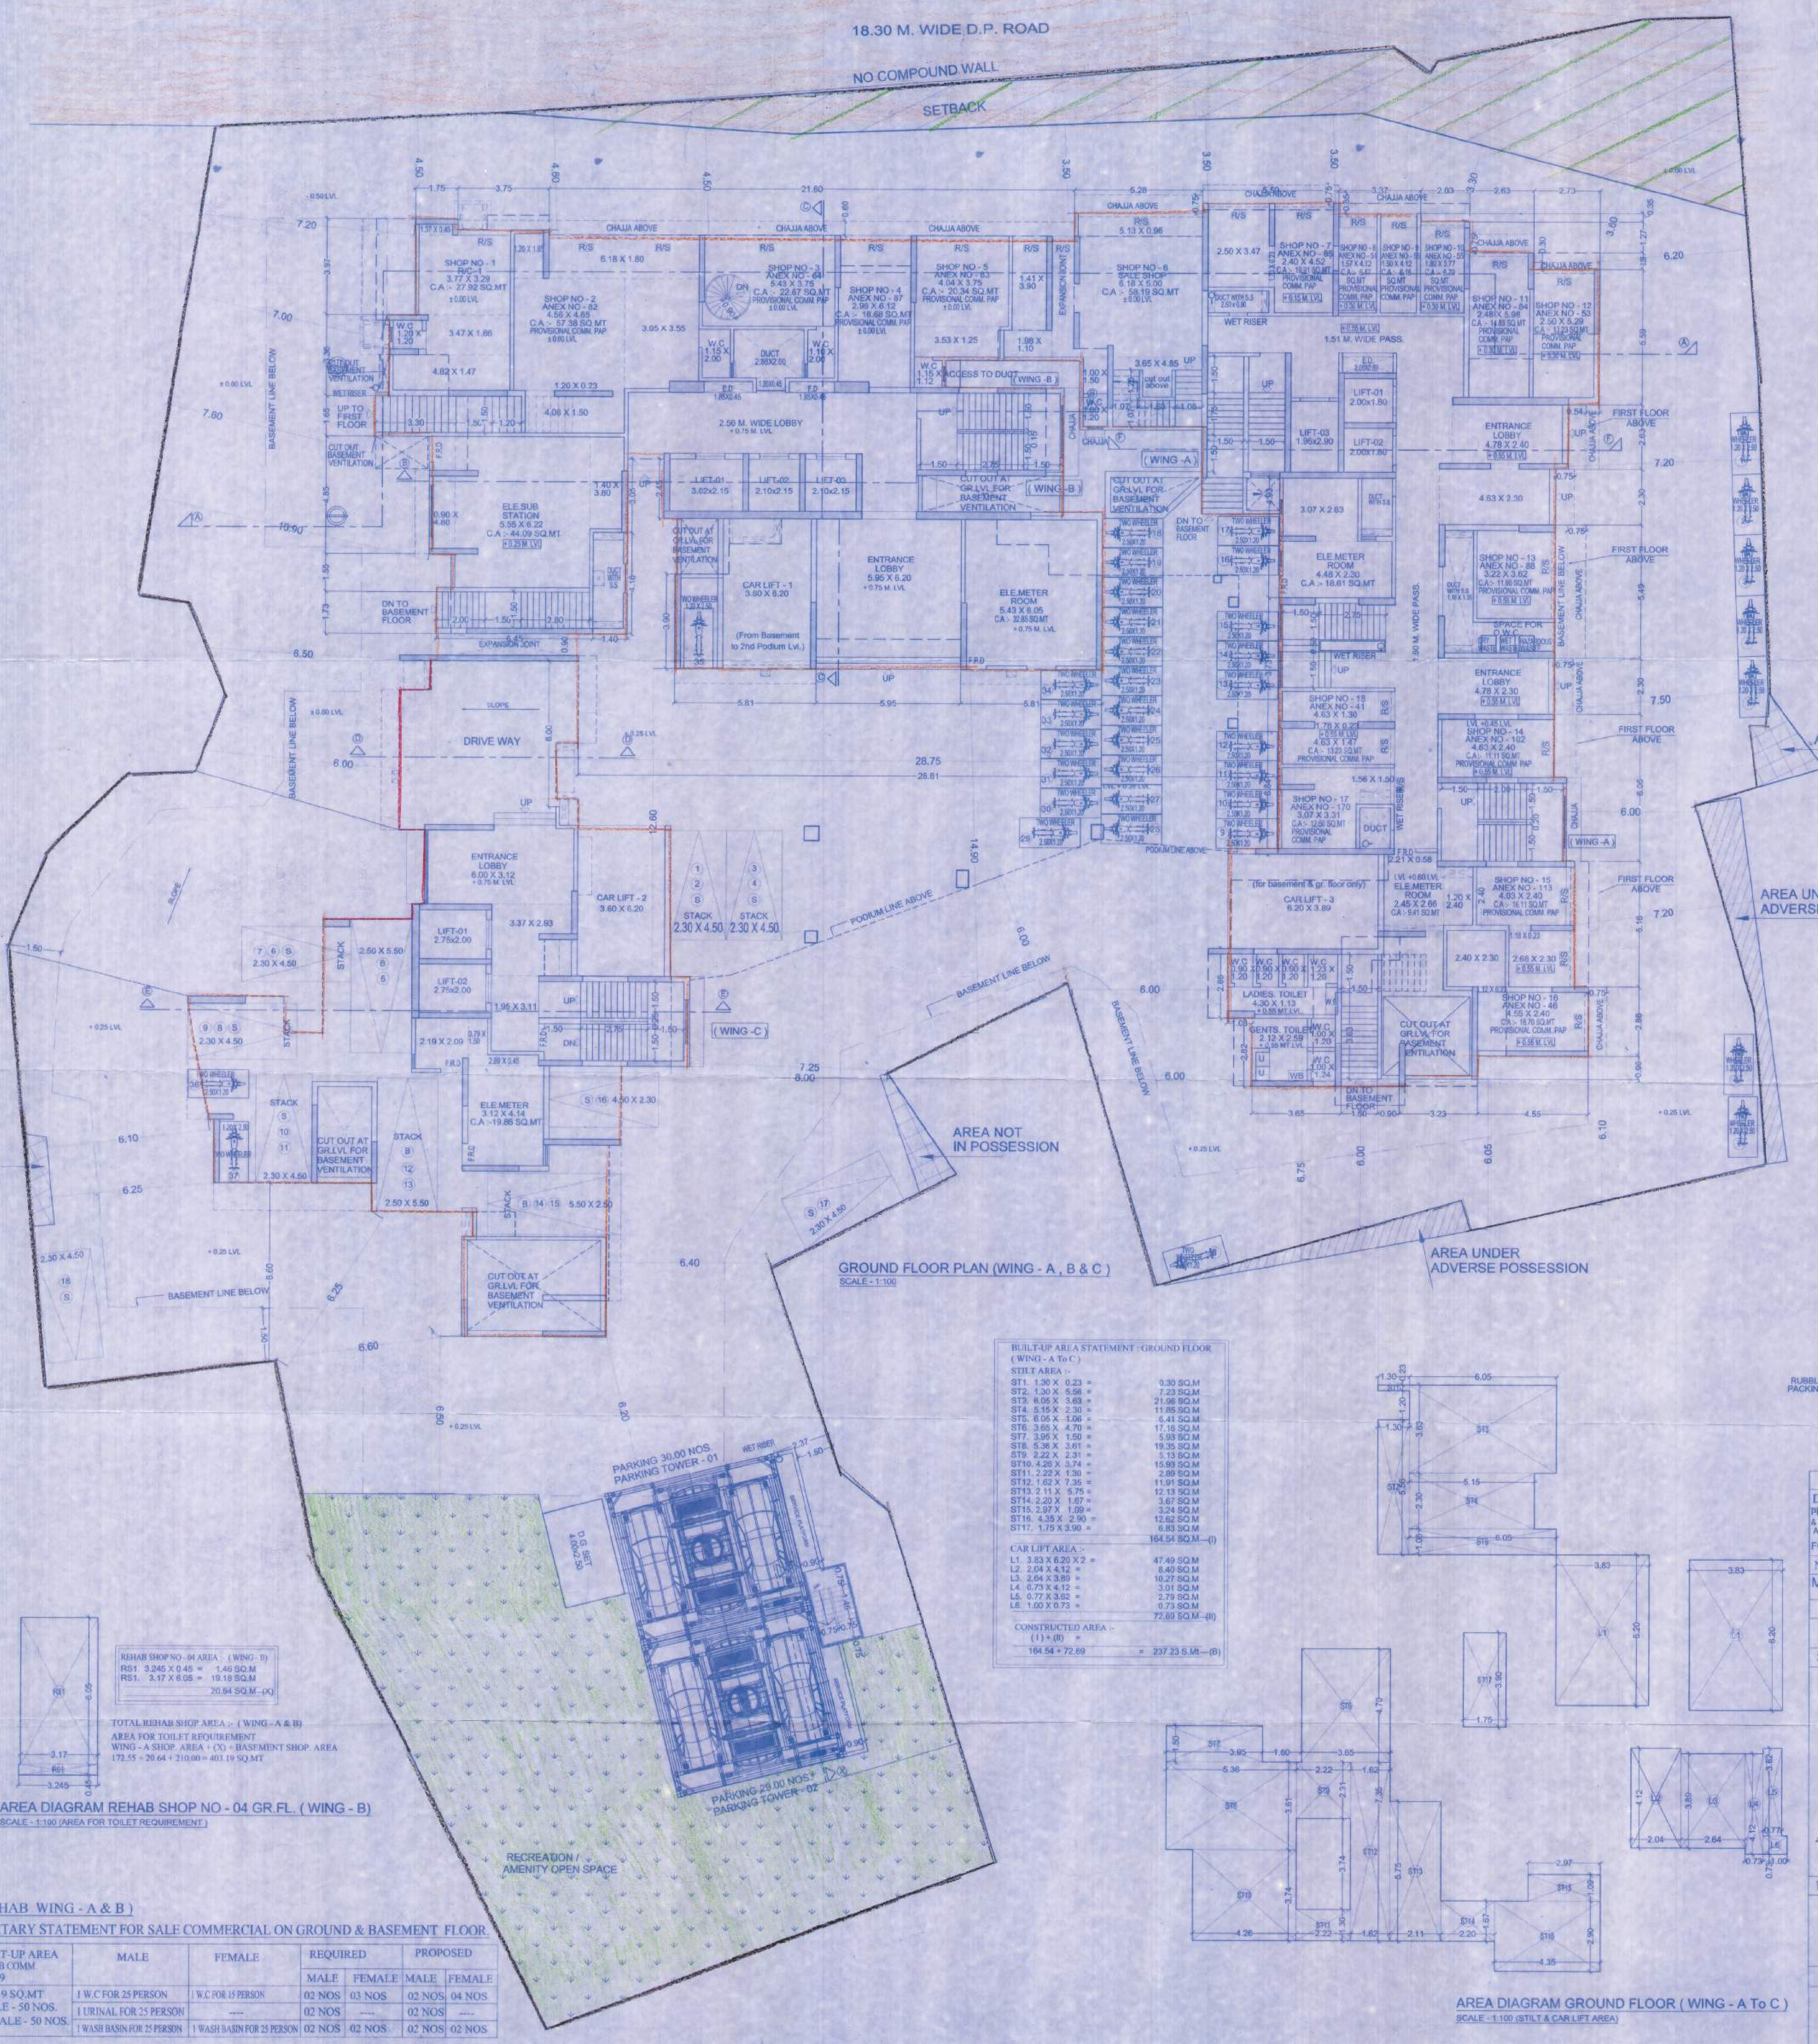


BUILT-UP AREA STATEMENT - GROUND FLOOR
(WING - A To C)

STILT AREA :-

ST1. 1.30 X 0.23	=	0.30 SQ.M
ST2. 1.30 X 5.56	=	7.23 SQ.M
ST3. 6.05 X 3.63	=	21.96 SQ.M
ST4. 5.15 X 2.30	=	11.85 SQ.M
ST5. 6.05 X 1.06	=	6.41 SQ.M
ST6. 3.65 X 4.70	=	17.16 SQ.M
ST7. 3.95 X 1.50	=	5.93 SQ.M
ST8. 5.36 X 3.61	=	19.35 SQ.M
ST9. 2.22 X 2.31	=	5.13 SQ.M
ST10. 4.28 X 3.74	=	15.99 SQ.M
ST11. 2.22 X 1.30	=	2.89 SQ.M
ST12. 1.62 X 7.35	=	11.91 SQ.M
ST13. 2.11 X 5.75	=	12.13 SQ.M
ST14. 2.20 X 1.67	=	3.67 SQ.M
ST15. 2.97 X 1.09	=	3.24 SQ.M
ST16. 4.35 X 2.90	=	12.62 SQ.M
ST17. 1.75 X 3.90	=	6.83 SQ.M
		164.54 SQ.M —(I)

CAR LIFT AREA :-

L1. 3.83 X 6.20 X 2	=	47.49 SQ.M
L2. 2.04 X 4.12	=	8.40 SQ.M
L3. 2.64 X 3.89	=	10.27 SQ.M
L4. 0.73 X 4.12	=	3.01 SQ.M
L5. 0.77 X 3.62	=	2.79 SQ.M
L6. 1.00 X 0.73	=	0.73 SQ.M
		72.69 SQ.M —(II)

CONSTRUCTED AREA :-
(I) + (II) =
164.54 + 72.69 = 237.23 S.M. —(B)

REHAB SHOP NO - 04 AREA : (WING - B)

RS1. 3.245 X 0.45	=	1.46 SQ.M
RS1. 3.17 X 6.05	=	19.18 SQ.M
		20.64 SQ.M -(X)

TOTAL REHAB SHOP AREA :- (WING - A & B)
AREA FOR TOILET REQUIREMENT
WING - A SHOP. AREA + (X) + BASEMENT SHOP. AREA
172.55 + 20.64 + 210.00 = 403.19 SQ.MT

(REHAB WING - A & B)

SANITARY STATEMENT FOR SALE COMMERCIAL ON GROUND & BASEMENT FLOOR

BUILT-UP AREA REHAB COMM 403.19	MALE	FEMALE	REQUIRED		PROPOSED	
			MALE	FEMALE	MALE	FEMALE
403.19 SQ.MT	1 W.C FOR 25 PERSON	1 W.C FOR 15 PERSON	02 NOS	03 NOS	02 NOS	04 NOS
MALE - 50 NOS.	1 URINAL FOR 25 PERSON	---	02 NOS	---	02 NOS	---
FEMALE - 50 NOS.	1 WASH BASIN FOR 25 PERSON	1 WASH BASIN FOR 25 PERSON	02 NOS	02 NOS	02 NOS	02 NOS

CONTENTS OF SHEET

COMPOSITE BLDG NO. : 1 (WING - A , B & C)	GROUND FLOOR PLAN & (WING - A , B & C) COMPOUND WALL & U.G TANK SECTION SANITARY STATEMENT

1/15

FORM II

DESCRIPTION OF PROPOSAL & PROPERTY

PROPOSED S.R SCHEME ON PLOT BEARING C.T.S. NO. 581A/3B/1(PT), & 581A/3B/1/TO 9 OF VILLAGE MALAD (EAST), TALUKA - BORIVALI, M.S.D AT RANI SATI MARG, MALAD (EAST), MUMBAI
FOR "EKTA CHS (PROP.)"

NAME OF THE OWNER AND SIGNATURE
M/S. POONAM HOUSECON PVT. LTD.
For Poonam Housecon Pvt. Ltd. Director

REVISION	DATE	SCALE	DRN BY
		1:100	SHEETAL

STAMP AND DATE OF APPROVAL OF PLANS

This is with Approval ... Dated 26/07/2019
Approved Subject to the condition Mentioned in this office permission Letter no. FR/STGovt/005/AR/C-1 Dt. 17 SEP 2020
Executive Engineer, Slum Rehabilitation Authority

NAME & SIGNATURE OF ARCHITECTS

VISHWAS SATODIA
ARCHITECT * INTERIOR DESIGNER * VALUER
9/A-WING, UPPER GROUND FLOOR, SHAH ARCADE-II, RANI SATI MARG, MALAD (E), MUMBAI - 400 097
TELE : 2881 2480, 2881 1705