


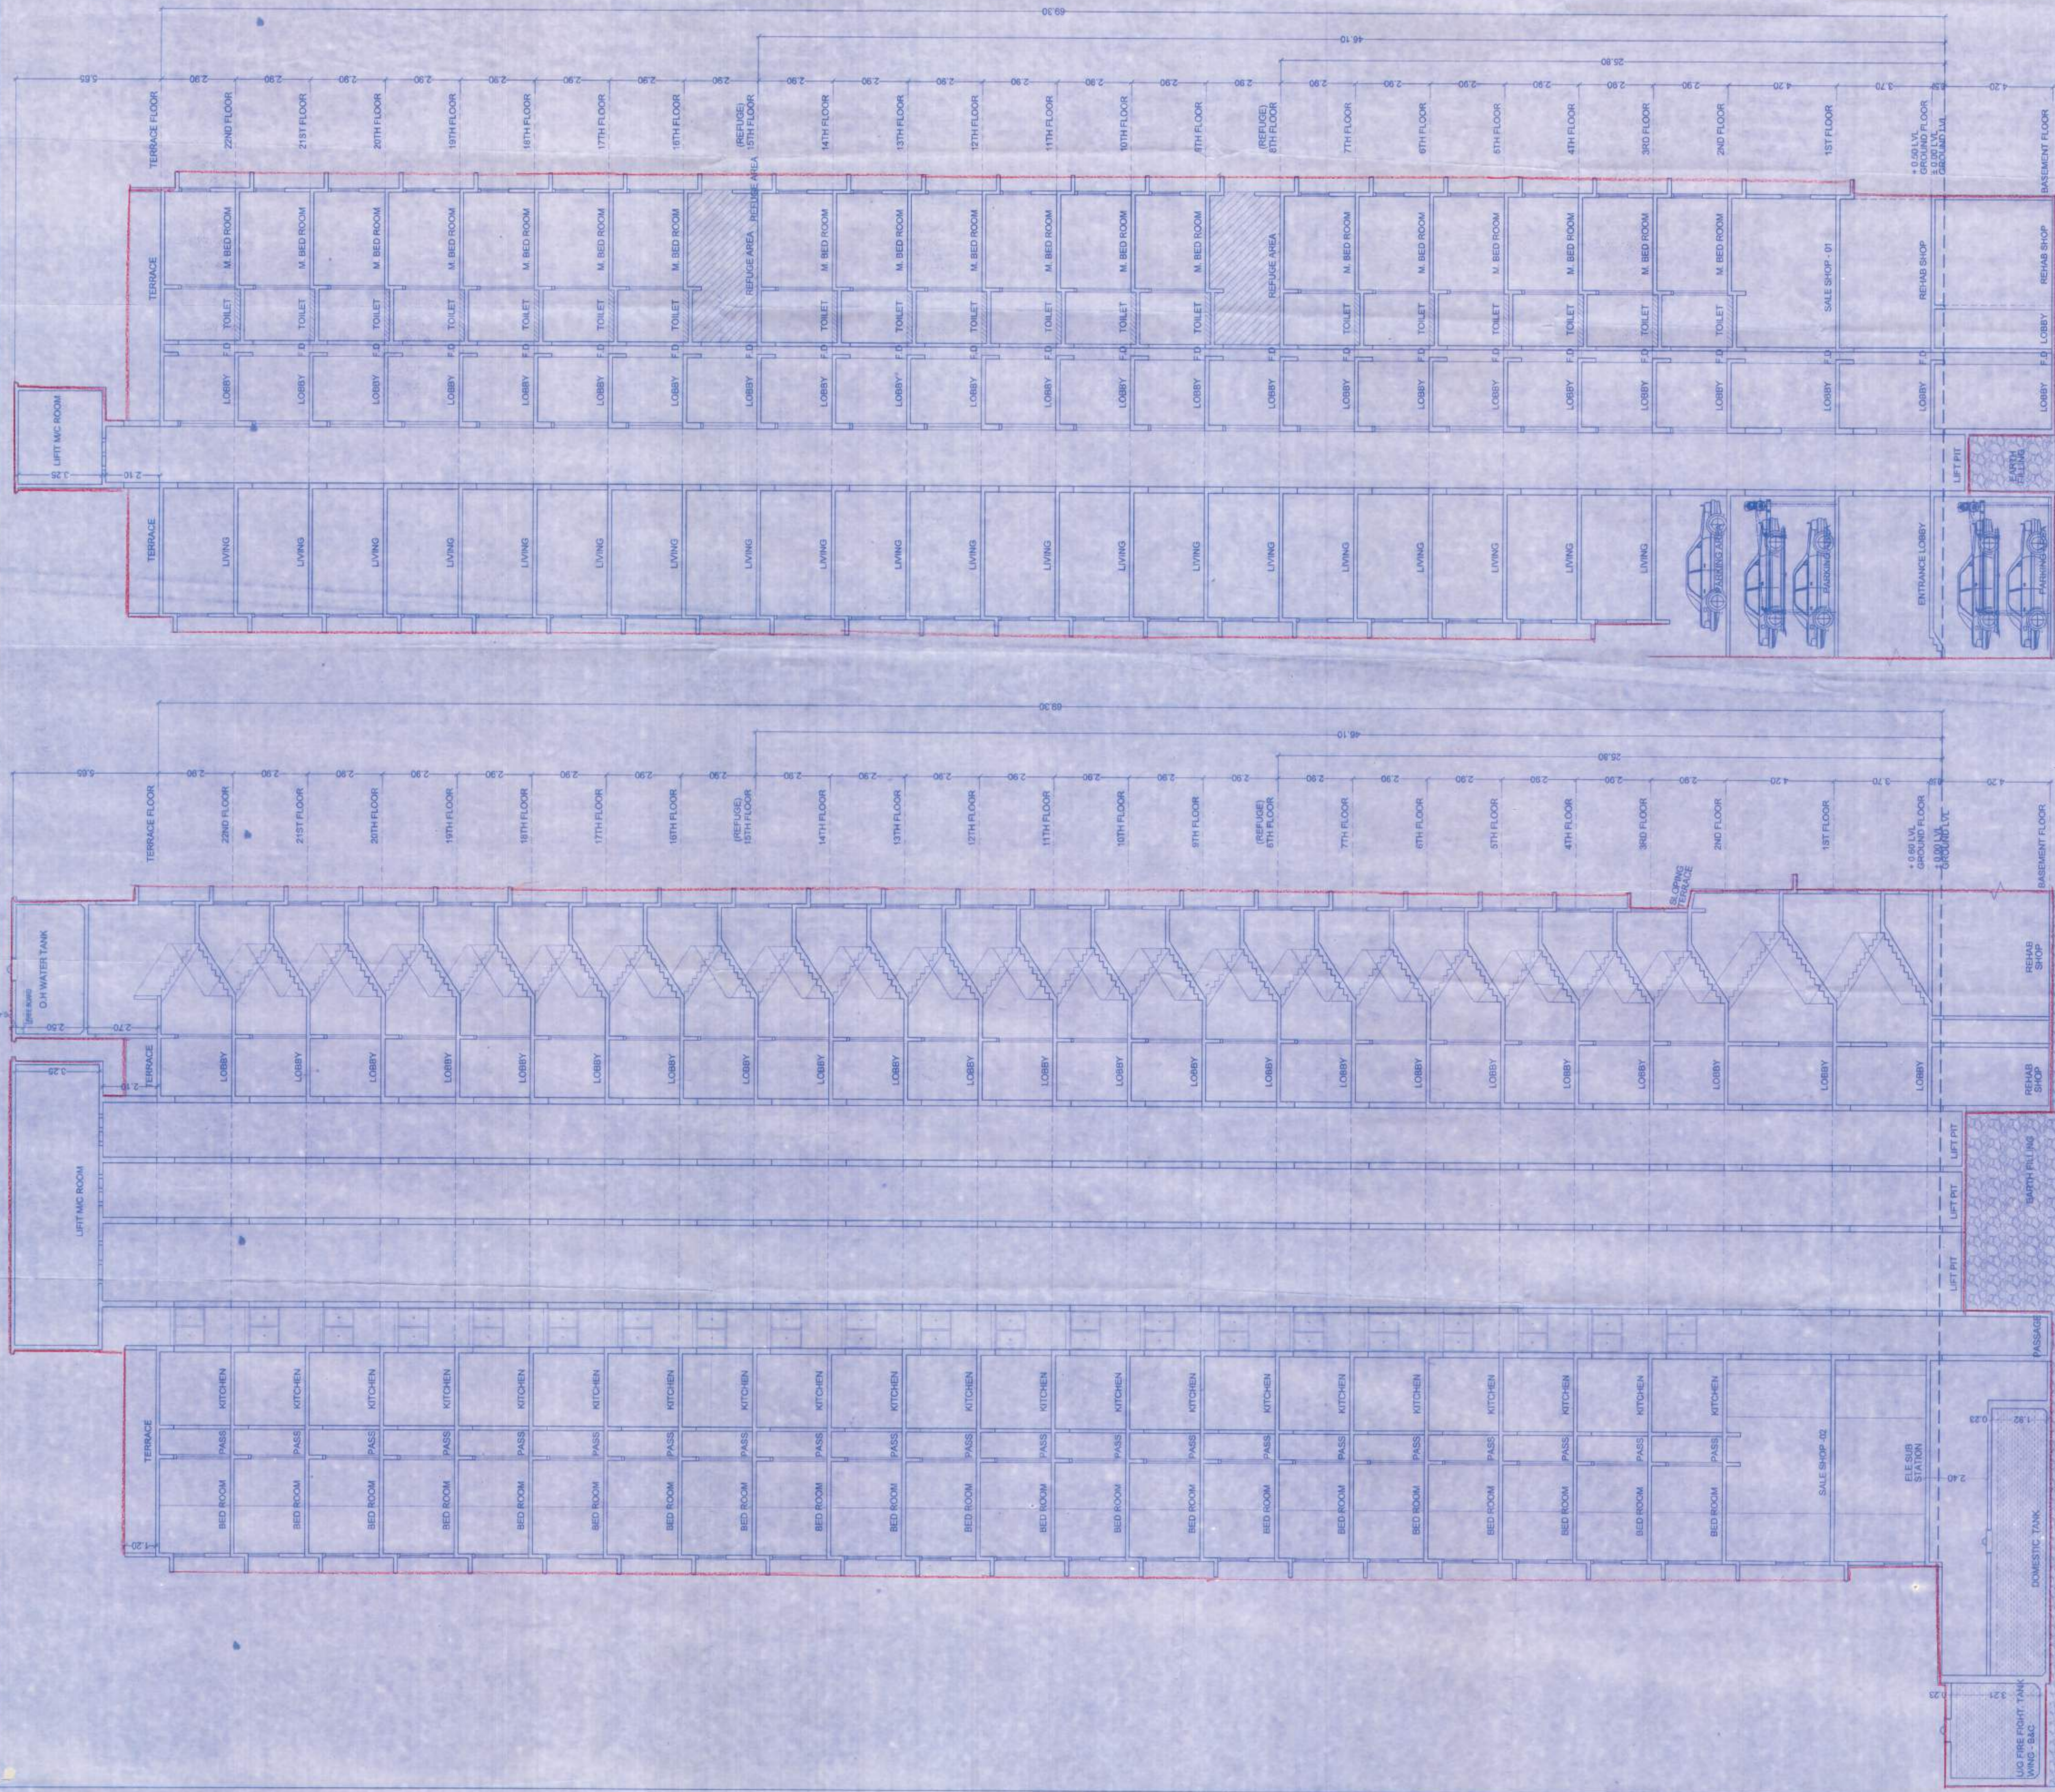

FORM II

DESCRIPTION OF PROPOSAL & PROPERTY




REVISION	DATE	SCALE	DRN BY	SHEET/AL
		1:100	Director	

STAMP AND DATE OF APPROVAL OF PLANS


NAME & SIGNATURE OF ARCHITECTS

VISHWAS SATODIA
ARCHITECT - INTERIOR DESIGNER - VALUER

SECTION - C - C
SCALE - 1:100 (WING - B)

SECTION - B - B
SCALE - 1:100 (WING - B)