



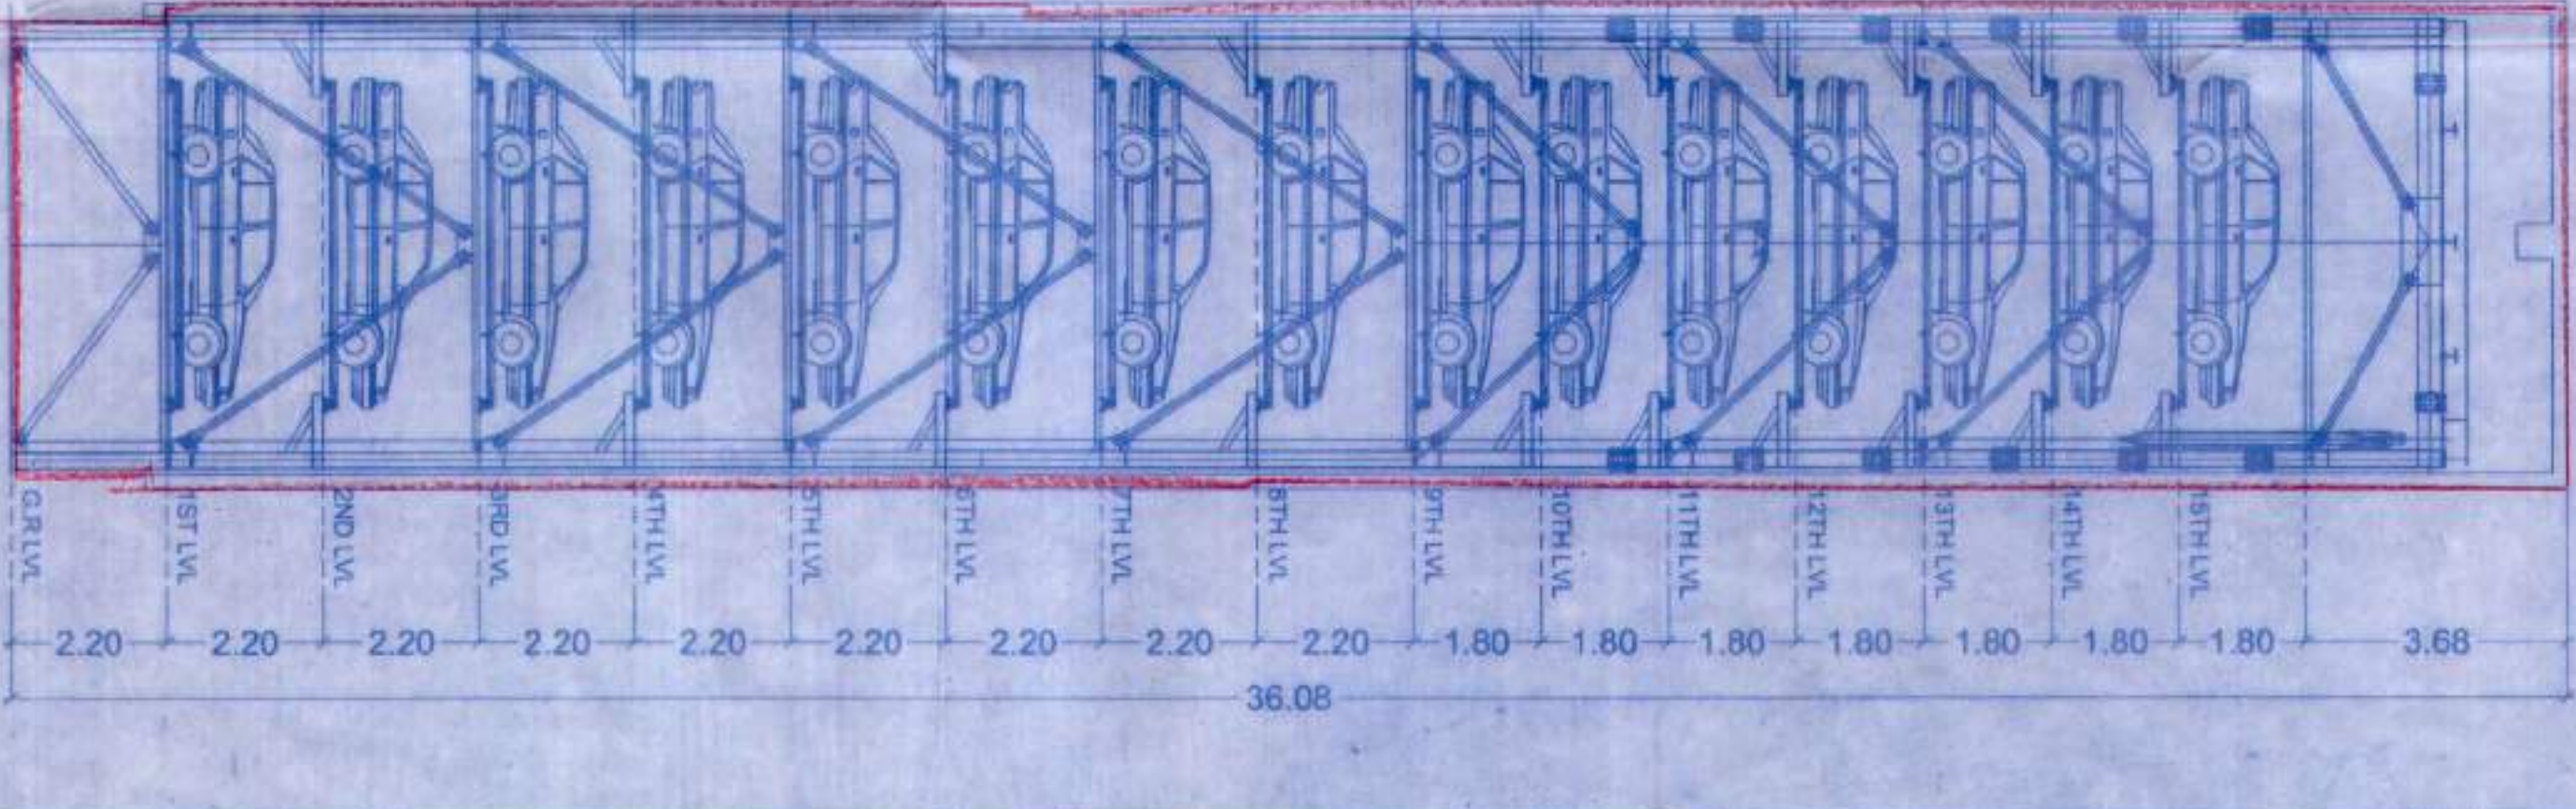


SECTION - X-X
SCALE: 1:100

FORM II
DESCRIPTION OF PROPOSAL & PROPERTY
NAME OF THE OWNER AND SIGNATURE
M/S. POONAM HOUSECON PVT. LTD.
DATE: 14/07/2019
SCALE: 1:100
SHEET: 1
STAMP AND DATE OF APPROVAL OF PLANS

NAME & SIGNATURE OF ARCHITECTS
VISHWAS SATODIA
ARCHITECT - INTERIOR DESIGNER - VALLABH
DATE: 14/07/2019
SCALE: 1:100

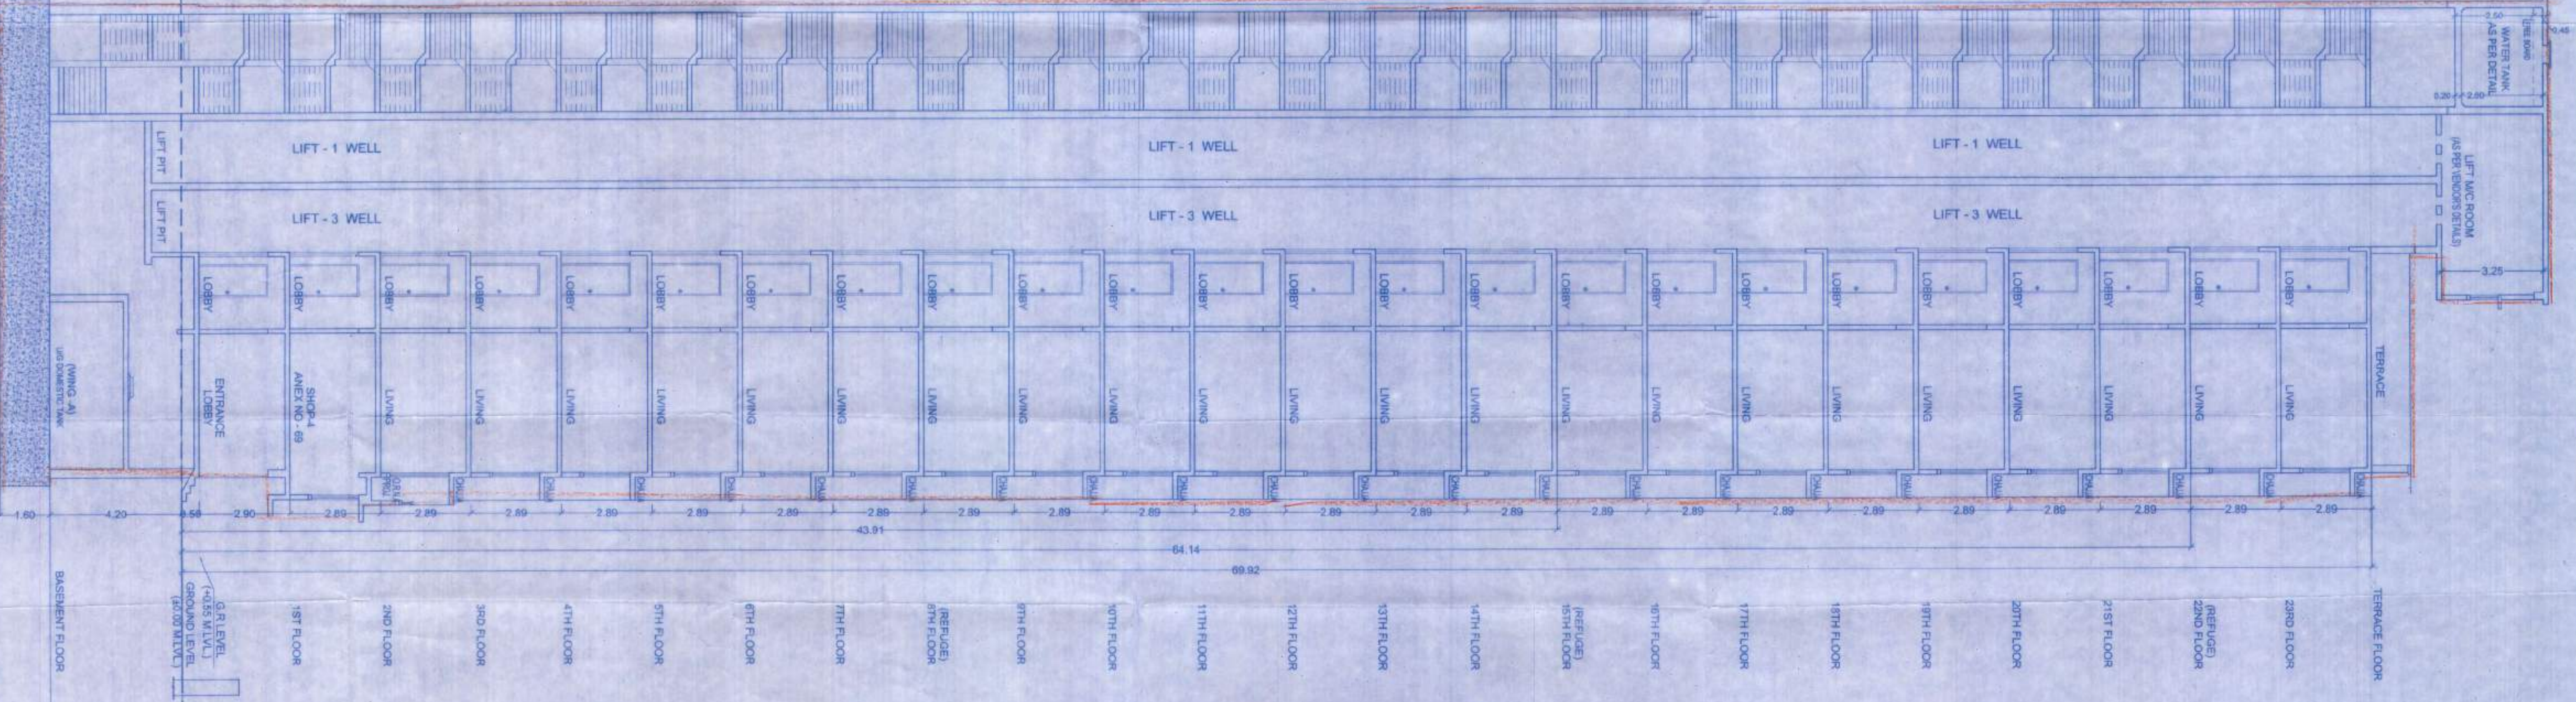

SECTION - F-F
SCALE: 1:100 (WING A)

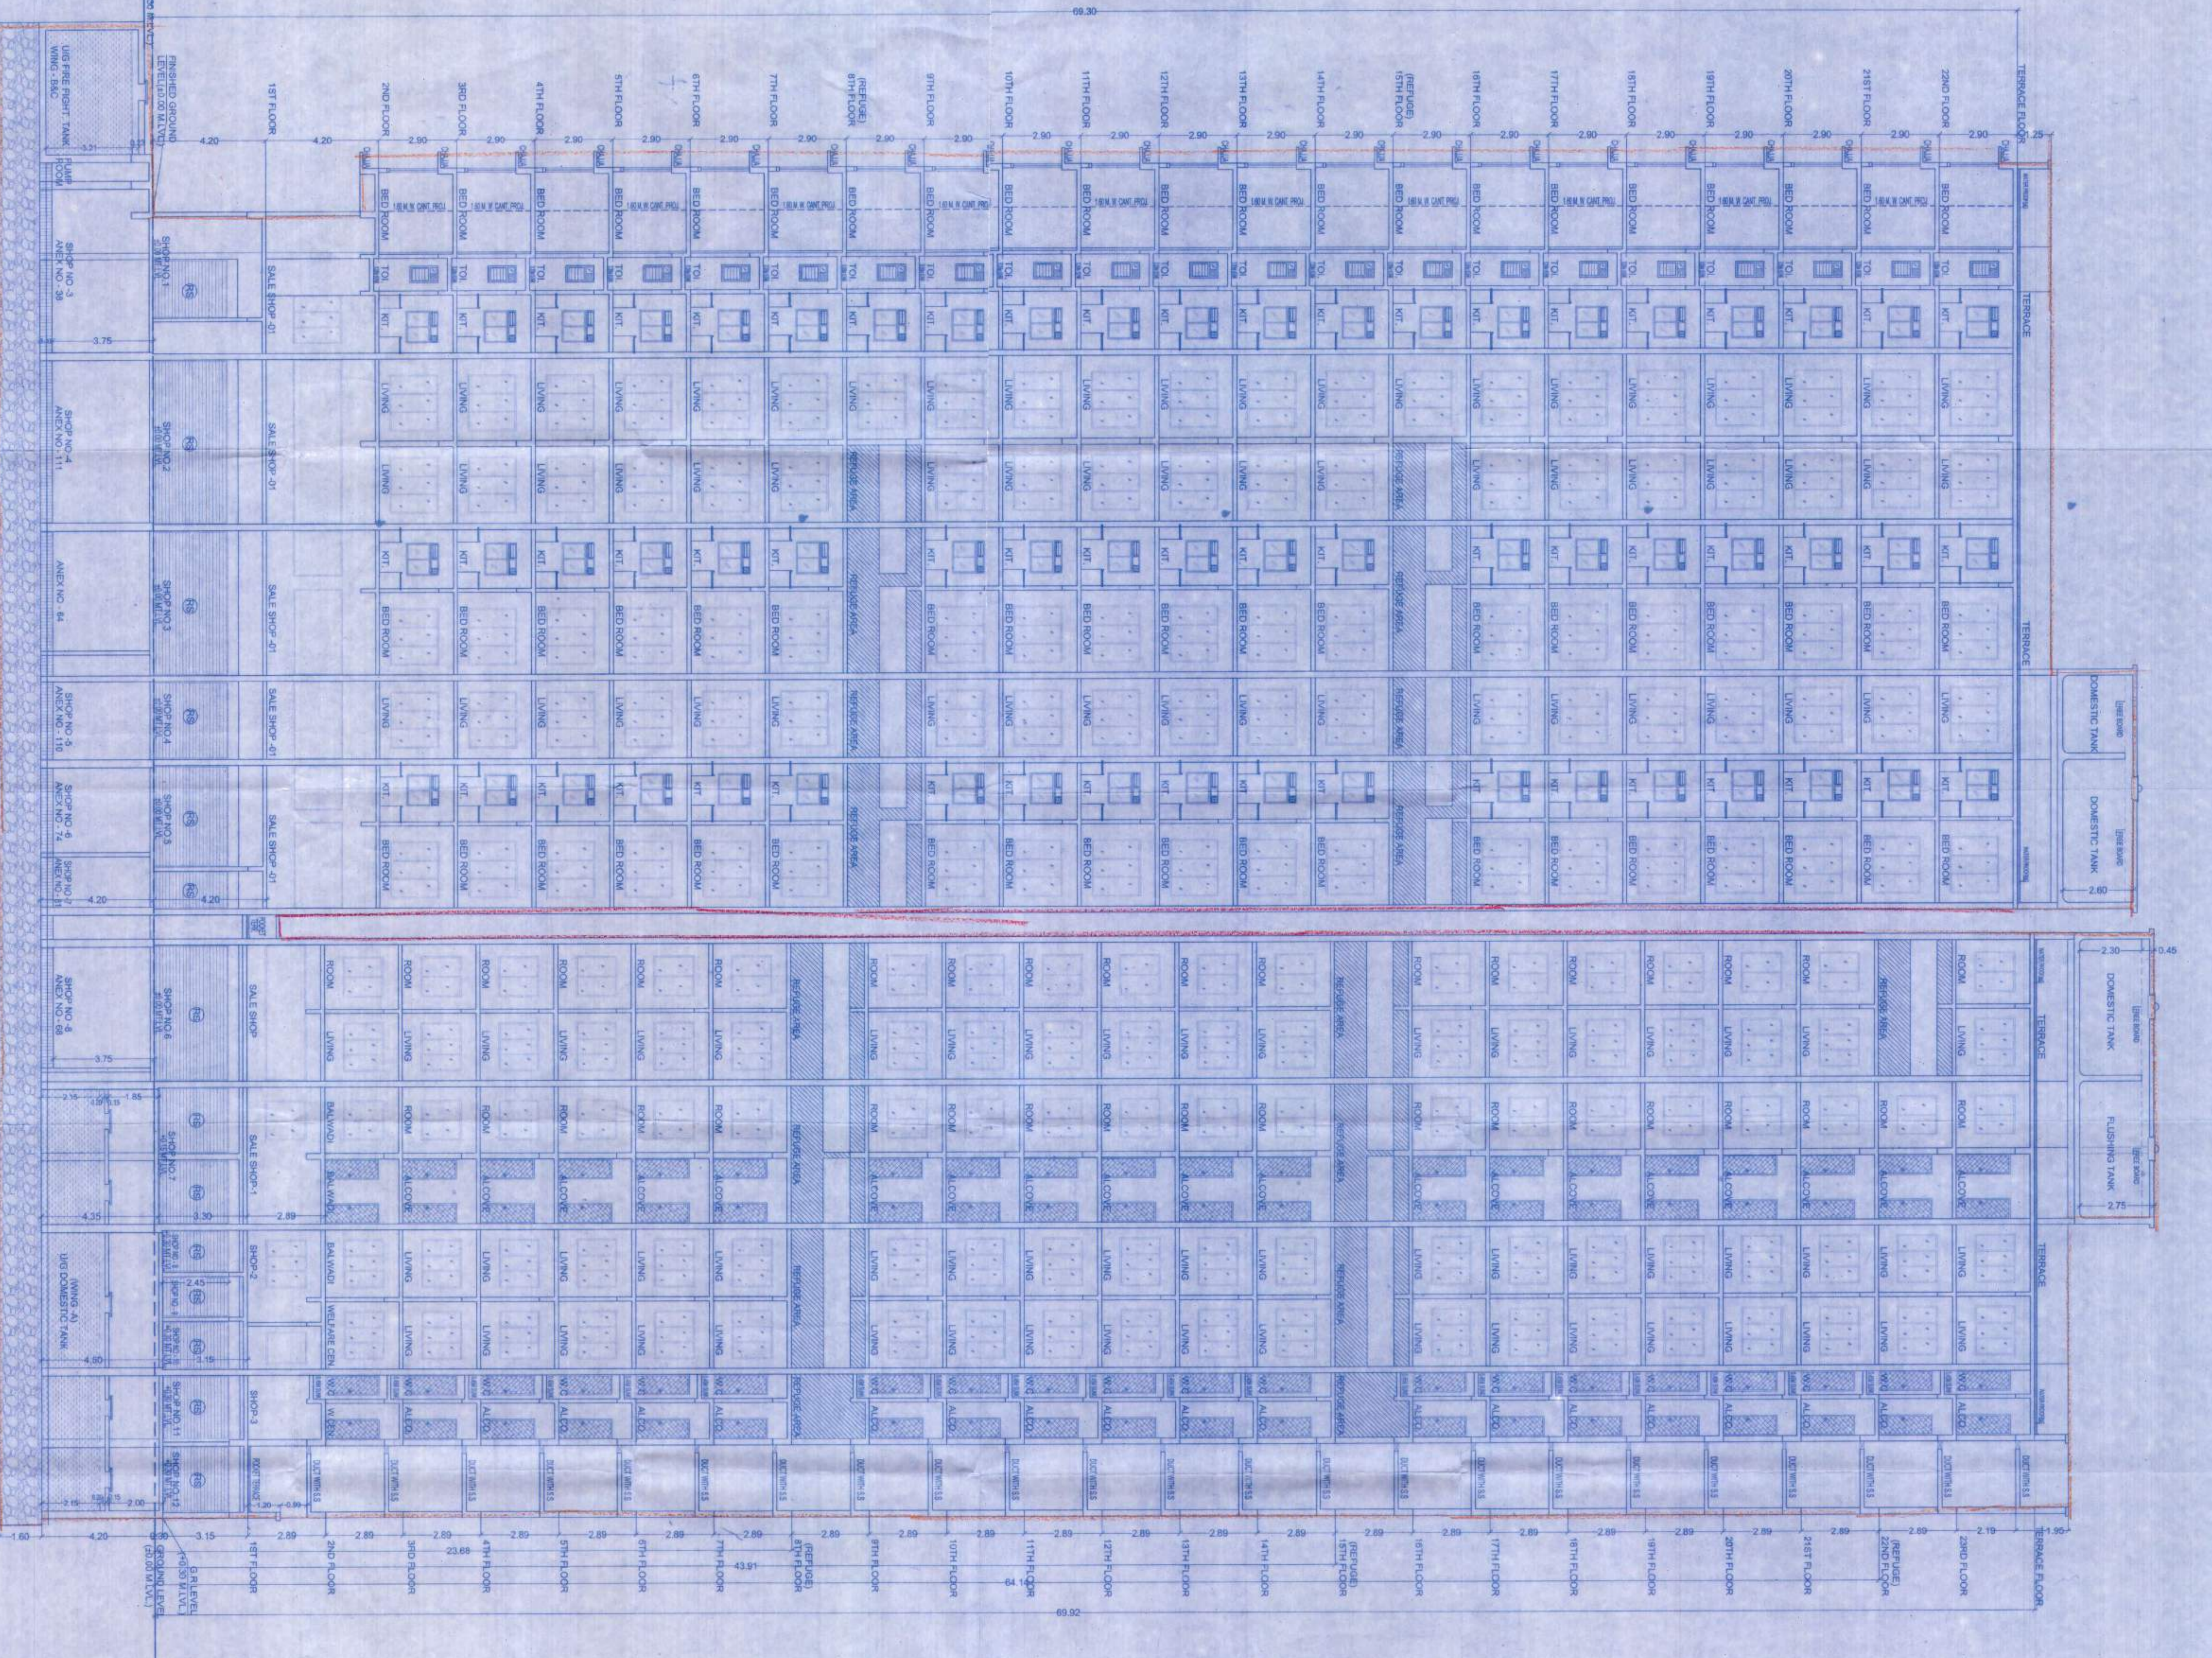

SECTION - A-A
SCALE: 1:100 (WING A & B)