
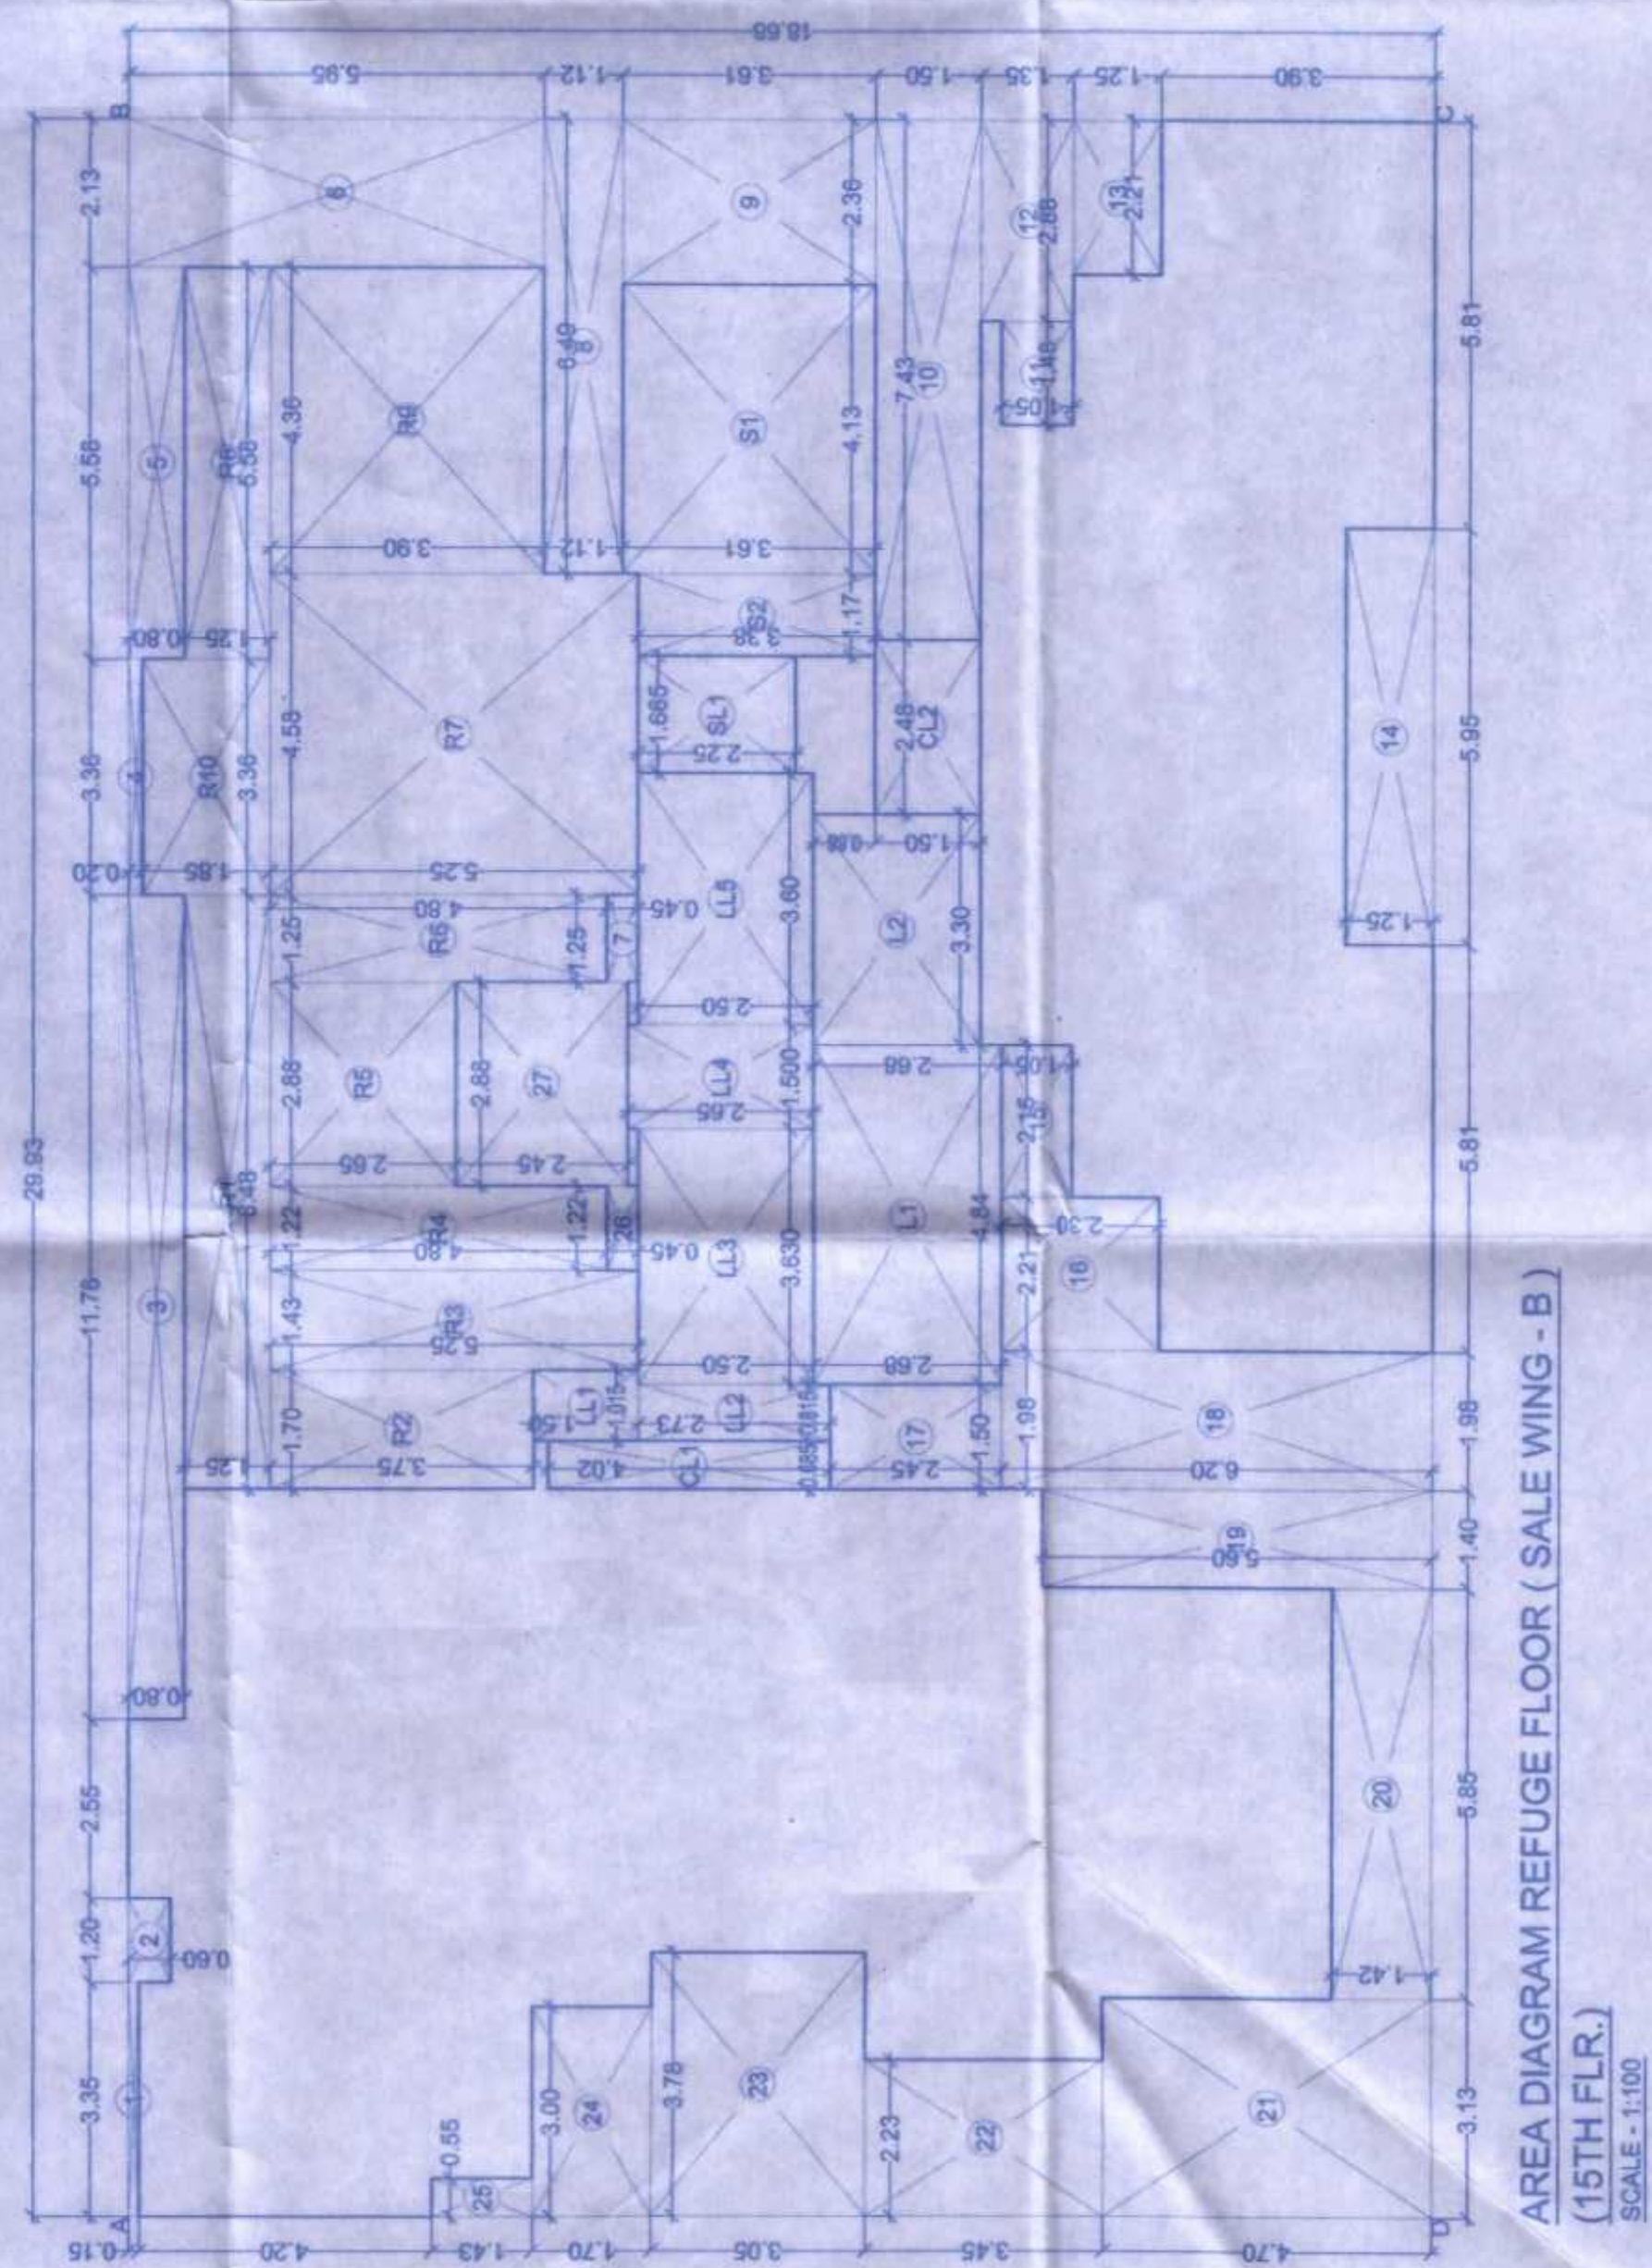
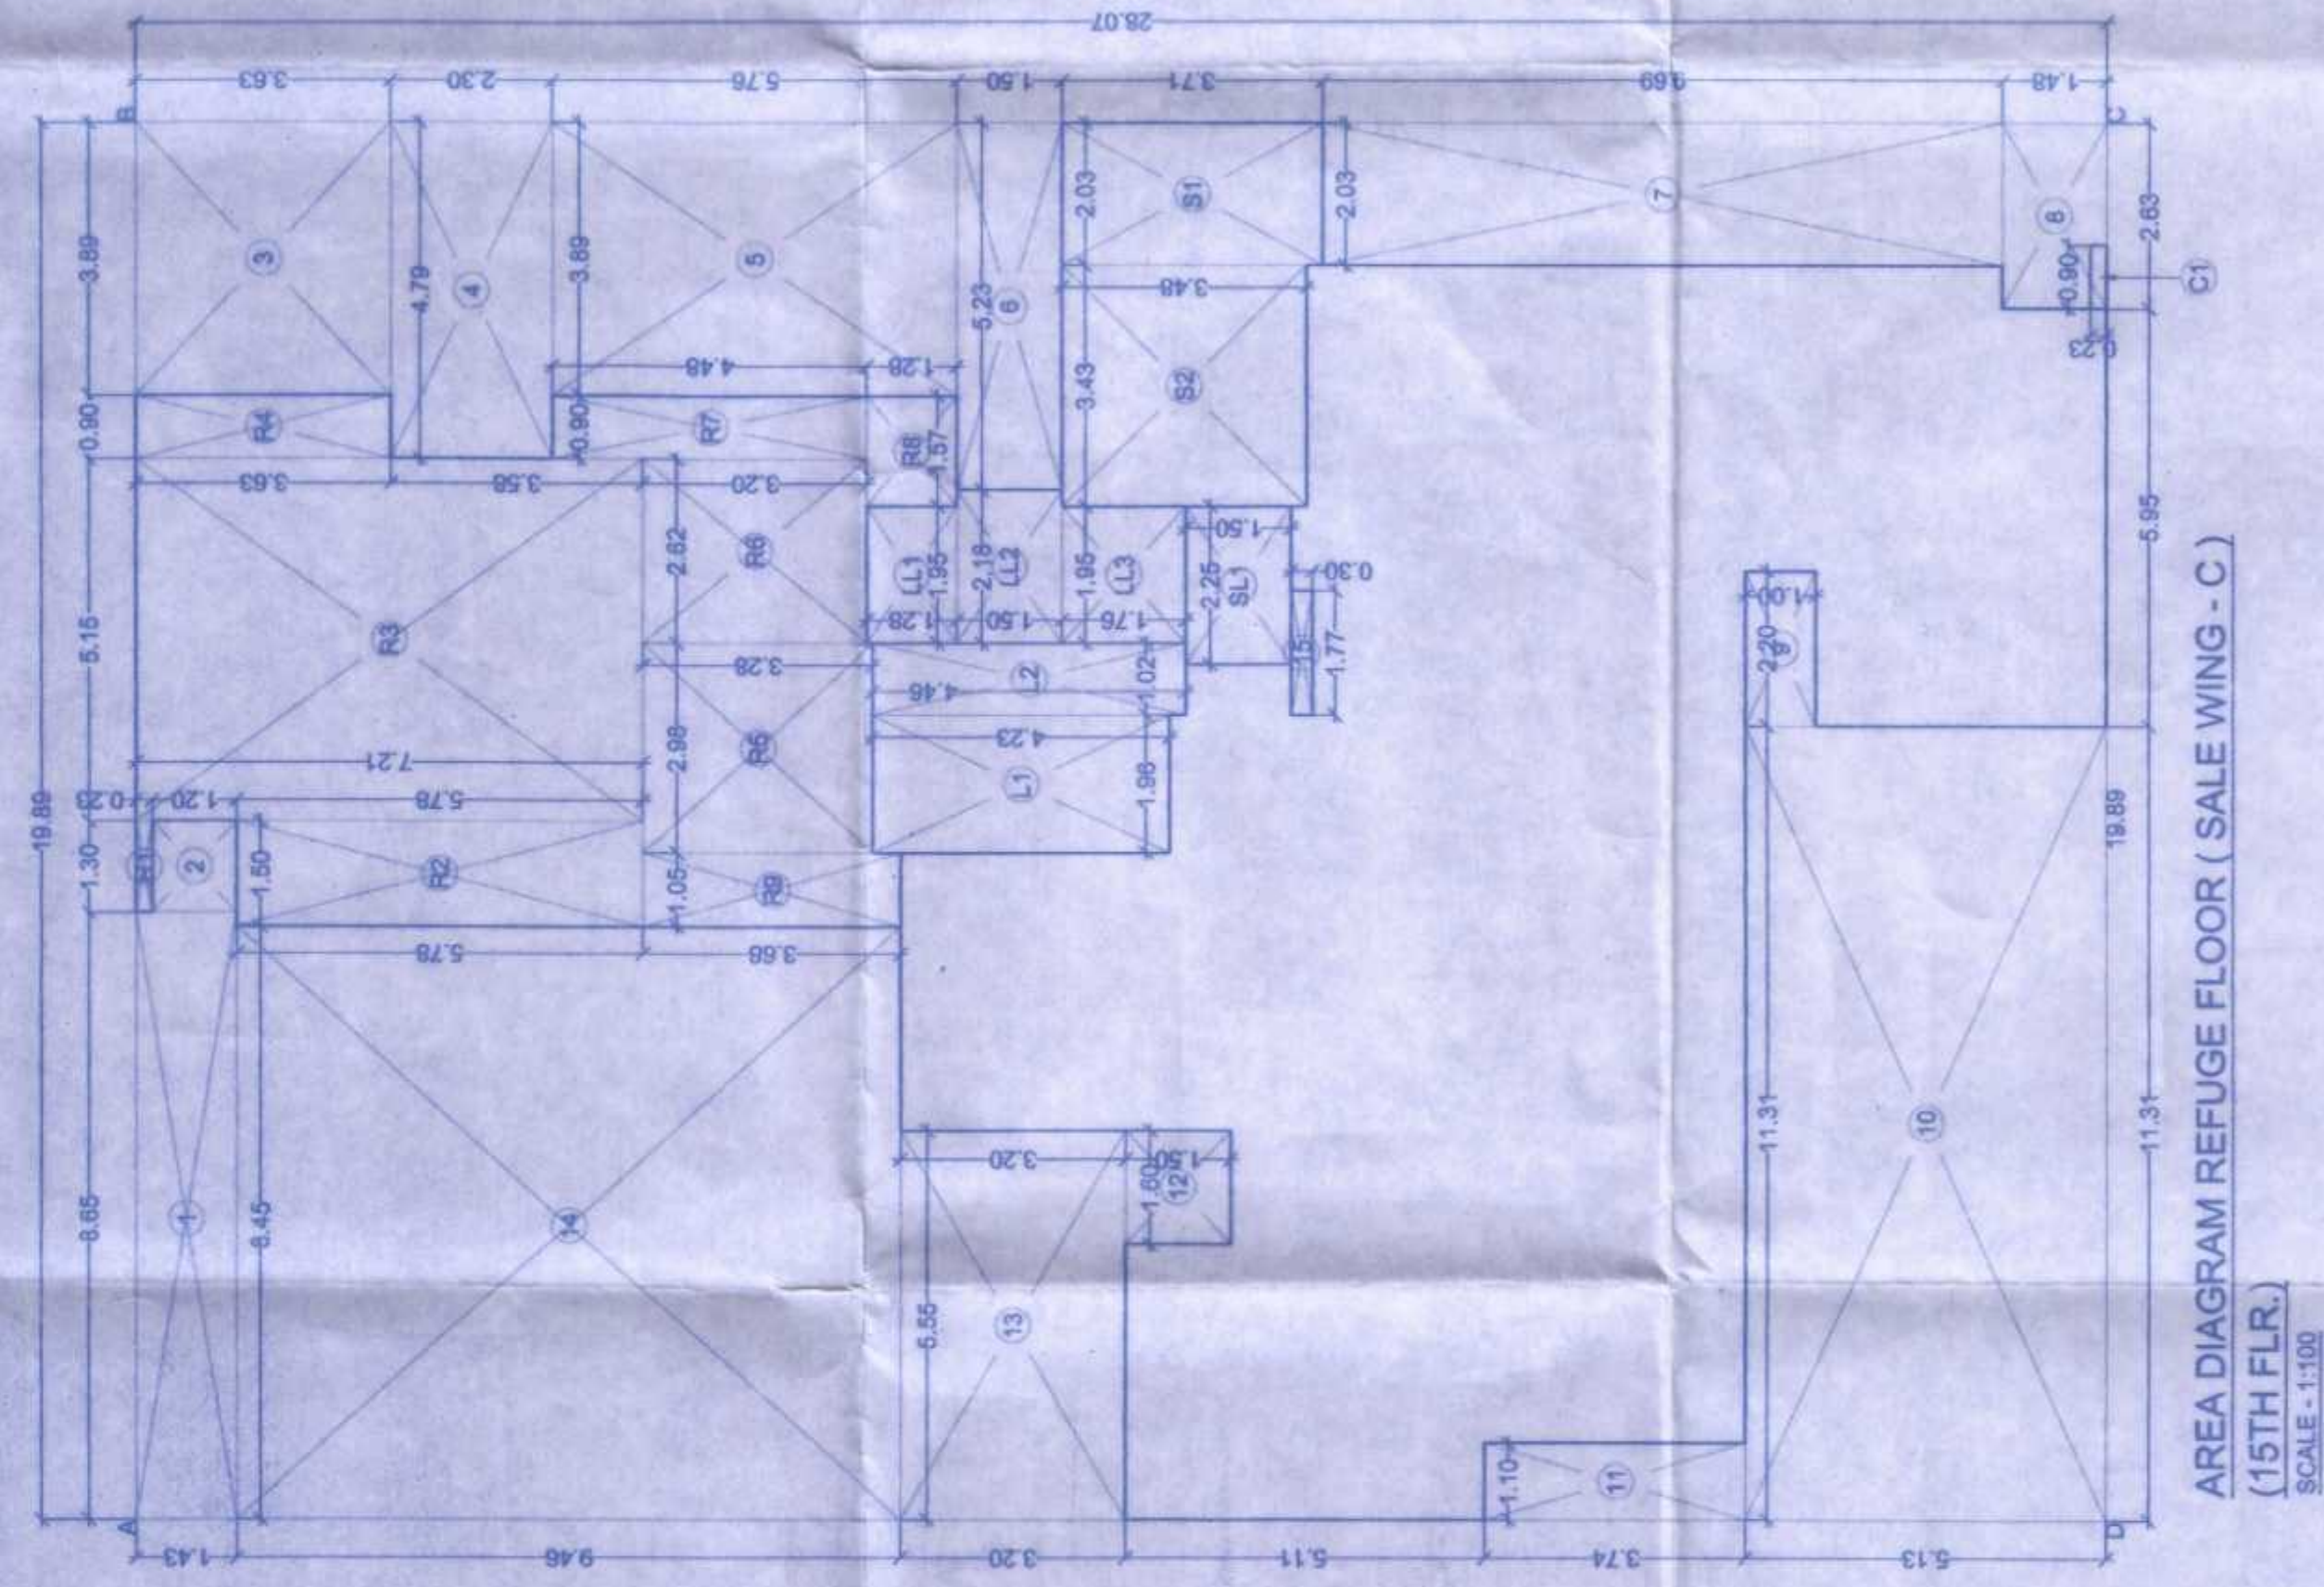


COMPOSITE BLDG NO. : 1 (WING - A, B & C)	REFUGE (15th) FLOOR PLAN REFUGE (15th) AREA DIAGRAM & CALCULATION (WING - A, B & C)
--	---

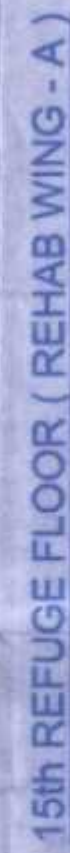

BUILDING AREA STATEMENT - REFUGEE FLOOR (SQUARE FEET)		TOTAL AREA STATEMENT - REFUGEE FLOOR (SQUARE FEET)	
AREA (SQ. FT.)	AREA (SQ. FT.)	AREA (SQ. FT.)	AREA (SQ. FT.)

FORM II				
DESCRIPTION OF PROPOSAL & PROPERTY				
NAME OF THE OWNER AND SIGNATURE				
M/S. POONAM HOUSECON PVT. LTD.				
				
REVISION	DATE	SCALE	DRN BY	CHK BY
		1:100		
STAMP AND DATE OF APPROVAL OF PLANS				
SHEETAL				

This cancels Approval to the Previous Plans sanctioned under no. 17-18-19-20-1045-104

proved Subject to the condition
uniformed in this office permission
no 14/03/2007/10/337/15/13/14
G.A.U. 18.08
Executive Engineer
Slum Rehabilitation Authority

NAME & SIGNATURE OF ARCHITECTS

VISHWAS SATODIA
ARCHITECT * INTERIOR DESIGNER * VALUER

1102 / B - WING, 11TH FLOOR, SHAH ARCADE - II,
RANI SATTI MARG, MALAJ (E), MUMBAI - 400 097
TEL / FAX: 2611951/2611975