


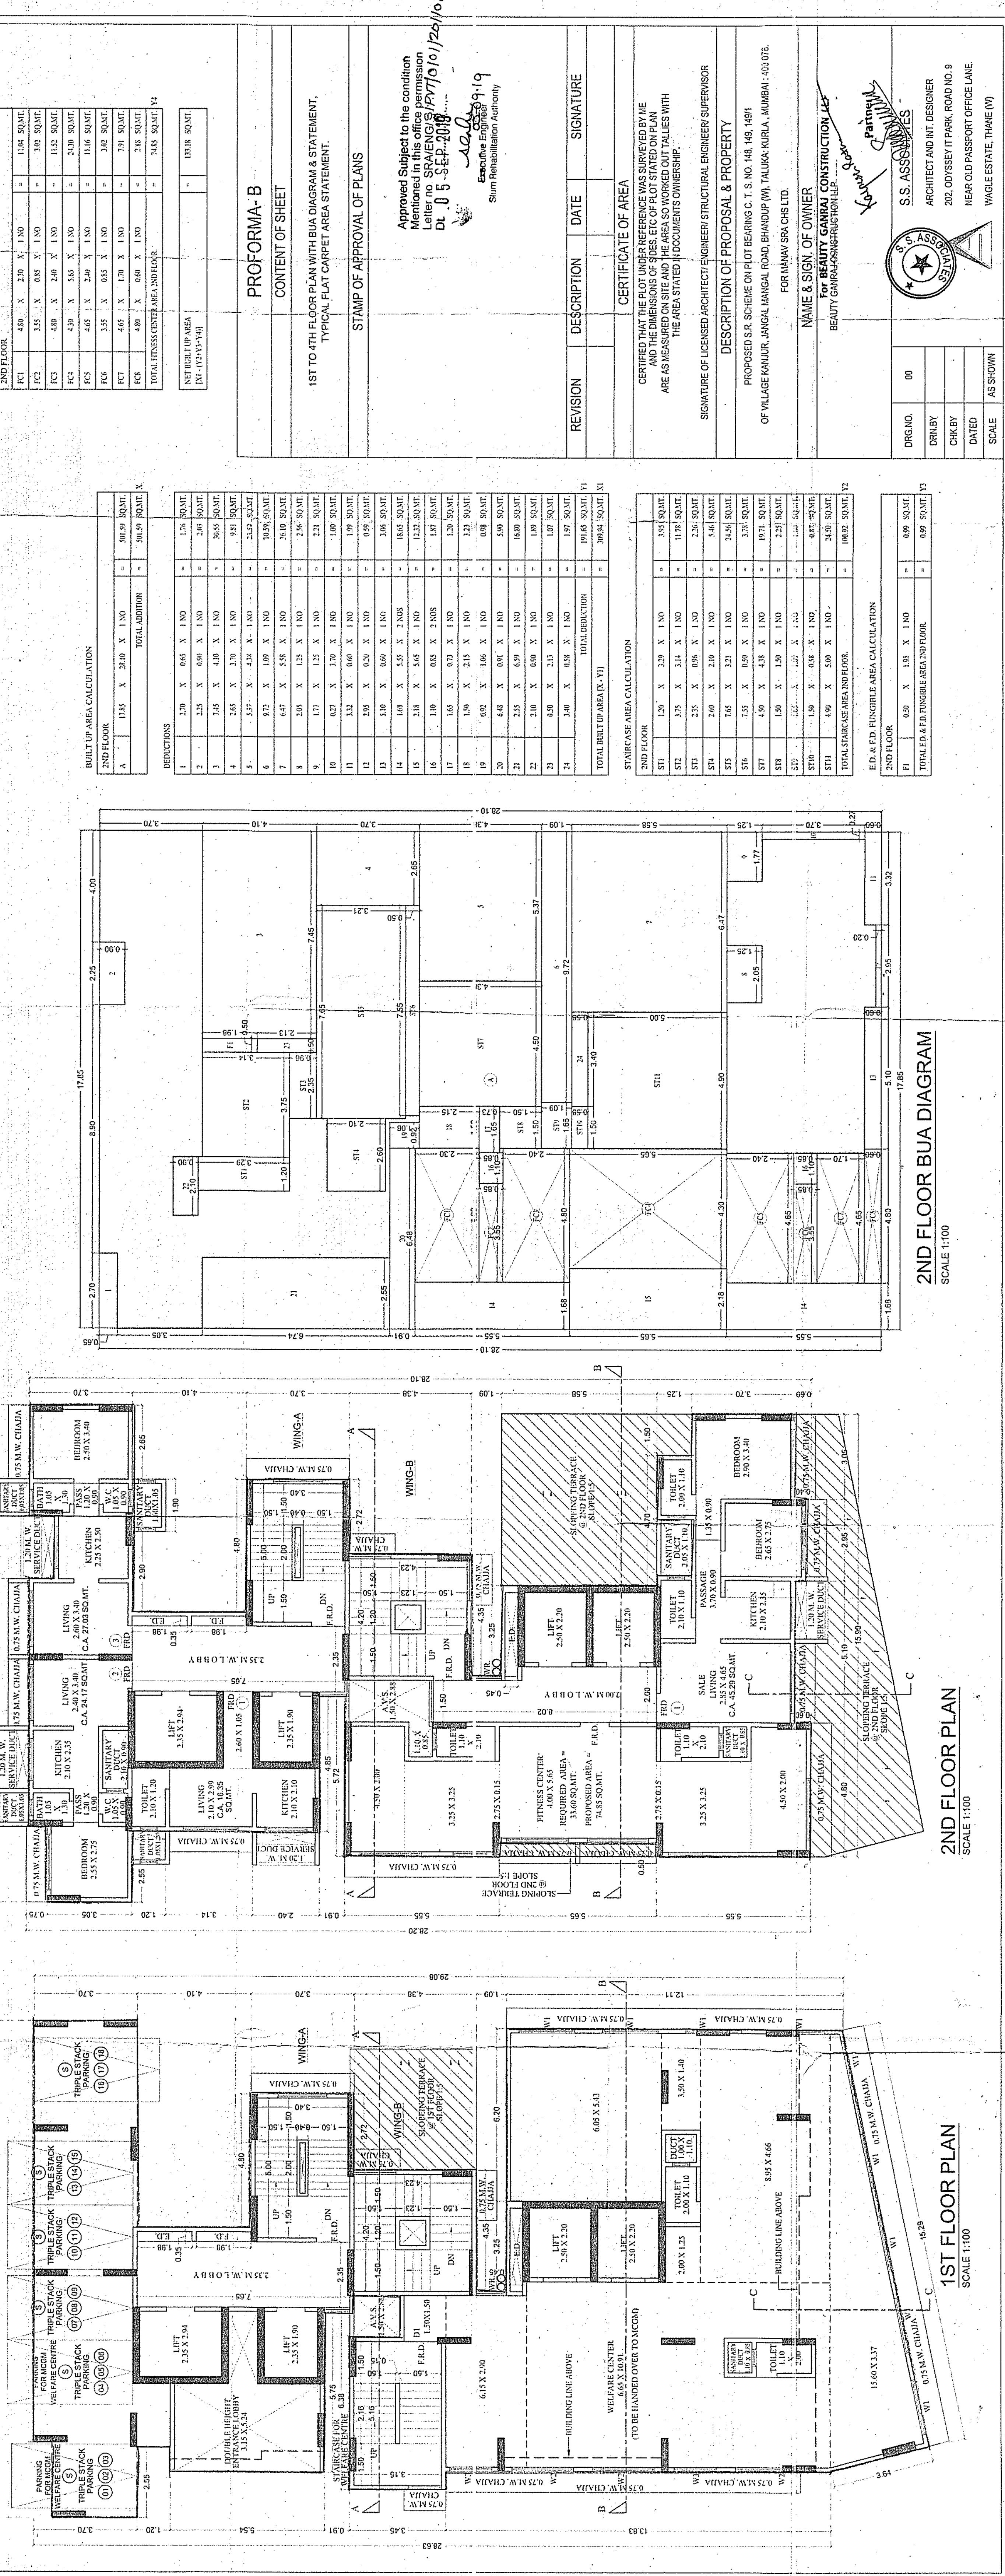

Approved Subject to the condition
 mentioned in this office permission
 letter no. SPA/ENG/S/17770/10/25/10326/78
 L O S SEP 2019
sdh
 Executive Engineer
 Sirm Rehabilitation Authority