


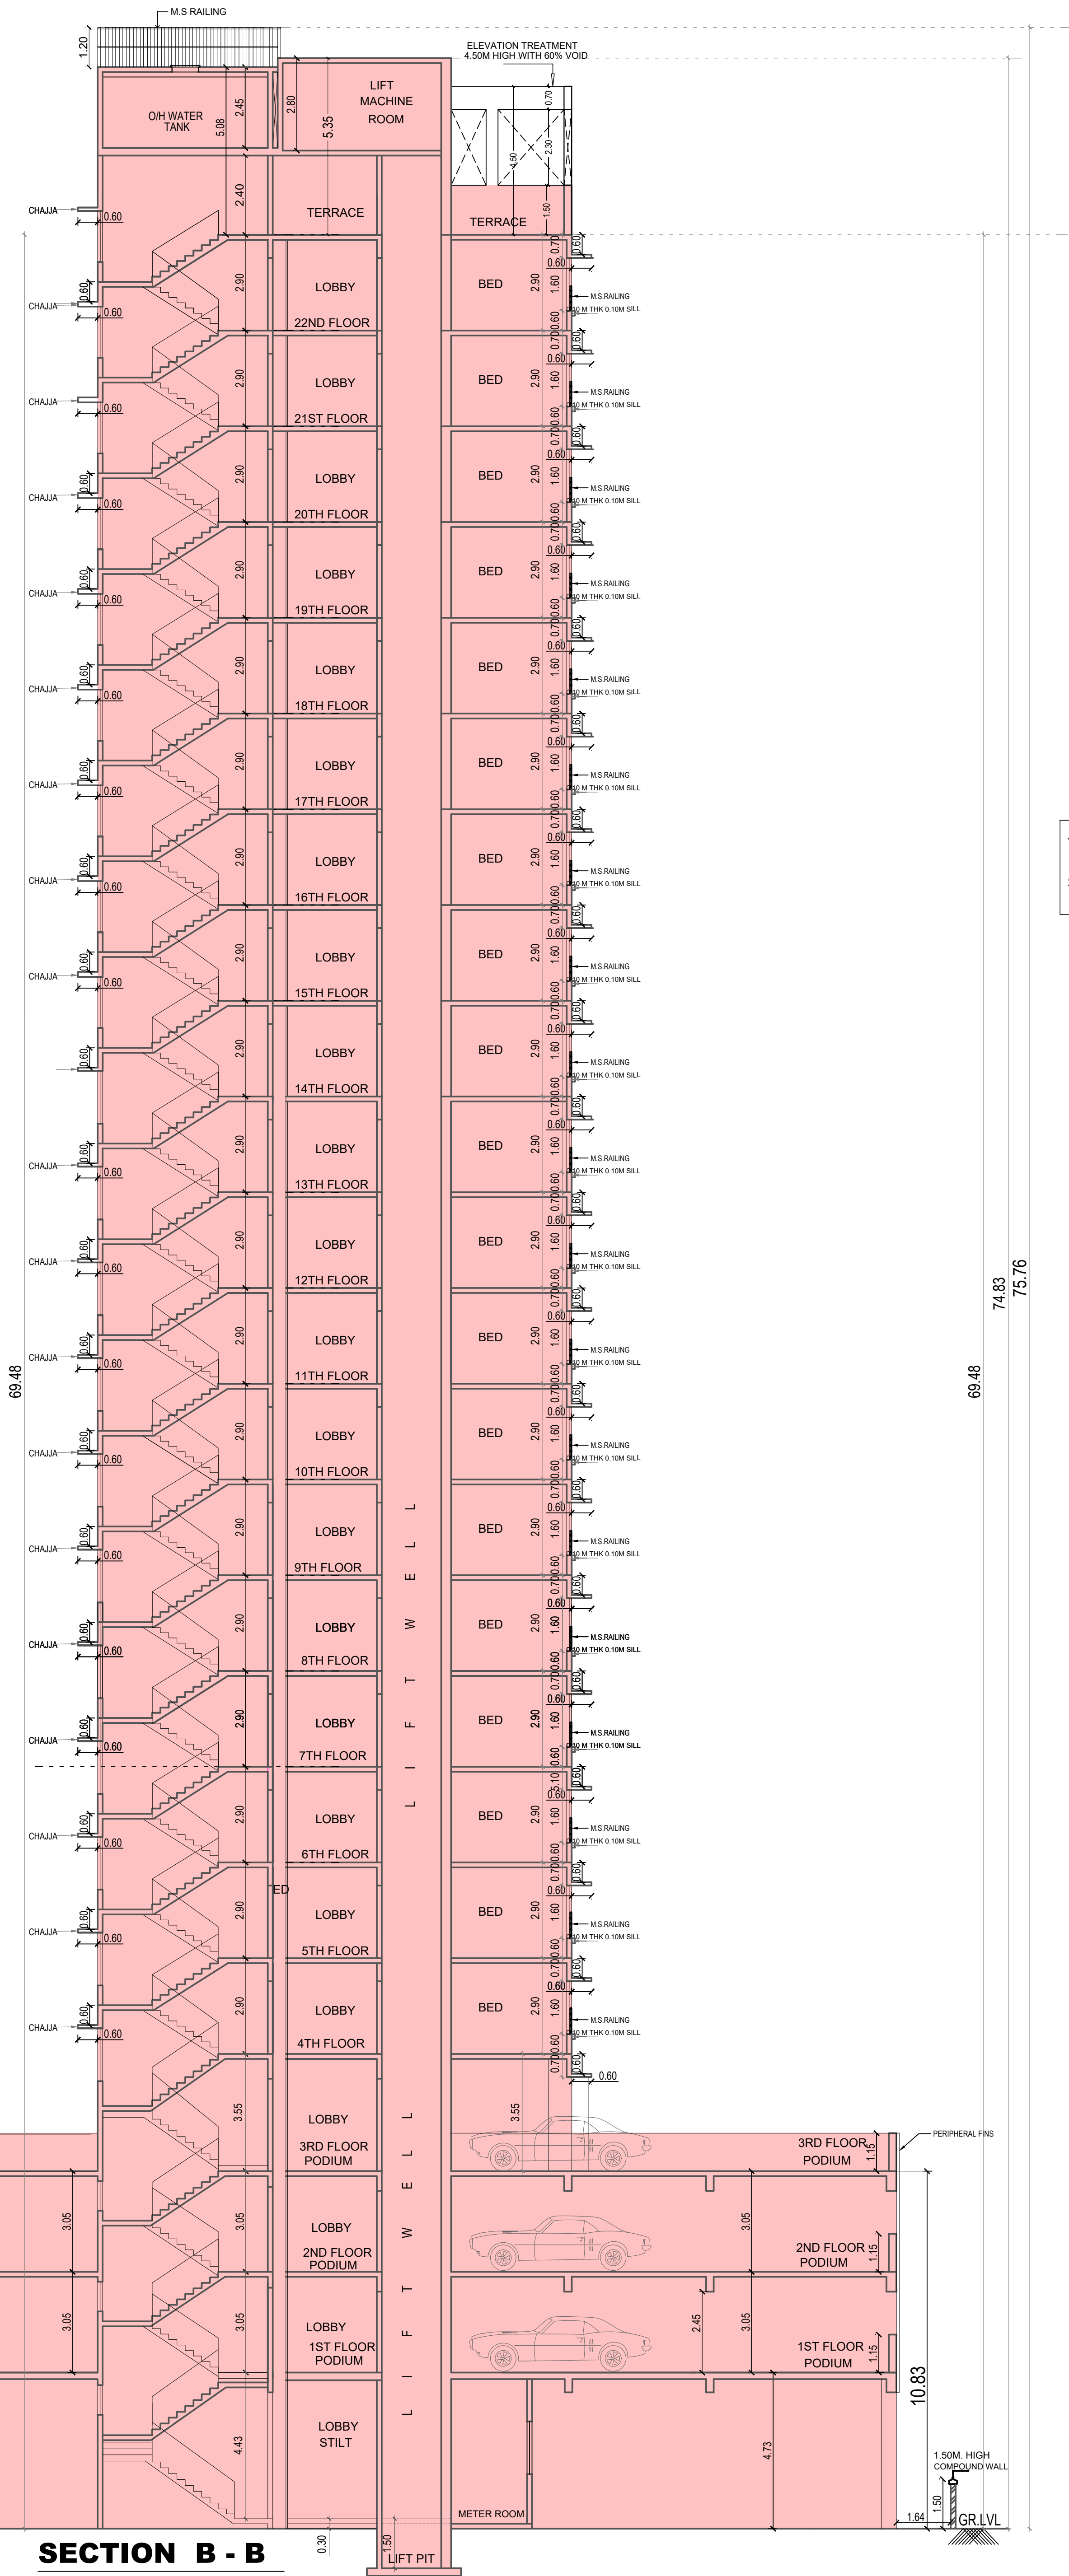

- 1) This cancels approval of the previous plans sanctions under even no. -
CHE/A-3031/BP(WS)/AR signed on even date - 31.08.2023
- 2) This plan shall be read in conjunction with letter issued under even no. -
CHE/A-3031/BP(WS)/AR Amend signed on even date. -

PROFORMA - B			
CONTENT OF SHEET			
SECTION B-B			
Rahul Ganesh Ishi			
Digitally signed by Rahul Ganesh Ishi Date: 2024.03.15 12:05:56 +05'30'			
S.E.(B.P.) R-5			
Swapnil Bhagawat Patil			
Digitally signed by Swapnil Bhagawat Patil Date: 2024.03.15 12:05:56 +05'30'			
A.E.(B.P.) R-II			
Mahesh Sambhu Revadekar			
Digitally signed by Mahesh Sambhu Revadekar Date: 2024.03.18 13:57:39 +05'30'			
E.E.(B.P.) WS-II R-2			
NAME & SIGN OF STRUCTURAL ENGINEER			
SHRI. K. C. SHAH B.E.(CIVIL) A.M.I.E. 102, SAI GOVIND BHUVAN , NEAR PANJAB NATIONAL BANK ,MATHURADAS ROAD, KANDIVALI (W) MUMBAI - 400 067.			
DESCRIPTION OF PROPOSAL & PROPERTY			
PROPOSED OF RESI. BLDG. ON PLOT BEARING CTS NO. 913/A, 913/B, 914/A, 914/B, 915/A, 915/B, 917, OF VILLAGE EKSAR AT I.C.COLONY , BORIVALI (W), MUMBAI.			
NAME OF OWNER			
BHUPESH JIVANBHAI GOVANI			
Digitally signed by BHUPESH JIVANBHAI GOVANI Date: 2024.03.14 15:03:51 +05'30'			
SHRI. BHUPESH J.GOVANI DIRECTOR OF SHUBHJIVAN BUILDERS PVT. LTD. C.A TO OWNER 301, GOYAL SHOPPING ARCADE, OPP. RAILWAY STATION , L.T.ROAD, BORIVALI (W), MUMBAI - 400 092.			
DRAWN BY	CHECKED BY	SCALE	DATE
SANKALP		AS SHOWN	13/03/2024
NAME, ADDRESS & SIGN. OF ARCHITECT			
SARITA SATISH MANJUNATH			
Digitally signed by SARITA SATISH MANJUNATH Date: 2024.03.14 15:09:06 +05'30'			
SARITA S. MANJUNATH ASHOK GANDHI CONSULTANTS LLP ARCHITECTS PLANNERS VALUERS 303 / 304, E-SQUARE PREMISES, SUBHASH ROAD, VILE PARLE (E), MUMBAI - 400 057. OFFICE : TEL - 022 49044074 M. - 98210 39752, 98218 50189 sarita@ashokgandhiconsultants.com info@ashokgandhiconsultants.com			