


SECTION B-B'
SECTION C-C'
DETAIL SECTION FOR CHAJJA

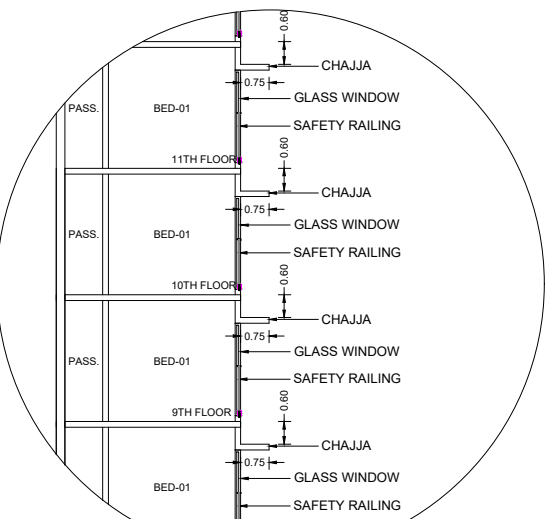

DETAIL SECTION FOR CHAJJA
SCALE = 1 : 200

PLAN FOR CONSIDERATION

HANUMANT
SADASHIVRAO BURE

Digitally signed by HANUMANT
SADASHIVRAO BURE
Date: 2023.09.18 17:19:36
+05'30'

E.E.(B.P.) R1 WARD

Rahul Ganesh Ishi

Digitally signed by Rahul
Ganesh Ishi
Date: 2023.09.12
18:18:59 +05'30'

S.E.(B.P.) R5

RAJESH VISHWANTH SURVE

Digitally signed by RAJESH
VISHWANTH SURVE
Date: 2023.09.14
13:58:49 +05'30'

SANTOSH SADASHI V SAMANT

RAJESH V. SURVE
(LICENCE SURVEYER)
LICENCE NO. : S/685/L5

OWNER / DEVELOPER

PROFORMA 'B'

CONTENTS OF SHEET

SECTION -B-B',
SECTION -C-C',
DETAIL SECTION FOR CHAJJA .
DESCRIPTION OF PROP / PROPERTY
PROPOSED REDEVELOPMENT OF EXISTING BUILDINGS
ON PLOT BEARING C.T.S. NO.63/2, 63/4,63/5,63/7, 63/3(PT) &
63/10(PT) OF VILLAGE - MAGATHANE AT BORVALI (WEST)

NAME & ADDRESS OF OWNER

SHRI SANTOSH S. SAMANT.
DIRECTOR OF
M/S. SHRADDHA PRIME PROJECT LTD.
CA TO PARADISE TOWER CHSL.

NAME, ADDRESS & SIGNATURE OF R.C.C. CONSULTANT
SHRI ABHIGIT V. PHATARPEKAR.
M.S. AVP STRUCTURAL CONSULTANTS.
5EDC, PLOT NO. 17/18, DR. BABASAHEB AMBEDKAR ROAD,
GORAI-I, BORVALI (W),MUMBAI-400092.
EMAIL:- design@avpconsultants.in
LICENCE NO. : STR/P/148

NAME, ADDRESS & SIGNATURE OF LICENSED SURVEYOR

RAJESH V.SURVE.
C/16,AUDUMBAR CHSL. PLOT No.221,
GORAI II, BORVALI (WEST),
MUMBAI - 400091.



RAJESH V. SURVE
(LICENCE SURVEYER)
LICENCE NO. : S/685/L5

ASSOCIATE L.S.

SAGAR MAKHELA
LIAISONING, CONSULTING & DESIGNING ARCHITECTS



B.M.C. FILE NO.	P-10955/2022/(63/2 AND OTHER)R/C WARD MAGATHANE R/C.		
DRG. NO.	JOB NO.	FILE NAME	DRAWN BY
09			GAURAV A.

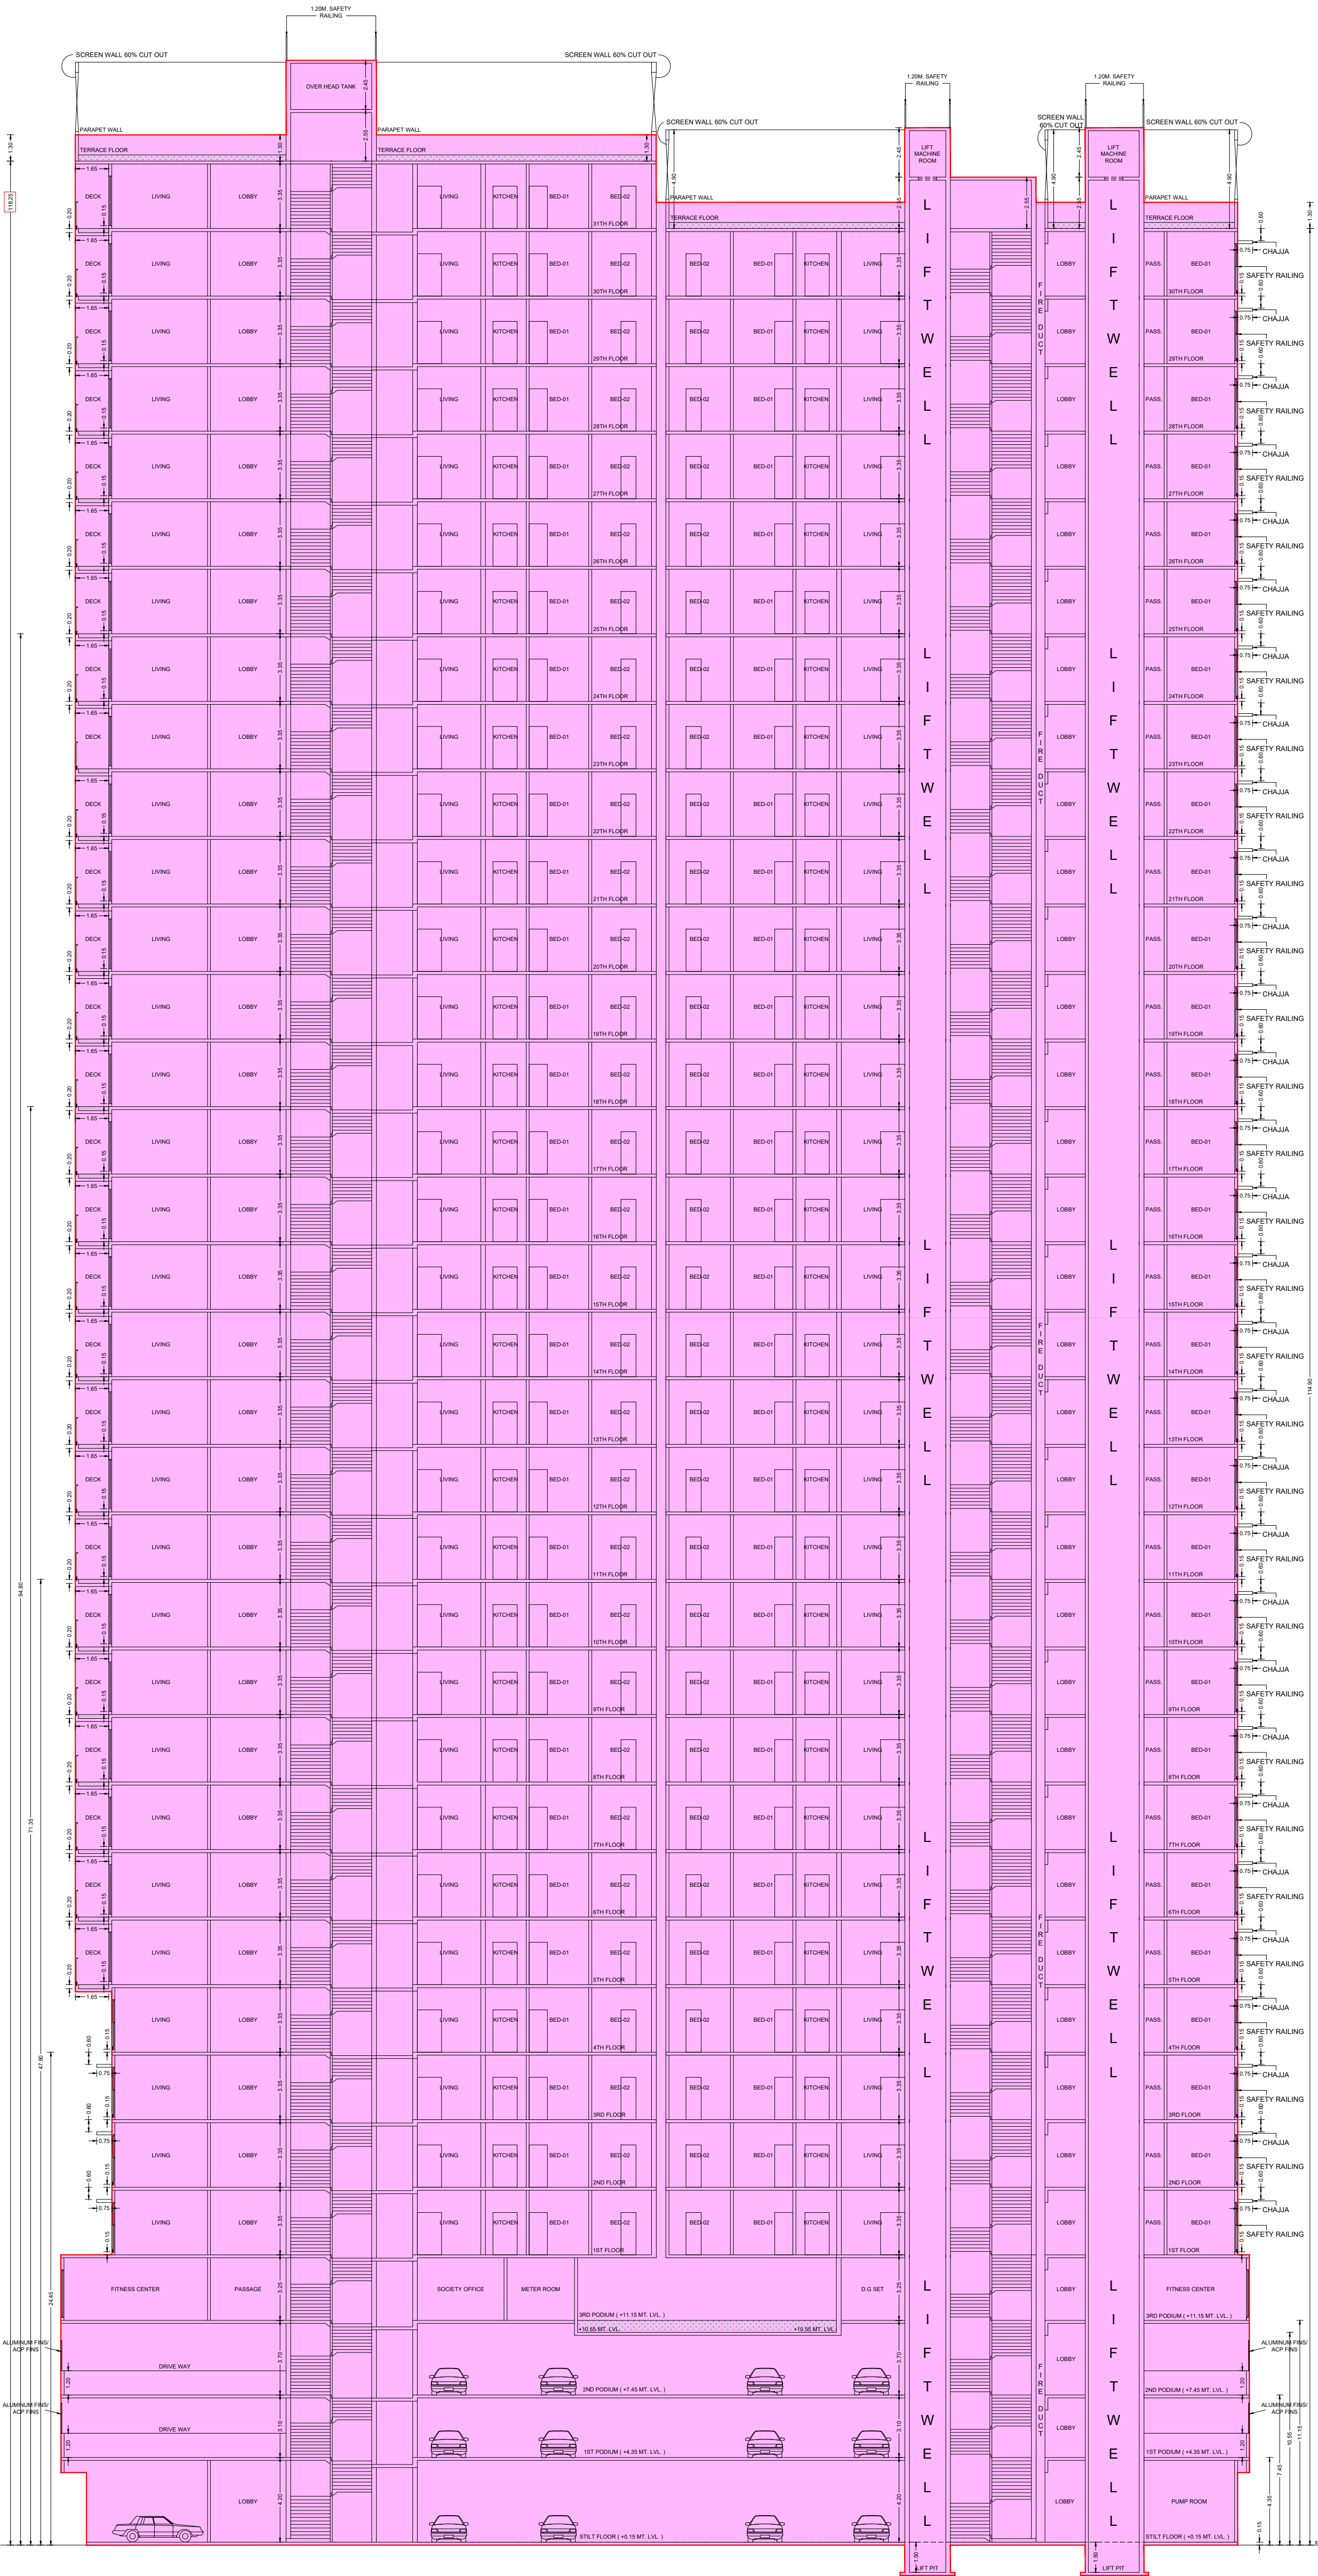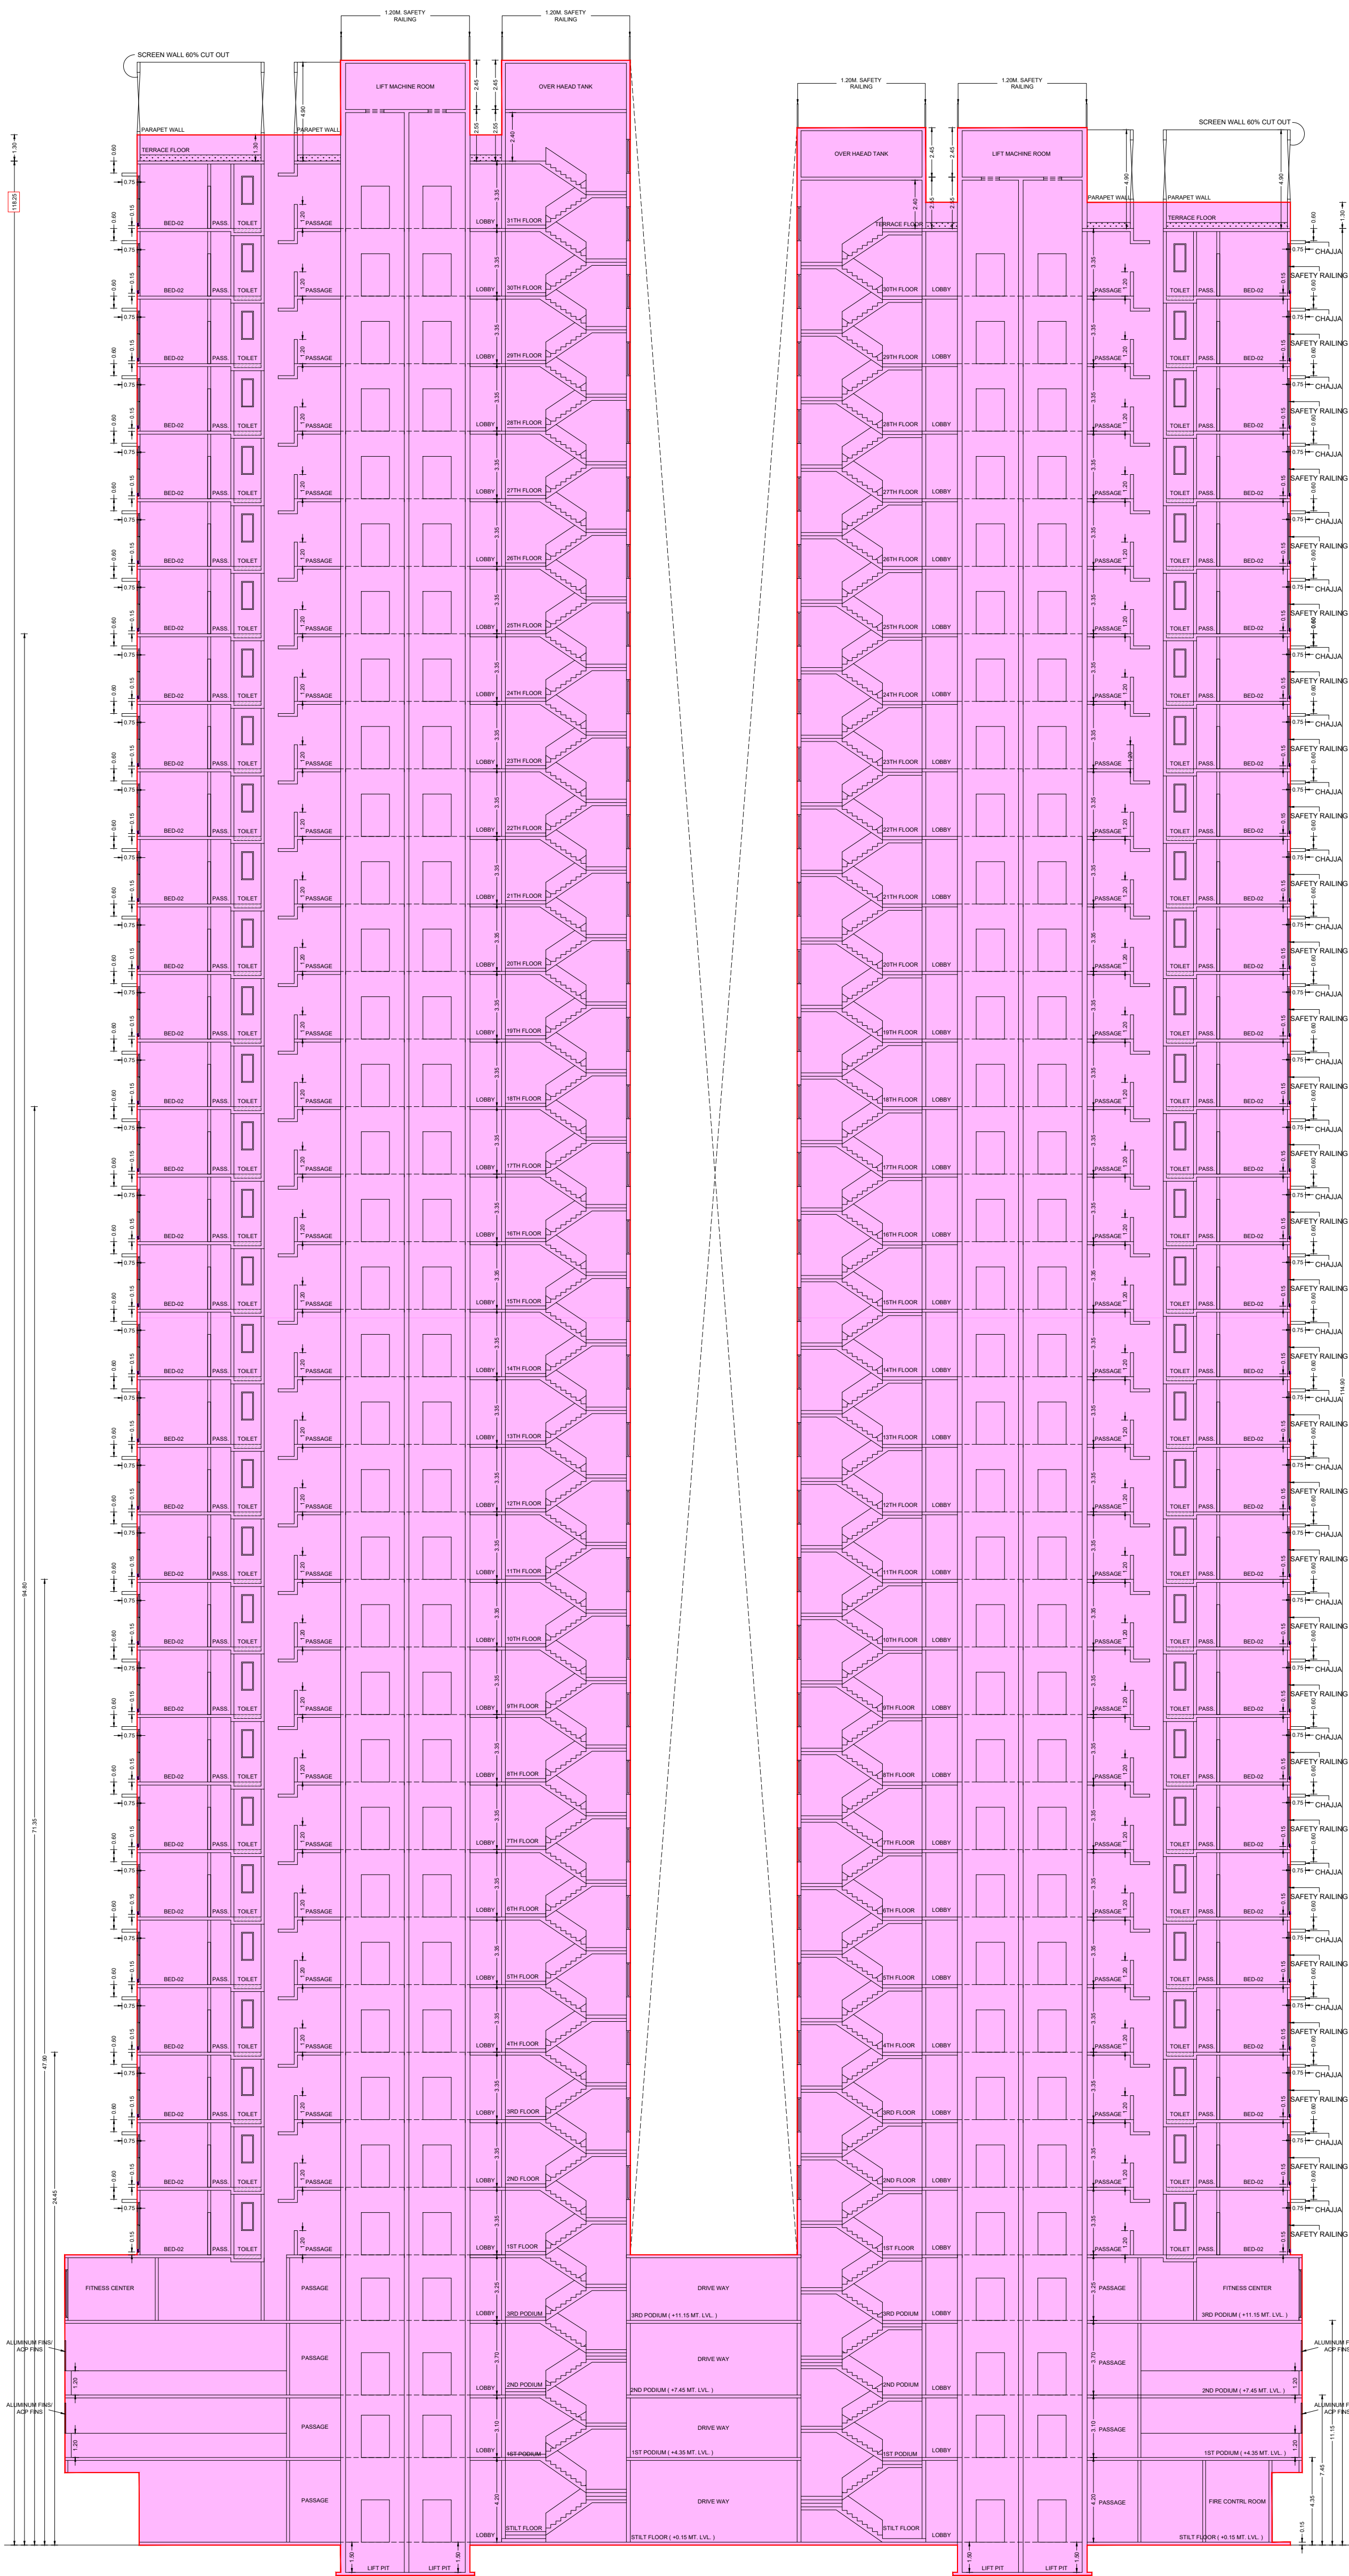

SECTION B-B'
SCALE = 1 : 100

SECTION C-C'
SCALE = 1 : 100