



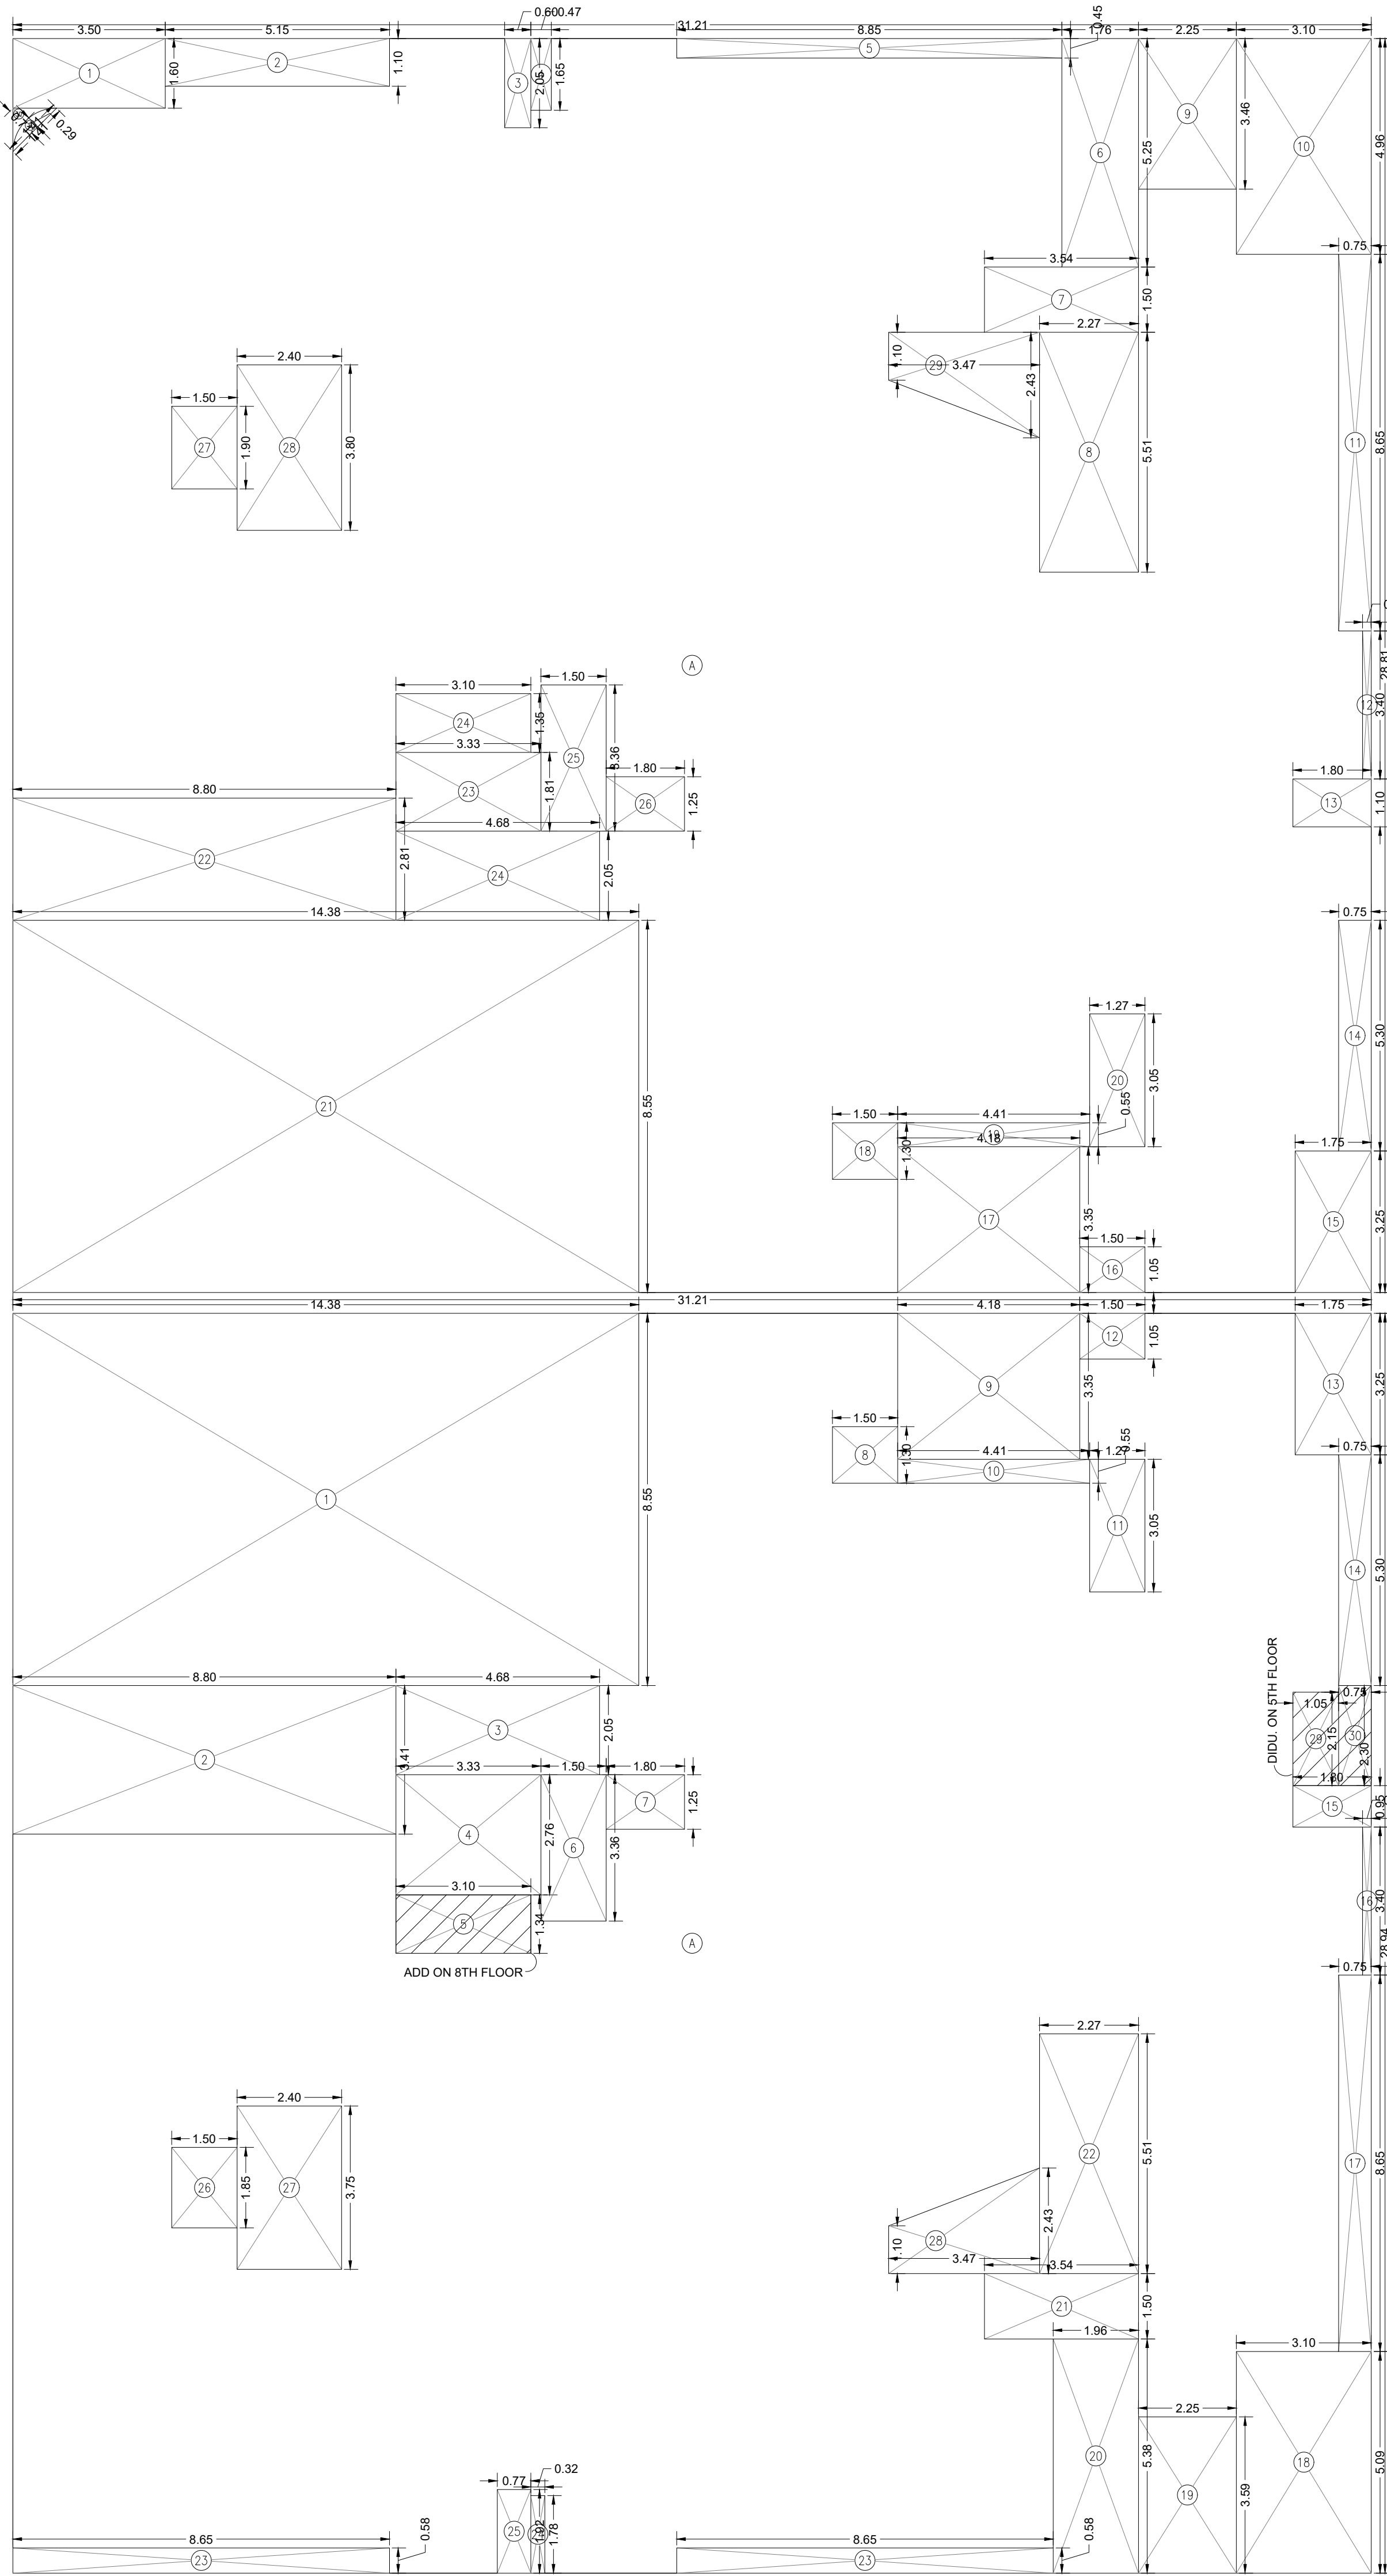

BUILT UP AREA CALCULATION									
5TH TO 8TH FLOOR (WING A)									
A	31.21	X	28.81	X	1	NO	=	899.16	SQ.MT.
B	2/3	X	1.41	X	0.29	X	1	NO	= 0.27 SQ.MT.
TOTAL ADDITION								=	899.43 SQ.MT.X
DEDUCTIONS									
1	3.50	X	1.60	X	1	NO	=	5.60	SQ.MT.
2	5.15	X	1.10	X	1	NO	=	5.66	SQ.MT.
3	0.60	X	2.05	X	1	NO	=	1.23	SQ.MT.
4	0.47	X	1.65	X	1	NO	=	0.77	SQ.MT.
5	8.85	X	0.45	X	1	NO	=	3.98	SQ.MT.
6	1.76	X	5.25	X	1	NO	=	9.24	SQ.MT.
7	3.54	X	1.50	X	1	NO	=	5.31	SQ.MT.
8	2.27	X	5.51	X	1	NO	=	12.50	SQ.MT.
9	2.25	X	3.46	X	1	NO	=	7.78	SQ.MT.
10	3.10	X	4.96	X	1	NO	=	15.37	SQ.MT.
11	0.75	X	8.65	X	1	NO	=	6.48	SQ.MT.
12	0.20	X	3.40	X	1	NO	=	0.68	SQ.MT.
13	1.80	X	1.10	X	1	NO	=	1.98	SQ.MT.
14	0.75	X	5.30	X	1	NO	=	3.98	SQ.MT.
15	1.75	X	3.25	X	1	NO	=	5.69	SQ.MT.
16	1.50	X	1.05	X	1	NO	=	1.58	SQ.MT.
17	4.18	X	3.35	X	1	NO	=	14.00	SQ.MT.
18	1.50	X	1.30	X	1	NO	=	1.95	SQ.MT.
19	4.41	X	0.55	X	1	NO	=	2.43	SQ.MT.
20	1.27	X	3.05	X	1	NO	=	3.87	SQ.MT.
21	14.38	X	8.55	X	1	NO	=	122.95	SQ.MT.
22	8.80	X	2.81	X	1	NO	=	24.73	SQ.MT.
23	3.33	X	1.81	X	1	NO	=	6.03	SQ.MT.
24	4.68	X	2.05	X	1	NO	=	9.59	SQ.MT.
24	3.10	X	1.35	X	1	NO	=	4.19	SQ.MT.
25	1.50	X	3.36	X	1	NO	=	5.04	SQ.MT.
26	1.80	X	1.25	X	1	NO	=	2.25	SQ.MT.
27	1.50	X	1.90	X	1	NO	=	2.85	SQ.MT.
28	2.40	X	3.80	X	1	NO	=	9.12	SQ.MT.
29	(2.43 + 1.10) / 2	X	3.47	X	1	NO	=	6.12	SQ.MT.
30	1/2	X	1.41	X	0.71	X	1	NO	= 0.50 SQ.MT.
TOTAL DEDUCTION								=	303.45 SQ.MT.Y1
TOTAL BUILT UP AREA [X - Y1]								=	595.98 SQ.MT.X1
BUILT UP AREA CALCULATION									
6TH & 7TH FLOOR (WING B)									
A	31.21	X	28.94	X	1	NO	=	903.22	SQ.MT.
TOTAL ADDITION								=	903.22 SQ.MT.X
DEDUCTIONS									
1	14.38	X	8.55	X	1	NO	=	122.94	SQ.MT.
2	8.80	X	3.41	X	1	NO	=	30.01	SQ.MT.
3	4.68	X	2.05	X	1	NO	=	9.59	SQ.MT.
4	3.33	X	2.76	X	1	NO	=	9.19	SQ.MT.
5	3.10	X	1.34	X	1	NO	=	4.15	SQ.MT.
6	1.50	X	3.36	X	1	NO	=	5.04	SQ.MT.
7	1.80	X	1.25	X	1	NO	=	2.25	SQ.MT.
8	1.50	X	1.30	X	1	NO	=	1.95	SQ.MT.
9	4.18	X	3.35	X	1	NO	=	14.00	SQ.MT.
10	4.41	X	0.55	X	1	NO	=	2.43	SQ.MT.
11	1.27	X	3.05	X	1	NO	=	3.87	SQ.MT.
12	1.50	X	1.05	X	1	NO	=	1.58	SQ.MT.
13	1.75	X	3.25	X	1	NO	=	5.69	SQ.MT.
14	0.75	X	5.30	X	1	NO	=	3.98	SQ.MT.
15	1.80	X	0.95	X	1	NO	=	1.71	SQ.MT.
16	0.20	X	3.40	X	1	NO	=	0.68	SQ.MT.
17	0.75	X	8.65	X	1	NO	=	6.49	SQ.MT.
18	3.10	X	5.09	X	1	NO	=	15.78	SQ.MT.
19	2.25	X	3.59	X	1	NO	=	8.08	SQ.MT.
20	1.96	X	5.38	X	1	NO	=	10.54	SQ.MT.
21	3.54	X	1.50	X	1	NO	=	5.31	SQ.MT.
22	2.27	X	5.51	X	1	NO	=	12.51	SQ.MT.
23	8.65	X	0.58	X	2	NOS	=	10.03	SQ.MT.
24	0.32	X	1.78	X	1	NO	=	0.57	SQ.MT.
25	0.77	X	1.92	X	1	NO	=	1.48	SQ.MT.
26	1.50	X	1.85	X	1	NO	=	2.78	SQ.MT.
27	2.40	X	3.75	X	1	NO	=	9.00	SQ.MT.
28	(2.43 + 1.10) / 2	X	3.47	X	1	NO	=	6.12	SQ.MT.
TOTAL DEDUCTION								=	307.75 SQ.MT.Y1
TOTAL BUILT UP AREA [X - Y1]								=	595.47 SQ.MT.X1
BUILT UP AREA CALCULATION									
5TH FLOOR (WING B)									
AREA SAME AS 6TH FLOOR (WING B)								=	595.45 SQ.MT.
TOTAL ADDITION								=	595.45 SQ.MT.X
DEDUCTIONS									
29	1.06	X	2.15	X	1	NO	=	2.27	SQ.MT.
30	0.75	X	2.30	X	1	NO	=	1.73	SQ.MT.
TOTAL DEDUCTION								=	4.00 SQ.MT.Y1
TOTAL BUILT UP AREA [X - Y1]								=	591.45 SQ.MT.X1
BUILT UP AREA CALCULATION									
8TH FLOOR (WING B)									
AREA SAME AS 6TH FLOOR (WING B)								=	595.45 SQ.MT.
TOTAL ADDITION								=	595.45 SQ.MT.X
ADDITION									
B	3.10	X	1.34	X	1	NO	=	4.15	SQ.MT.
TOTAL ADDITION								=	4.15 SQ.MT.Y1
TOTAL BUILT UP AREA [X + Y1]								=	599.60 SQ.MT.X1
BUILT UP AREA CALCULATION									
25TH FLOOR (WING B)									
AREA SAME AS 18TH FLOOR (WING B)								=	474.53 SQ.MT.
TOTAL ADDITION								=	474.53 SQ.MT.X
ADDITION									
R1	2.98	X	3.60	X	1	NO	=	10.73	SQ.MT.
R2	5.00	X	1.15	X	1	NO	=	5.75	SQ.MT.
TOTAL ADDITION								=	16.48 SQ.MT.
TOTAL BUILT UP AREA [X1 - Y2]								=	491.01 SQ.MT.X2

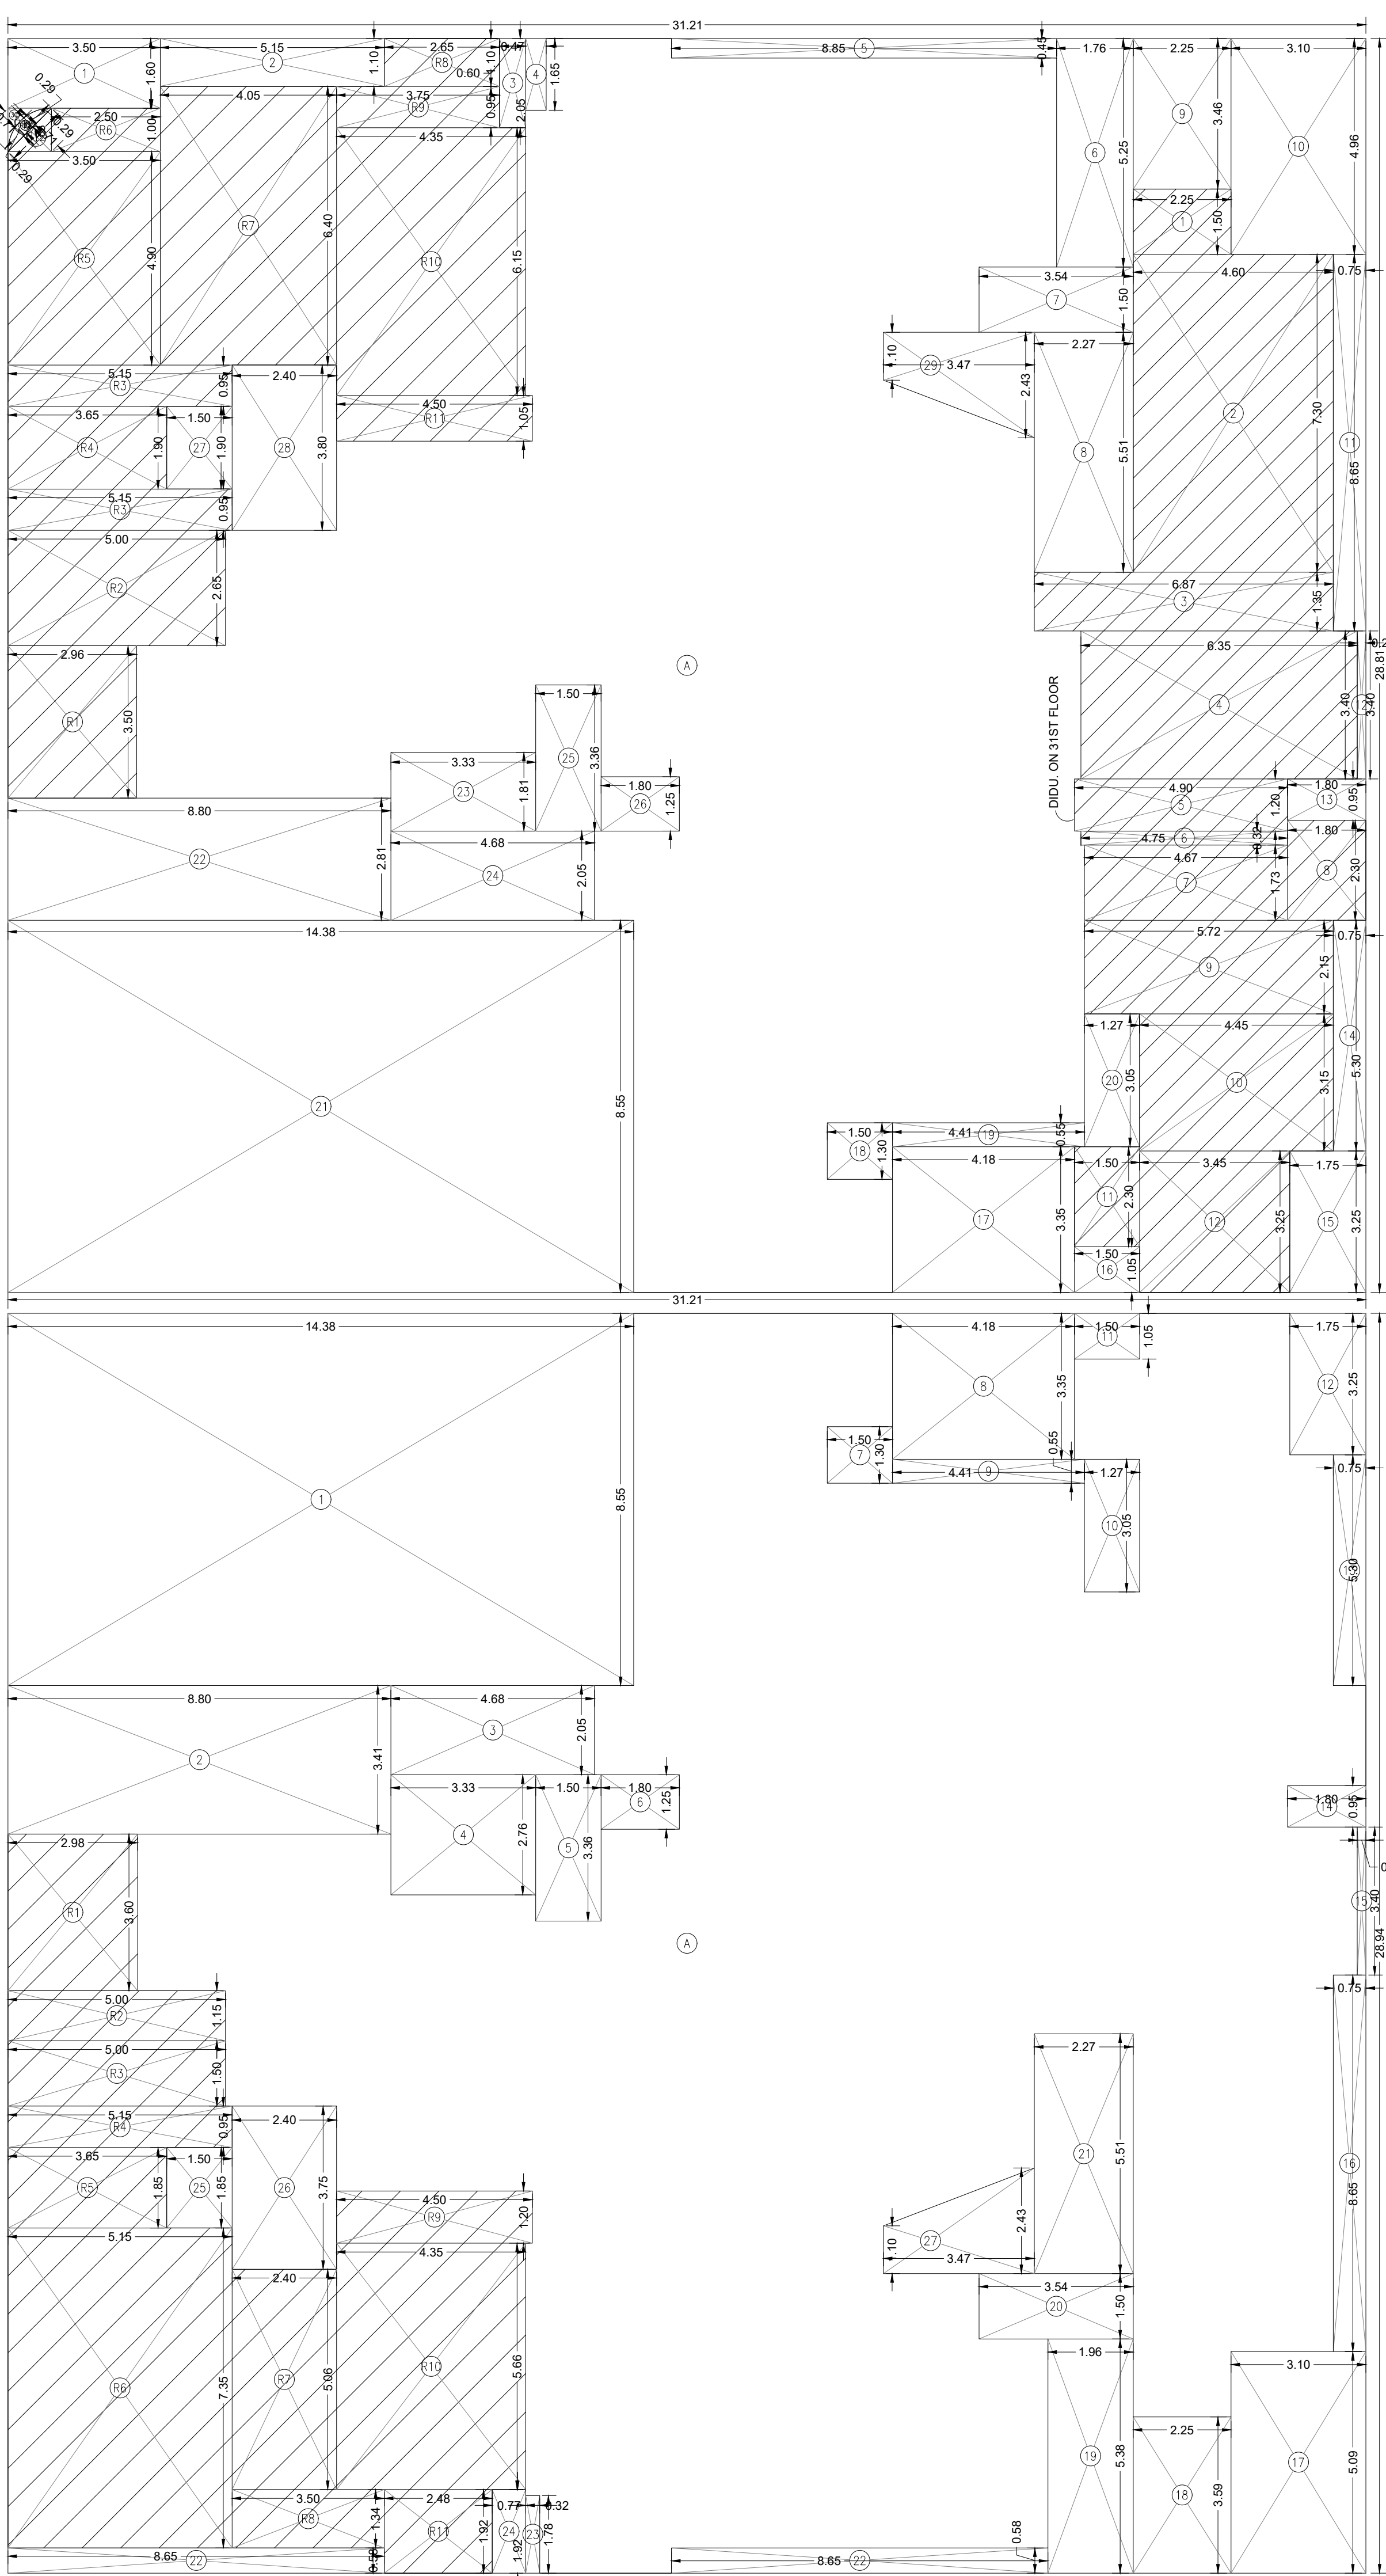

BUILT UP AREA CALCULATION										
9TH,10TH,12TH TO 17TH,19TH TO 24TH,26TH TO 31ST FLOOR (WING A)										
A	31.21	X	28.81	X	1	NO	=	899.16	SQ.MT.	
B	2/3	X	1.41	X	0.29	X	1	NO	= 0.27 SQ.MT.	
TOTAL ADDITION								=	899.43 SQ.MT.X	
DEDUCTIONS										
1	3.50	X	1.60	X	1	NO	=	5.60	SQ.MT.	
2	5.15	X	1.10	X	1	NO	=	5.66	SQ.MT.	
3	0.60	X	2.05	X	1	NO	=	1.23	SQ.MT.	
4	0.47	X	1.65	X	1	NO	=	0.77	SQ.MT.	
5	8.85	X	0.45	X	1	NO	=	3.98	SQ.MT.	
6	1.76	X	5.25	X	1	NO	=	9.24	SQ.MT.	
7	3.54	X	1.50	X	1	NO	=	5.31	SQ.MT.	
8	2.27	X	5.51	X	1	NO	=	12.50	SQ.MT.	
9	2.25	X	3.46	X	1	NO	=	7.78	SQ.MT.	
10	3.10	X	4.96	X	1	NO	=	15.37	SQ.MT.	
11	0.75	X	8.65	X	1	NO	=	6.49	SQ.MT.	
12	0.20	X	3.40	X	1	NO	=	0.68	SQ.MT.	
13	1.80	X	0.95	X	1	NO	=	1.71	SQ.MT.	
14	0.75	X	5.30	X	1	NO	=	3.98	SQ.MT.	
15	1.75	X	3.25	X	1	NO	=	5.69	SQ.MT.	
16	1.50	X	1.05	X	1	NO	=	1.58	SQ.MT.	
17	4.18	X	3.35	X	1	NO	=	14.00	SQ.MT.	
18	1.50	X	1.30	X	1	NO	=	1.95	SQ.MT.	
19	4.41	X	0.55	X	1	NO	=	2.43	SQ.MT.	
20	1.27	X	3.05	X	1	NO	=	3.87	SQ.MT.	
21	14.38	X	8.55	X	1	NO	=	122.95	SQ.MT.	
22	8.80	X	2.81	X	1	NO	=	24.73	SQ.MT.	
23	3.33	X	1.81	X	1	NO	=	6.03	SQ.MT.	
24	4.68	X	2.05	X	1	NO	=	9.59	SQ.MT.	
25	1.50	X	3.36	X	1	NO	=	5.04	SQ.MT.	
26	1.80	X	1.25	X	1	NO	=	2.25	SQ.MT.	
27	1.50	X	1.90	X	1	NO	=	2.85	SQ.MT.	
28	2.40	X	3.80	X	1	NO	=	9.12	SQ.MT.	
29	(2.43 + 1.10) / 2	X	3.47	X	1	NO	=	6.12	SQ.MT.	
30	1/2	X	1.41	X	0.71	X	1	NO	= 0.50 SQ.MT.	
TOTAL DEDUCTION								=	299.00 SQ.MT.Y1	
TOTAL BUILT UP AREA [X - Y1]								=	600.43 SQ.MT.X1	
BUILT UP AREA CALCULATION										
31ST FLOOR (WING A)										
AREA SAME AS 9TH FLOOR (WING A)								=	600.43 SQ.MT.	
TOTAL ADDITION								=	600.43 SQ.MT.X	
DEDUCTIONS										
1	2.25	X	1.50	X	1	NO	=	3.38	SQ.MT.	
2	4.60	X	7.30	X	1	NO	=	33.58	SQ.MT.	
3	6.87	X	1.35	X	1	NO	=	9.27	SQ.MT.	
4	6.35	X	3.40	X	1	NO	=	21.59	SQ.MT.	
5	4.90	X	1.20	X	1	NO	=	5.88	SQ.MT.	
6	4.75	X	0.32	X	1	NO	=	1.52	SQ.MT.	
7	4.67	X	1.73	X	1	NO	=	8.08	SQ.MT.	
8	1.80	X	2.30	X	1	NO	=	4.14	SQ.MT.	
9	5.72	X	2.15	X	1	NO	=	12.30	SQ.MT.	
10	4.45	X	3.15	X	1	NO	=	14.02	SQ.MT.	
11	1.50	X	2.30	X	1	NO	=	3.45	SQ.MT.	
12	3.45	X	3.25	X	1	NO	=	11.21	SQ.MT.	
TOTAL DEDUCTION								=	128.42 SQ.MT.Y1	
TOTAL BUILT UP AREA [X - Y1]								=	472.01 SQ.MT.X1	
BUILT UP AREA CALCULATION										
9TH,10TH,12TH TO 17TH,19TH TO 24TH,26TH TO 30TH FLOOR (WING B)										
A	31.21	X	28.94	X	1	NO	=	903.22	SQ.MT.	
TOTAL ADDITION								=	903.22 SQ.MT.X	
DEDUCTIONS										
1	14.38	X	8.55	X	1	NO	=	122.94	SQ.MT.	
2	8.80	X	3.41	X	1	NO	=	30.00	SQ.MT.	
3	4.68	X	2.05	X	1	NO	=	9.59	SQ.MT.	
4	3.33	X	2.76	X	1	NO	=	9.19	SQ.MT.	
5	1.50	X	3.36	X	1	NO	=	5.04	SQ.MT.	
6	1.80	X	1.25	X	1	NO	=	2.25	SQ.MT.	
7	1.50	X	1.30	X	1	NO	=	1.95	SQ.MT.	
8	4.18	X	3.35	X	1	NO	=	14.00	SQ.MT.	
9	4.41	X	0.55	X	1	NO	=	2.43	SQ.MT.	
10	1.27	X	3.05	X	1	NO	=	3.87	SQ.MT.	
11	1.50	X	1.05	X	1	NO	=	1.58	SQ.MT.	
12	1.75	X	3.25	X	1	NO	=	5.69	SQ.MT.	
13	0.75	X	5.30	X	1	NO	=	3.98	SQ.MT.	
14	1.80	X	0.95	X	1	NO	=	1.71	SQ.MT.	
15	0.20	X	3.40	X	1	NO	=	0.68	SQ.MT.	
16	0.75	X	8.65	X	1	NO	=	6.49	SQ.MT.	
17	3.10	X	5.09	X	1	NO	=	15.78	SQ.MT.	
18	2.25	X	3.59	X	1	NO	=	8.08	SQ.MT.	
19	1.96	X	5.38	X	1	NO	=	10.54	SQ.MT.	
20	3.54	X	1.50	X	1	NO	=	5.31	SQ.MT.	
21	2.27	X	5.51	X	1	NO	=	12.51	SQ.MT.	
22	8.65	X	0.58	X	2	NOS	=	10.03	SQ.MT.	
23	0.32	X	1.78	X	1	NO	=	0.57	SQ.MT.	
24	0.77	X	1.92	X	1	NO	=	1.48	SQ.MT.	
25	1.50	X	1.85	X	1	NO	=	2.78	SQ.MT.	
26	2.40	X	3.75	X	1	NO	=	9.00	SQ.MT.	
27	(2.43 + 1.10) / 2	X	3.47	X	1	NO	=	6.12	SQ.MT.	
TOTAL DEDUCTION								=	303.59 SQ.MT.Y1	
TOTAL BUILT UP AREA [X - Y1]								=	599.63 SQ.MT.X1	
BUILT UP AREA CALCULATION										
25TH FLOOR (WING B)										
AREA SAME AS 18TH FLOOR (WING B)								=	474.53 SQ.MT.	
TOTAL ADDITION								=	474.53 SQ.MT.X	
ADDITION										
R1	2.98	X	3.60	X	1	NO	=	10.73	SQ.MT.	
R2	5.00	X	1.15	X	1	NO	=	5.75	SQ.MT.	
TOTAL ADDITION								=	16.48	SQ.MT.
TOTAL BUILT UP AREA [X1 - Y2]								=	491.01 SQ.MT.	