
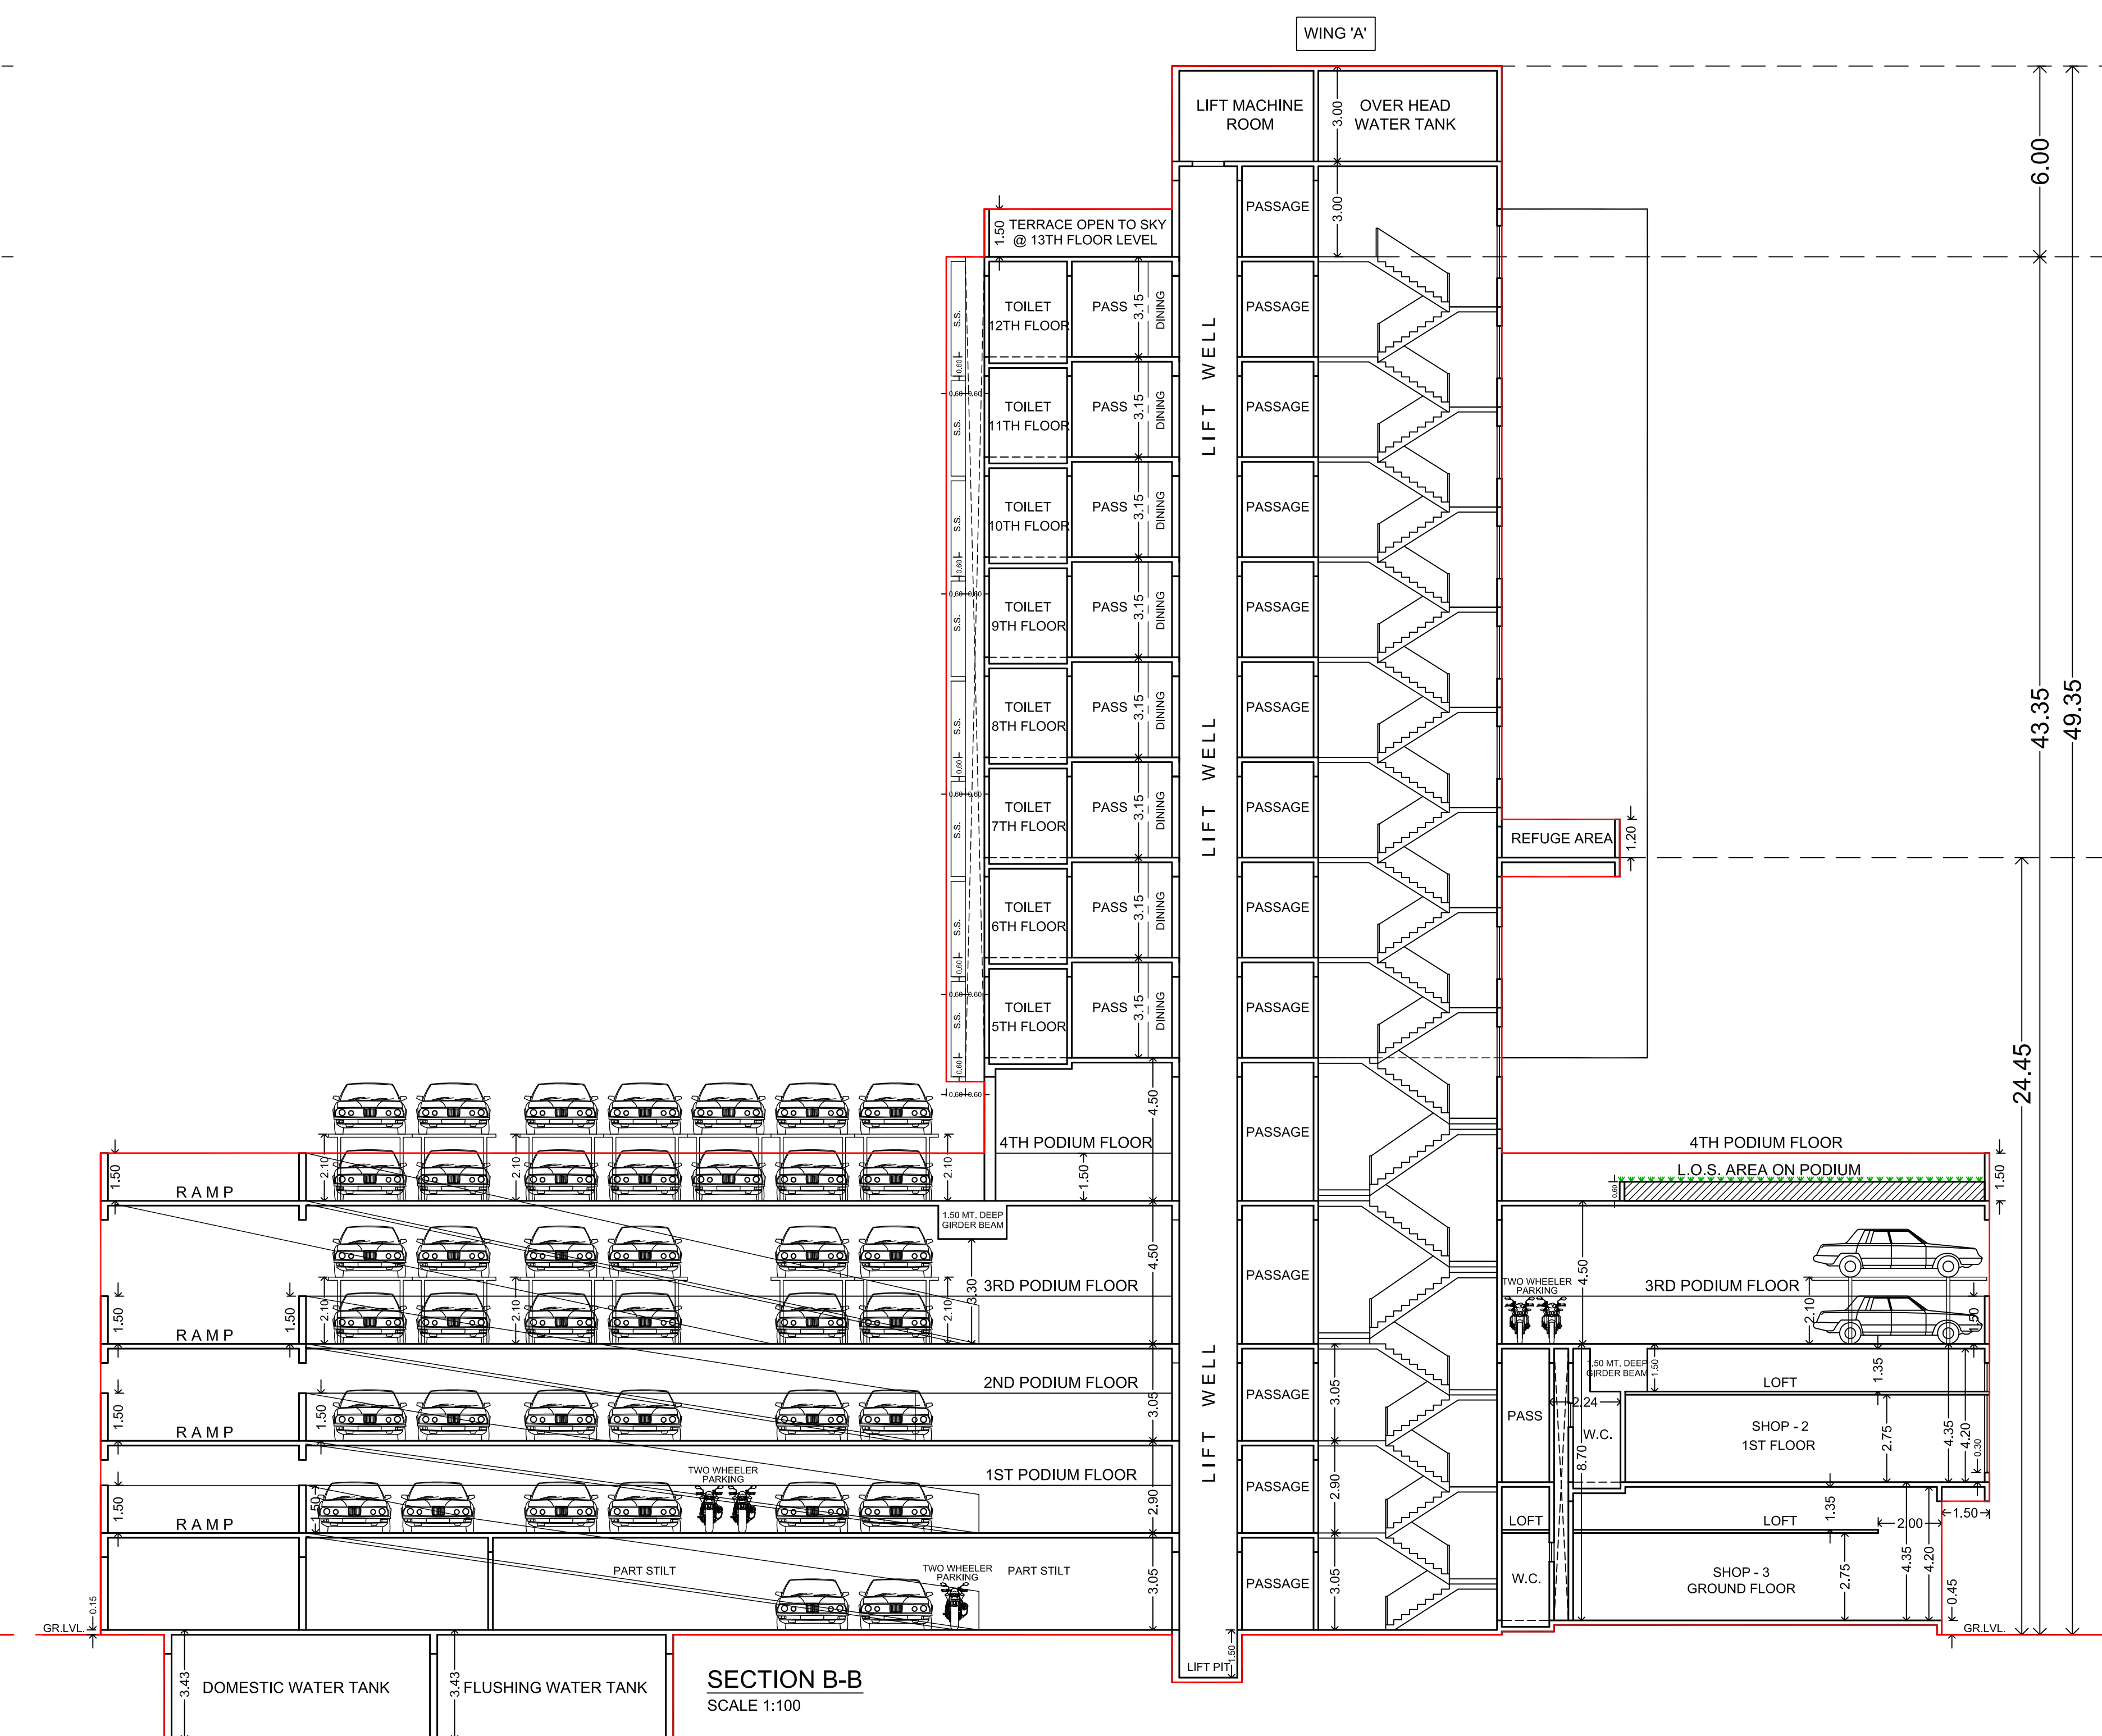
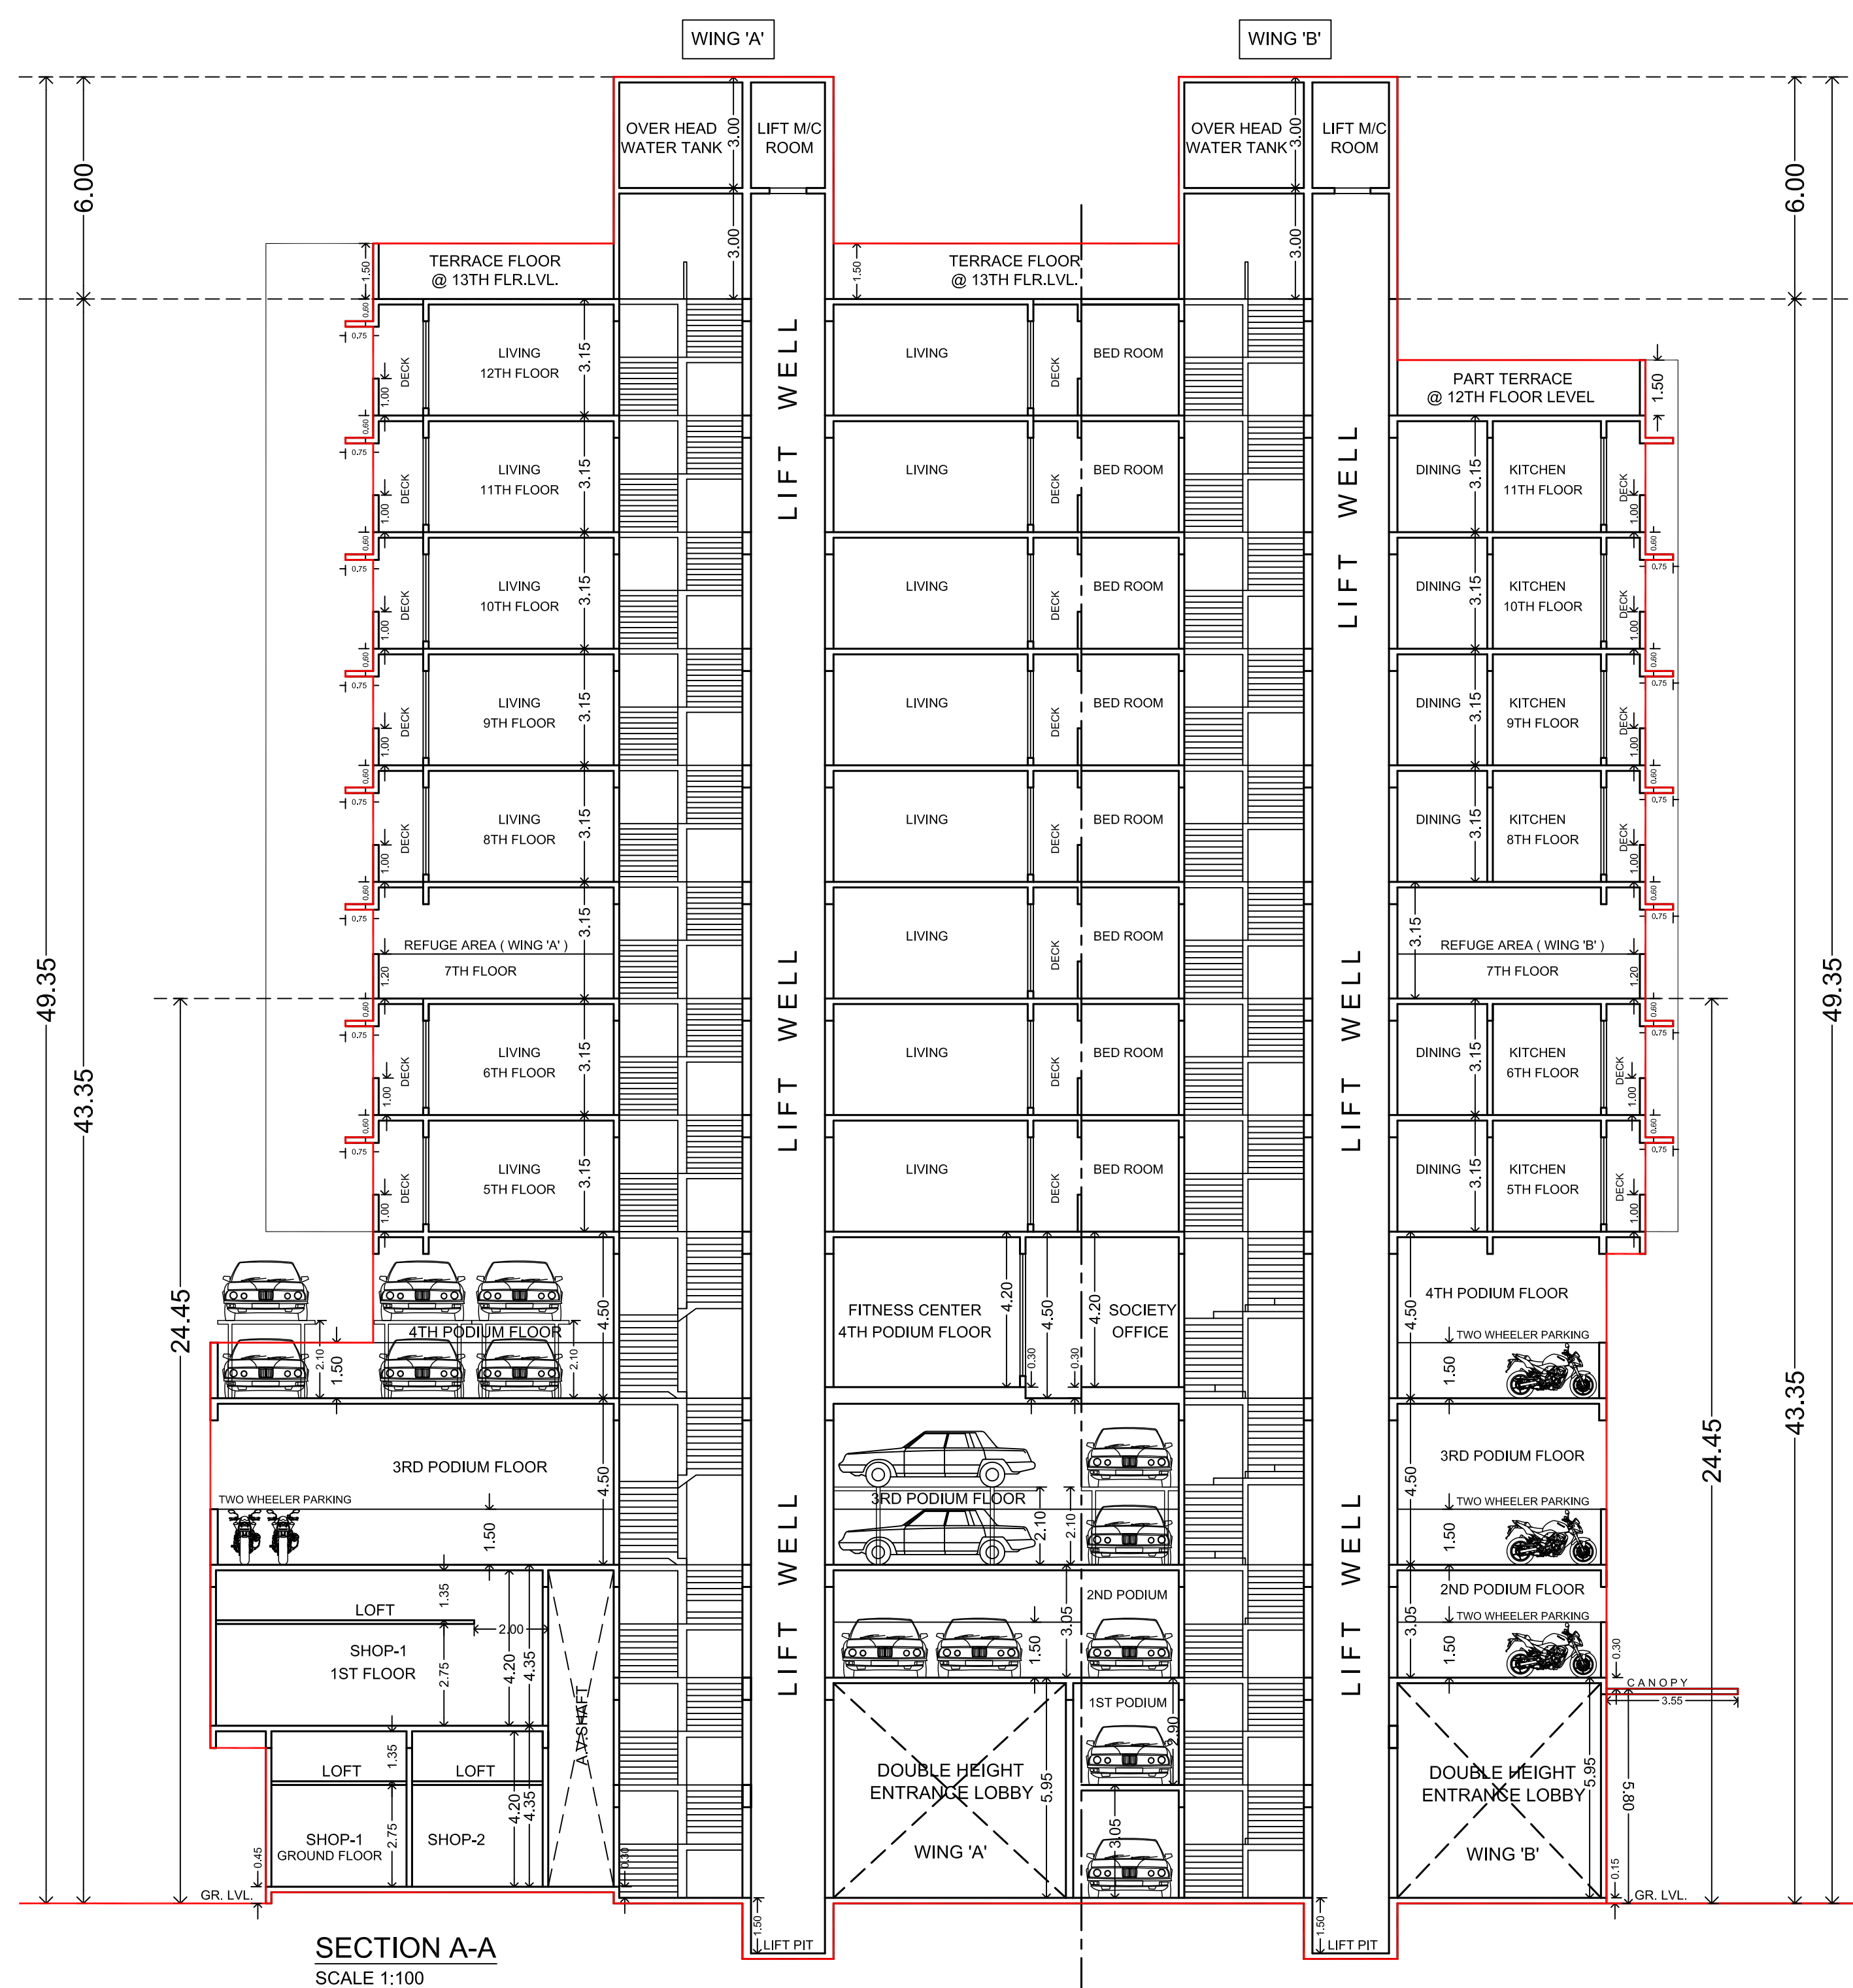
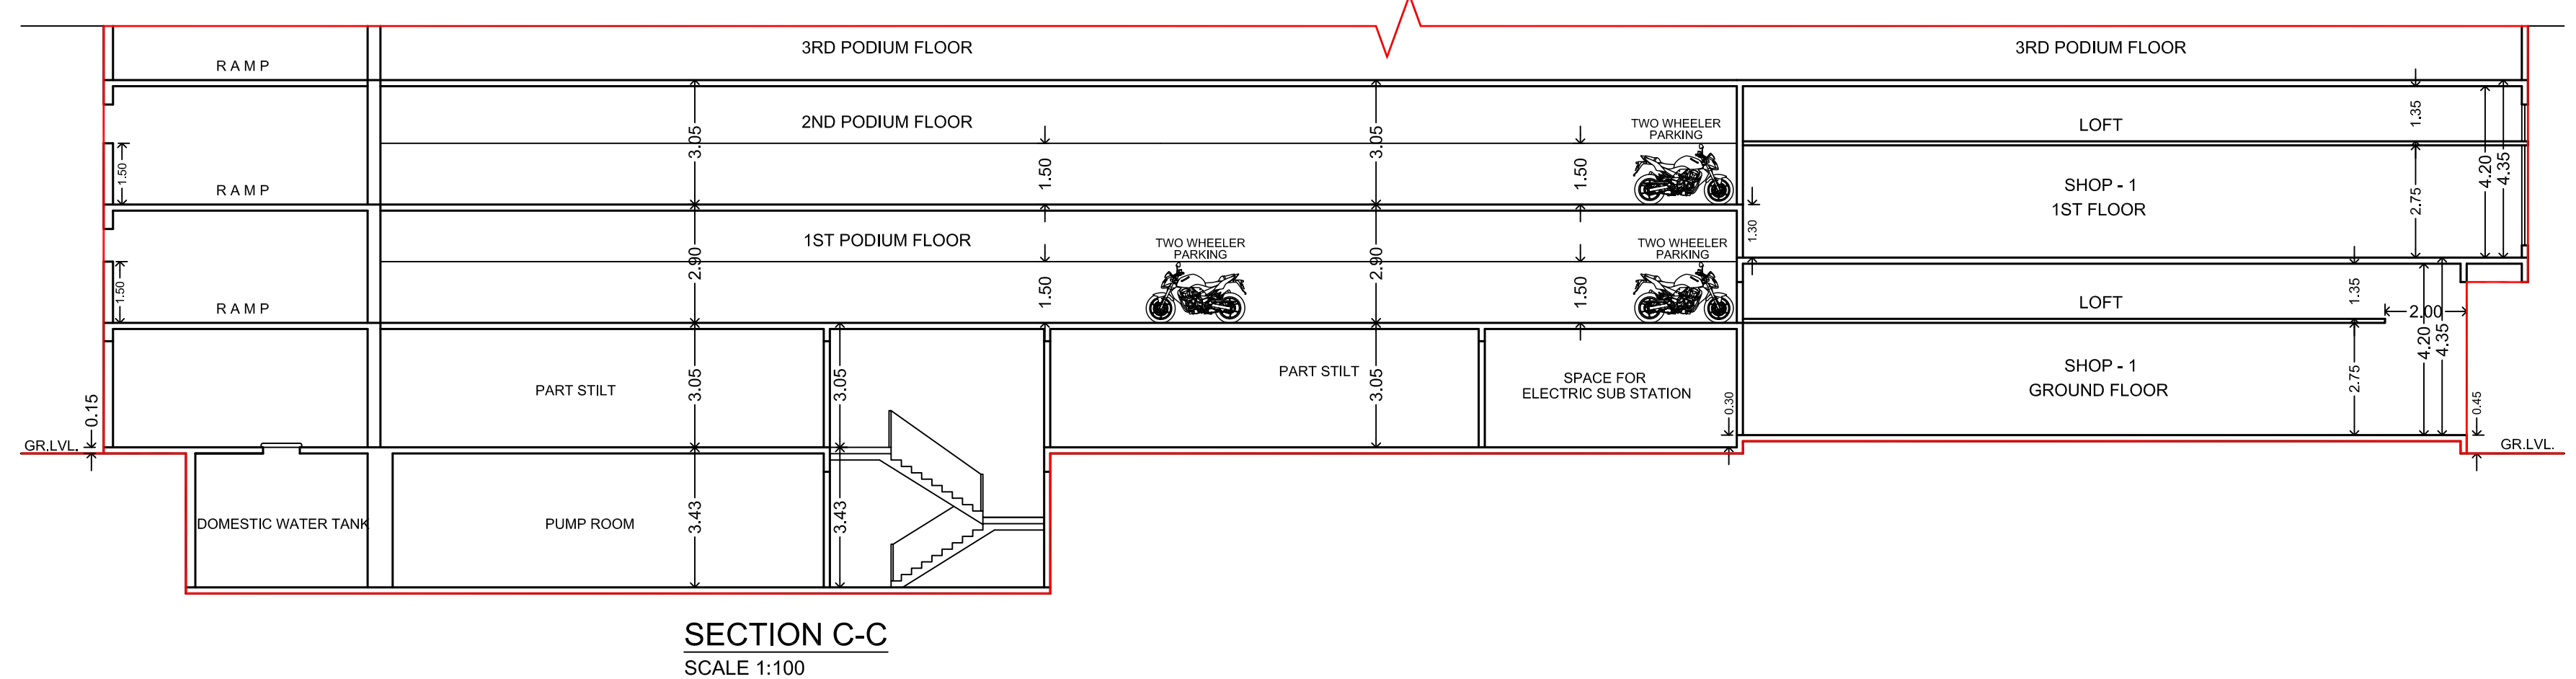
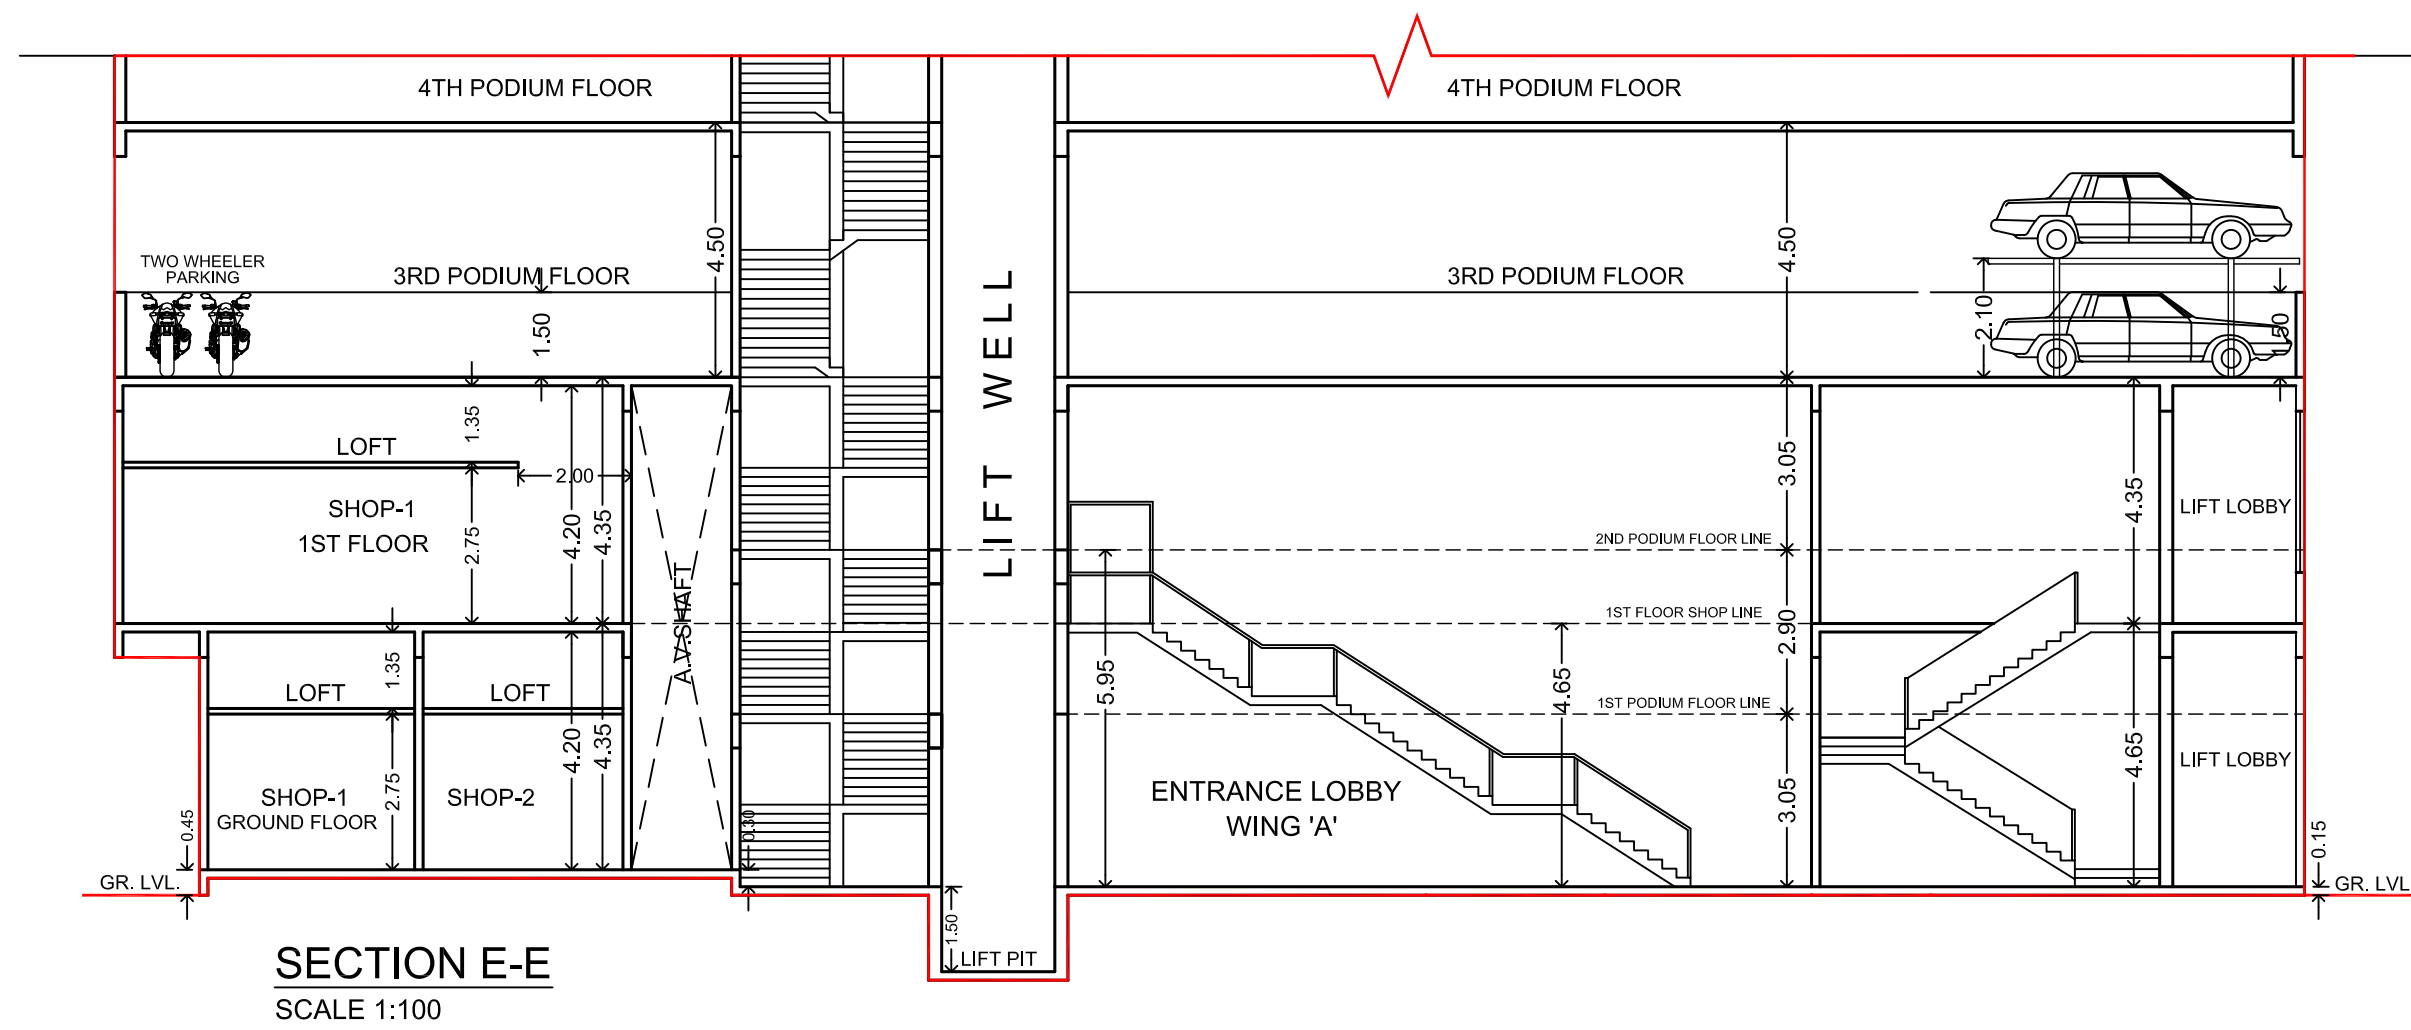


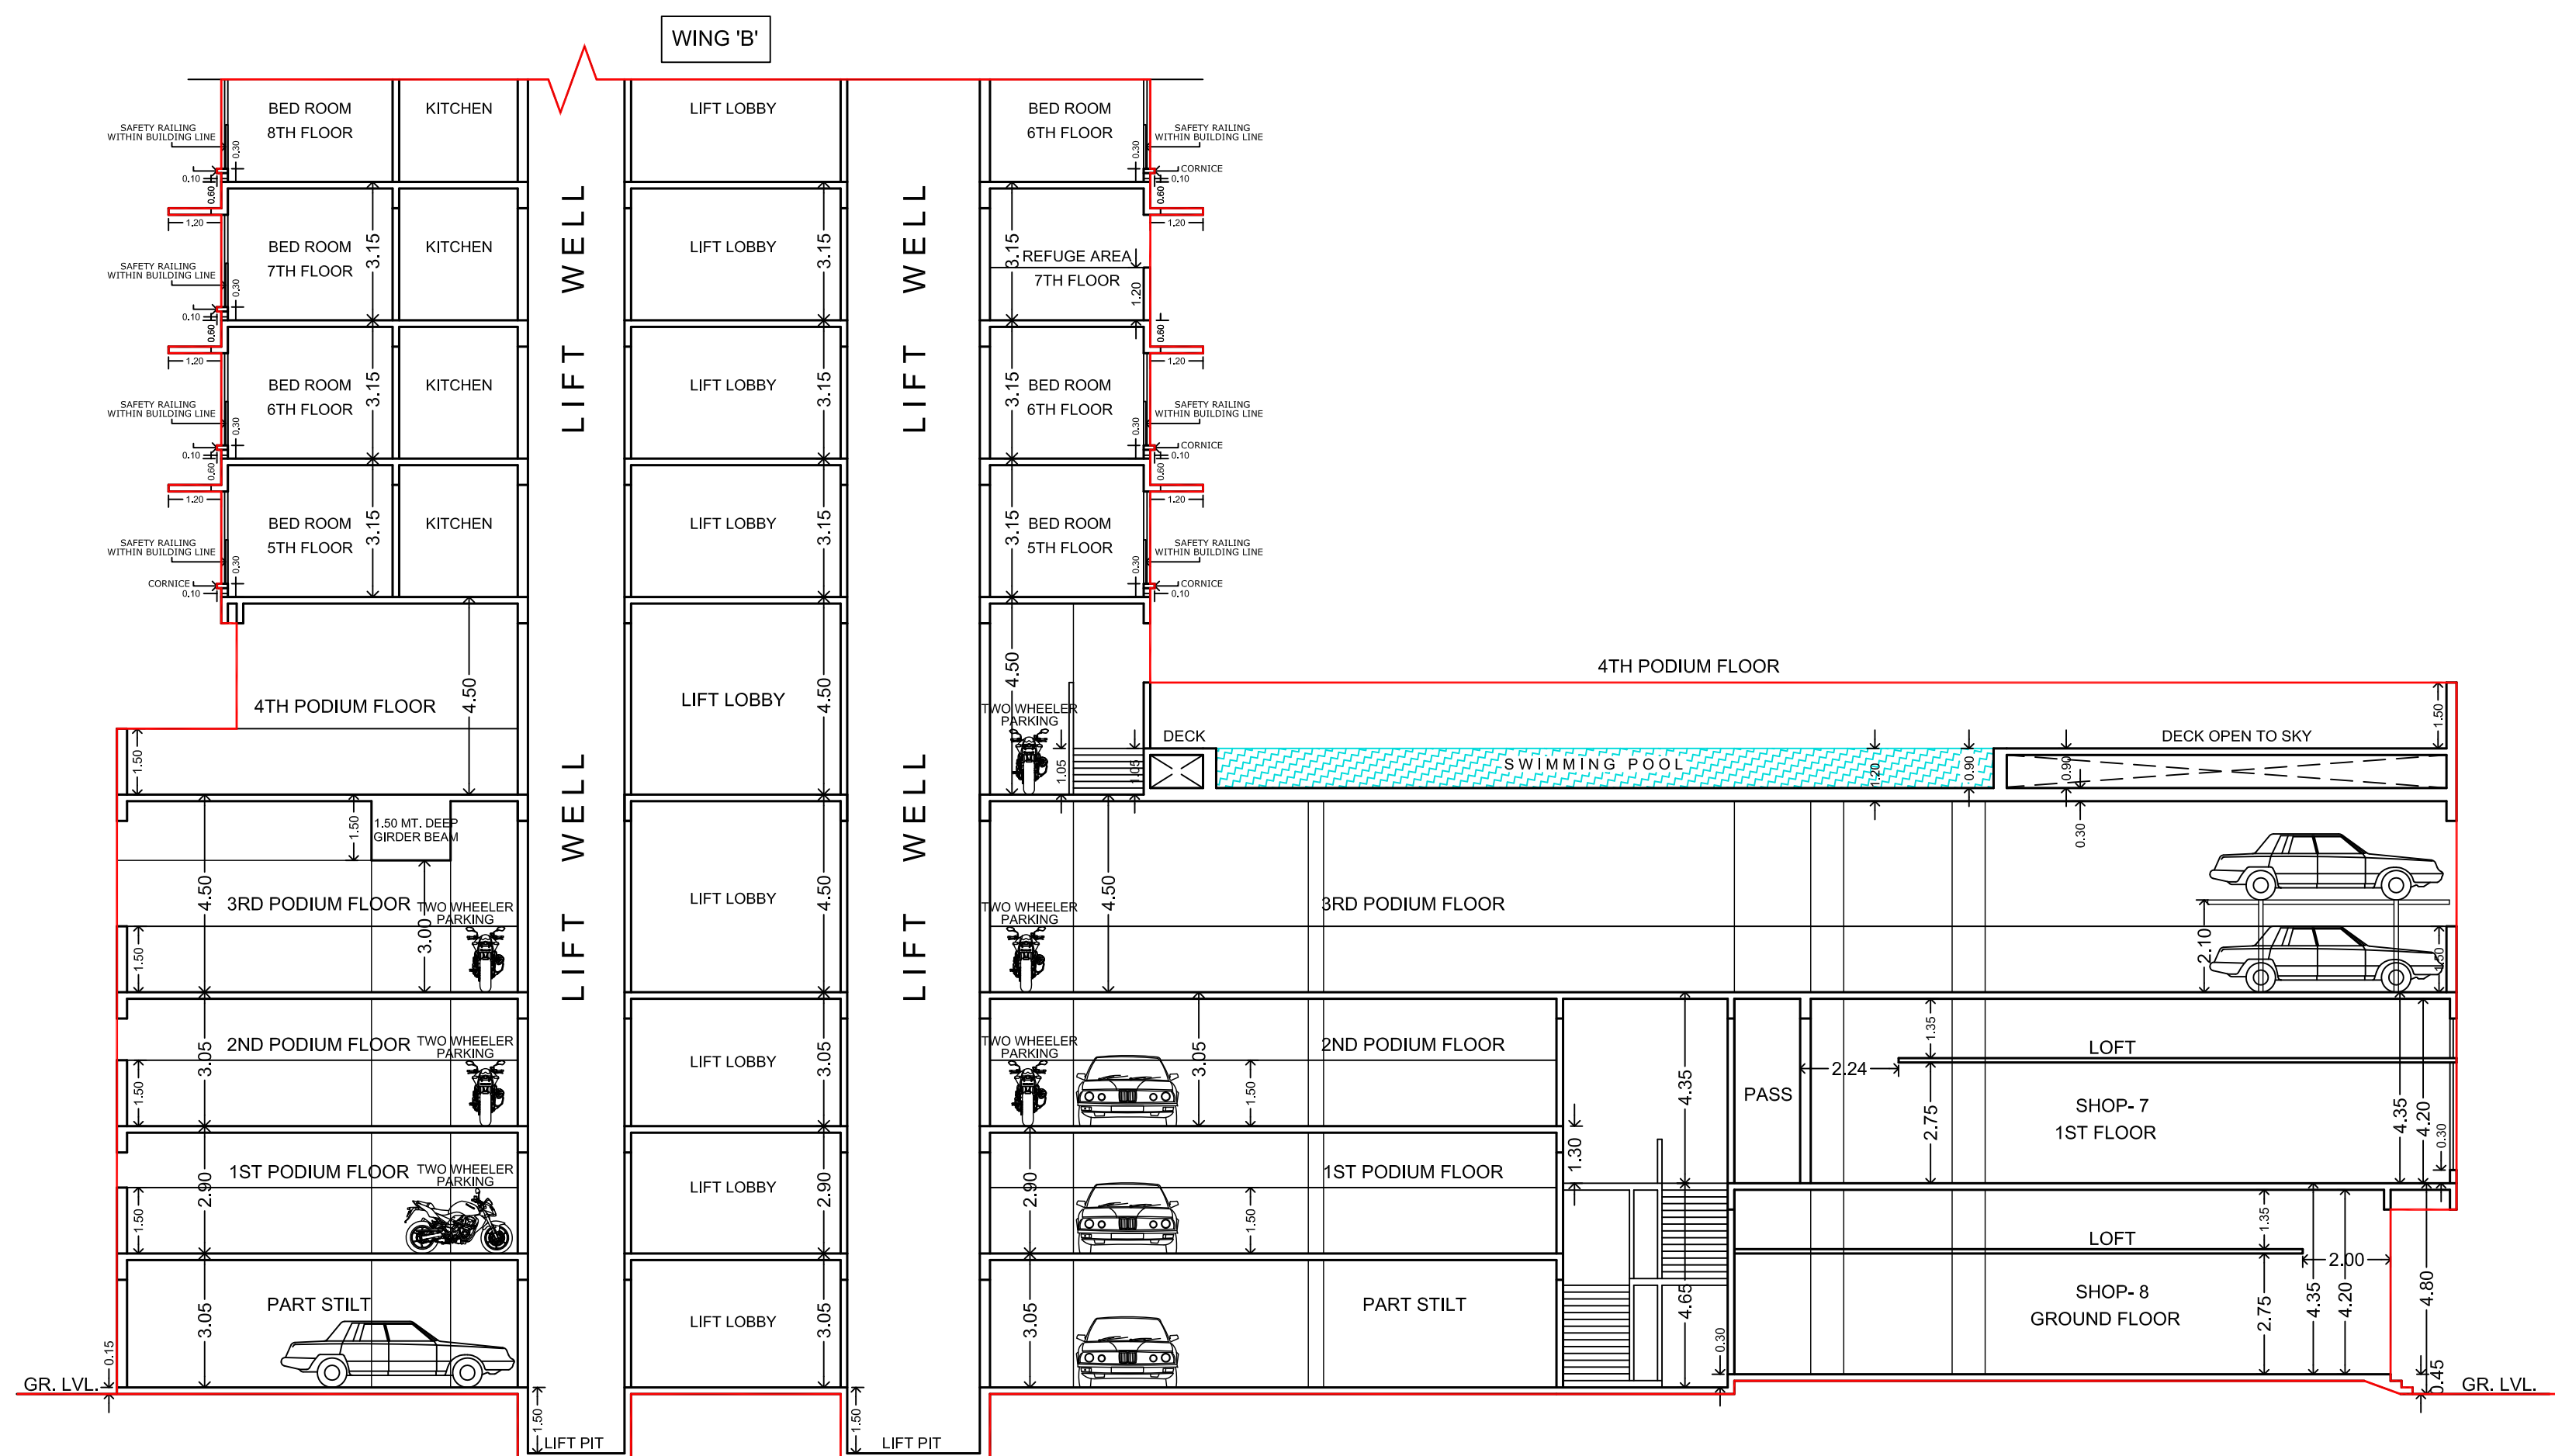

PROFORMA - B	
CONTENTS OF SHEET: WING 'A' BUILT UP AREA CALCULATION, ST.CASE & LIFT AREA CALCULATION	
DESCRIPTION OF PROPOSAL AND PROPERTY	
PROPOSED REDEVELOPMENT OF BUILDING ON PLOT BEARING CTS NO. 831/14 OF VILLAGE AMBIVALI, ANDHERI (WEST) MUMBAI - 400053.	
NAME, ADDRESS OF C.A. TO OWNER	DIGITAL SIGN
SHRI. ARSHAD A. LASHKARIA DIRECTOR OF LASHKARIA HOUSING & INFRASTRUCTURE PVT. LTD.	MOHD ARSHAD LASHKARIA R/A Digitally signed by MOHD ARSHAD LASHKARIA DN: cn = MOHD ARSHAD LASHKARIA, c = IN, o = Personal Date: 2023.04.13 18:31:51 +06'30'
B.M.C. FILE NO. CHE/WS/1745/K/W/337(NEW)	
THIS PLAN IS DIGITALLY SIGNED AND PHYSICAL SIGN IS NOT REQUIRED APPROVED SUBJECT TO CONDITIONS MENTIONED IN THIS OFFICE LETTER UNDER NO. CHE/WS/1745/K/W/337(NEW) DATED : 17.04.2023	
APPROVED subject to conditions mentioned in this office letter under no. CHE/WS/1745/K/W/337(NEW)	
SURENDRA MADHAO TOPLE	AMIT PRAKASH PATIL
S.E.B.P. (K/WN-1)	A.E.B.P. (K/W)
Vijay Shankar ao Tawde	E.E.B.P. (WS) K/West
NORTH	
SCALE 1:100	
NAME AND ADDRESS OF ARCHITECT	
SHRI. KEDAR A. PATHARE	
ENVISIONS	
ARCHITECTURE AND INTERIOR DESIGN STUDIO	
12-13, GROUND FLOOR ABHISHEK BUILDING ANDHERI WEST, MUMBAI 400 053	
ARCHITECT	