

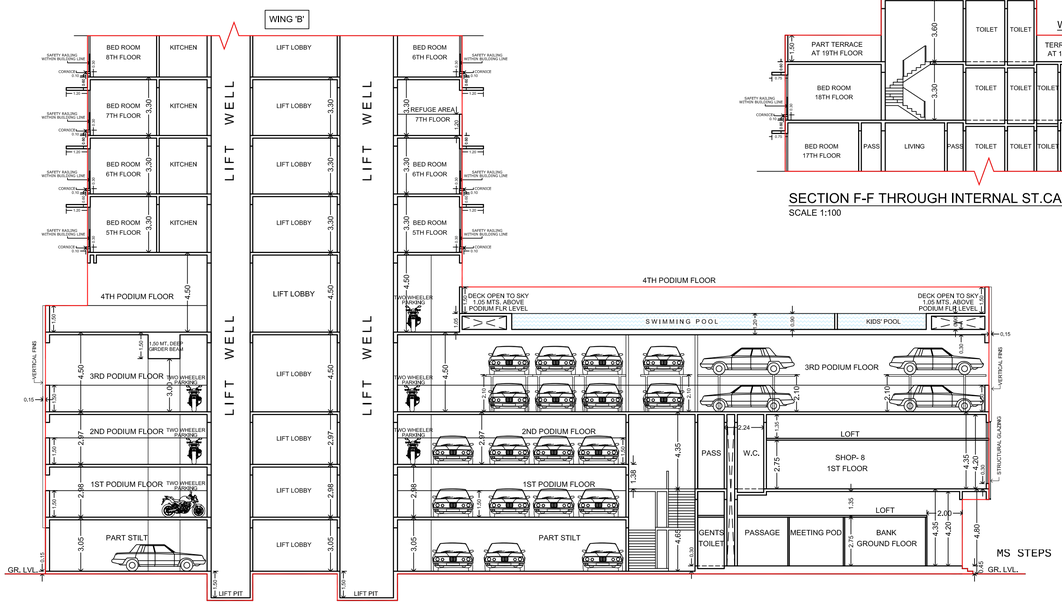


SECTION D-D
SCALE 1:100


SECTION F-F THROUGH INTERNAL ST.CASE
SCALE 1:100

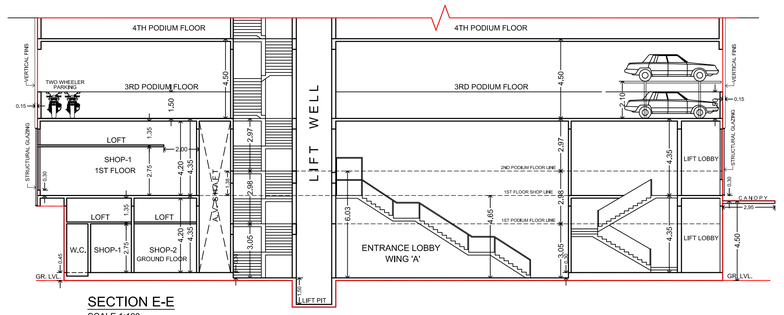


SECTION E-E
SCALE 1:100

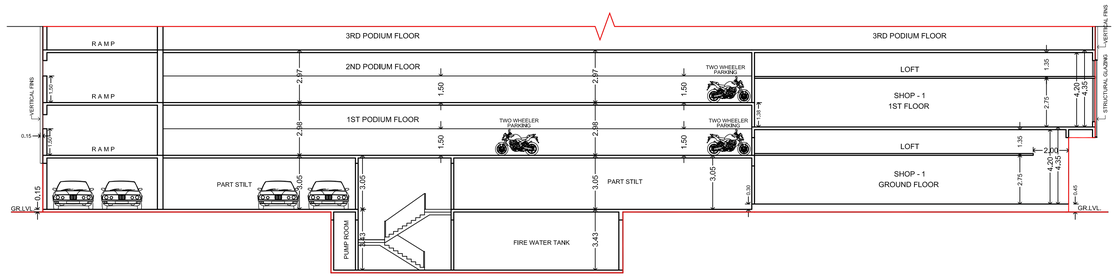

SECTION C-C
SCALE 1:100

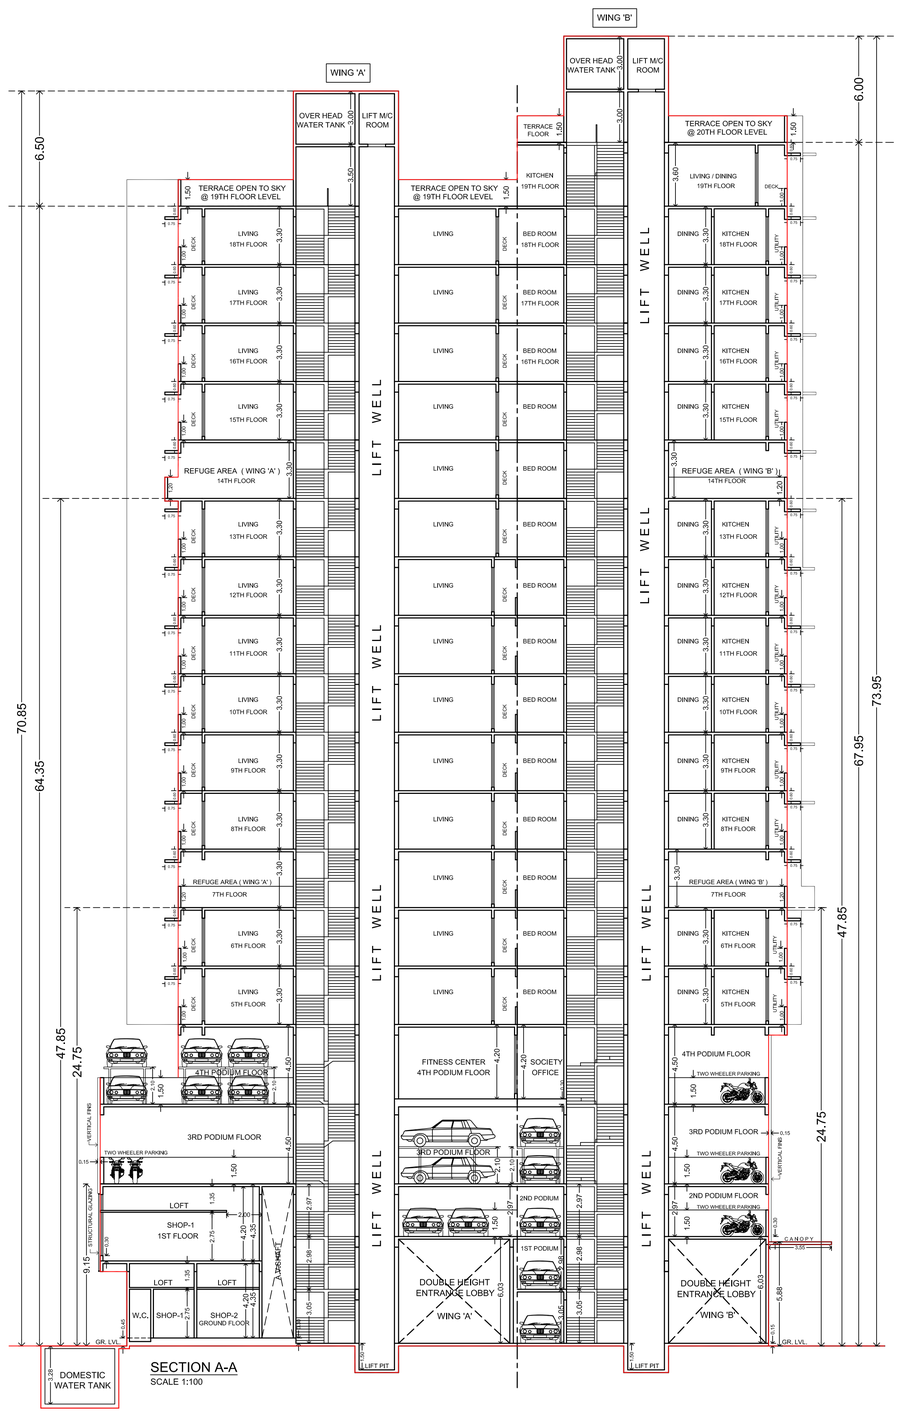


SECTION A-A
SCALE 1:100

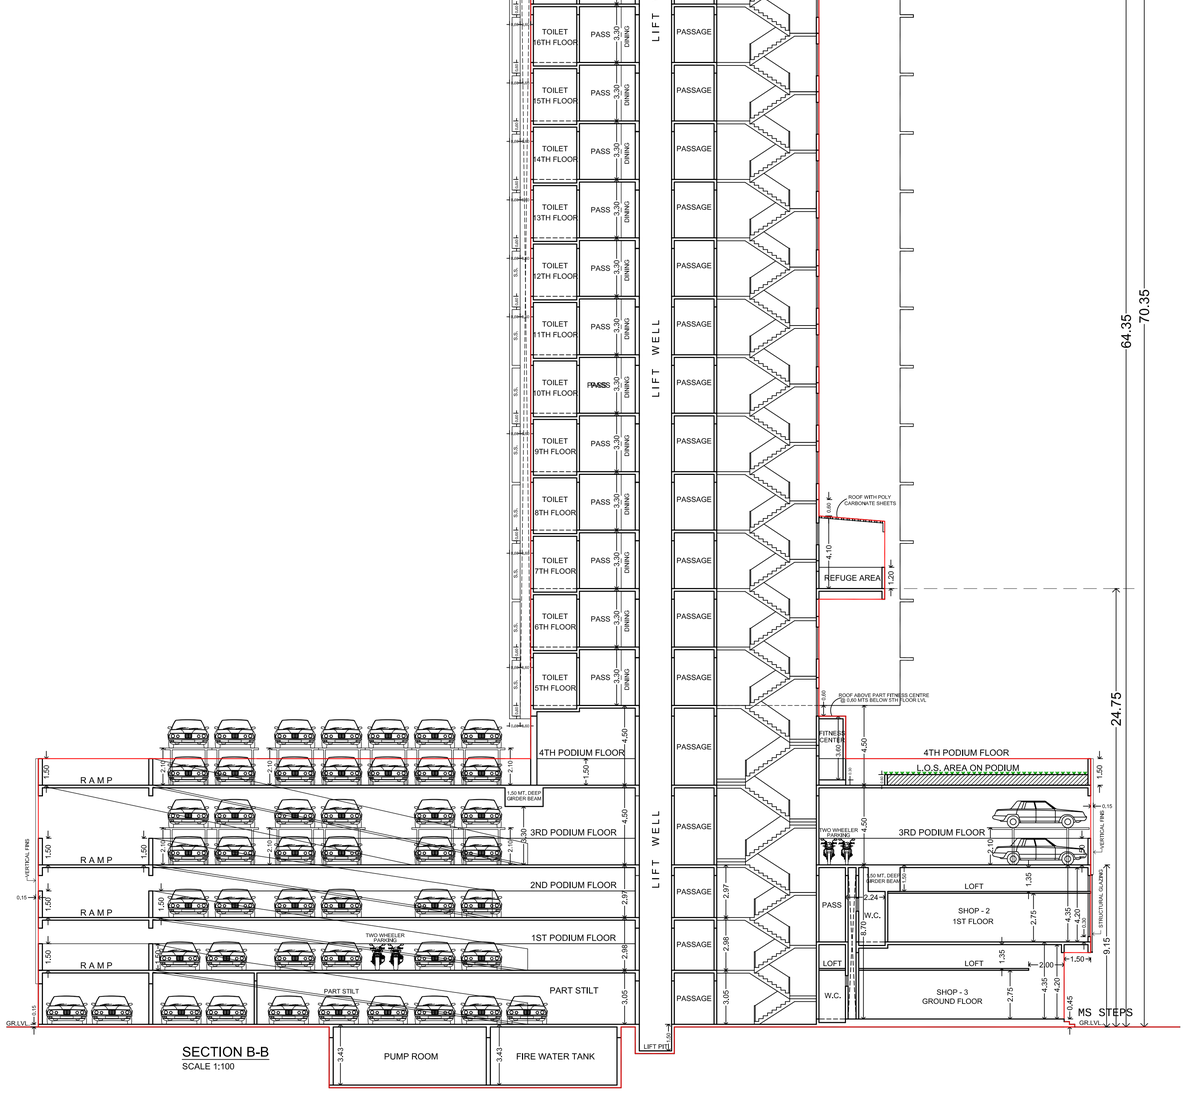

SECTION B-B
SCALE 1:100

PROFORMA - B	
CONTENTS OF SHEET: SECTION A-A, B-B, C-C, D-D, E-E & F-F.	
DESCRIPTION OF PROPOSAL AND PROPERTY	
PROPOSED REDEVELOPMENT OF BUILDING ON PLOT BEARING CTS NO. 831/14 OF VILLAGE AMBIVALI, ANDHERI (WEST) MUMBAI – 400053.	
NAME, ADDRESS OF C.A. TO OWNER	DIGITAL SIGN
SHRI. ARSHAD A. LASHKARIA DIRECTOR OF LASHKARIA HOUSING & INFRASTRUCTURE PVT. LTD. C.A. TO OWNER INDRAJUKH CO-OP HOUSING SOCIETY LTD. LASHKARIA ANURAG, 1ST FLOOR, J P. ROAD, MODEL TOWN, FOUR BUNGALOW, NEAR VERSOVA METRO STATION, ANDHERI (WEST), MUMBAI 400053.	ARSHAD ASLAM LASHKARIA Digitally signed by ARSHAD ASLAM LASHKARIA Date: 2025.06.17 19:07:52 +05'30'
B.M.C. FILE NO. CHE/WS/1745/K/W/337(NEW)	
THIS CANCELS APPROVAL TO THE PREVIOUS PLAN SANCTIONED U/R. NO. CHE/WS/1745/K/W/337(NEW) DATED : 24/10/2024	THIS PLAN IS DIGITALLY SIGNED AND PHYSICAL SIGN IS NOT REQUIRED APPROVED SUBJECT TO CONDITIONS MENTIONED IN THIS OFFICE LETTER UNDER NO. CHE/WS/1745/K/W/337(NEW) DATED :18/06/2025
PLAN FOR APPROVAL	
PAYAL GOVIND RAUT S.E.B.P. (K/WN-1)	RAMESH KALPNAT H YADAV A.E.B.P. (K/W-NORTH)
RAJENDRA HILAL PAGAR E.E.B.P. (WS) K /WEST	
NORTH	SCALE 1:100
NAME AND ADDRESS OF ARCHITECT	DIGITAL SIGN
SHRI. KEDAR A. PATHARE ENVISIONS ARCHITECTURE AND INTERIOR DESIGN STUDIO 801, 804, LOTUS SIGNATURE, OFF. VEERA DESAI ROAD, ANDHERI(WEST), MUMBAI.	Kedar Arvind Pathare ARCHITECT


PRODUCED BY AN AUTODESK EDUCATIONAL PRODUCT

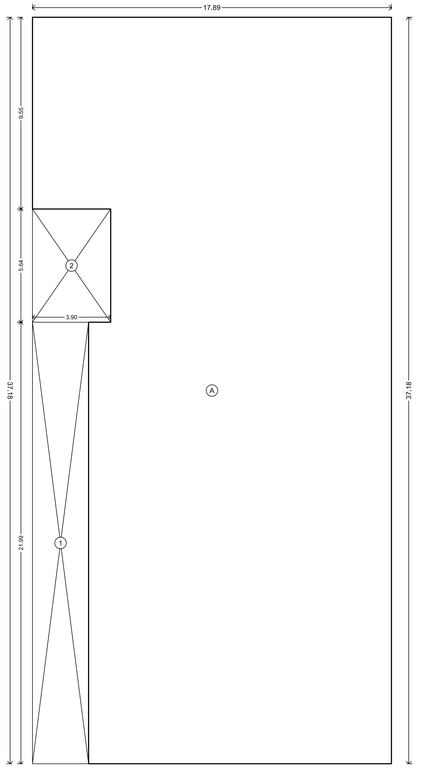

BUILT UP AREA DIAGRAM
GROUND FLOOR (SHOP)
SCALE 1:100

BUILT UP AREA CALCULATION


GROUND FLOOR (SHOP)								
A	17.89	X	37.18	X	1 NO	=	665.15	SQ.MT.
					TOTAL ADDITION	=	665.15	SQ.MT.
DEDUCTIONS								
1	2.80	X	21.99	X	1 NO	=	61.57	SQ.MT.
2	3.90	X	5.64	X	1 NO	=	22.00	SQ.MT.
					TOTAL DEDUCTION	=	83.57	SQ.MT.
TOTAL BUILT UP AREA [X - Y1]						=	581.58	SQ.MT.

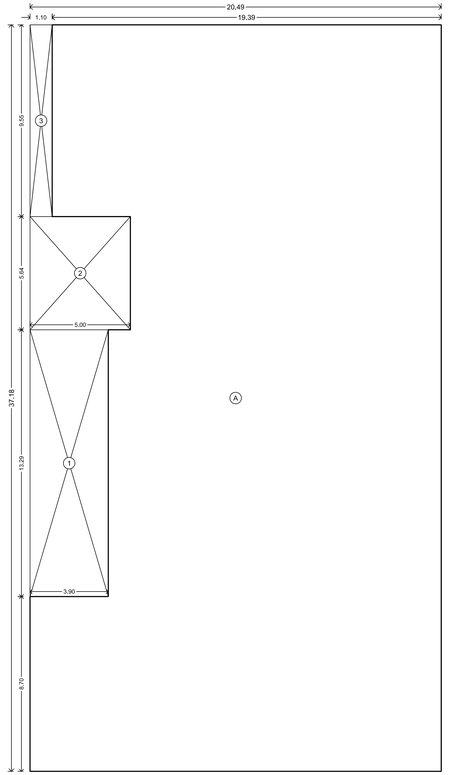

BUILT UP AREA DIAGRAM
1ST FLOOR (SHOP)
SCALE 1:100

BUILT UP AREA CALCULATION


1ST FLOOR (SHOP)								
A	20.49	X	37.18	X	1 NO	=	761.82	SQ.MT.
					TOTAL ADDITION	=	761.82	SQ.MT.
DEDUCTIONS								
1	3.90	X	13.29	X	1 NO	=	51.83	SQ.MT.
2	5.00	X	5.64	X	1 NO	=	28.20	SQ.MT.
3	1.10	X	9.55	X	1 NO	=	10.51	SQ.MT.
					TOTAL DEDUCTION	=	90.54	SQ.MT.
TOTAL BUILT UP AREA [X - Y1]						=	671.28	SQ.MT.

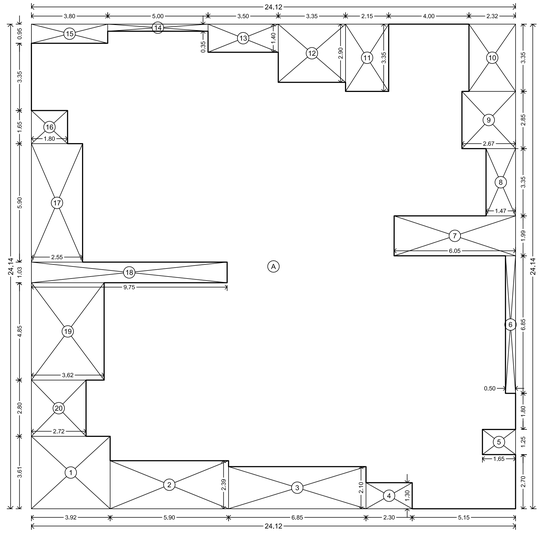

BUILT UP AREA DIAGRAM
5TH, 6TH & 8TH TO 12TH FLOOR (WING 'A')
SCALE 1:100

BUILT UP AREA CALCULATION


5TH, 6TH & 8TH TO 12TH FLOOR (WING 'A')								
A	24.12	X	24.14	X	1 NO	=	582.26	SQ.MT.
					TOTAL ADDITION	=	582.26	SQ.MT.
DEDUCTIONS								
1	3.92	X	3.61	X	1 NO	=	14.15	SQ.MT.
2	5.90	X	2.40	X	1 NO	=	14.16	SQ.MT.
3	6.85	X	2.10	X	1 NO	=	14.38	SQ.MT.
4	2.30	X	1.30	X	1 NO	=	2.99	SQ.MT.
5	1.65	X	1.25	X	1 NO	=	2.06	SQ.MT.
6	0.50	X	6.85	X	1 NO	=	3.42	SQ.MT.
7	6.05	X	1.99	X	1 NO	=	12.04	SQ.MT.
8	1.47	X	3.35	X	1 NO	=	4.92	SQ.MT.
9	2.67	X	2.85	X	1 NO	=	7.61	SQ.MT.
10	2.32	X	3.35	X	1 NO	=	7.77	SQ.MT.
11	2.15	X	3.35	X	1 NO	=	7.20	SQ.MT.
12	3.35	X	2.90	X	1 NO	=	9.71	SQ.MT.
13	3.50	X	1.40	X	1 NO	=	4.90	SQ.MT.
14	5.00	X	0.35	X	1 NO	=	1.75	SQ.MT.
15	3.80	X	0.95	X	1 NO	=	3.61	SQ.MT.
16	1.80	X	1.65	X	1 NO	=	2.97	SQ.MT.
17	2.55	X	5.90	X	1 NO	=	15.04	SQ.MT.
18	9.75	X	1.03	X	1 NO	=	10.04	SQ.MT.
19	3.62	X	4.85	X	1 NO	=	17.56	SQ.MT.
20	2.72	X	2.80	X	1 NO	=	7.62	SQ.MT.
					TOTAL DEDUCTION	=	163.90	SQ.MT.
TOTAL BUILT UP AREA [X - Y1]						=	418.36	SQ.MT.

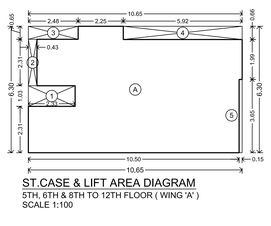

ST.CASE & LIFT AREA DIAGRAM
5TH, 6TH & 8TH TO 12TH FLOOR (WING 'A')
SCALE 1:100

ST.CASE & LIFT AREA CALCULATION


5TH, 6TH & 8TH TO 12TH FLOOR (WING 'A')								
A	10.65	X	6.30	X	1 NO	=	67.10	SQ.MT.
					TOTAL ADDITION	=	67.10	SQ.MT.
DEDUCTIONS								
1	2.33	X	1.03	X	1 NO	=	2.40	SQ.MT.
2	0.43	X	2.31	X	1 NO	=	0.99	SQ.MT.
3	2.48	X	0.65	X	1 NO	=	1.61	SQ.MT.
4	5.92	X	0.66	X	1 NO	=	3.91	SQ.MT.
5	0.15	X	3.65	X	1 NO	=	0.55	SQ.MT.
					TOTAL DEDUCTION	=	9.46	SQ.MT.
TOTAL BUILT UP AREA [X - Y1]						=	57.64	SQ.MT.

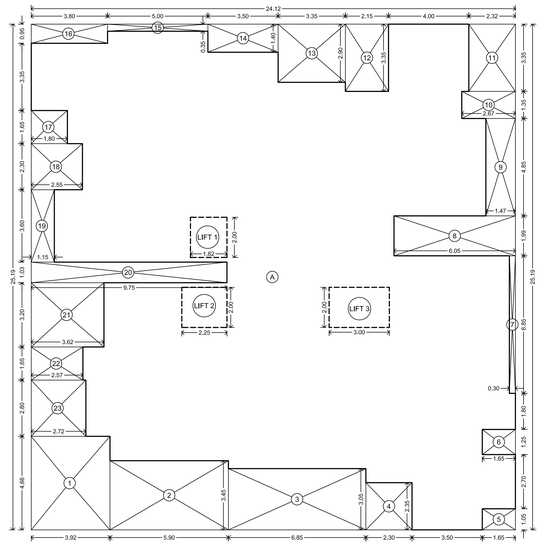

BUILT UP AREA DIAGRAM
13TH, 15TH TO 18TH FLOOR (WING 'A')
SCALE 1:100

BUILT UP AREA CALCULATION

13TH, 15TH TO 18TH FLOOR (WING 'A')								
A	24.12	X	25.19	X	1 NO	=	607.58	SQ.MT.
					TOTAL ADDITION	=	607.58	SQ.MT.
DEDUCTIONS								
1	3.92	X	4.66	X	1 NO	=	18.27	SQ.MT.
2	5.90	X	3.45	X	1 NO	=	20.35	SQ.MT.
3	6.85	X	3.05	X	1 NO	=	20.89	SQ.MT.
4	2.30	X	2.35	X	1 NO	=	5.40	SQ.MT.
5	1.65	X	1.05	X	1 NO	=	1.73	SQ.MT.
6	1.65	X	1.25	X	1 NO	=	2.06	SQ.MT.
7	0.30	X	6.85	X	1 NO	=	2.05	SQ.MT.
8	6.05	X	1.99	X	1 NO	=	12.04	SQ.MT.
9	1.47	X	4.85	X	1 NO	=	7.13	SQ.MT.
10	2.67	X	1.35	X	1 NO	=	3.60	SQ.MT.
11	2.32	X	3.35	X	1 NO	=	7.77	SQ.MT.
12	2.15	X	3.35	X	1 NO	=	7.20	SQ.MT.
13	3.35	X	2.90	X	1 NO	=	9.71	SQ.MT.
14	3.50	X	1.40	X	1 NO	=	4.90	SQ.MT.
15	5.00	X	0.35	X	1 NO	=	1.75	SQ.MT.
16	3.80	X	0.95	X	1 NO	=	3.61	SQ.MT.
17	1.80	X	1.65	X	1 NO	=	2.97	SQ.MT.
18	2.55	X	2.30	X	1 NO	=	5.86	SQ.MT.
19	1.15	X	3.60	X	1 NO	=	4.14	SQ.MT.
20	9.75	X	1.03	X	1 NO	=	10.04	SQ.MT.
21	3.62	X	3.20	X	1 NO	=	11.58	SQ.MT.
22	2.57	X	1.65	X	1 NO	=	4.24	SQ.MT.
23	2.72	X	2.80	X	1 NO	=	7.62	SQ.MT.
LIFT 1	1.82	X	2.00	X	1 NO	=	3.64	SQ.MT.
LIFT 2	2.25	X	2.00	X	1 NO	=	4.50	SQ.MT.
LIFT 3	3.00	X	2.00	X	1 NO	=	6.00	SQ.MT.
					TOTAL DEDUCTION	=	189.05	SQ.MT.
TOTAL BUILT UP AREA [X - Y1]						=	418.53	SQ.MT.

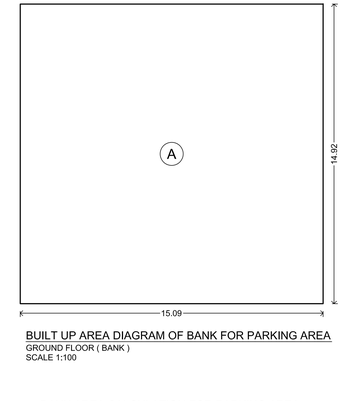


BUILT UP AREA DIAGRAM OF BANK FOR PARKING AREA
GROUND FLOOR (BANK)
SCALE 1:100

BANK AREA CALCULATION FOR PARKING AREA

GROUND FLOOR (BANK)							
A	15.09	X	14.92	X	1 NO	=	225.14 SQ.MT.
					TOTAL BUILT UP AREA [X - Y1]	=	225.14 SQ.MT.

SHOP AREA CALCULATION FOR PARKING AREA


1	GROUND FLOOR AREA (SHOP & BANK)	=	581.58 SQ.MT.
2	2ND PODIUM FLOOR AREA (SHOP)	=	632.16 SQ.MT.
	TOTAL COMMERCIAL USERS AREA	=	1213.74 SQ.MT.
LESS :	GROUND FLOOR BANK B.U. AREA	=	225.14 SQ.MT.
	TOTAL BUILT UP AREA FOR SHOP PARKING	=	988.60 SQ.MT.

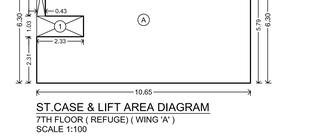

ST.CASE & LIFT AREA DIAGRAM
7TH FLOOR (REFUGE) (WING 'A')
SCALE 1:100

ST.CASE & LIFT AREA CALCULATION


7TH FLOOR (REFUGE) (WING 'A')								
A	10.65	X	6.30	X	1 NO	=	67.10	SQ.MT.
					TOTAL ADDITION	=	67.10	SQ.MT.
DEDUCTIONS								
1	2.33	X	1.03	X	1 NO	=	2.40	SQ.MT.
2	0.43	X	2.31	X	1 NO	=	0.99	SQ.MT.
3	2.48	X	0.65	X	1 NO	=	1.61	SQ.MT.
4	5.77	X	0.51	X	1 NO	=	2.94	SQ.MT.
					TOTAL DEDUCTION	=	7.94	SQ.MT.
TOTAL BUILT UP AREA [X - Y1]						=	59.16	SQ.MT.

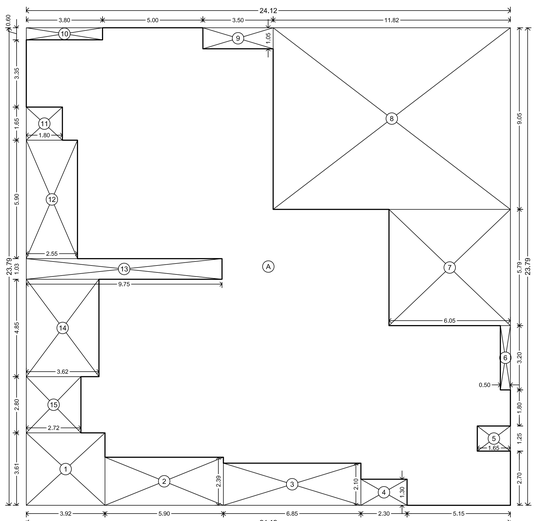

BUILT UP AREA DIAGRAM
7TH FLOOR (REFUGE) (WING 'A')
SCALE 1:100

BUILT UP AREA CALCULATION


7TH FLOOR (REFUGE) (WING 'A')								
A	24.12	X	23.79	X	1 NO	=	573.81	SQ.MT.
					TOTAL ADDITION	=	573.81	SQ.MT.
DEDUCTIONS								
1	3.92	X	3.61	X	1 NO	=	14.15	SQ.MT.
2	5.90	X	2.40	X	1 NO	=	14.16	SQ.MT.
3	6.85	X	2.10	X	1 NO	=	14.38	SQ.MT.
4	2.30	X	1.30	X	1 NO	=	2.99	SQ.MT.
5	1.65	X	1.25	X	1 NO	=	2.06	SQ.MT.
6	0.50	X	3.20	X	1 NO	=	1.60	SQ.MT.
7	6.05	X	5.79	X	1 NO	=	35.03	SQ.MT.
8	11.82	X	9.05	X	1 NO	=	106.97	SQ.MT.
9	3.50	X	1.05	X	1 NO	=	3.67	SQ.MT.
10	3.80	X	0.60	X	1 NO	=	2.28	SQ.MT.
11	1.80	X	1.65	X	1 NO	=	2.97	SQ.MT.
12	2.55	X	5.90	X	1 NO	=	15.04	SQ.MT.
13	9.75	X	1.03	X	1 NO	=	10.04	SQ.MT.
14	3.62	X	4.85	X	1 NO	=	17.56	SQ.MT.
15	2.72	X	2.80	X	1 NO	=	7.62	SQ.MT.
					TOTAL DEDUCTION	=	250.52	SQ.MT.
TOTAL BUILT UP AREA [X - Y1]						=	323.29	SQ.MT.

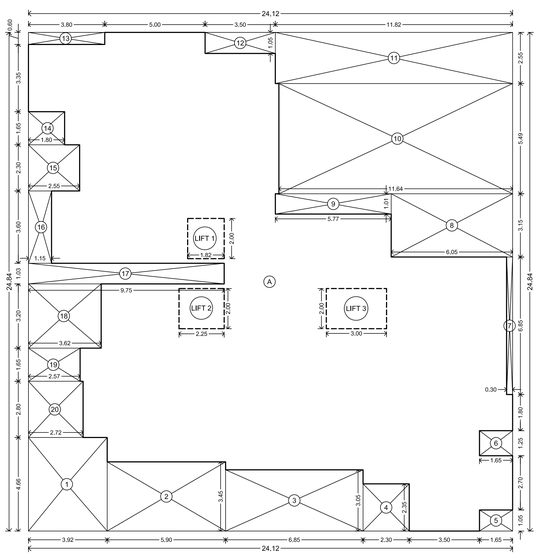

BUILT UP AREA DIAGRAM
14TH FLOOR (REFUGE) (WING 'A')
SCALE 1:100

BUILT UP AREA CALCULATION


14TH FLOOR (REFUGE) (WING 'A')								
A	24.12	X	24.84	X	1 NO	=	599.14	SQ.MT.
					TOTAL ADDITION	=	599.14	SQ.MT.
DEDUCTIONS								
1	3.92	X	4.66	X	1 NO	=	18.27	SQ.MT.
2	5.90	X	3.45	X	1 NO	=	20.35	SQ.MT.
3	6.85	X	3.05	X	1 NO	=	20.89	SQ.MT.
4	2.30	X	2.35	X	1 NO	=	5.40	SQ.MT.
5	1.65	X	1.05	X	1 NO	=	1.73	SQ.MT.
6	1.65	X	1.25	X	1 NO	=	2.06	SQ.MT.
7	0.30	X	6.85	X	1 NO	=	2.05	SQ.MT.
8	6.05	X	3.15	X	1 NO	=	19.06	SQ.MT.
9	5.77	X	1.01	X	1 NO	=	5.83	SQ.MT.
10	11.64	X	5.49	X	1 NO	=	63.90	SQ.MT.
11	11.82	X	2.55	X	1 NO	=	30.14	SQ.MT.
12	3.50	X	1.05	X	1 NO	=	3.67	SQ.MT.
13	3.80	X	0.60	X	1 NO	=	2.28	SQ.MT.
14	1.80	X	1.65	X	1 NO	=	2.97	SQ.MT.
15	2.55	X	2.30	X	1 NO	=	5.87	SQ.MT.
16	1.15	X	3.60	X	1 NO	=	4.14	SQ.MT.
17	9.75	X	1.03	X	1 NO	=	10.04	SQ.MT.
18	3.62	X	3.20	X	1 NO	=	11.58	SQ.MT.
19	2.57	X	1.65	X	1 NO	=	4.24	SQ.MT.
20	2.72	X	2.80	X	1 NO	=	7.62	SQ.MT.
LIFT 1	1.82	X	2.00	X	1 NO	=	3.64	SQ.MT.
LIFT 2	2.25	X	2.00	X	1 NO	=	4.50	SQ.MT.
LIFT 3	3.00	X	2.00	X	1 NO	=	6.00	SQ.MT.
					TOTAL DEDUCTION	=	256.23	SQ.MT.
TOTAL BUILT UP AREA [X - Y1]						=	342.91	SQ.MT.

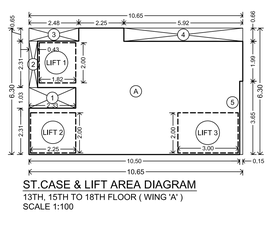

ST.CASE & LIFT AREA DIAGRAM
13TH, 15TH TO 18TH FLOOR (WING 'A')
SCALE 1:100

ST.CASE & LIFT AREA CALCULATION

13TH, 15TH TO 18TH FLOOR (WING 'A')								
A	10.65	X	6.30	X	1 NO	=	67.10	SQ.MT.
					TOTAL ADDITION	=	67.10	SQ.MT.
DEDUCTIONS								
1	2.33	X	1.03	X	1 NO	=	2.40	SQ.MT.
2	0.43	X	2.31	X	1 NO	=	0.99	SQ.MT.
3	2.48	X	0.65	X	1 NO	=	1.61	SQ.MT.
4	5.92	X	0.66	X	1 NO	=	3.91	SQ.MT.
5	0.15	X	3.65	X	1 NO	=	0.55	SQ.MT.
LIFT 1	1.82	X	2.00	X	1 NO	=	3.64	SQ.MT.
LIFT 2	2.25	X	2.00	X	1 NO	=	4.50	SQ.MT.
LIFT 3	3.00	X	2.00	X	1 NO	=	6.00	SQ.MT.
					TOTAL DEDUCTION	=	23.60	SQ.MT.
TOTAL BUILT UP AREA [X - Y1]						=	43.50	SQ.MT.

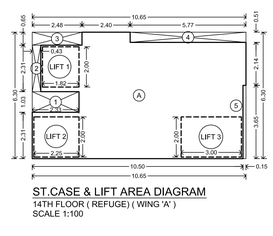

ST.CASE & LIFT AREA DIAGRAM
14TH FLOOR (REFUGE) (WING 'A')
SCALE 1:100

ST.CASE & LIFT AREA CALCULATION

14TH FLOOR (REFUGE) (WING 'A')								
A	10.65	X	6.30	X	1 NO	=	67.10	SQ.MT.
					TOTAL ADDITION	=	67.10	SQ.MT.
DEDUCTIONS								
1	2.33	X	1.03	X	1 NO	=	2.40	SQ.MT.
2	0.43	X	2.31	X	1 NO	=	0.99	SQ.MT.
3	2.48	X	0.65	X	1 NO	=	1.61	SQ.MT.
4	5.77	X	0.51	X	1 NO	=	2.94	SQ.MT.
5	0.15	X	3.65	X	1 NO	=	0.55	SQ.MT.
LIFT 1	1.82	X	2.00	X	1 NO	=	3.64	SQ.MT.
LIFT 2	2.25	X	2.00	X	1 NO	=	4.50	SQ.MT.
LIFT 3	3.00	X	2.00	X	1 NO	=	6.00	SQ.MT.
					TOTAL DEDUCTION	=	22.63	SQ.MT.
TOTAL BUILT UP AREA [X - Y1]						=	44.47	SQ.MT.

PROFORMA-B

CONTENTS OF SHEET: WING 'A' BUILT UP AREA CALCULATION, ST.CASE & LIFT AREA CALCULATION.

DESCRIPTION OF PROPOSAL AND PROPERTY

PROPOSED REDEVELOPMENT OF BUILDING ON PLOT BEARING CTS NO. 831/14 OF VILLAGE AMBIVALI, ANDHERI (WEST) MUMBAI – 400053.

NAME, ADDRESS OF C.A. TO OWNER

SHRI. ARSHAD A. LASHKARIA
DIRECTOR OF LASHKARIA HOUSING & INFRASTRUCTURE PVT. LTD. C.A. TO OWNER INDRASUKH CO-OP HOUSING SOCIETY LTD.

LASHKARIA ANURAG, 1ST FLOOR, J P. ROAD, MODEL TOWN, FOUR BUNGALOW, NEAR VERSOVA METRO STATION. ANDHERI (WEST), MUMBAI 400053.

DIGITAL SIGN

ARSHAD ASLAM LASHKARIA
Digitally signed by ARSHAD ASLAM LASHKARIA
Date: 2025.06.17 19:08:13 +05'30'

B.M.C. FILE NO. CHE/WS/1745/K/W/337(NEW)

THIS CANCELS APPROVAL TO THE PREVIOUS PLAN SANCTIONED U/R. NO. CHE/WS/1745/K/W/337(NEW)
DATED : 24/10/2024

THIS PLAN IS DIGITALLY SIGNED AND PHYSICAL SIGN IS NOT REQUIRED

APPROVED SUBJECT TO CONDITIONS MENTIONED IN THIS OFFICE LETTER UNDER NO. CHE/WS/1745/K/W/337(NEW)
DATED : 18/06/2025

PLAN FOR APPROVAL

PAYAL GOVIND RAUT
S.E.B.P. (K/WN-1)

RAMESH KALPNATH YADAV
A.E.B.P. (K/W-NORTH)

RAJENDRA HILAL PAGAR
E.E.B.P. (WS) K /WEST

NORTH

SCALE
1:100

NAME AND ADDRESS OF ARCHITECT

SHRI. KEDAR A. PATHARE
ENVISIONS
ARCHITECTURE AND INTERIOR DESIGN STUDIO
801, 804, LOTUS SIGNATURE,
OFF. VEERA DESAI ROAD, ANDHERI(WEST), MUMBAI.


DIGITAL SIGN

Kedar Arvind Pathare
Digitally signed by Kedar Arvind Pathare
DN: c=IN, o=Personal, title=Architect, pseudonym=fbaf 3360b30f914146be1397e90f15e 04e, 2.5.4.20=8e66d056dec1b50d9429fb7a32640239c 91acf18b1555e0cc8b0854f68dbdbef, postalCode=400053, st=Maharashtra, serialNumber=3e1ed0ba3e0ca1ab3e9229da0966 5d0d0ad4c9dc78b93f0fe162c3f65e3052d, cn=Kedar Arvind Pathare
Date: 2025.06.17 15:17:31 +05'30'


ARCHITECT

PRODUCED BY AN AUTODESK EDUCATIONAL PRODUCT


PRODUCED BY AN AUTODESK EDUCATIONAL PRODUCT

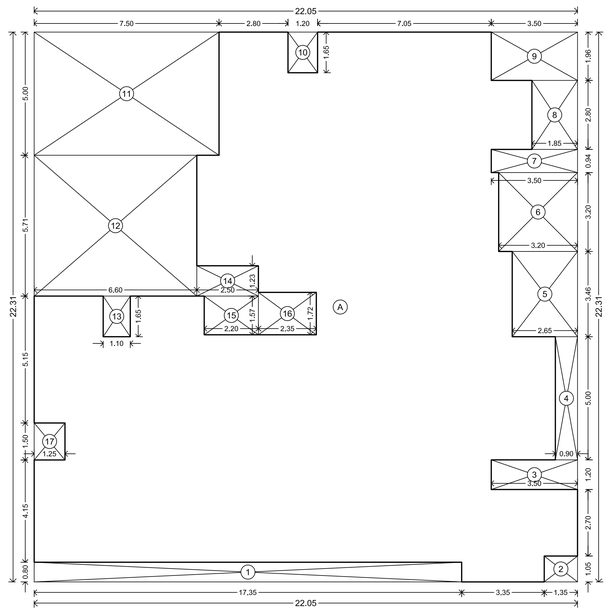


BUILT UP AREA DIAGRAM
5TH, 6TH & 8TH TO 12TH FLOOR (WING 'B')
SCALE 1:100

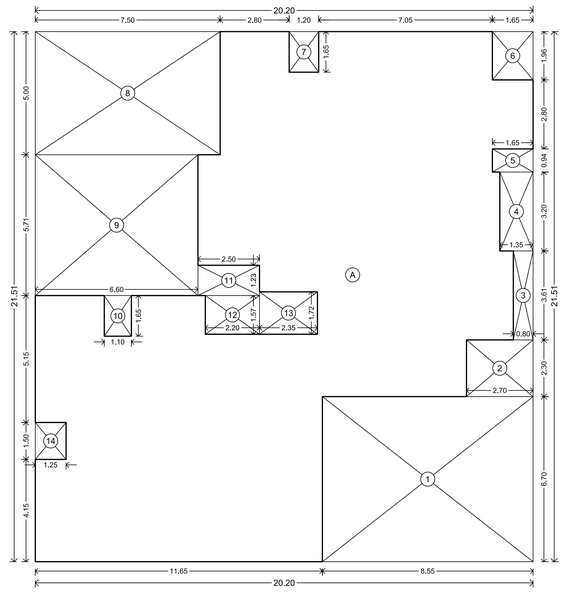

BUILT UP AREA DIAGRAM
7TH FLOOR (REFUGE) (WING 'B')
SCALE 1:100

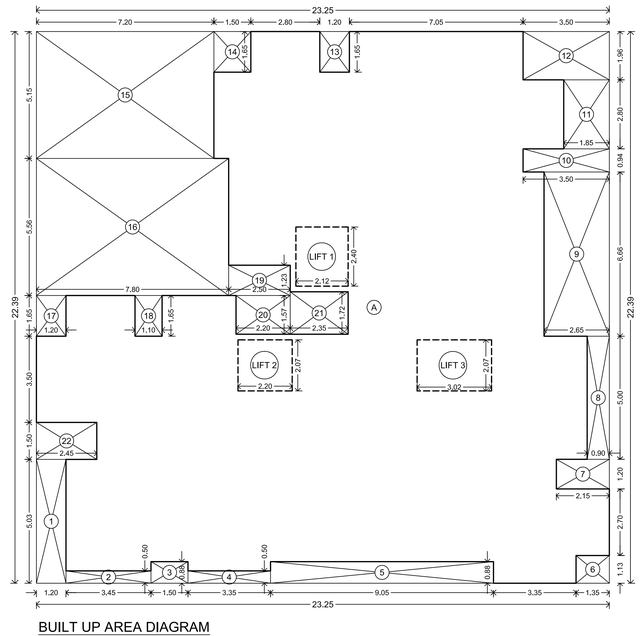


BUILT UP AREA DIAGRAM
13TH AND 15TH TO 18TH FLOOR (WING 'B')
SCALE 1:100

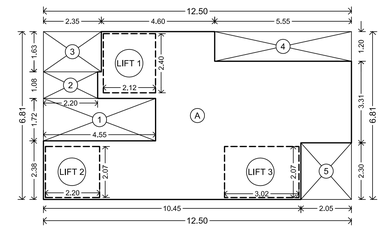

ST.CASE & LIFT AREA DIAGRAM
13TH AND 15TH TO 18TH FLOOR (WING 'B')
SCALE 1:100

ST.CASE & LIFT AREA CALCULATION

13TH AND 15TH TO 18TH FLOOR (WING 'B')								
A	12.50	X	6.81	X	1 NO	=	85.13	SQ.MT.
					TOTAL ADDITION	=	85.13	SQ.MT.
DEDUCTIONS								
1	4.55	X	1.72	X	1 NO	=	7.83	SQ.MT.
2	2.20	X	1.08	X	1 NO	=	2.38	SQ.MT.
3	2.35	X	1.63	X	1 NO	=	3.83	SQ.MT.
4	5.55	X	1.20	X	1 NO	=	6.66	SQ.MT.
5	2.05	X	2.30	X	1 NO	=	4.71	SQ.MT.
LIFT 1	2.12	X	2.40	X	1 NO	=	5.09	SQ.MT.
LIFT 2	2.20	X	2.07	X	1 NO	=	4.55	SQ.MT.
LIFT 3	3.02	X	2.07	X	1 NO	=	6.25	SQ.MT.
					TOTAL DEDUCTION	=	41.30	SQ.MT.
TOTAL BUILT UP AREA [X - Y1]						=	43.83	SQ.MT.

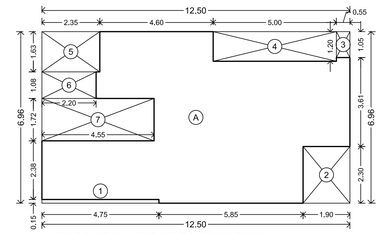


ST.CASE & LIFT AREA DIAGRAM
7TH FLOOR (REFUGE) (WING 'B')
SCALE 1:100

ST.CASE & LIFT AREA CALCULATION

7TH FLOOR (REFUGE) (WING 'B')								
A	12.50	X	6.96	X	1 NO	=	87.00	SQ.MT.
					TOTAL ADDITION	=	87.00	SQ.MT.
DEDUCTIONS								
1	4.75	X	0.15	X	1 NO	=	0.71	SQ.MT.
2	1.90	X	2.30	X	1 NO	=	4.37	SQ.MT.
3	0.55	X	1.05	X	1 NO	=	0.58	SQ.MT.
4	5.00	X	1.20	X	1 NO	=	6.00	SQ.MT.
5	2.35	X	1.63	X	1 NO	=	3.83	SQ.MT.
6	2.20	X	1.08	X	1 NO	=	2.38	SQ.MT.
7	4.55	X	1.72	X	1 NO	=	7.83	SQ.MT.
					TOTAL DEDUCTION	=	25.70	SQ.MT.
TOTAL BUILT UP AREA [X - Y1]						=	61.30	SQ.MT.

BUILT UP AREA CALCULATION

5TH, 6TH & 8TH TO 12TH FLOOR (WING 'B')								
A	22.05	X	22.31	X	1 NO	=	491.94	SQ.MT.
					TOTAL ADDITION	=	491.94	SQ.MT.
DEDUCTIONS								
1	17.35	X	0.80	X	1 NO	=	13.88	SQ.MT.
2	1.35	X	1.05	X	1 NO	=	1.42	SQ.MT.
3	3.50	X	1.20	X	1 NO	=	4.20	SQ.MT.
4	0.90	X	5.00	X	1 NO	=	4.50	SQ.MT.
5	2.65	X	3.46	X	1 NO	=	9.17	SQ.MT.
6	3.20	X	3.20	X	1 NO	=	10.24	SQ.MT.
7	3.50	X	0.94	X	1 NO	=	3.29	SQ.MT.
8	1.85	X	2.80	X	1 NO	=	5.18	SQ.MT.
9	3.50	X	1.96	X	1 NO	=	6.86	SQ.MT.
10	1.20	X	1.65	X	1 NO	=	1.98	SQ.MT.
11	7.50	X	5.00	X	1 NO	=	37.50	SQ.MT.
12	6.60	X	5.71	X	1 NO	=	37.69	SQ.MT.
13	1.10	X	1.65	X	1 NO	=	1.81	SQ.MT.
14	2.50	X	1.23	X	1 NO	=	3.07	SQ.MT.
15	2.20	X	1.57	X	1 NO	=	3.45	SQ.MT.
16	2.35	X	1.72	X	1 NO	=	4.04	SQ.MT.
17	1.25	X	1.50	X	1 NO	=	1.87	SQ.MT.
					TOTAL DEDUCTION	=	150.15	SQ.MT.
TOTAL BUILT UP AREA [X - Y1]						=	341.79	SQ.MT.

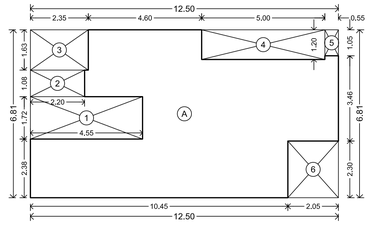


ST.CASE & LIFT AREA DIAGRAM
5TH, 6TH & 8TH TO 12TH FLOOR (WING 'B')
SCALE 1:100

ST.CASE & LIFT AREA CALCULATION

5TH, 6TH & 8TH TO 12TH FLOOR (WING 'B')								
A	12.50	X	6.81	X	1 NO	=	85.13	SQ.MT.
					TOTAL ADDITION	=	85.13	SQ.MT.
DEDUCTIONS								
1	4.55	X	1.72	X	1 NO	=	7.83	SQ.MT.
2	2.20	X	1.08	X	1 NO	=	2.38	SQ.MT.
3	2.35	X	1.63	X	1 NO	=	3.83	SQ.MT.
4	5.00	X	1.20	X	1 NO	=	6.00	SQ.MT.
5	0.55	X	1.05	X	1 NO	=	0.58	SQ.MT.
6	2.05	X	2.30	X	1 NO	=	4.72	SQ.MT.
					TOTAL DEDUCTION	=	25.34	SQ.MT.
TOTAL BUILT UP AREA [X - Y1]						=	59.79	SQ.MT.

BUILT UP AREA CALCULATION

7TH FLOOR (REFUGE) (WING 'B')								
A	20.20	X	21.51	X	1 NO	=	434.50	SQ.MT.
					TOTAL ADDITION	=	434.50	SQ.MT.
DEDUCTIONS								
1	8.55	X	6.70	X	1 NO	=	57.28	SQ.MT.
2	2.70	X	2.30	X	1 NO	=	6.21	SQ.MT.
3	0.80	X	3.61	X	1 NO	=	2.89	SQ.MT.
4	1.35	X	3.20	X	1 NO	=	4.32	SQ.MT.
5	1.65	X	0.94	X	1 NO	=	1.55	SQ.MT.
6	1.65	X	1.96	X	1 NO	=	3.23	SQ.MT.
7	1.20	X	1.65	X	1 NO	=	1.98	SQ.MT.
8	7.50	X	5.00	X	1 NO	=	37.50	SQ.MT.
9	6.60	X	5.71	X	1 NO	=	37.69	SQ.MT.
10	1.10	X	1.65	X	1 NO	=	1.81	SQ.MT.
11	2.50	X	1.23	X	1 NO	=	3.07	SQ.MT.
12	2.20	X	1.57	X	1 NO	=	3.45	SQ.MT.
13	2.35	X	1.72	X	1 NO	=	4.04	SQ.MT.
14	1.25	X	1.50	X	1 NO	=	1.87	SQ.MT.
					TOTAL DEDUCTION	=	166.89	SQ.MT.
TOTAL BUILT UP AREA [X - Y1]						=	267.61	SQ.MT.

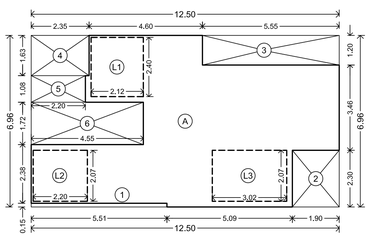


ST.CASE & LIFT AREA DIAGRAM
14TH FLOOR (REFUGE) (WING 'B')
SCALE 1:100

BUILT UP AREA CALCULATION

13TH AND 15TH TO 18TH FLOOR (WING 'B')								
A	23.25	X	22.39	X	1 NO	=	520.57	SQ.MT.
					TOTAL ADDITION	=	520.57	SQ.MT.
DEDUCTIONS								
1	1.20	X	5.03	X	1 NO	=	6.04	SQ.MT.
2	3.45	X	0.50	X	1 NO	=	1.73	SQ.MT.
3	1.50	X	0.88	X	1 NO	=	1.32	SQ.MT.
4	3.35	X	0.50	X	1 NO	=	1.68	SQ.MT.
5	9.05	X	0.88	X	1 NO	=	7.96	SQ.MT.
6	1.35	X	1.13	X	1 NO	=	1.53	SQ.MT.
7	2.15	X	1.20	X	1 NO	=	2.58	SQ.MT.
8	0.90	X	5.00	X	1 NO	=	4.50	SQ.MT.
9	2.65	X	6.66	X	1 NO	=	17.65	SQ.MT.
10	3.50	X	0.94	X	1 NO	=	3.29	SQ.MT.
11	1.85	X	2.80	X	1 NO	=	5.18	SQ.MT.
12	3.50	X	1.96	X	1 NO	=	6.86	SQ.MT.
13	1.20	X	1.65	X	1 NO	=	1.98	SQ.MT.
14	1.50	X	1.65	X	1 NO	=	2.48	SQ.MT.
15	7.20	X	5.15	X	1 NO	=	37.08	SQ.MT.
16	7.80	X	5.56	X	1 NO	=	43.37	SQ.MT.
17	1.20	X	1.65	X	1 NO	=	1.98	SQ.MT.
18	1.10	X	1.65	X	1 NO	=	1.82	SQ.MT.
19	2.50	X	1.23	X	1 NO	=	3.08	SQ.MT.
20	2.20	X	1.57	X	1 NO	=	3.45	SQ.MT.
21	2.35	X	1.72	X	1 NO	=	4.04	SQ.MT.
22	2.45	X	1.50	X	1 NO	=	3.68	SQ.MT.
LIFT 1	2.12	X	2.40	X	1 NO	=	5.09	SQ.MT.
LIFT 2	2.20	X	2.07	X	1 NO	=	4.55	SQ.MT.
LIFT 3	3.02	X	2.07	X	1 NO	=	6.25	SQ.MT.
					TOTAL DEDUCTION	=	179.17	SQ.MT.
TOTAL BUILT UP AREA [X - Y1]						=	341.40	SQ.MT.

BUILT UP AREA CALCULATION

19TH PART FLOOR (WING 'B')								
A	23.25	X	22.39	X	1 NO	=	520.57	SQ.MT.
B	0.08	X	1.80	X	1 NO	=	0.14	SQ.MT.
					TOTAL ADDITION	=	520.71	SQ.MT.
DEDUCTIONS								
1	2.45	X	1.50	X	1 NO	=	3.68	SQ.MT.
2	1.20	X	5.03	X	1 NO	=	6.04	SQ.MT.
3	8.30	X	0.50	X	1 NO	=	4.15	SQ.MT.
4	9.05	X	0.88	X	1 NO	=	7.96	SQ.MT.
5	1.35	X	1.13	X	1 NO	=	1.53	SQ.MT.
6	2.15	X	1.20	X	1 NO	=	2.58	SQ.MT.
7	0.90	X	5.00	X	1 NO	=	4.50	SQ.MT.
8	2.65	X	6.66	X	1 NO	=	17.65	SQ.MT.
9	3.50	X	0.94	X	1 NO	=	3.29	SQ.MT.
10	1.85	X	2.80	X	1 NO	=	5.18	SQ.MT.
11	3.50	X	1.96	X	1 NO	=	6.86	SQ.MT.
12	12.70	X	7.70	X	1 NO	=	97.79	SQ.MT.
13	2.01	X	1.50	X	1 NO	=	3.02	SQ.MT.
14	10.30	X	3.01	X	1 NO	=	31.00	SQ.MT.
15	1.20	X	1.65	X	1 NO	=	1.98	SQ.MT.
16	1.10	X	1.65	X	1 NO	=	1.82	SQ.MT.
17	2.20	X	1.57	X	1 NO	=	3.45	SQ.MT.
18	2.35	X	1.72	X	1 NO	=	4.04	SQ.MT.
LIFT 1	2.12	X	2.40	X	1 NO	=	5.09	SQ.MT.
LIFT 2	2.20	X	2.07	X	1 NO	=	4.55	SQ.MT.
LIFT 3	3.02	X	2.07	X	1 NO	=	6.25	SQ.MT.
					TOTAL DEDUCTION	=	222.41	SQ.MT.
TOTAL BUILT UP AREA [X - Y1]						=	298.30	SQ.MT.

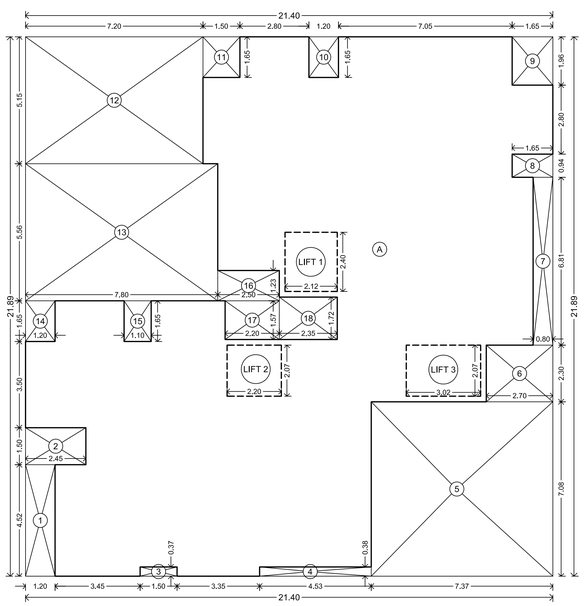


BUILT UP AREA DIAGRAM
14TH FLOOR (REFUGE) (WING 'B')
SCALE 1:100

BUILT UP AREA CALCULATION


14TH FLOOR (REFUGE) (WING 'B')								
A	21.40	X	21.89	X	1 NO	=	468.45	SQ.MT.
					TOTAL ADDITION	=	468.45	SQ.MT.
DEDUCTIONS								
1	1.20	X	4.53	X	1 NO	=	5.44	SQ.MT.
2	2.45	X	1.50	X	1 NO	=	3.68	SQ.MT.
3	1.50	X	0.38	X	1 NO	=	0.57	SQ.MT.
4	4.53	X	0.38	X	1 NO	=	1.72	SQ.MT.
5	7.37	X	7.08	X	1 NO	=	52.18	SQ.MT.
6	2.70	X	2.30	X	1 NO	=	6.21	SQ.MT.
7	0.80	X	6.81	X	1 NO	=	5.45	SQ.MT.
8	1.65	X	0.94	X	1 NO	=	1.55	SQ.MT.
9	1.65	X	1.96	X	1 NO	=	3.23	SQ.MT.
10	1.20	X	1.65	X	1 NO	=	1.98	SQ.MT.
11	1.50	X	1.65	X	1 NO	=	2.48	SQ.MT.
12	7.20	X	5.15	X	1 NO	=	37.08	SQ.MT.
13	7.80	X	5.56	X	1 NO	=	43.37	SQ.MT.
14	1.20	X	1.65	X	1 NO	=	1.98	SQ.MT.
15	1.10	X	1.65	X	1 NO	=	1.82	SQ.MT.
16	2.50	X	1.23	X	1 NO	=	3.08	SQ.MT.
17	2.20	X	1.57	X	1 NO	=	3.45	SQ.MT.
18	2.35	X	1.72	X	1 NO	=	4.04	SQ.MT.
LIFT 1	2.12	X	2.40	X	1 NO	=	5.09	SQ.MT.
LIFT 2	2.20	X	2.07	X	1 NO	=	4.55	SQ.MT.
LIFT 3	3.02	X	2.07	X	1 NO	=	6.25	SQ.MT.
					TOTAL DEDUCTION	=	195.20	SQ.MT.
TOTAL BUILT UP AREA [X - Y1]						=	273.25	SQ.MT.

ST.CASE & LIFT AREA CALCULATION

19TH PART FLOOR (WING 'B')								
A	12.50	X	6.96	X	1 NO	=	87.00	SQ.MT.
					TOTAL ADDITION	=	87.00	SQ.MT.
DEDUCTIONS								
1	2.20	X	2.86	X	1 NO	=	6.29	SQ.MT.
2	4.55	X	1.72	X	1 NO	=	7.83	SQ.MT.
3	5.55	X	1.35	X	1 NO	=	7.49	SQ.MT.
4	2.05	X	2.30	X	1 NO	=	4.71	SQ.MT.
5	0.34	X	0.15	X	1 NO	=	0.05	SQ.MT.
LIFT 1	2.12	X	2.40	X	1 NO	=	5.09	SQ.MT.
LIFT 2	2.20	X	2.07	X	1 NO	=	4.55	SQ.MT.
LIFT 3	3.02	X	2.07	X	1 NO	=	6.25	SQ.MT.
					TOTAL DEDUCTION	=	42.26	SQ.MT.
TOTAL BUILT UP AREA [X - Y1]						=	44.74	SQ.MT.

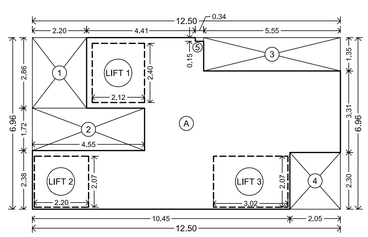

ST.CASE & LIFT AREA DIAGRAM
19TH PART FLOOR (WING 'B')
SCALE 1:100

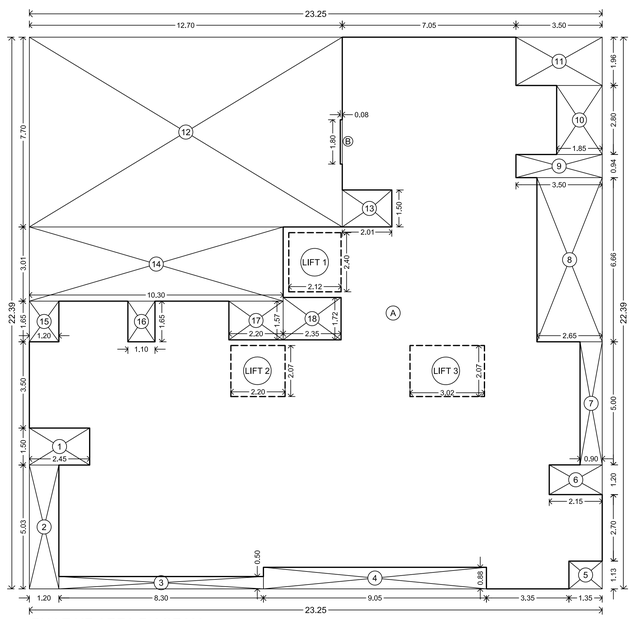

BUILT UP AREA DIAGRAM
19TH PART FLOOR (WING 'B')
SCALE 1:100

PROFORMA - B

CONTENTS OF SHEET: WING 'B' BUILT UP AREA CALCULATION, ST.CASE & LIFT AREA CALCULATION.

DESCRIPTION OF PROPOSAL AND PROPERTY

PROPOSED REDEVELOPMENT OF BUILDING ON PLOT BEARING CTS NO. 831/14 OF VILLAGE AMBIVALI, ANDHERI (WEST) MUMBAI – 400053.

NAME, ADDRESS OF C.A. TO OWNER

SHRI. ARSHAD A. LASHKARIA
DIRECTOR OF LASHKARIA HOUSING & INFRASTRUCTURE PVT. LTD. C.A. TO OWNER INDRASUKH CO-OP HOUSING SOCIETY LTD.

LASHKARIA ANURAG, 1ST FLOOR, J P. ROAD, MODEL TOWN, FOUR BUNGALOW, NEAR VERSOVA METRO STATION, ANDHERI (WEST), MUMBAI 400053.

DIGITAL SIGN

ARSHAD ASLAM LASHKARIA
Digitally signed by ARSHAD ASLAM LASHKARIA
Date: 2025.06.17 19:08:33 +05'30'

B.M.C. FILE NO. CHE/WS/1745/K/W/337(NEW)

THIS CANCELS APPROVAL TO THE PREVIOUS PLAN SANCTIONED U/R. NO. CHE/WS/1745/K/W/337(NEW) DATED : 24/10/2024

THIS PLAN IS DIGITALLY SIGNED AND PHYSICAL SIGN IS NOT REQUIRED

APPROVED SUBJECT TO CONDITIONS MENTIONED IN THIS OFFICE LETTER UNDER NO. CHE/WS/1745/K/W/337(NEW) DATED :18/06/2025

PLAN FOR APPROVAL

PAYAL GOVIND RAUT
S.E.B.P. (K/WN-1)

RAMESH KALPNATH YADAV
Digitally signed by RAMESH KALPNATH YADAV
A.E.B.P. (K/W-NORTH)

RAJENDRA HILAL PAGAR
Digitally signed by RAJENDRA HILAL PAGAR
E.E.B.P. (WS) K /WEST

NORTH

SCALE 1:100

NAME AND ADDRESS OF ARCHITECT

SHRI. KEDAR A. PATHARE
ENVISIONS
ARCHITECTURE AND INTERIOR DESIGN STUDIO
801, 804, LOTUS SIGNATURE, OFF. VEERA DESAI ROAD, ANDHERI(WEST), MUMBAI.

DIGITAL SIGN

Kedar Arvind Pathare
Digitally signed by Kedar Arvind Pathare
ARCHITECT

PRODUCED BY AN AUTODESK EDUCATIONAL PRODUCT