VRUNDAVAN CO-OP. HSG. SOC. (PROP.) 2/9
SALE BLDG. NO.2

Approved Subject to the condition Mentioned in this office permission Letter no. SRA/ENG/ S/PVT/108/20120316/AP/S1
Dt. 19 DEC 2022
Executive Engineer
Slum Rehabilitation Authority

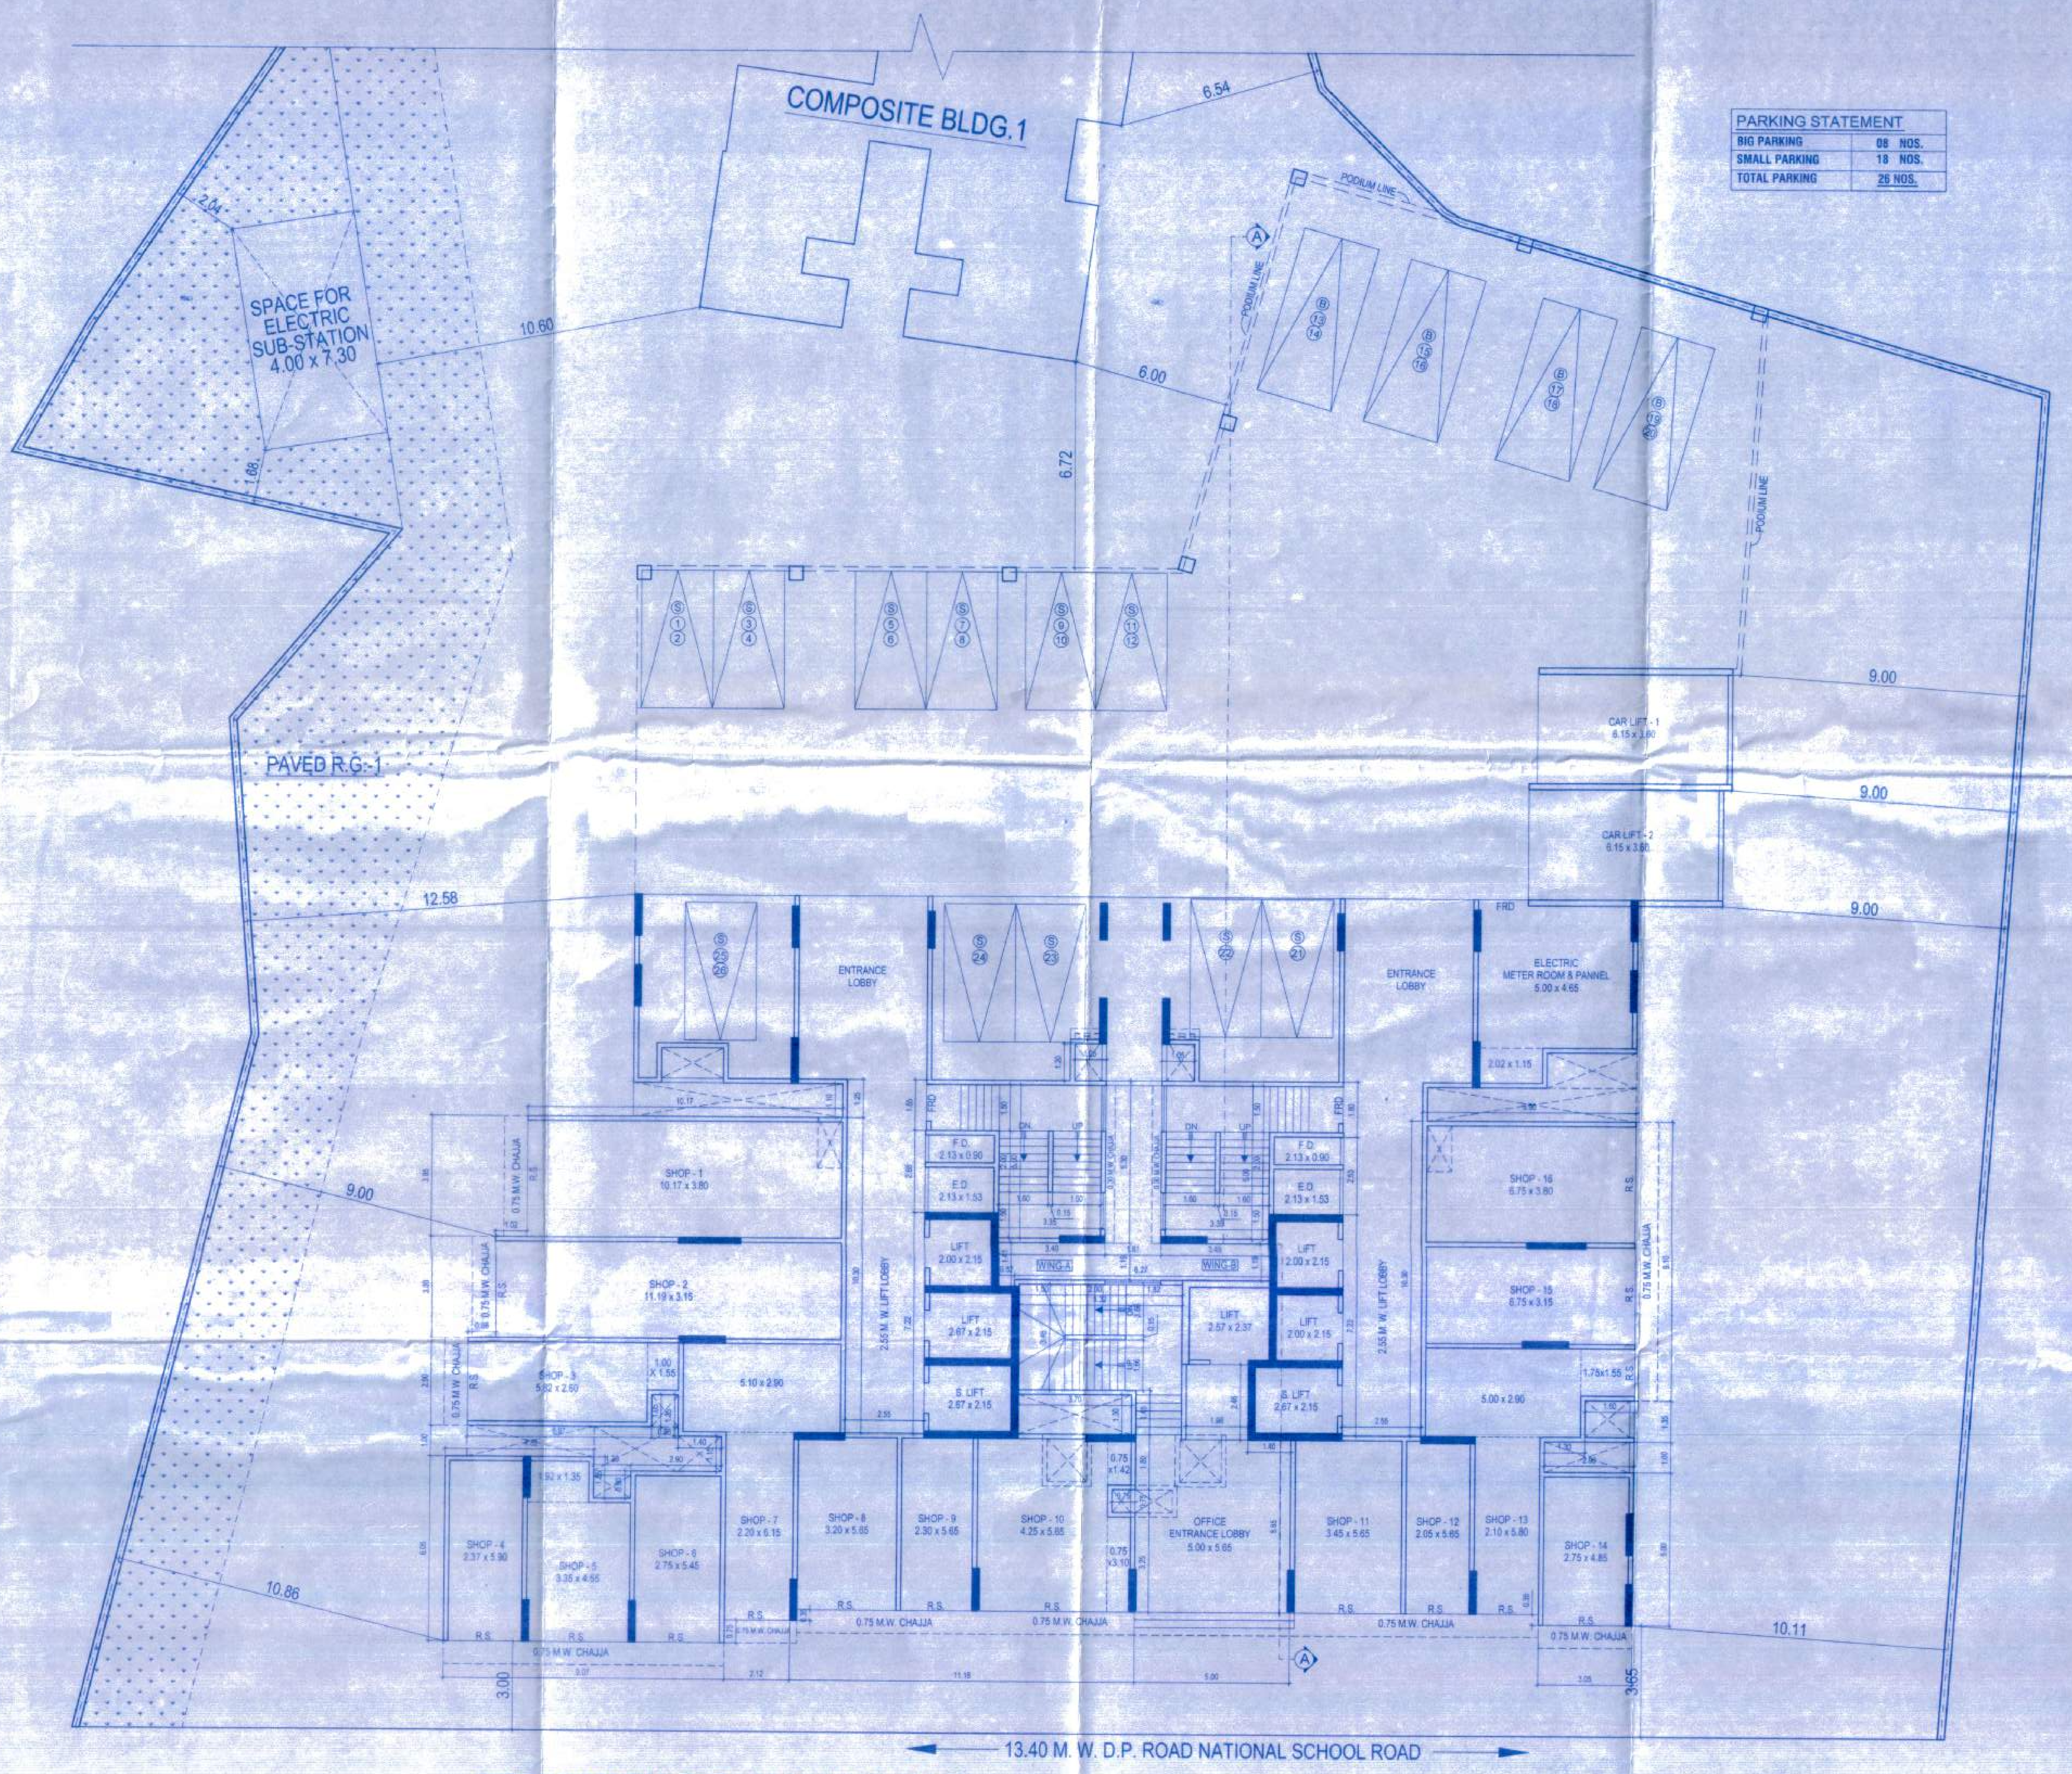

GROUND FLOOR PLAN (SALE BLDG. NO.2) (WING - A & B)
(SCALE =1:100)

PARKING STATEMENT		
BIG PARKING	08	NOS.
SMALL PARKING	18	NOS.
TOTAL PARKING	26	NOS.

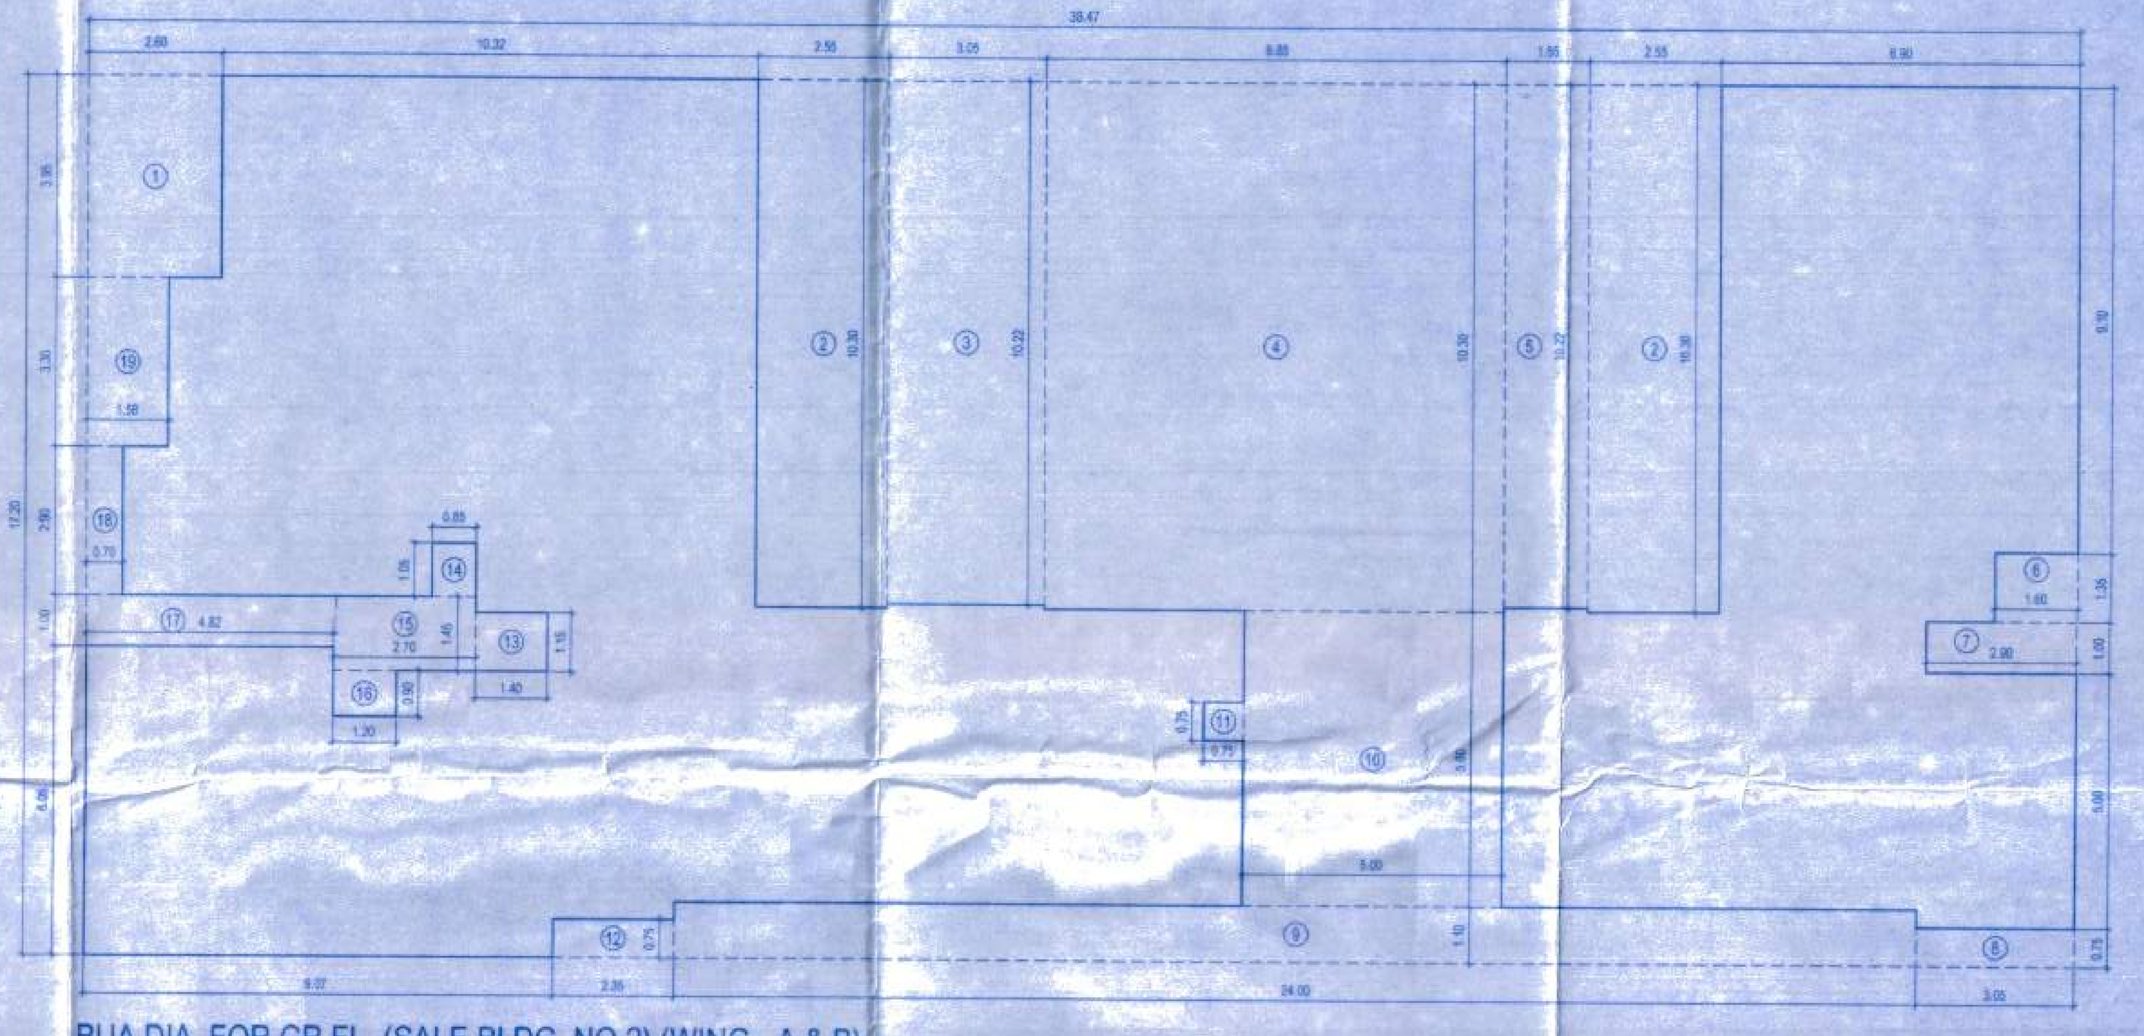

BUA DIA. FOR GR FL. (SALE BLDG. NO.2) (WING - A & B)
(SCALE =1:100)

B.U. AREA CAL. FOR GROUND FLOOR (SALE) (WING - A & B)

A	38.47	X	17.20	X	1 NO	=	661.68	SQ.MT.
					TOTAL ADDITION	=	661.68	SQ.MT. X

DEDUCTIONS

1	2.60	X	3.95	X	1 NO	=	10.27	SQ.MT.
2	2.55	X	10.30	X	2 NOS	=	52.53	SQ.MT.
3	3.05	X	10.22	X	1 NO	=	31.17	SQ.MT.
4	8.85	X	10.30	X	1 NO	=	91.16	SQ.MT.
5	1.65	X	10.22	X	1 NO	=	16.86	SQ.MT.
6	1.60	X	1.35	X	1 NO	=	2.16	SQ.MT.
7	2.90	X	1.00	X	1 NO	=	2.90	SQ.MT.
8	3.05	X	0.75	X	1 NO	=	2.29	SQ.MT.
9	24.00	X	1.10	X	1 NO	=	26.40	SQ.MT.
10	5.00	X	5.80	X	1 NO	=	29.00	SQ.MT.
11	0.75	X	0.75	X	1 NO	=	0.56	SQ.MT.
12	2.38	X	0.75	X	1 NO	=	1.78	SQ.MT.
13	1.40	X	1.15	X	1 NO	=	1.61	SQ.MT.
14	0.85	X	1.05	X	1 NO	=	0.89	SQ.MT.
15	2.70	X	1.45	X	1 NO	=	3.92	SQ.MT.
16	1.20	X	0.90	X	1 NO	=	1.08	SQ.MT.
17	4.82	X	1.00	X	1 NO	=	4.82	SQ.MT.
18	0.70	X	2.90	X	1 NO	=	2.03	SQ.MT.
19	1.58	X	3.30	X	1 NO	=	5.21	SQ.MT.
					TOTAL ADDITION	=	286.62	SQ.MT. Y
					NET BUILT UP AREA (X - Y)	=	375.06	SQ.MT.

PROFORMA 'B'

CONTENT OF SHEET

FLOOR PLAN, AREA DIAGRAM, AREA CALCULATION, PROFORMA 'A' & 'B'

STAMP OF APPROVAL OF PLANS

STAMP OF DATE OF RECEIPT OF PLANS

DESCRIPTION OF PROPOSAL & PROPERTY

Proposed Slum Rehabilitation Scheme on plot bearing C.T.S. No. 451, 451/1 To 18, 449B, 450, 450/1 TO 12, 452, 452/1 TO 14 of Village Kanjur, at Bhattipada Cross road, at Bhandup (West), Mumbai 400 078, 'S' Ward of M.C.G.M.
For, Shree Vrindavan SRA CHS. LTD.

NAME OF OWNER/DEVELOPER.

M/s. SHREE S S INFRA DEVELOPERS PRIVATE LIMITED

M/S. Shree S S Infra Developers Private Limited
Director

SIGN. NAME & ADDRESS OF ARCHITECT

DESIGN Crest
Office Address :-
001&002, Design-Crest Architects, Varad-Ashish Apts., Sect-9, Near Airoli Circle, next to Garam Masala, Airoli, Navi Mumbai - 400 708.
:ARCHITECTS, ENGINEERS & PROJECT CONSULTANTS:

NORHT LINE	REMARK	JOB NO.:-	SCALE :- AS STATED
N		DRG NO.:-	DRN BY :-
			CHKD BY :-