



2ND FLOOR PLAN (SALE BLDG. NO.2) (WING - A & B)
(SCALE = 1:100)

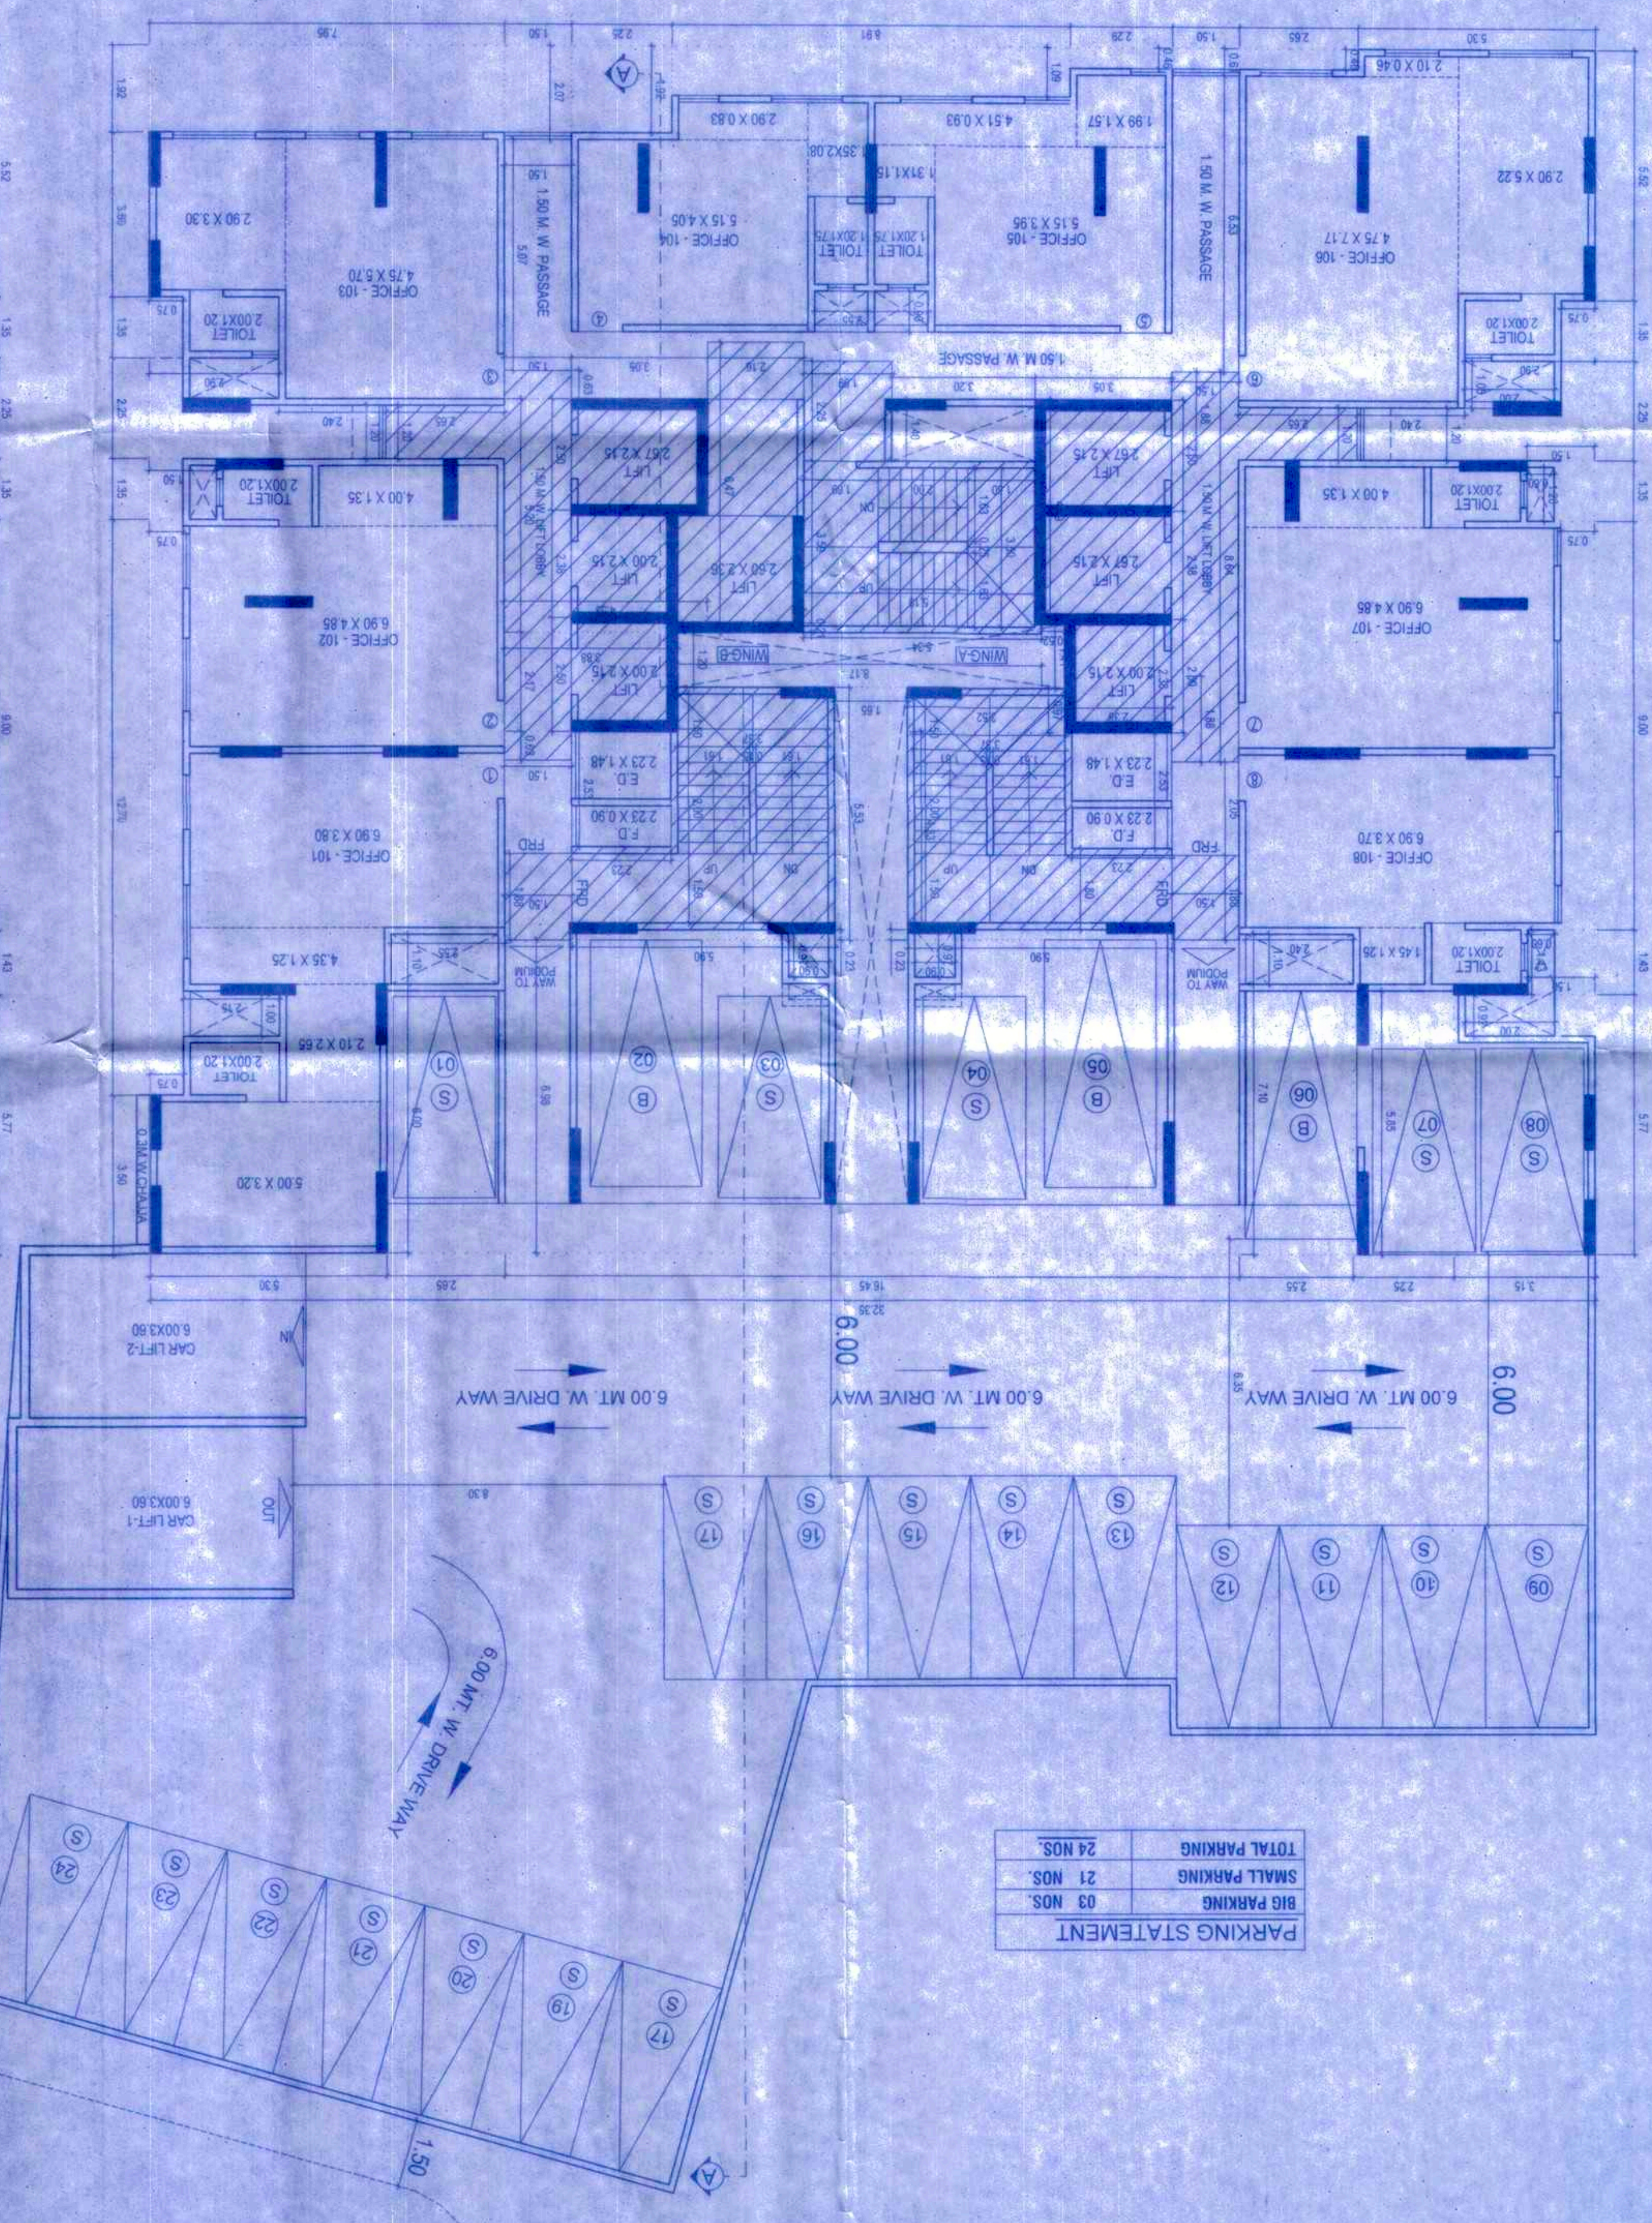

PARKING STATEMENT	
BIG PARKING	03 NOS.
SMALL PARKING	21 NOS.
TOTAL PARKING	24 NOS.

BUA DIA. FOR 2ND FL. (SALE BLDG. NO.2) (WING - A & B)
(SCALE = 1:100)

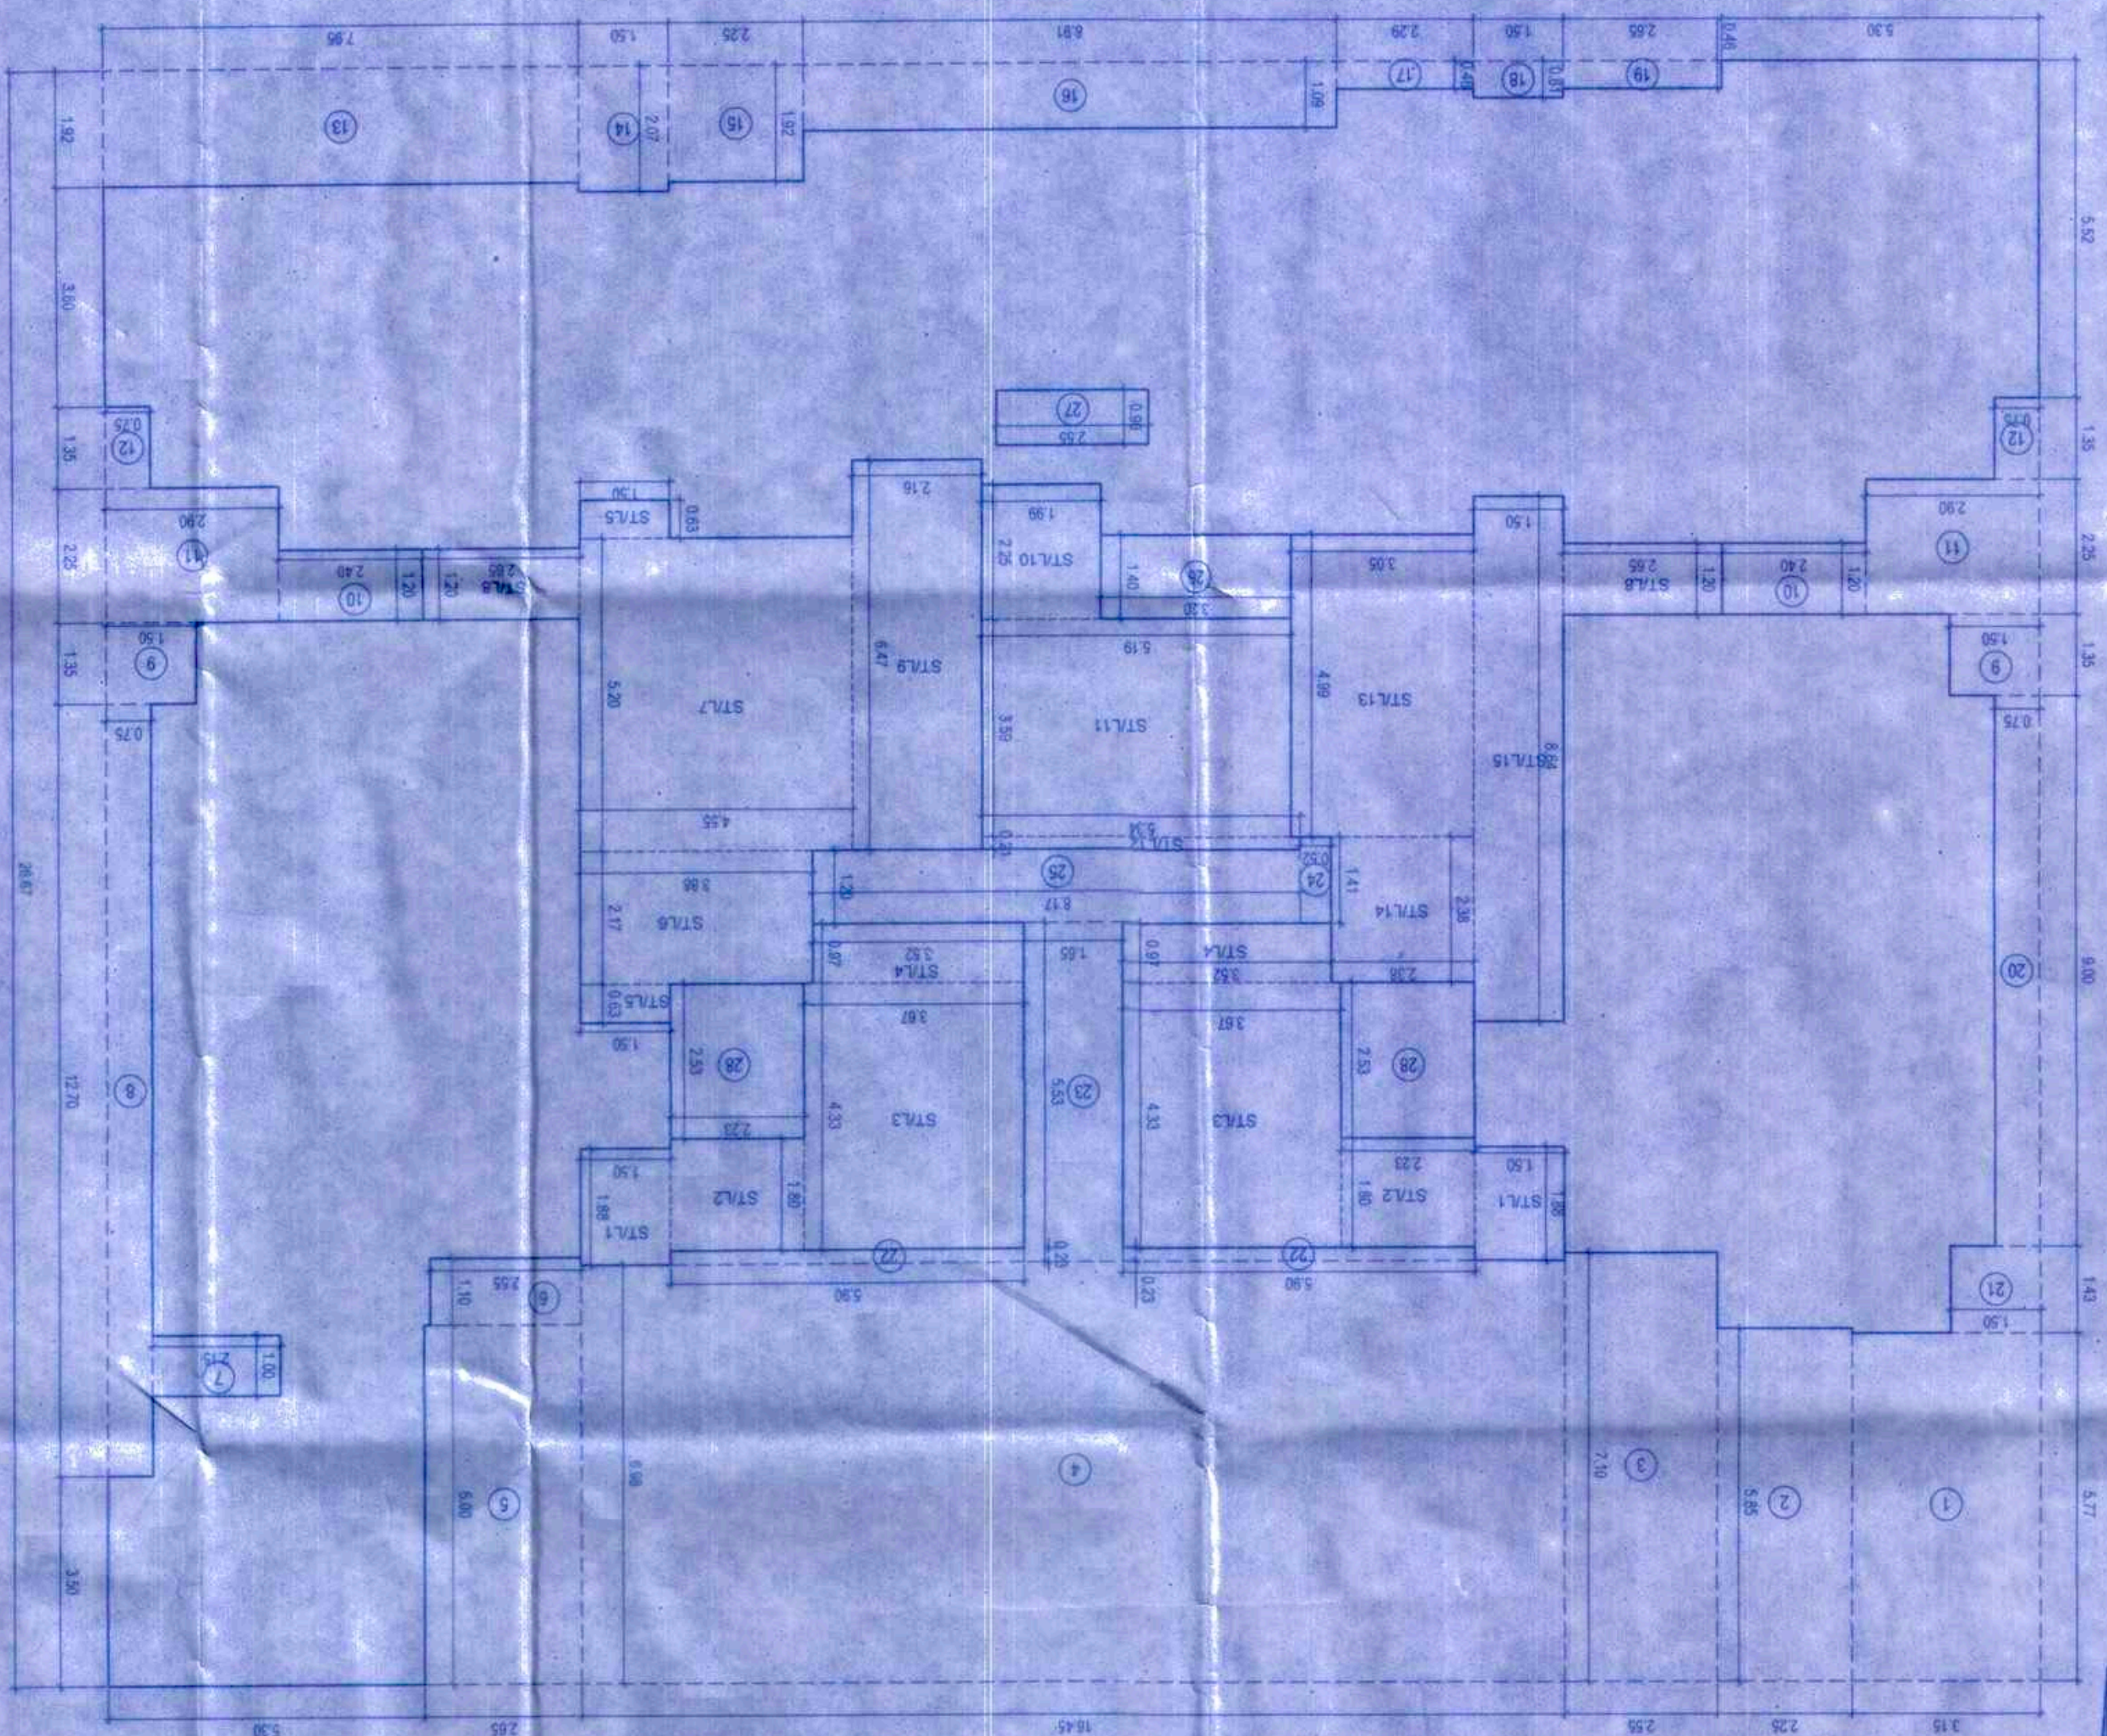

GROSS BUILT UP AREA (G.B.U.)		
NO.	DESCRIPTION	AREA (SQ. M.)

PROFORMA 'B'

CONTENT OF SHEET

FLOOR PLAN, AREA DIAGRAM, AREA CALCULATION, PROFORMA A & B.

STAMP OF APPROVAL OF PLANS

STAMP OF DATE OF RECEIPT OF PLANS

DESCRIPTION OF PROPOSAL & PROPERTY

NAME OF OWNER/DEVELOPER

MS. SHREE S S INFRA DEVELOPERS PRIVATE LIMITED

SIGN, NAME & ADDRESS OF ARCHITECT

ARCHITECTS ENGINEERS & PROJECT CONSULTANTS









Shree Vindavan SRA CHS, LTD.

Amended Plan Sale Bldg No.2

10

Approved Subject to the condition

Mentioned in this office permission

Letter No. SRA/ENG/01/2020316/14/15

24 DEC 2020

Engineer

Shree Vindavan SRA CHS, LTD.

19/12/2022

Sanctioned under no

to the Previous Plans

This cancels approval