




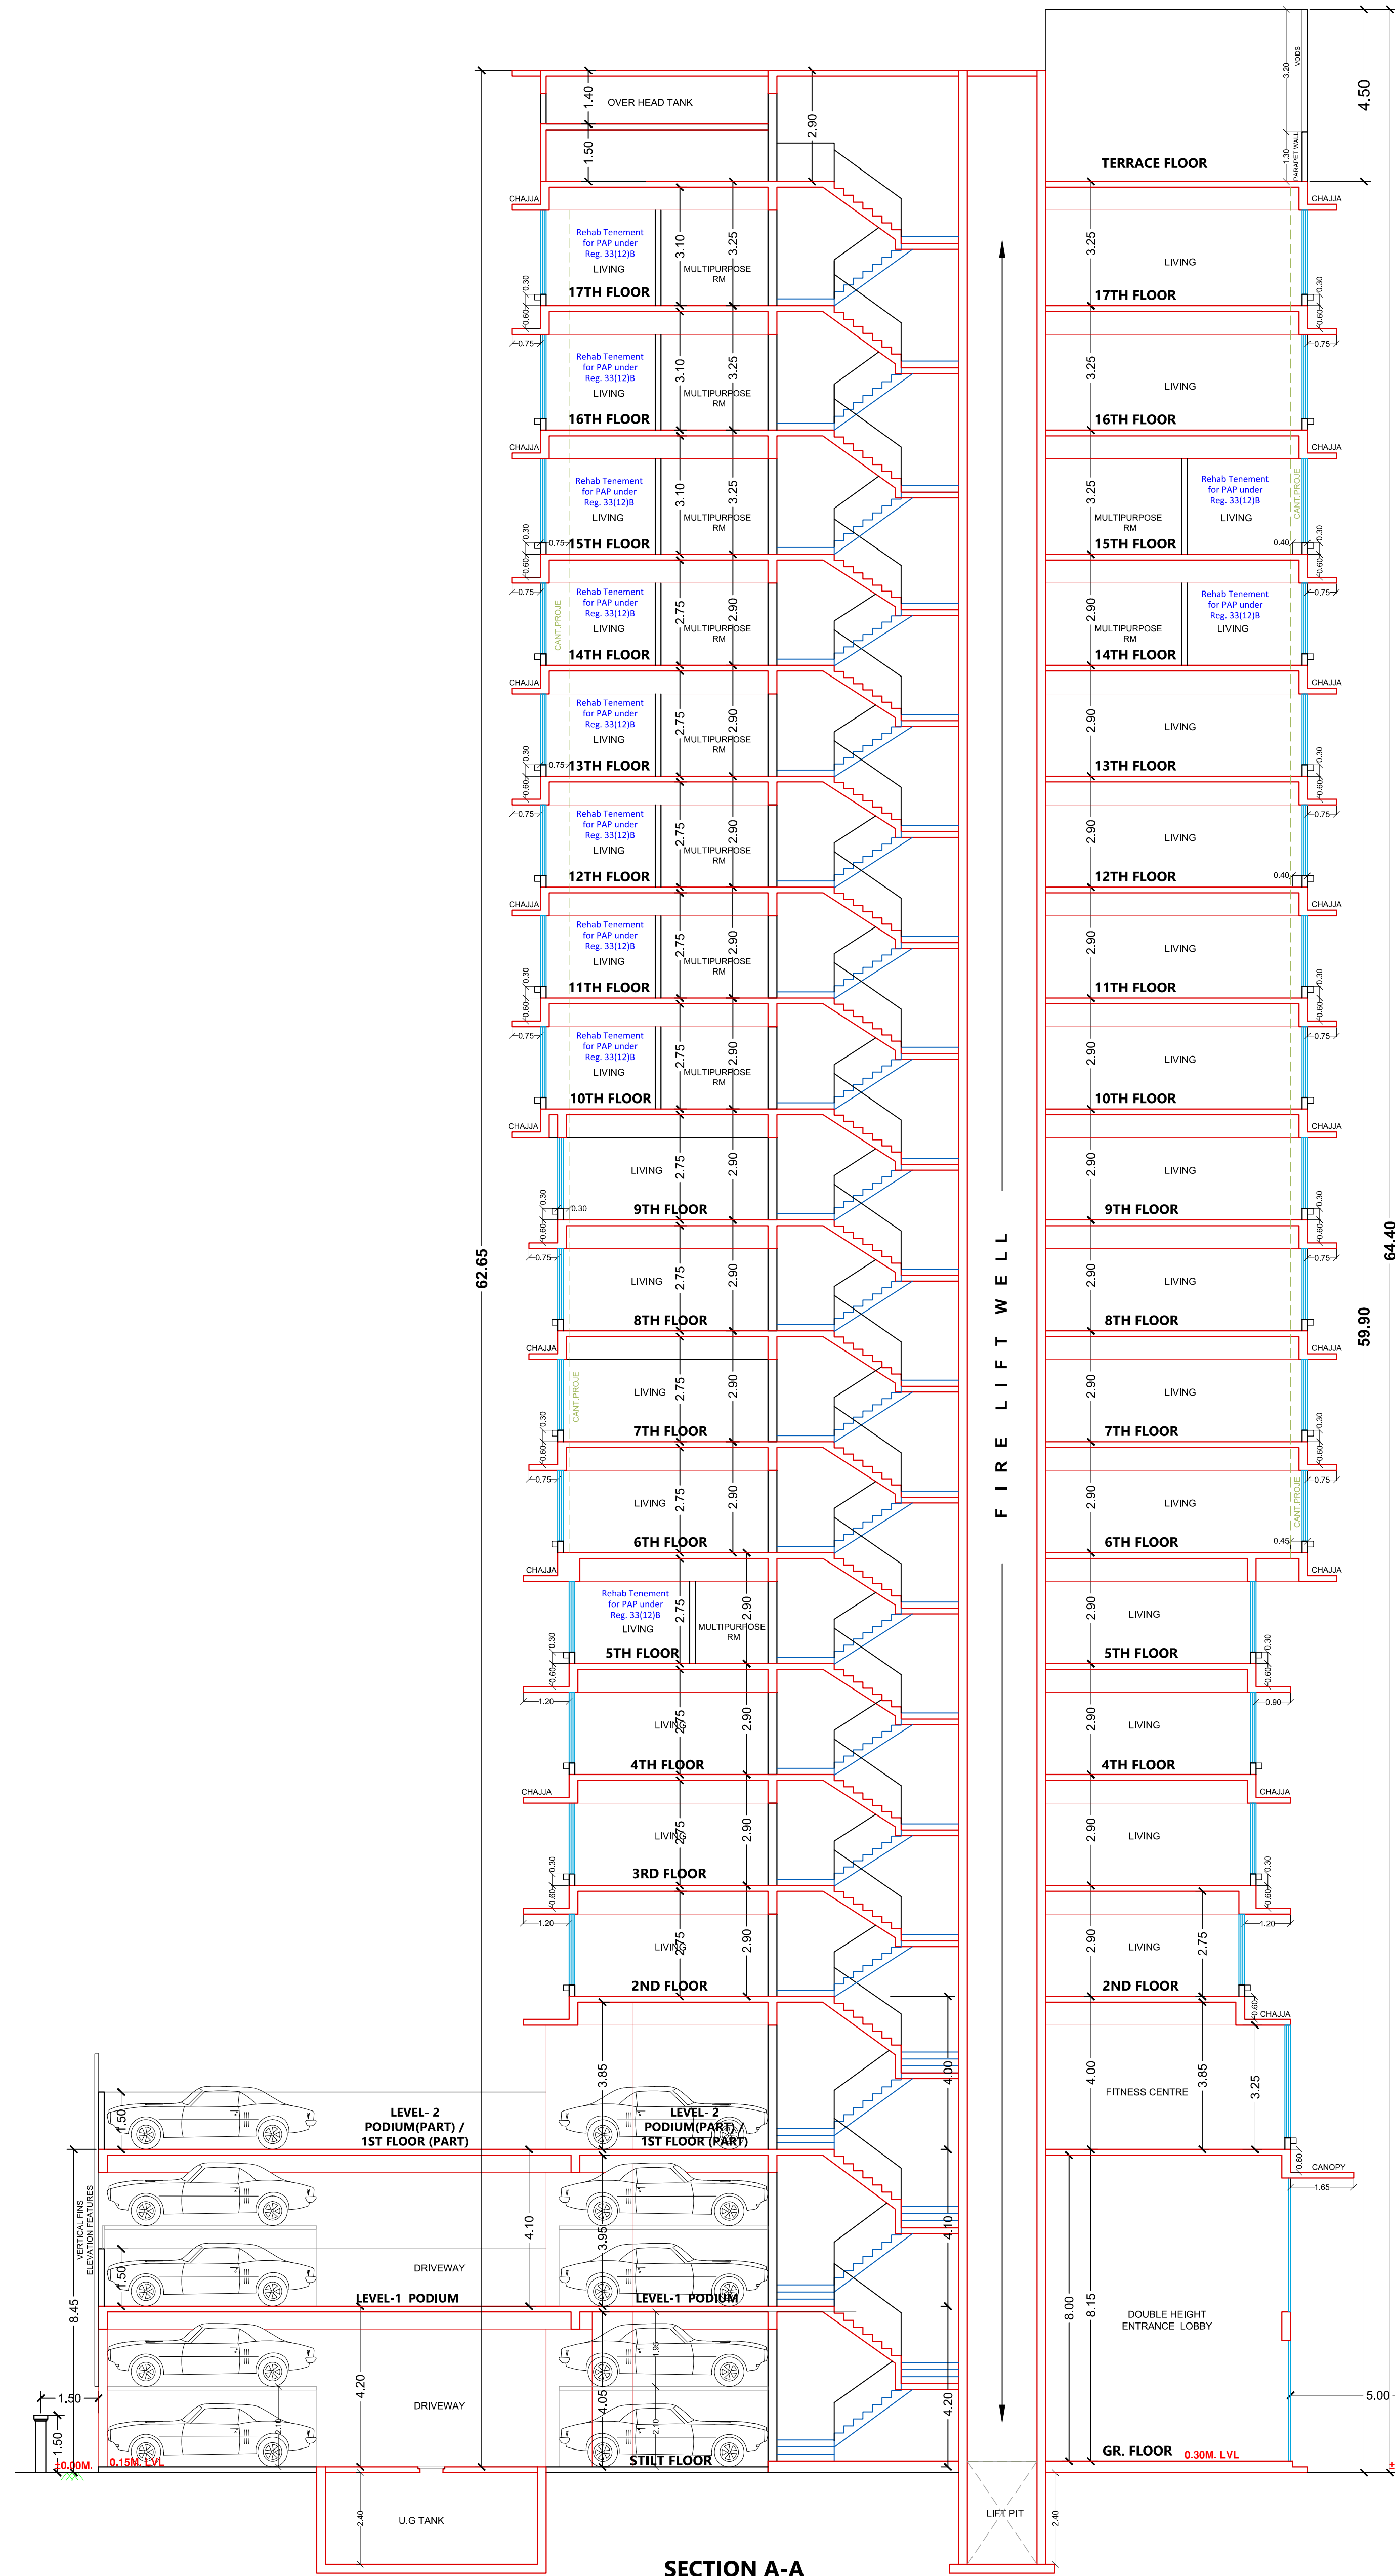

SECTION A-A
SCALE 1:100

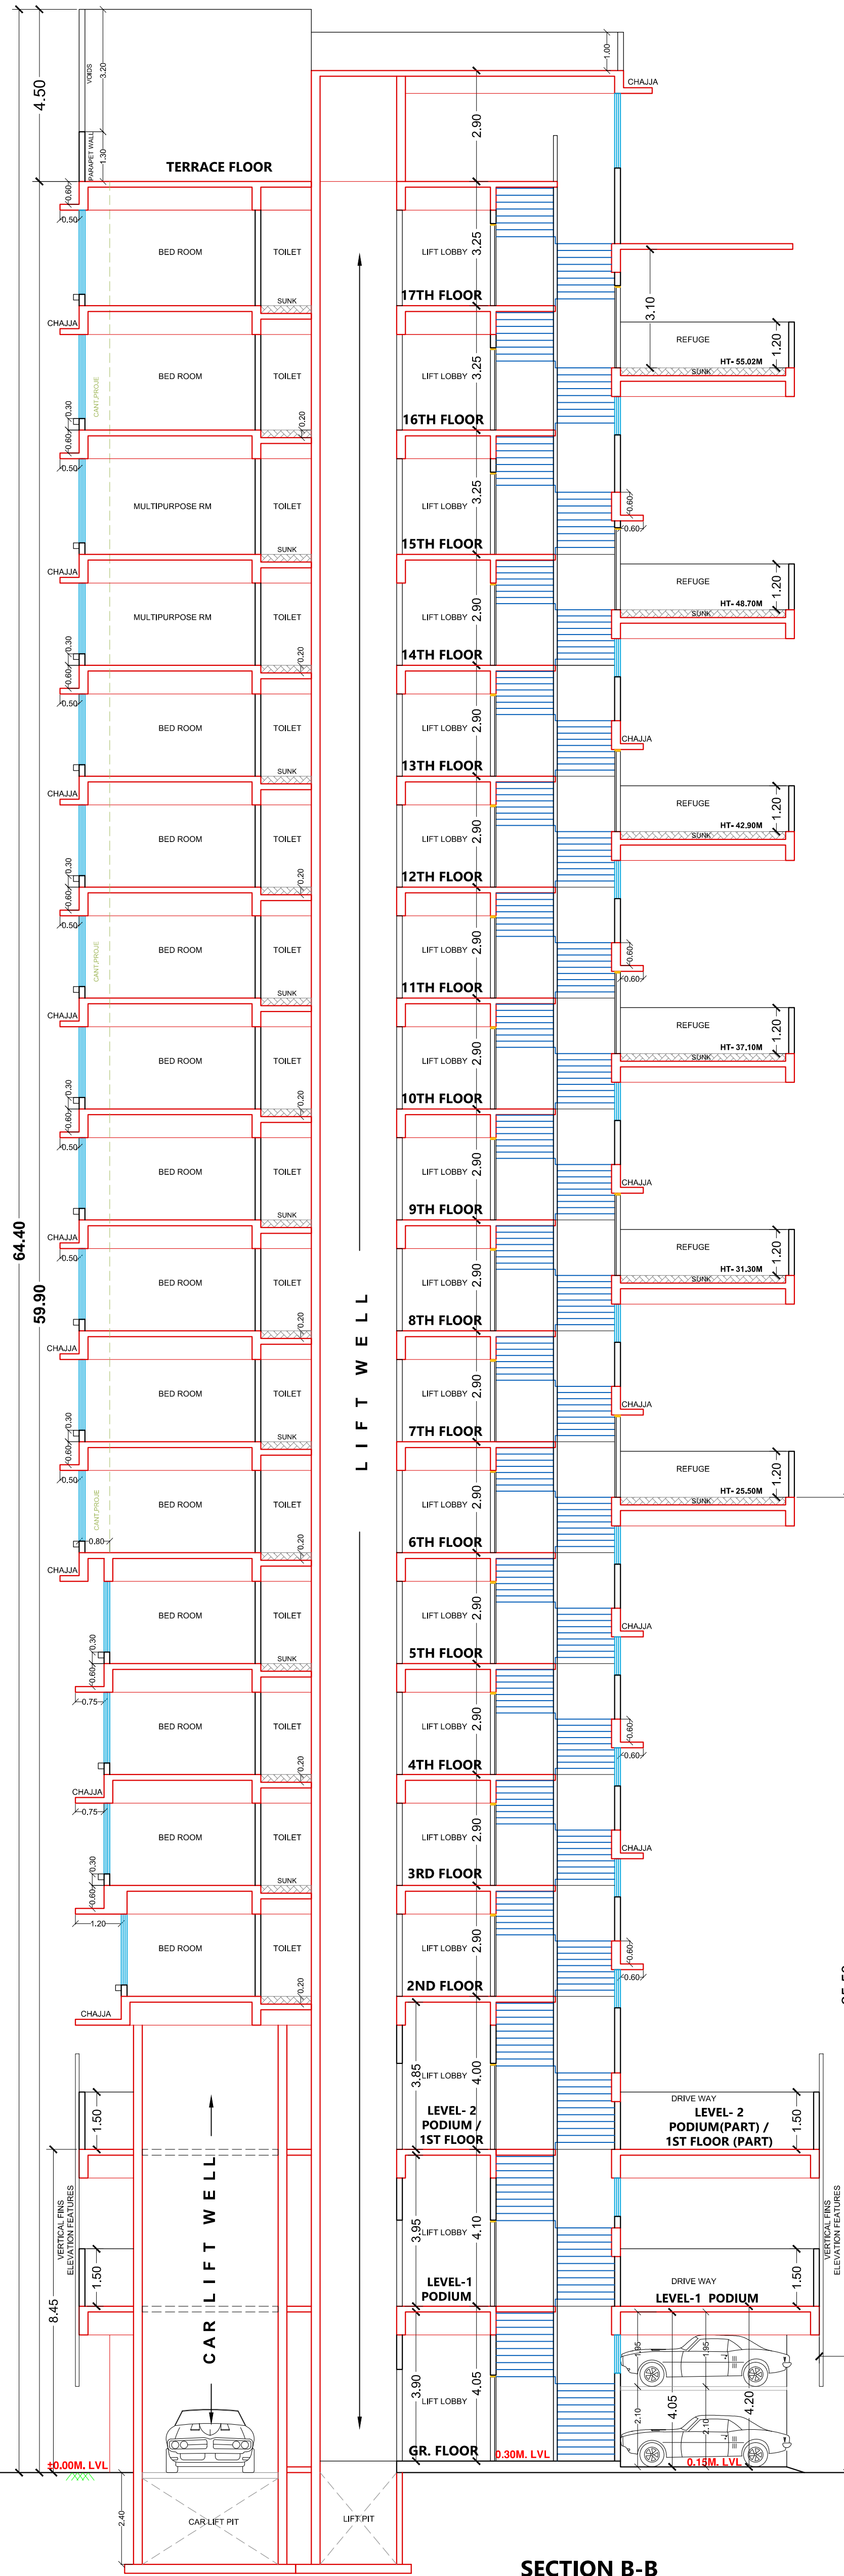

SECTION B-B
SCALE 1:100

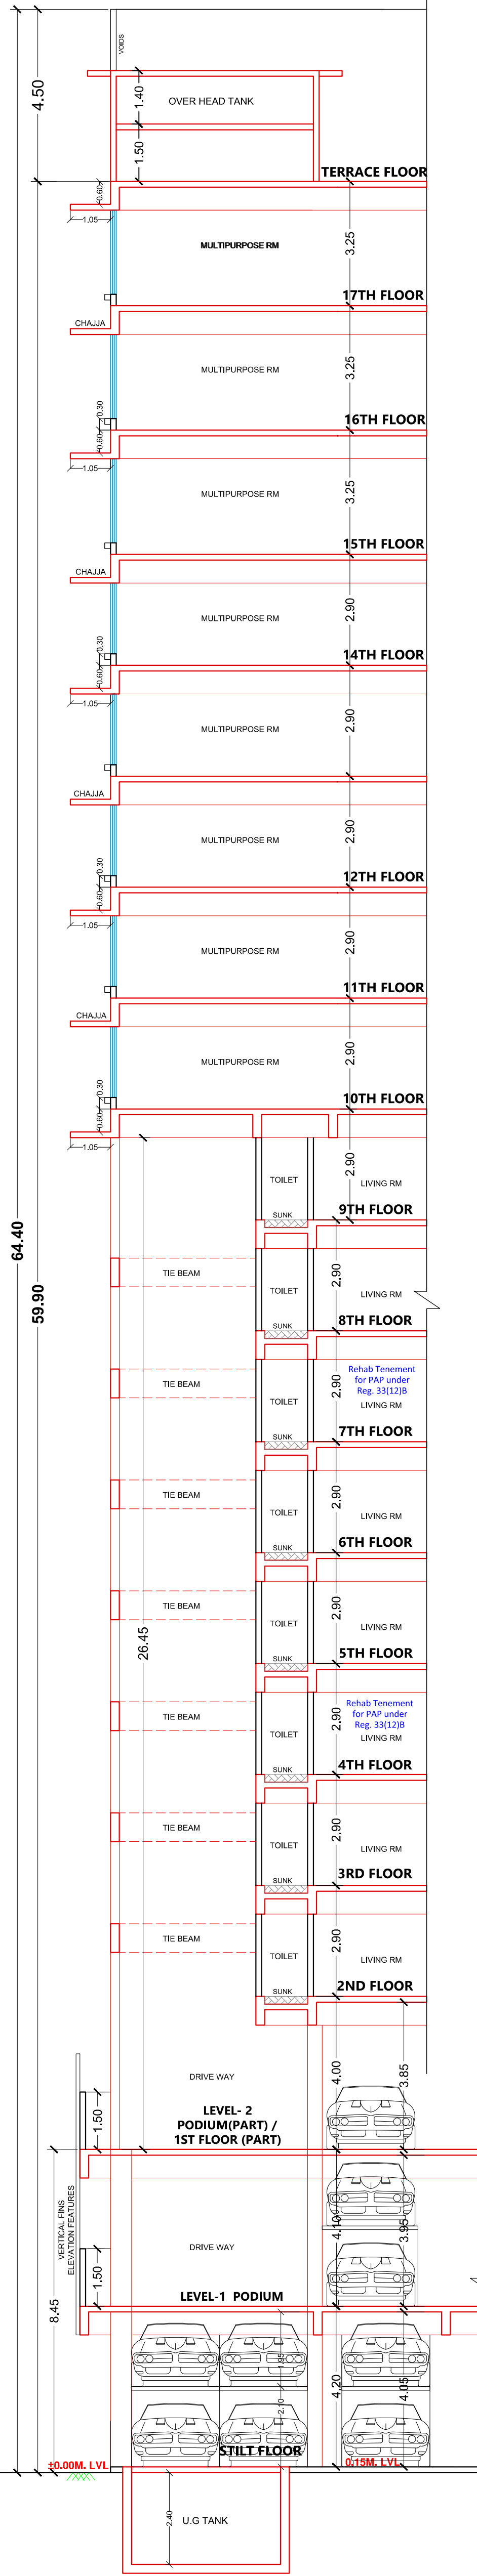

SECTION C-C
SCALE 1:100

Proforma - ' B '

File No :-P-10256/2022/(353-21)/N Ward/FP/337/1/NEW
Sheet No :- 5 / 6

CONTENTS -

SECTION - AA, BB,C,C.

THIS CANCELS APPROVAL TO THE PVIOUS PLANS APPROVED
u/no.P-10256/2022/(353-21)/N Ward/FP/337/1/NEW DATED 30/01/2023


THIS PLAN IS DIGITALLY SIGNED AND ISSUED

APPROVED SUBJECT TO CONDITIONS MENTIONED IN THIS OFFICE / LETTER NO.
P-10256/2022/(353-21)/N Ward/FP/337/1/NEW DATED


SUTASH
CHANDRAKA
NT BALIP
SE (B.P.) N

SANDEEP
ATMARAM
KOLHE
AE (B.P.) L&N

SUHAS
VASANT
NEMAN
E
EE (B.P.) ES-II

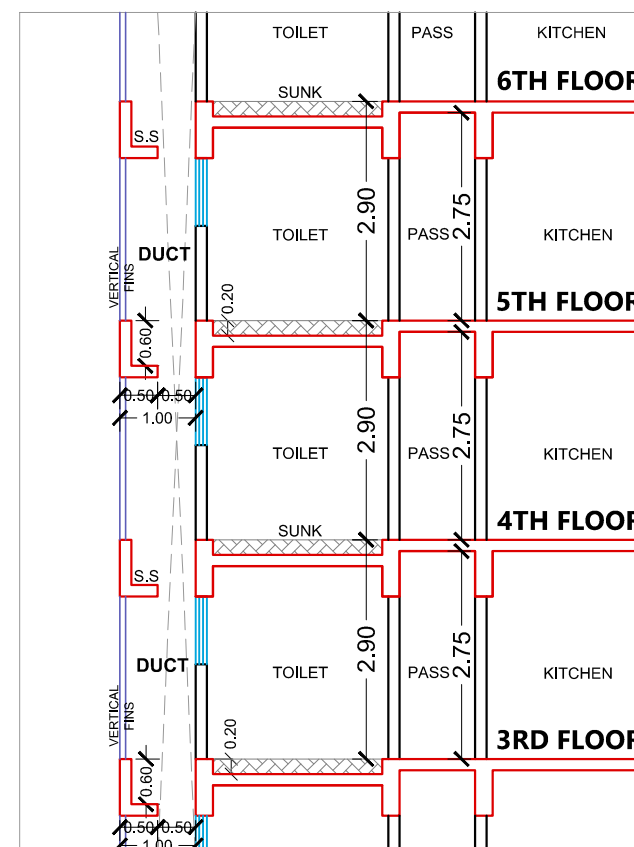

SECTION THROUGH TOILET SERVICE DUCT
SCALE 1:100

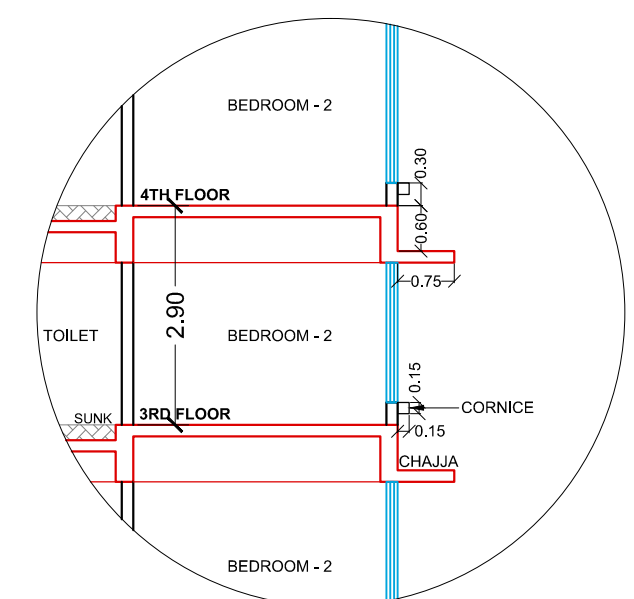

SECTION THROUGH WINDOW CORNICE
SCALE 1:100

LEGEND	
01	WALL
02	EXISTING BLDG LINE
03	R.C.C COLUMN
04	STAIRCASE LIFT
05	LOBBY FREE OF FSI BY
06	DOOR
07	WINDOW
08	EXISTING TREE

Description of Proposal & Property

Proposed redevelopment on the plot bearing CTS No. F.P.No.353/21 TPS III Village Ghatkopar Kiroli, F.P.No. 353/21 of TPS Ghatkopar No. III, off R. B. Mehta road,Ghatkopar (East), in 'N' Ward, Mumbai 400077.

Name of Owner

M/S RDK CONSTRUCTIONS CA TO
JAYANTHI CO-OPERATIVE HOUSING SOCIETY LIMITED
Unit No. 1, Gr Floor, Plot No. 32-33, TPS-I, Kamdar Shopping Arcade,
Vajji Shriji Wadi, Junction of Tilak Road & Hingwale Lane, Ghatkopar (East),
Mumbai-400077.

Date

10-02-2024

Scale

1: 100

Job No-

BALI

Drawn By

Nitin Prabhudas Kamdar

Checked By

Sign.

North Line

Sign, Name & Address of Architect / LS

N

W

E

S

Tiwaskar & Associates

NITIN B. TIWASKAR

(LICENSE NO.T/158/LS)

Chartered Engineer / Licensed Surveyor

503, Exim link Premises co-op Society LTD,

Opp. Atmosphere Complex, Mulund-Goregaon

Link Road, Nahur (West) Mumbai - 400 078.

Nitin Bhaskar

Tiwaska