



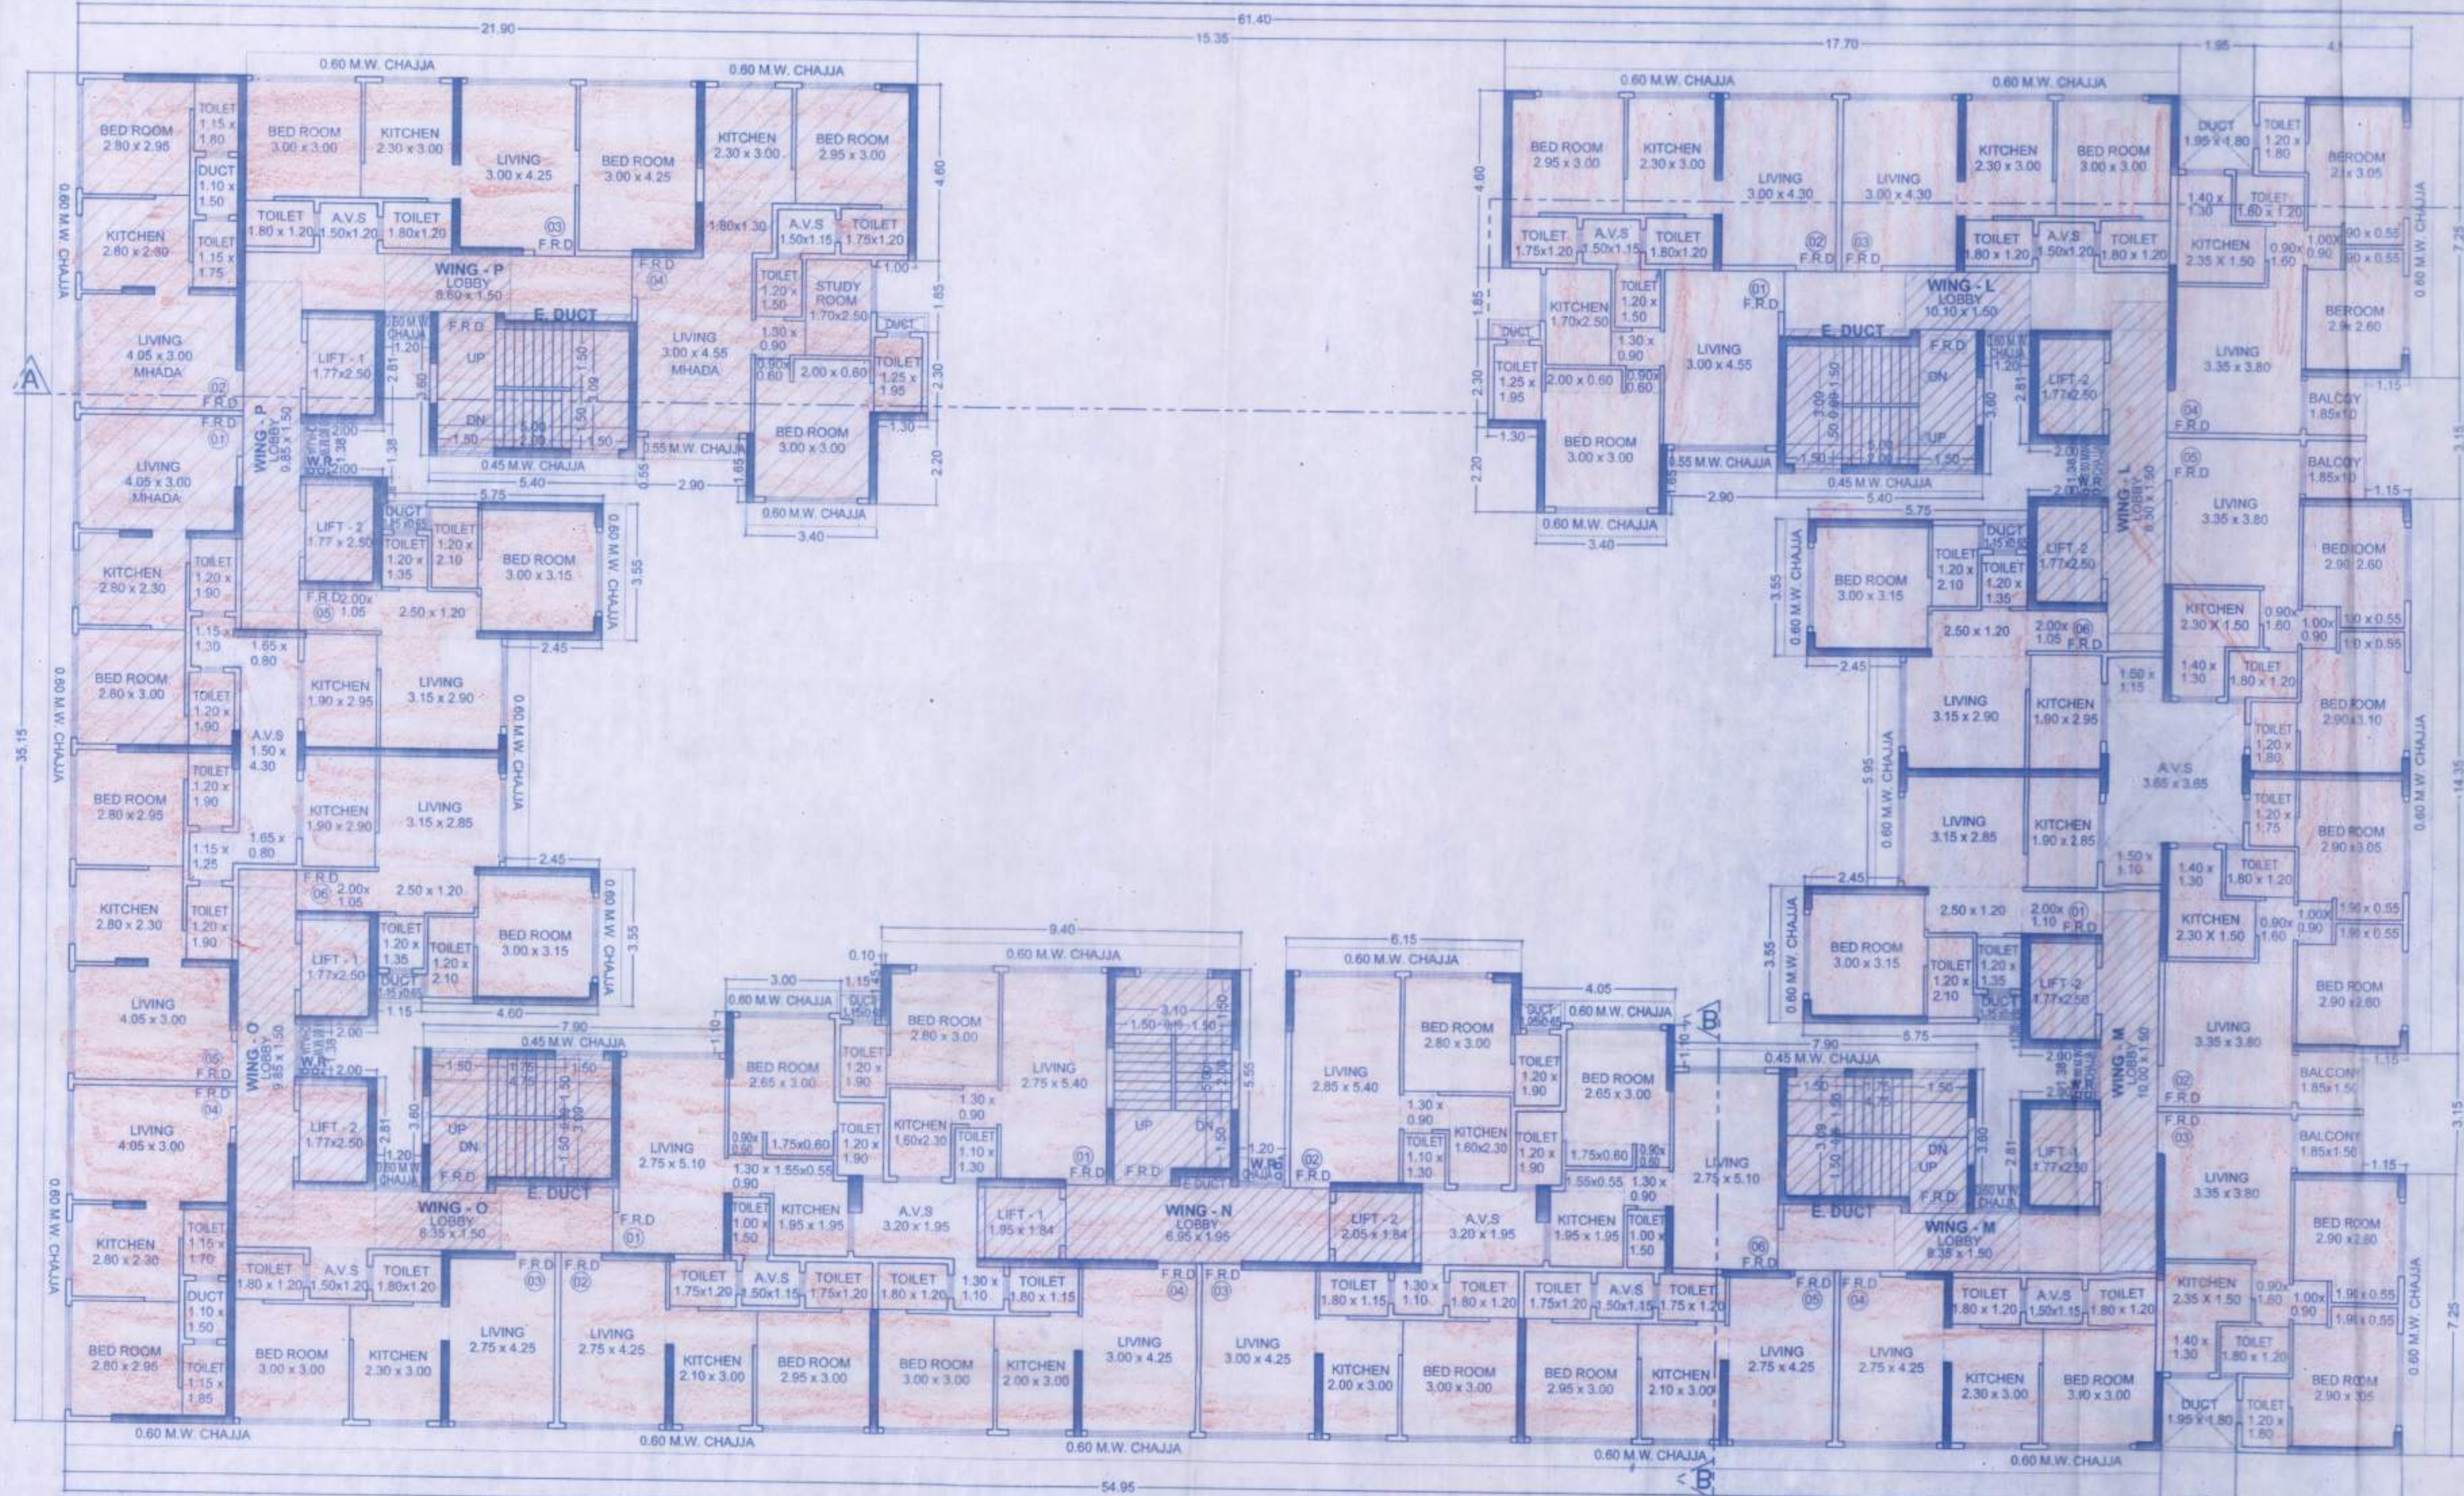


9TH TO 14TH & 16TH TO 22ND FLOOR PLAN (T-III)

SCALE - 1:100

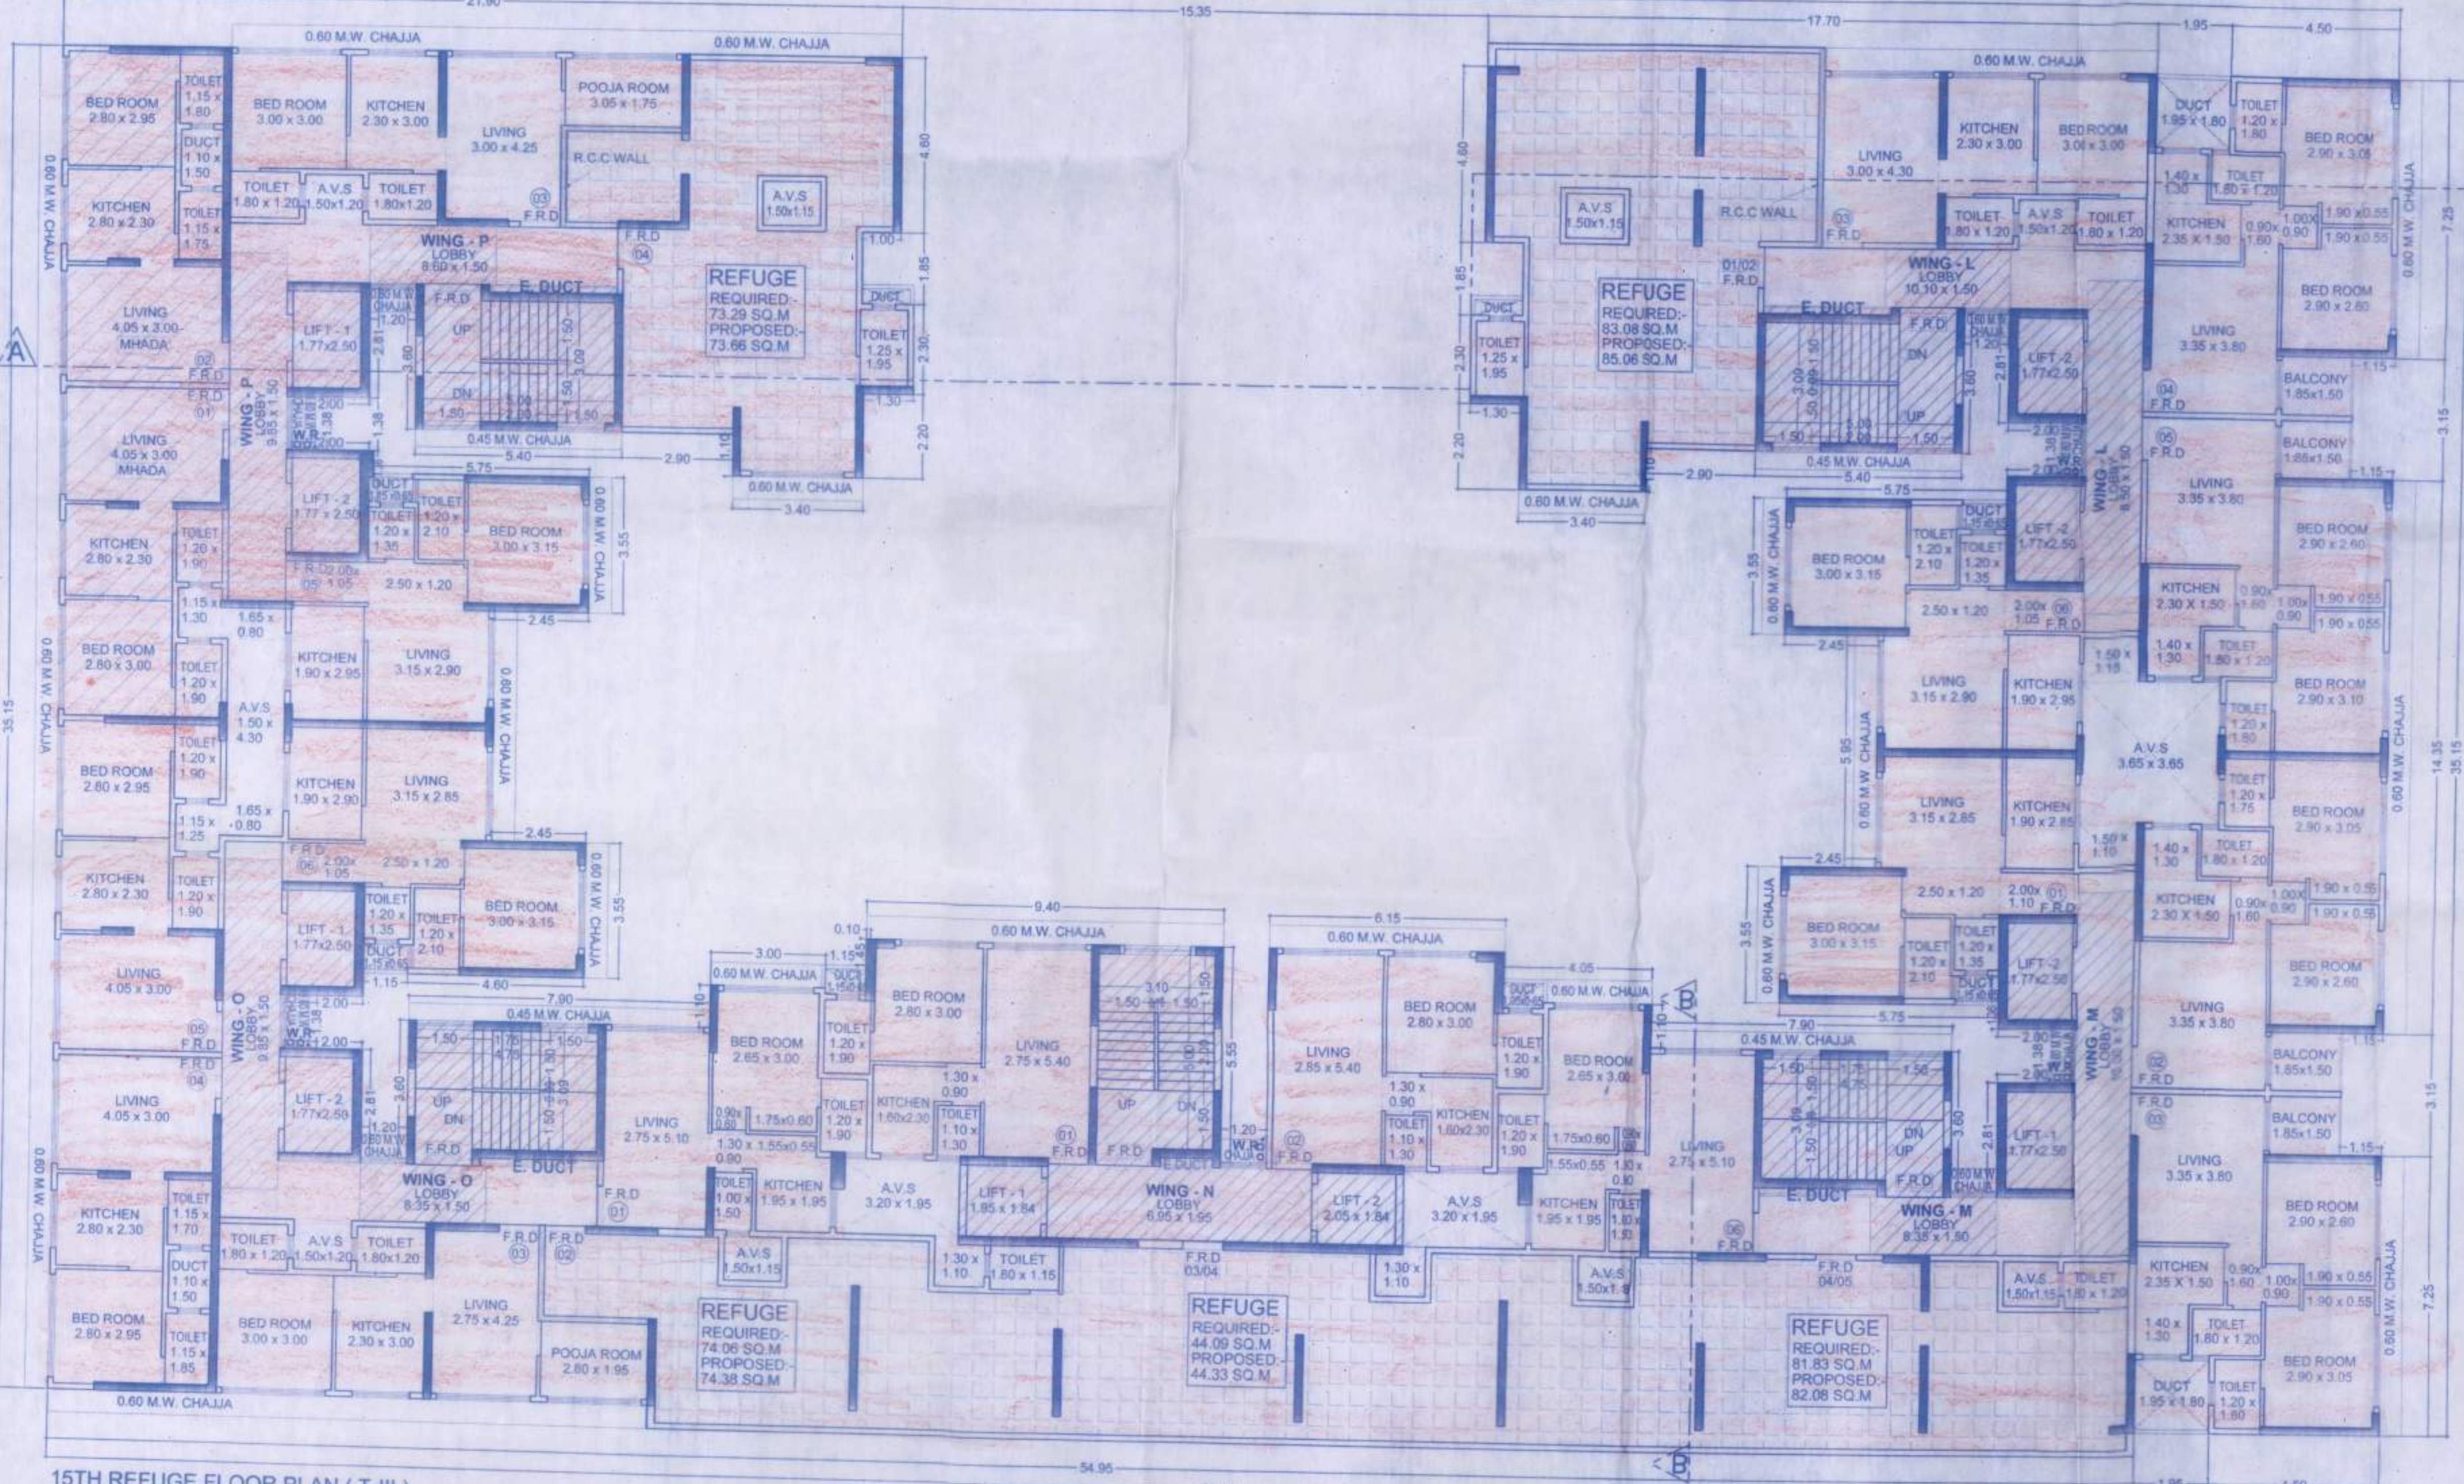

15TH REFUGE FLOOR PLAN (T-III)

SCALE - 1:100

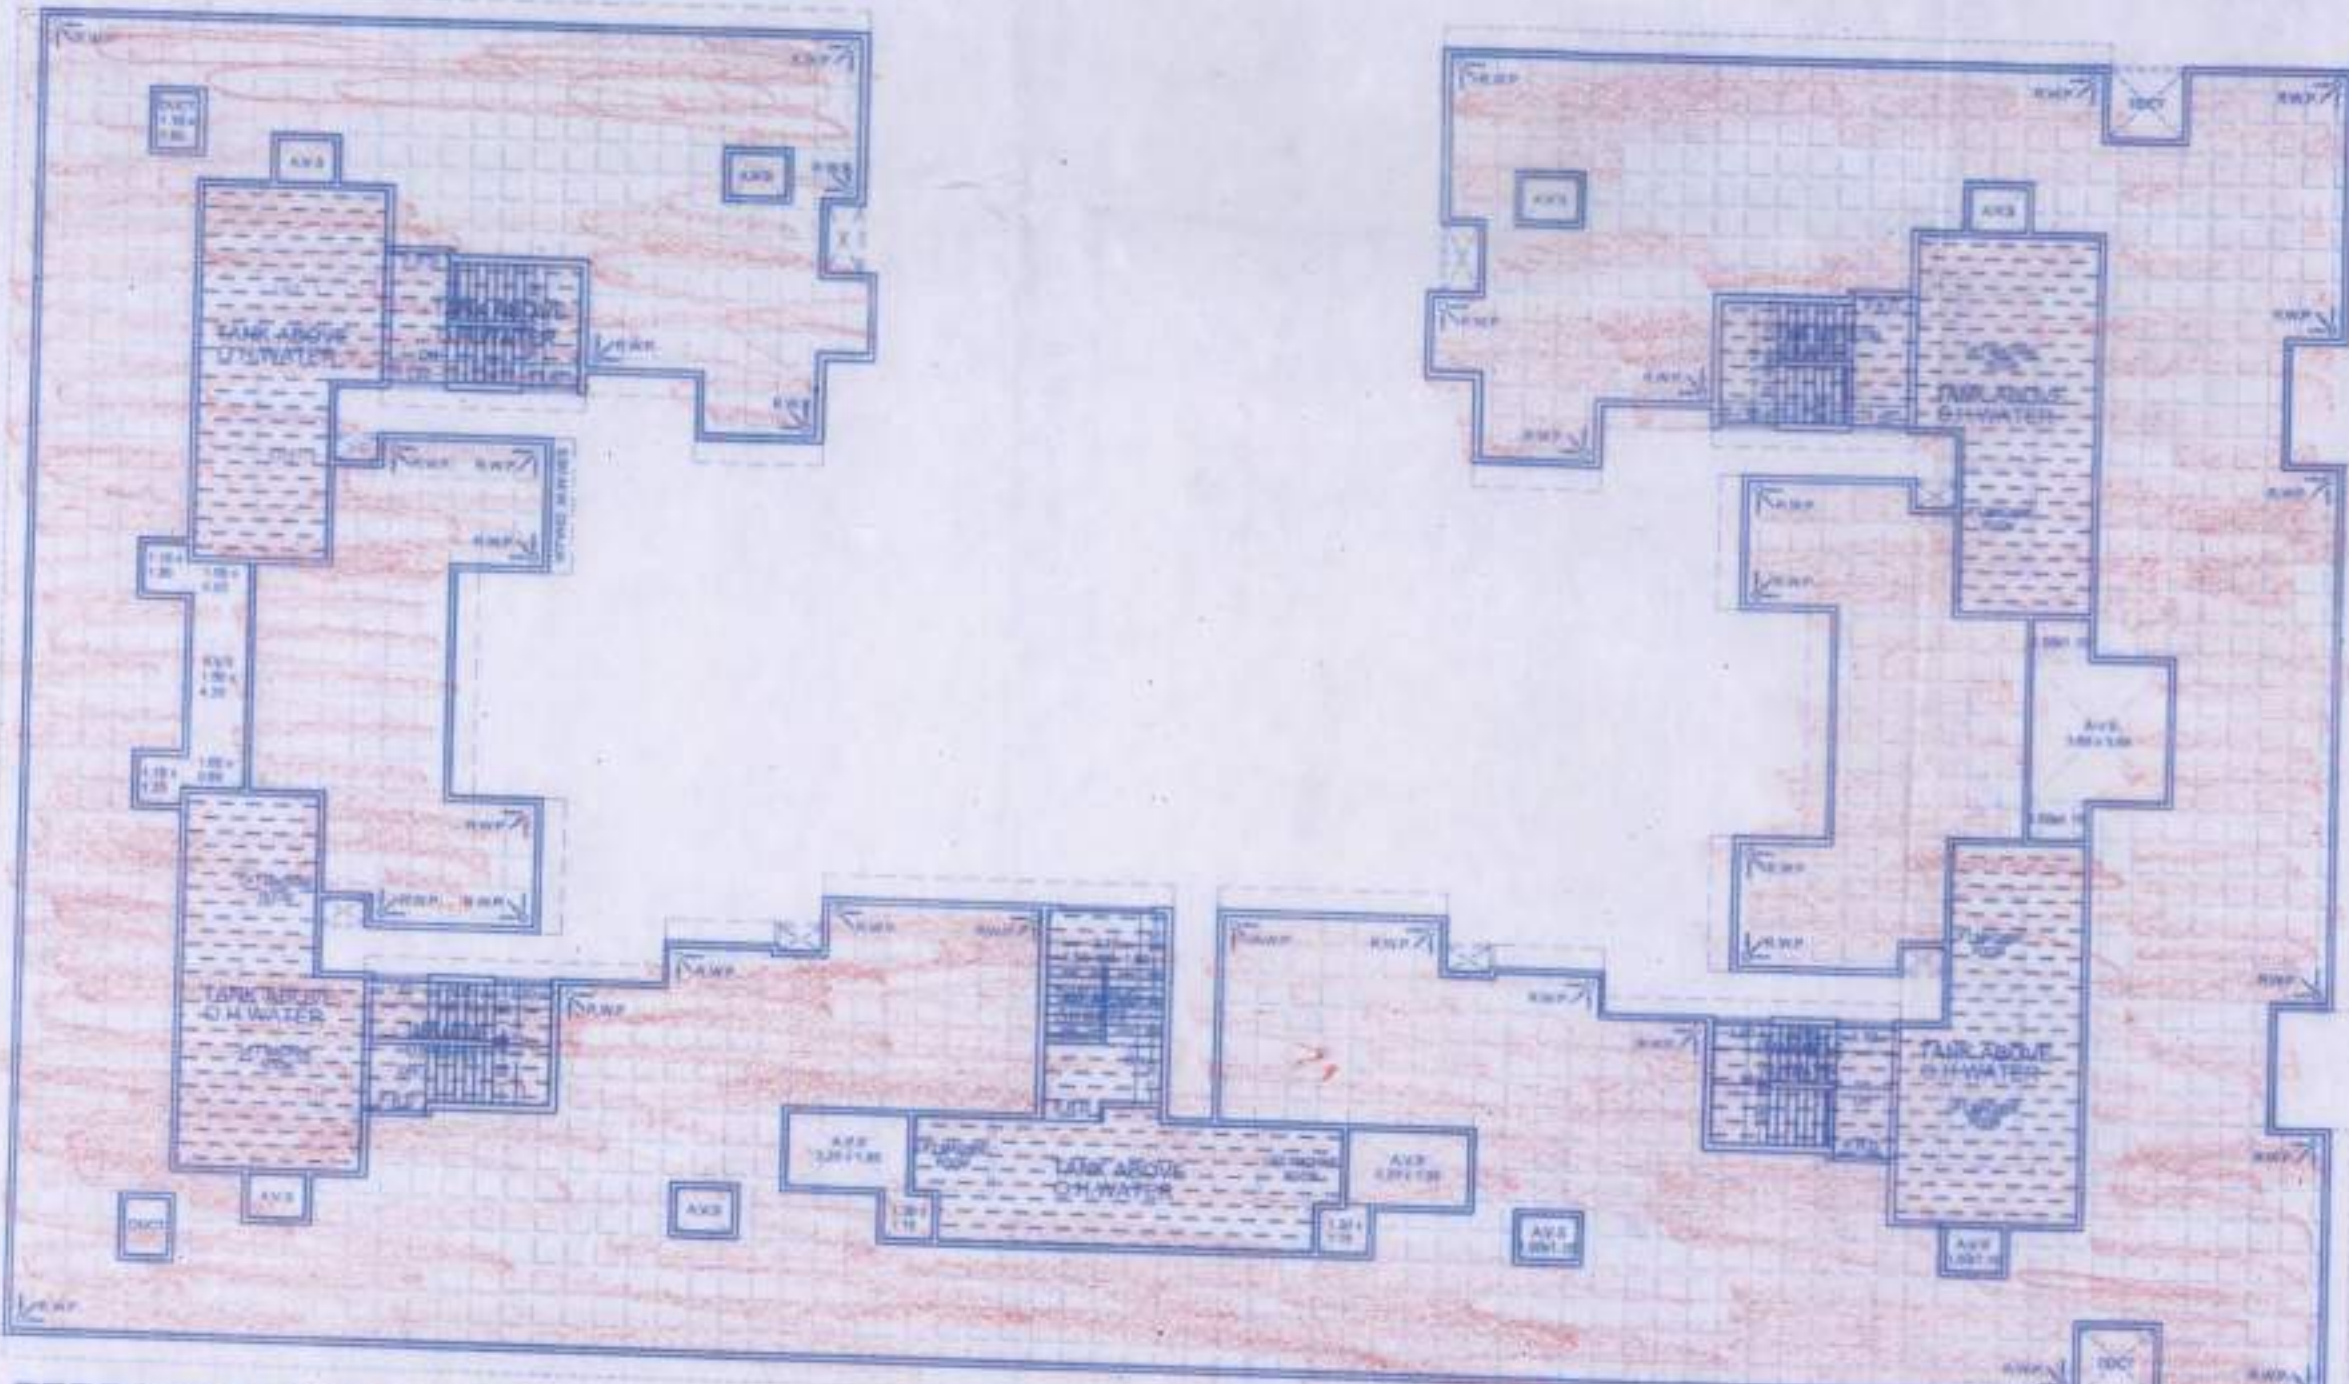

TERRACE FLOOR PLAN (T-III)

SCALE - 1:200

15TH REFUGE AREA STATEMENT - (WING-L)			15TH REFUGE AREA STATEMENT - (WING-O)		
15 (REFUGE)	191.37 SQ.M		15 (REFUGE)	205.77 SQ.M	
16TH	269.40 SQ.M		16TH	235.09 SQ.M	
17TH	269.40 SQ.M		17TH	235.09 SQ.M	
18TH	269.40 SQ.M		18TH	235.09 SQ.M	
19TH	269.40 SQ.M		19TH	235.09 SQ.M	
20TH	269.40 SQ.M		20TH	235.09 SQ.M	
21ST	269.40 SQ.M		21ST	235.09 SQ.M	
22ND	269.40 SQ.M		22ND	235.09 SQ.M	
TOTAL	2077.17 SQ.M		TOTAL	1851.40 SQ.M	
	2077.17 X 4%			1851.40 X 4%	
REQUIRED REFUGE	83.08 SQ.M		REQUIRED REFUGE	74.06 SQ.M	
PERMISSIBLE REFUGE	2077.17 X 4.25%		PERMISSIBLE REFUGE	78.68 SQ.M	
PROPOSED REFUGE	85.06 SQ.M		PROPOSED REFUGE	74.38 SQ.M	

15TH REFUGE AREA STATEMENT - (WING-M)			15TH REFUGE AREA STATEMENT - (WING-J)		
15 (REFUGE)	91.39 SQ.M		15 (REFUGE)	165.96 SQ.M	
16TH	264.91 SQ.M		16TH	238.03 SQ.M	
17TH	264.91 SQ.M		17TH	238.03 SQ.M	
18TH	264.91 SQ.M		18TH	238.03 SQ.M	
19TH	264.91 SQ.M		19TH	238.03 SQ.M	
20TH	264.91 SQ.M		20TH	238.03 SQ.M	
21ST	264.91 SQ.M		21ST	238.03 SQ.M	
22ND	264.91 SQ.M		22ND	238.03 SQ.M	
TOTAL	265.76 SQ.M		TOTAL	1832.17 SQ.M	
	265.76 X 4%			1832.17 X 4%	
REQUIRED REFUGE	81.83 SQ.M		REQUIRED REFUGE	73.29 SQ.M	
PERMISSIBLE REFUGE	265.76 X 4.25%		PERMISSIBLE REFUGE	77.87 SQ.M	
PROPOSED REFUGE	82.08 SQ.M		PROPOSED REFUGE	73.66 SQ.M	

15TH REFUGE AREA STATEMENT - (WING-N)		
15 (REFUGE)	72.72 SQ.M	
16TH	47.09 SQ.M	
17TH	47.09 SQ.M	
18TH	47.09 SQ.M	
19TH	47.09 SQ.M	
20TH	47.09 SQ.M	
21ST	47.09 SQ.M	
22ND	47.09 SQ.M	
TOTAL	102.35 SQ.M	
	102.35 X 4%	
REQUIRED REFUGE	44.09 SQ.M	
PERMISSIBLE REFUGE	1102.35 X 4.25%	
PROPOSED REFUGE	44.33 SQ.M	

This cancels Approval to the previous Plans sanctioned under no. MAH/000-64/1318/2023 dt. 26/07/2023

PROFORMA 'B'

CONTENTS OF SHEET:
1. SITE PLAN
2. FLOOR PLAN
3. SECTION
4. ELEVATION
5. DESCRIPTION OF PROPOSAL & PROPERTY
6. PROPOSED DEVELOPMENT ON PLOT C-2
7. TOWER-B (WING-L TO P) KNOWN AS MAHARASHTRA POLICE CO-OP. HSG. FEDERATION LTD., AT DADASAHEB GAIKWAD NAGAR, MALVANI, MALAD BEARING C.T.S. NO. 3525(P1) OF VILLAGE MALVANI AT GOREGAON(W), MUMBAI.

NAME, ADDRESS OF THE OWNER AND SIGNATURE

For MS MAHARASHTRA POLICE CO-OPERATIVE HOUSING FEDERATION LTD
(Signature)
Director

MAHARASHTRA POLICE CO-OP. HSG. FEDERATION LTD.
NAME, ADDRESS OF DEVELOPER
MAHARASHTRA POLICE CO-OP. HSG. FEDERATION LTD.
PLOT NO. C-2, C.T.S. NO. 3525(P1) AT DADASAHEB GAIKWAD NAGAR, MALVANI, MALAD (W), MUMBAI.

REVISION	DATE	SCALE	DRN BY	CHK BY
		1:100	HARISH	

STAMP AND DATE OF APPROVAL OF PLANS

Used by B.P. Cell / Greater Mumbai / Mhada. ad Along with this office letter
Mhada - 64/1318/2024
Date 01 JAN 2024
Ex. Eng. B.P. Cell GMMHada (W.S.)

NAME, ADDRESS & SIGNATURE OF ARCHITECT

(Signature)
AR. HEMANTH K. SARATHA
(ARCHITECT) [CA/9829011]
NORTH
DC
City Scope
D488 S.V.P. NAGAR, LOKHANAWALA COMPLEX, ANDHERI (WEST), MUMBAI - 400 053