
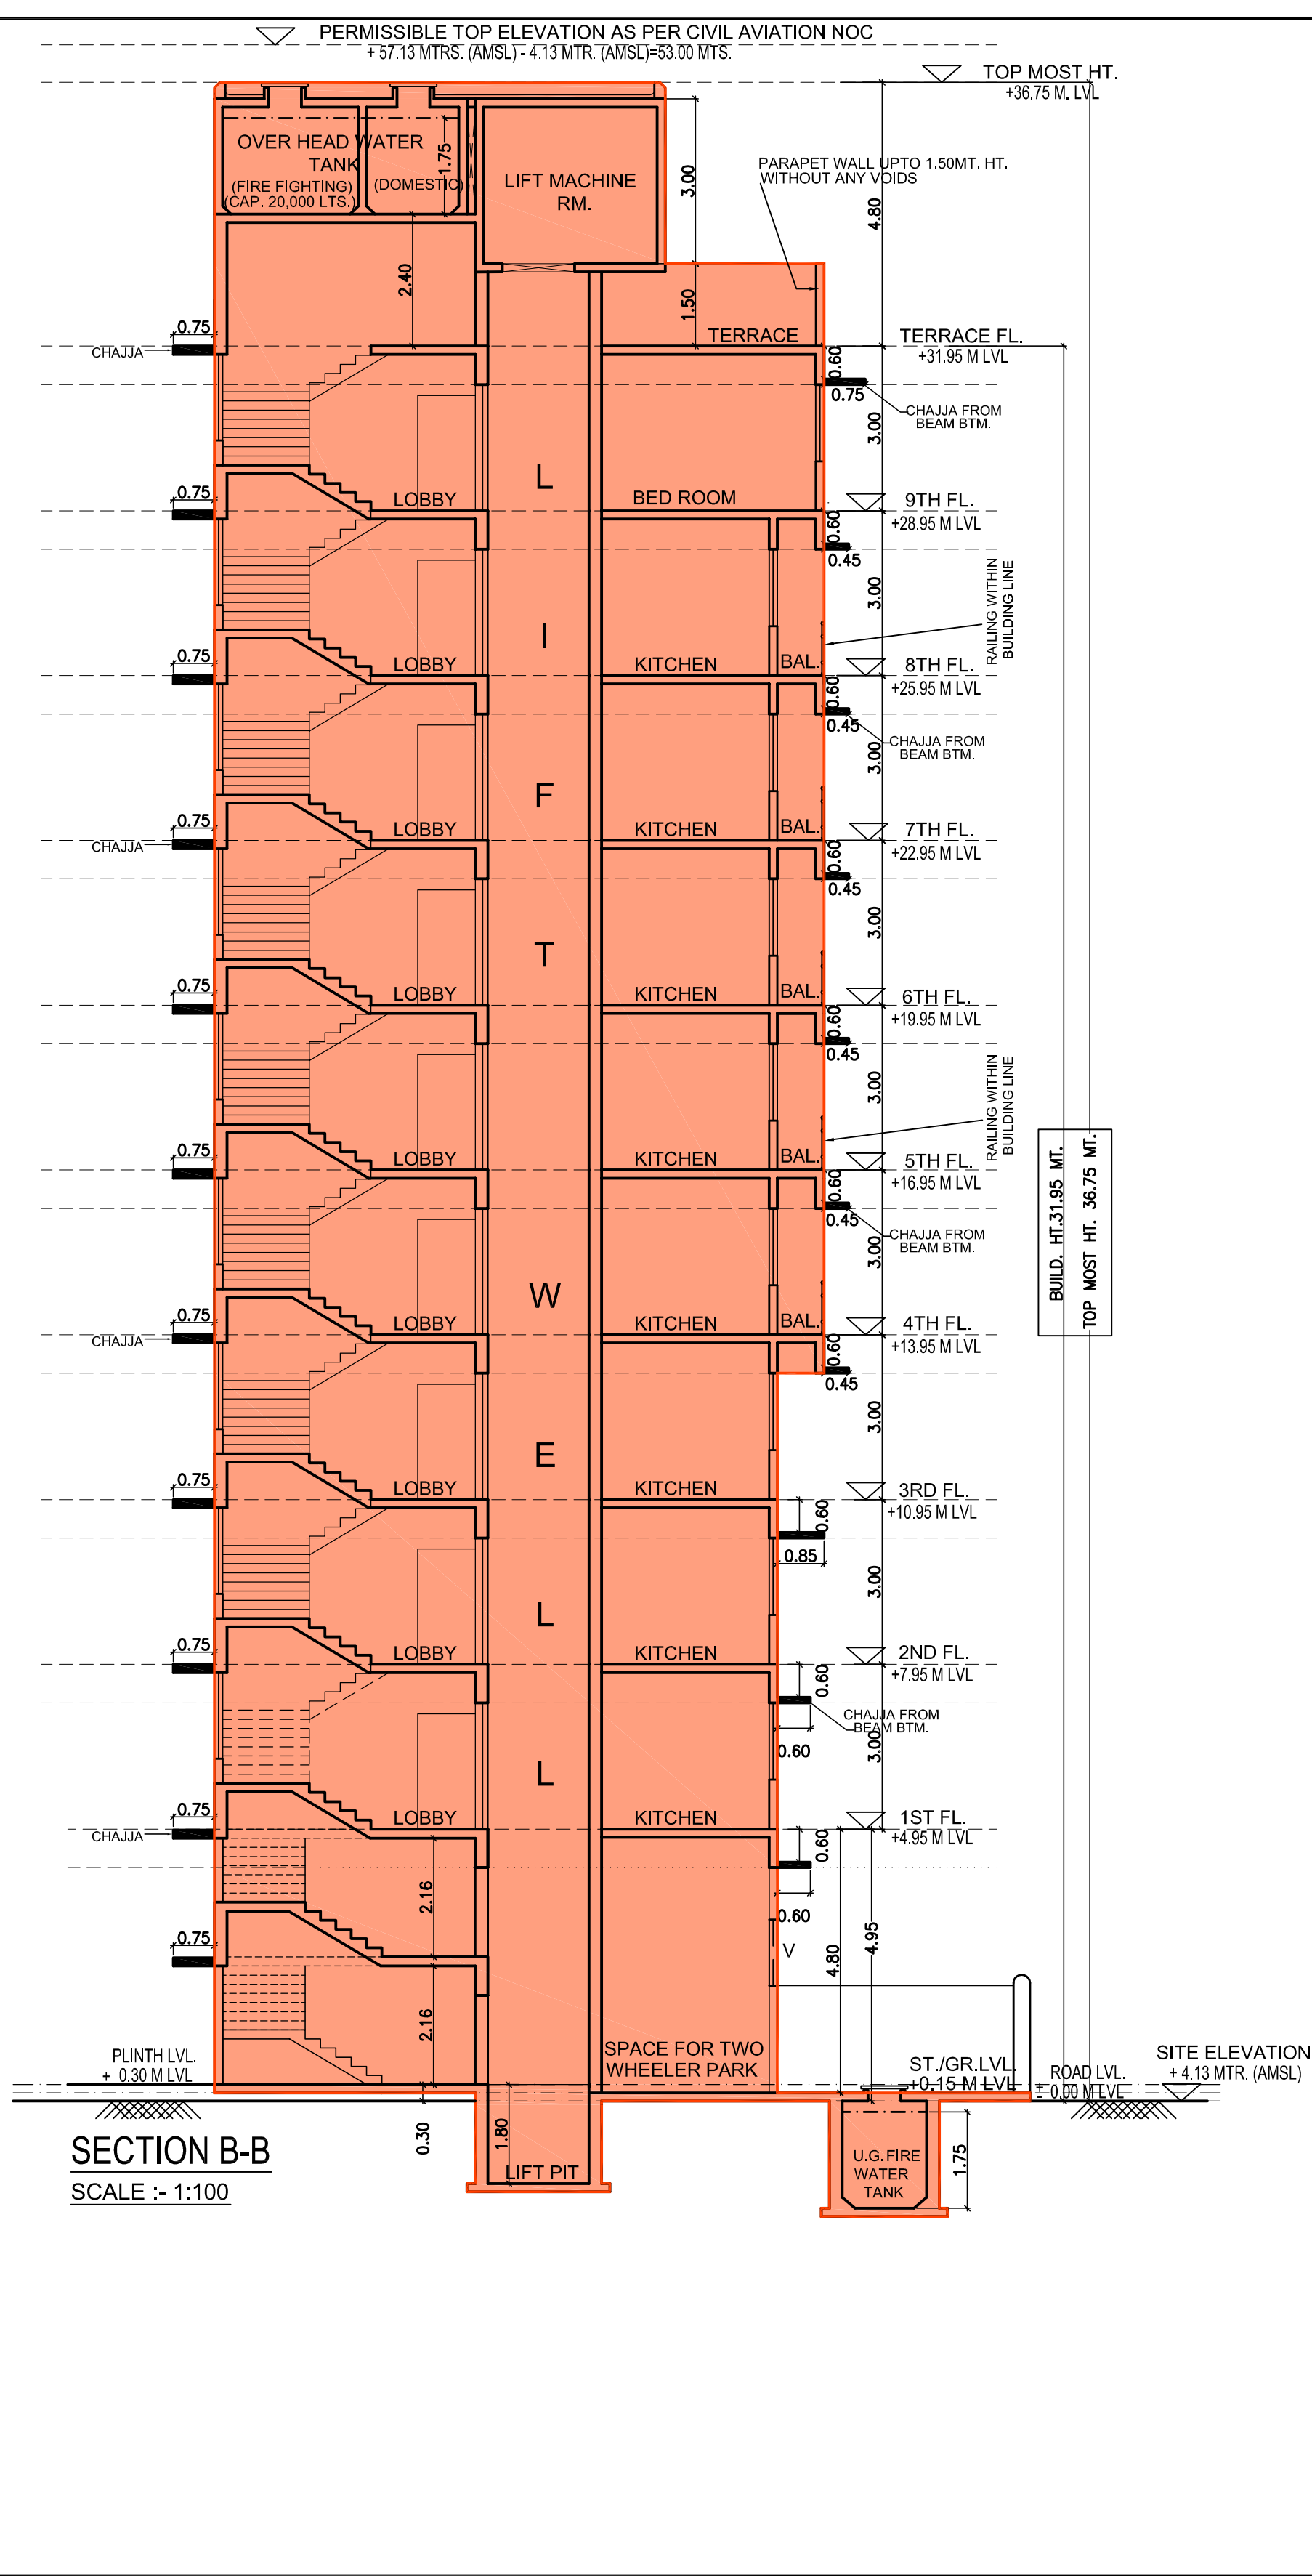


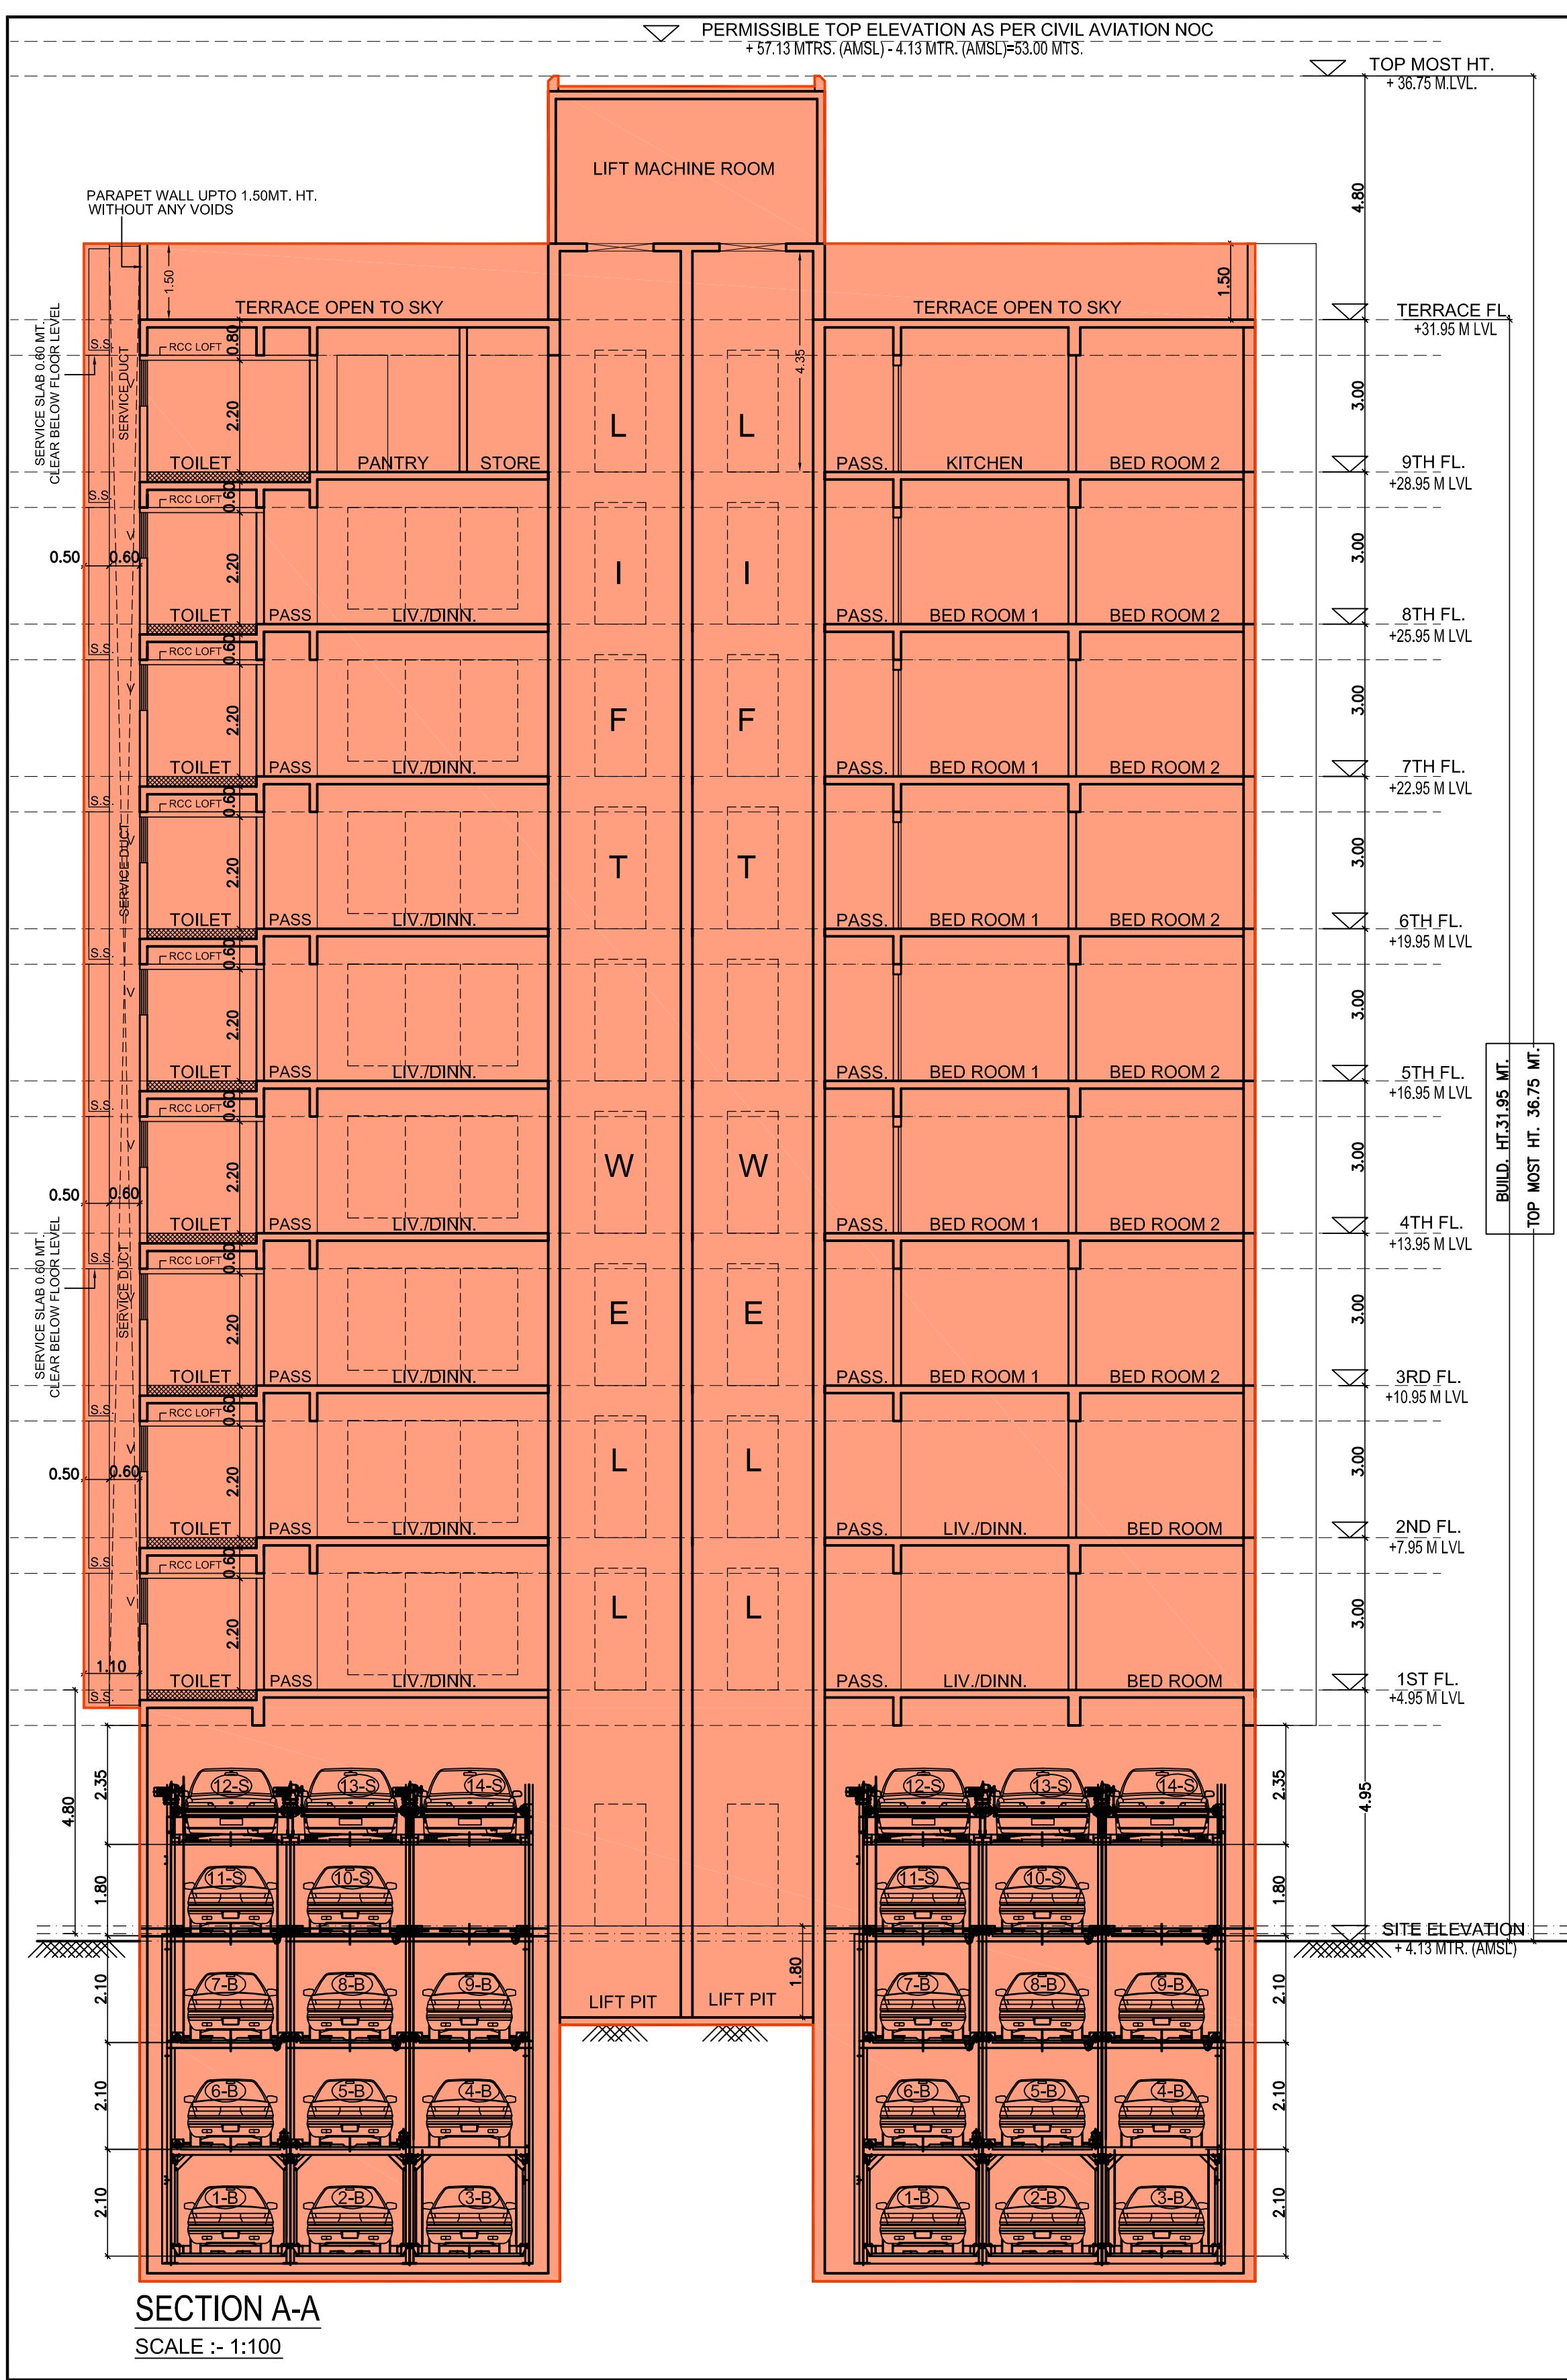

CONTENTS OF SHEET		4/4
SECTIONS A-A & B-B		
STAMP OF APPROVAL OF PLAN		STAMP OF RECEIPT OF PLAN
THIS CANCELS APPROVAL TO THE PREVIOUS PLANS SANCTIONED UNDER NO. P-86682021(195/53) N WARD GHATKOPAR (NEW) DATED 30.12.2022.		
APPROVED SUBJECT TO THE CONDITIONS MENTIONED IN THIS OFFICE LETTER NO. D-86682021(195/53) N WARD GHATKOPAR (33711) MEMO		
SUHAS VASANT NEMANE		SANDEEP ATMARAM KOLHE
E.E (B.P.) E.S.-II		A.E (B.P.) L&N
BADAL KISHAN KODWANI		
S.E (B.P.) M-1		
PROFORMA 'B'		
DESCRIPTION OF PROPOSAL & PROPERTY:		
PROPOSED REDEVELOPMENT OF NEELKANTH PRAKASH CHS LTD. ON PLOT BEARING C.T.S. NO. 195/53 OF VILLAGE GHATKOPAR, TALUKA KURLA, PLOT NO. 54, GARODIA NAGAR, ADJUTTING TO 13.40 M. WIDE EXISTING ROAD, GHATKOPAR (E), MUMBAI		
NAME OF OWNER, ADDRESS & SIGNATURE :-		
NISHIT SAVLA		
SHRI. NISHIT KANTILAL SAVLA, PARTNER OF M/S. INTEGRATED RESIDENCES L.L.P. C.A. TO NEELKANTH PRAKASH CHS. LTD.		
DRAWING NO.	SCALE	JOB NO.
M-4	AS SHOWN	PR-01
DATE	DRAWN BY	CHECK BY
03.07.2023	SATISH	CHARMI
NAME OF ADDRESS & SIGNATURE ARCHITECT		
B.S. Sureshkumar		
2023.08.18		
21:35:50 +05'30'		
B.S. SURESHKUMAR		
Architect		
138-B, NAHAR & SETH INDL. ESTATE PANNALAL COMPOUND, L.B.S. MARG, BHANDUP (WEST), MUMBAI - 400 078.		
MOBILE :- 9930777491		