

CONTENTS OF THE SHEET	BUILDING NO. 4 WING - A3 & A2 SHEET NO. 8/8
* SECTION A-A & SECTION B-B (WING - A2)	

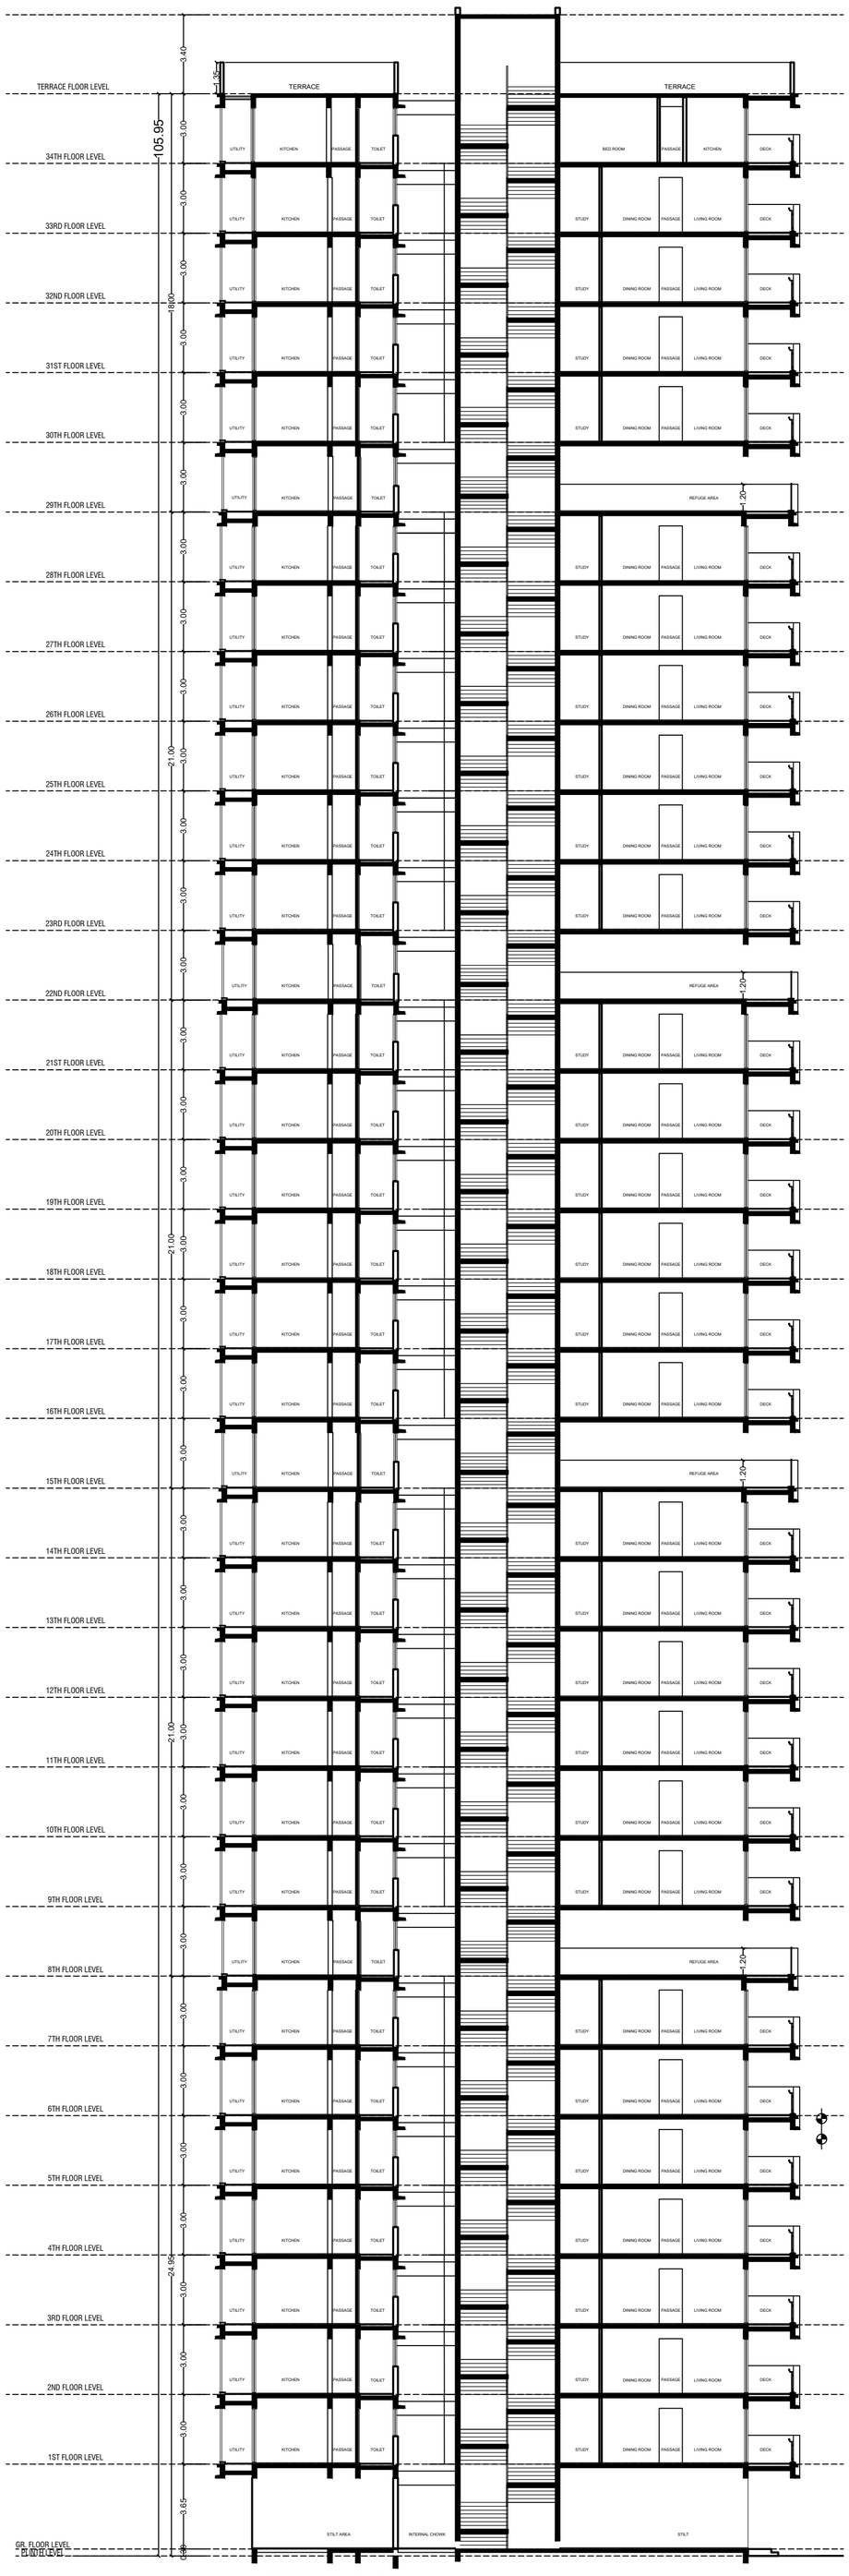

SECTION A-A WING - A2

SCALE - 1:100

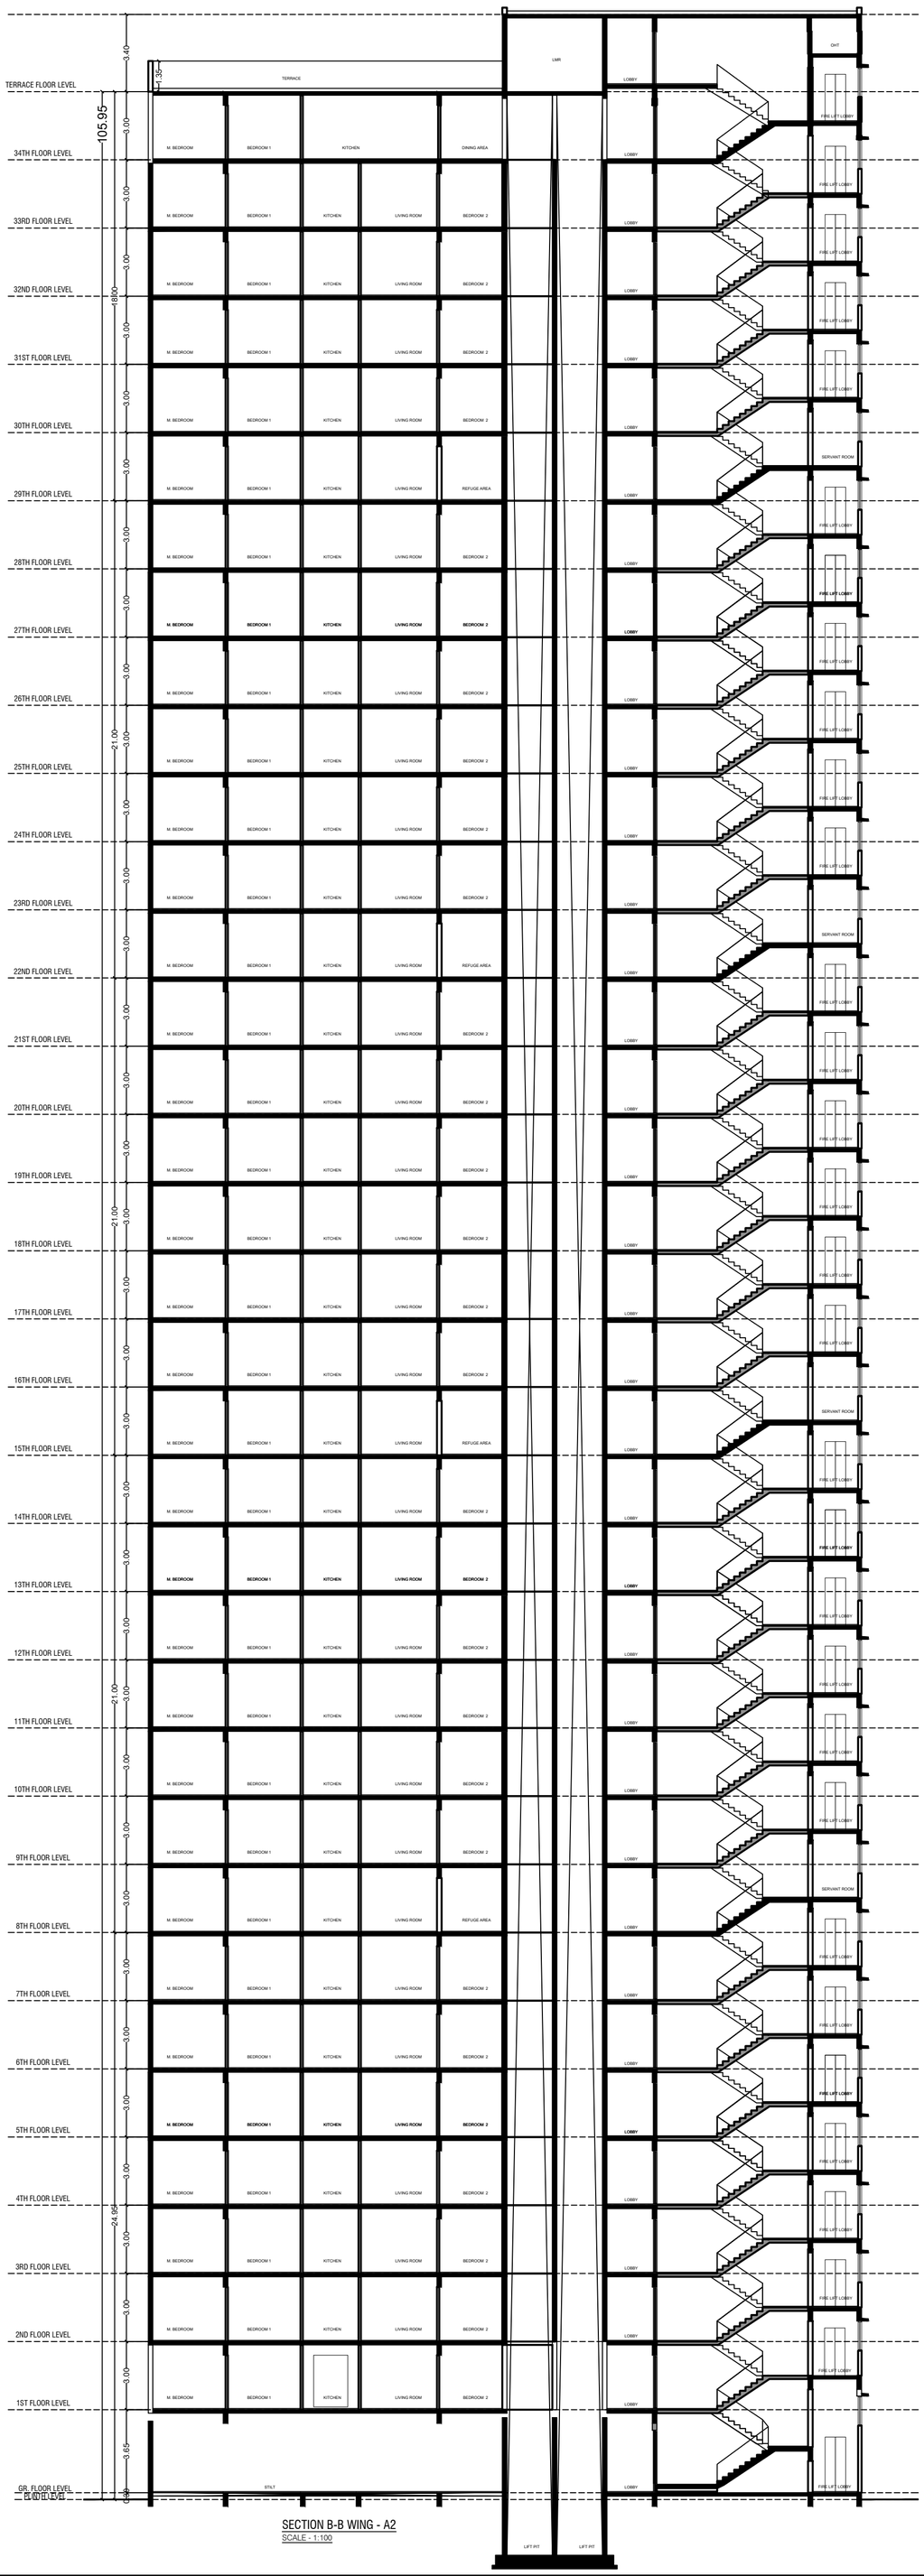

SECTION B-B WING - A2

SCALE - 1:100

DESCRIPTION OF PROPOSAL & PROPERTY
PROPOSED TO ALLOW CHANGE OF USER FROM INDUSTRIAL ZONE (I) TO RESIDENTIAL ZONE (R)/ COMMERCIAL ZONE (C) ON PLOT BEARING C.T.S. NO. 67(PT.), 67A, 67/1 TO 5, & 67/9 TO 18, 67/22 TO 25, 67/29 TO 39 & 67/41 OF VILLAGE - VIKHROLI, L. B. S. ROAD, VIKHROLI (W), MUMBAI.

NAME, ADDRESS OF DEVELOPER	SIGNATURE
Macrotech Developers Limited **9TH FLOOR, LODHA EXCELUS, N. M. JOSHI MARG MAHALAKSHMI, MUMBAI 400 011**	

NAME AND ADDRESS OF LICENSED SURVEYOR (L.S.)	SIGNATURE
SPACEAGE CONSULTANTS B-106, Natraj Building, Mulund Goregaon Link Road Mulund (w), Mumbai : 4000 080	