
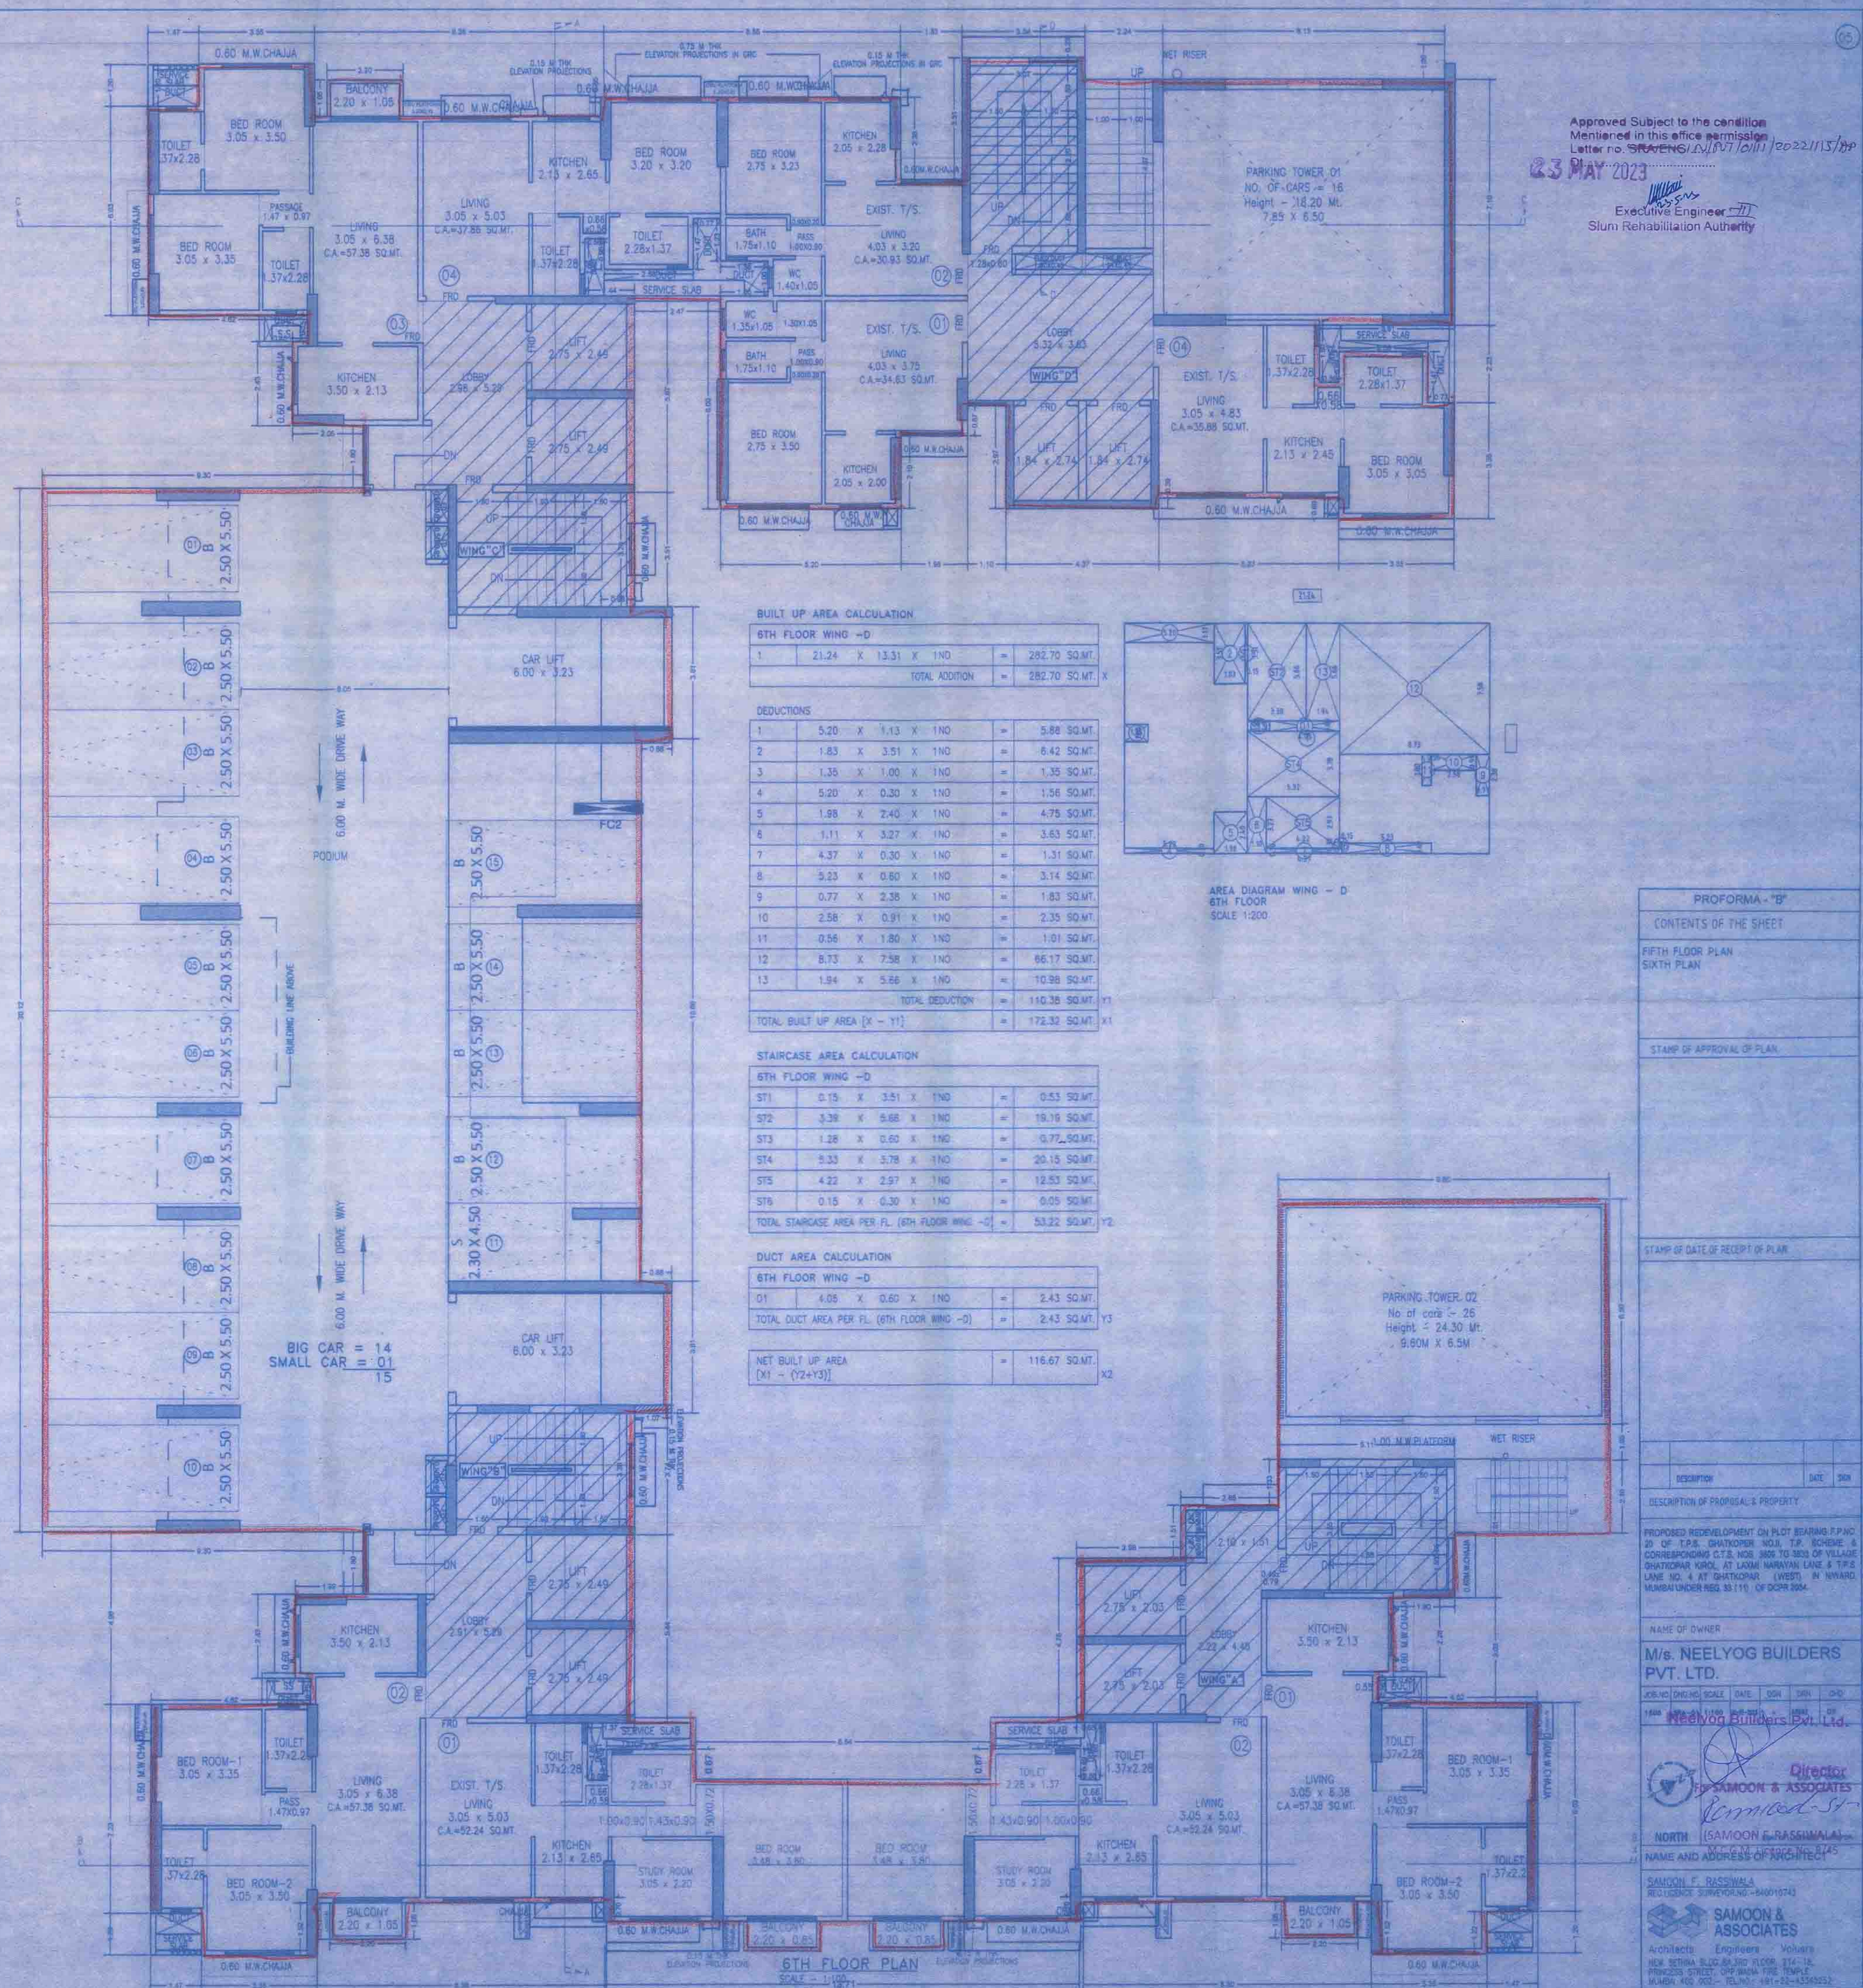


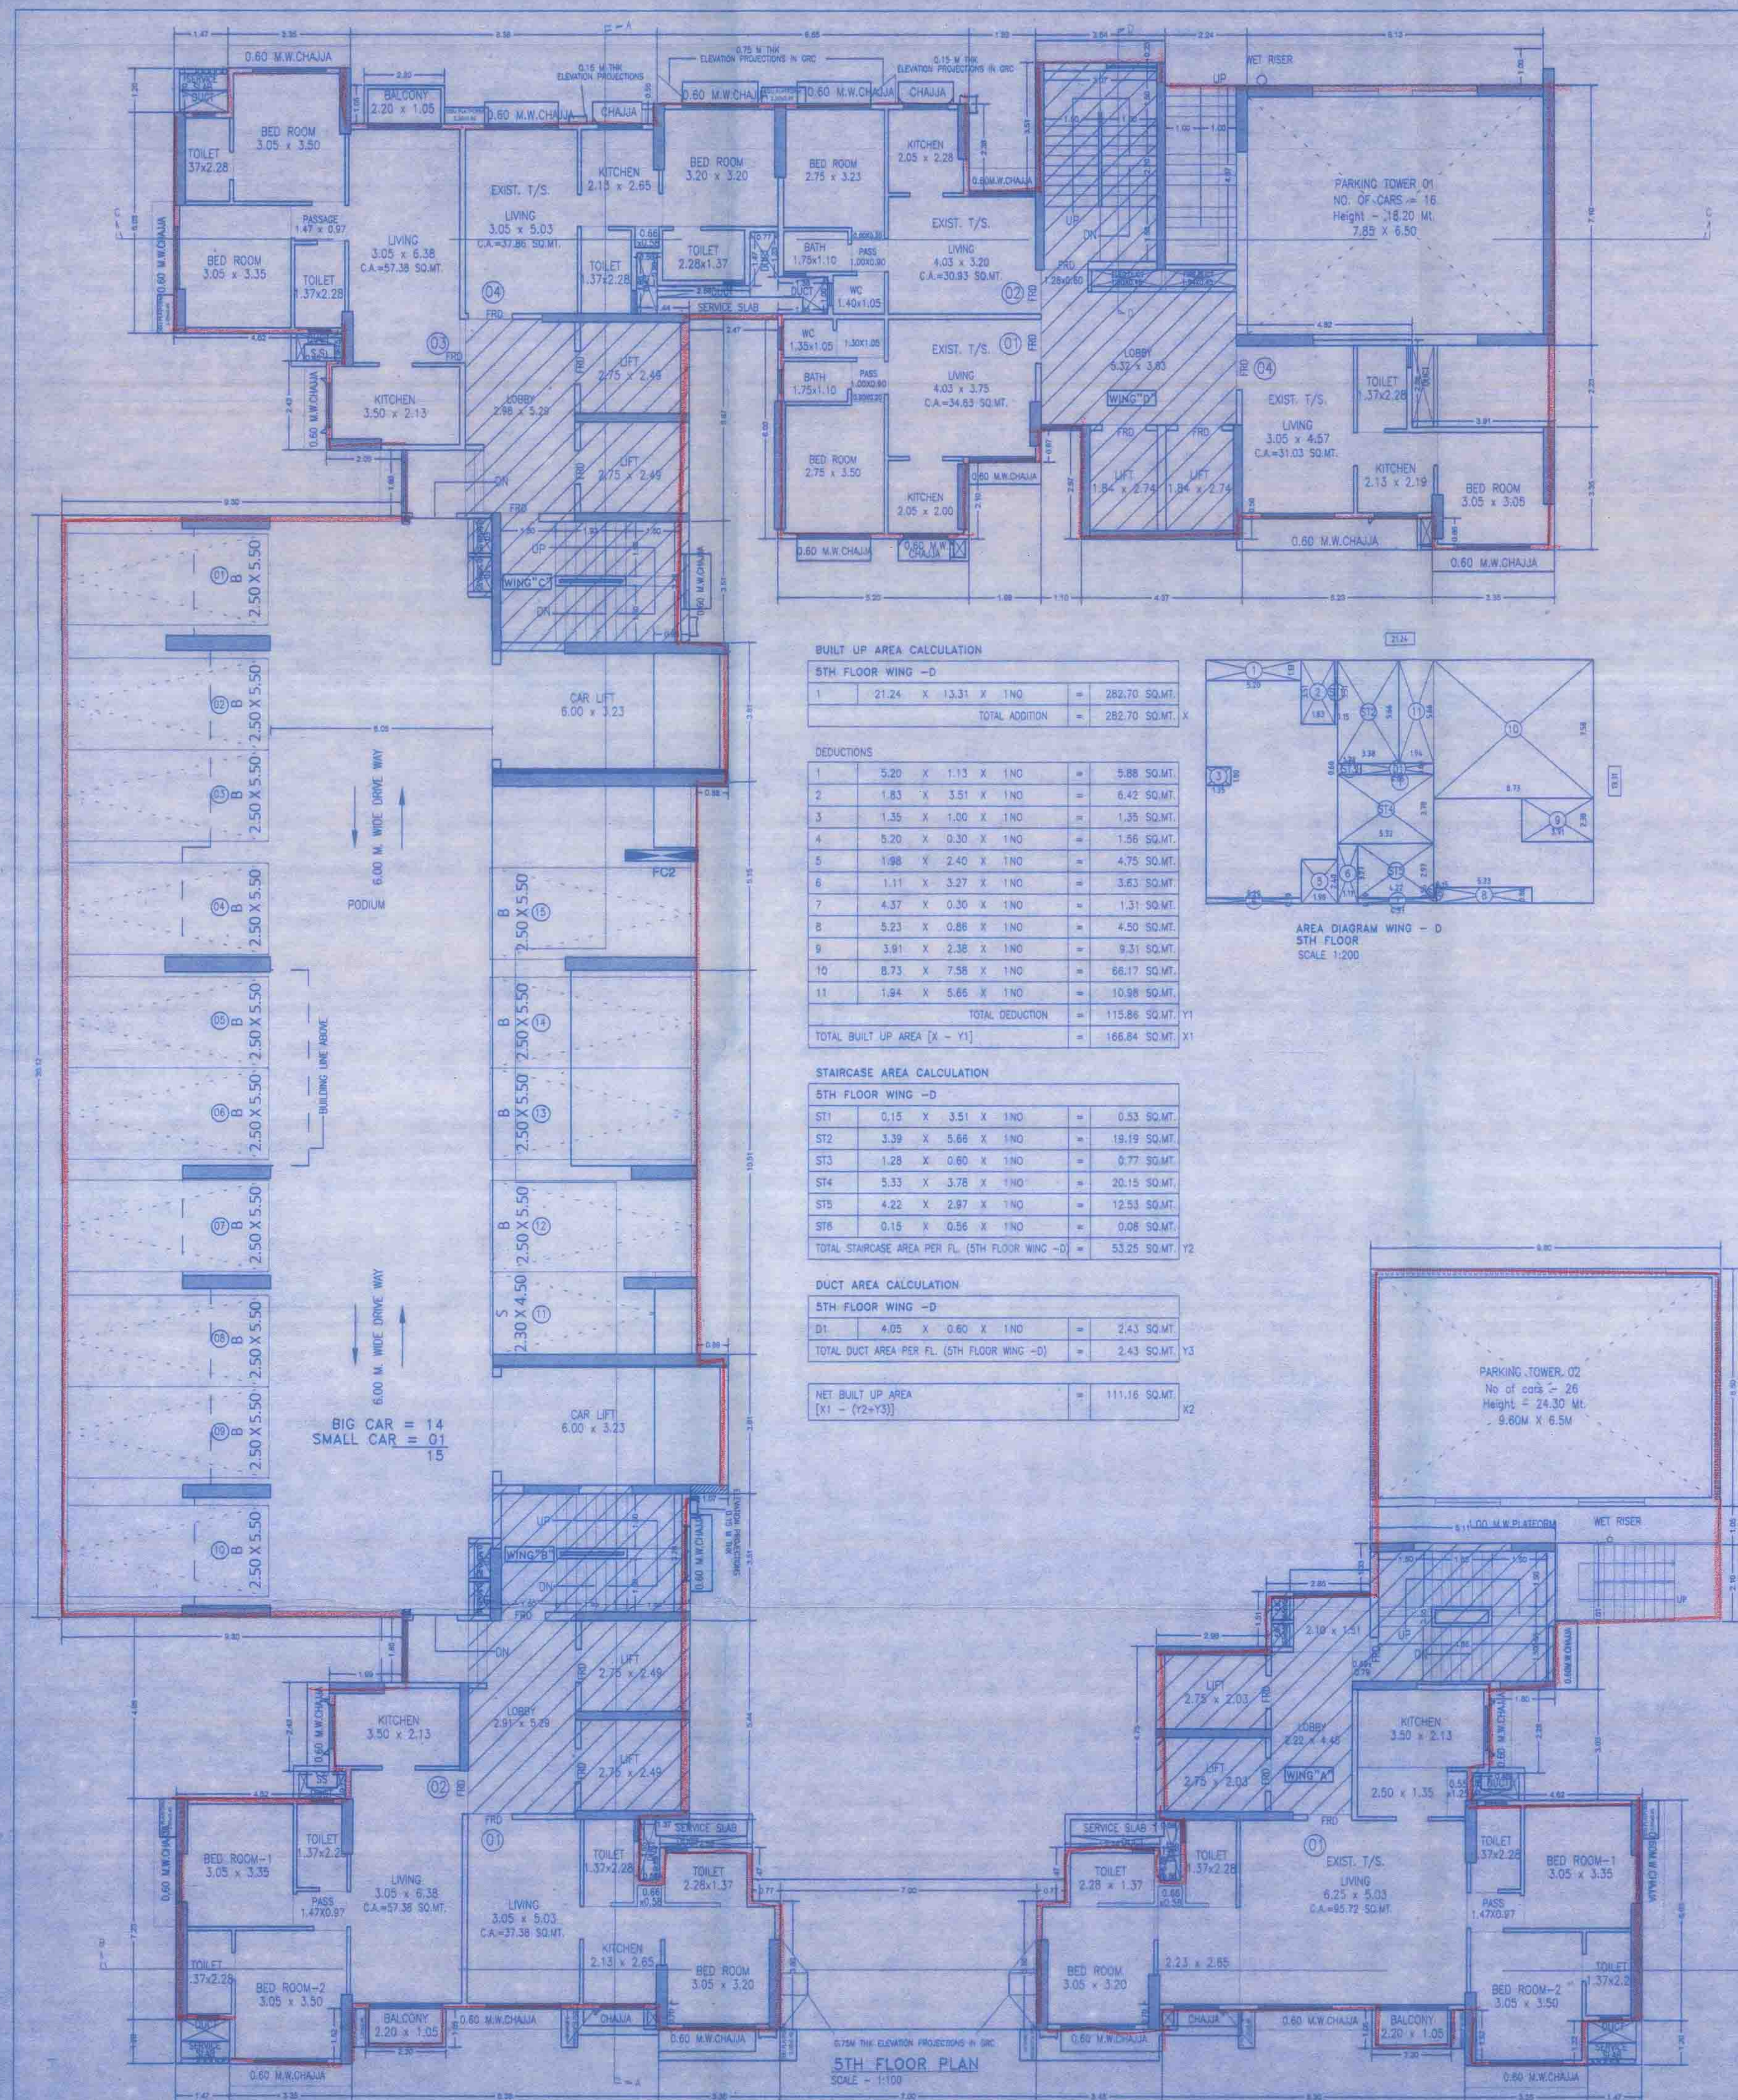

Approved Subject to the condition
Mentioned in this office permit
Letter no. 500/ENG/14/PT/01/1/2022/115/20
23 MAY 2023
Executive Engineer
Slum Rehabilitation Authority

PROFORMA - "B"

CONTENTS OF THE SHEET

5TH FLOOR PLAN
6TH FLOOR PLAN

STAMP OF APPROVAL OF PLAN

STAMP OF DATE OF RECEIPT OF PLAN

DESCRIPTION OF PROPOSED PROPERTY

PROPOSED REDEVELOPMENT ON PLOT BEARING P/NO. 20 OF T.P. GHATKOPUR HOA T.P. SCHEME & CORRESPONDING CTR. NO. 805 TO BED OF VILLAGE GHATKOPUR KOL, AT LOKM NARAYAN LANE & T.P.2 LANE NO. 4 AT GHATKOPUR (WEST) IN N.WARD, MUMBAI UNDER REG. 31/19, OF 1974.

NAME OF OWNER

M/s. NEELYOG BUILDERS PVT. LTD.

REVENUE DRAWING SCALE DATE SIGN

Neelyog Builders Pvt. Ltd.

Director

SAMOON & ASSOCIATES

North

(SAMOON F. RASSWALA)

NAME AND ADDRESS OF ARCHITECT

SAMOON F. RASSWALA
RECOVERING SUPERVISOR-BAD01974

SAMOON & ASSOCIATES

Architects Engineers Valuers

NEW BETHUN BLOCK NO. 300 FLOOR 11-12
PRINCEPS STREET, CHHAWAN FIVE TEMPLE
MUMBAI 400 002 - TEL: 022-23421330/23421332