
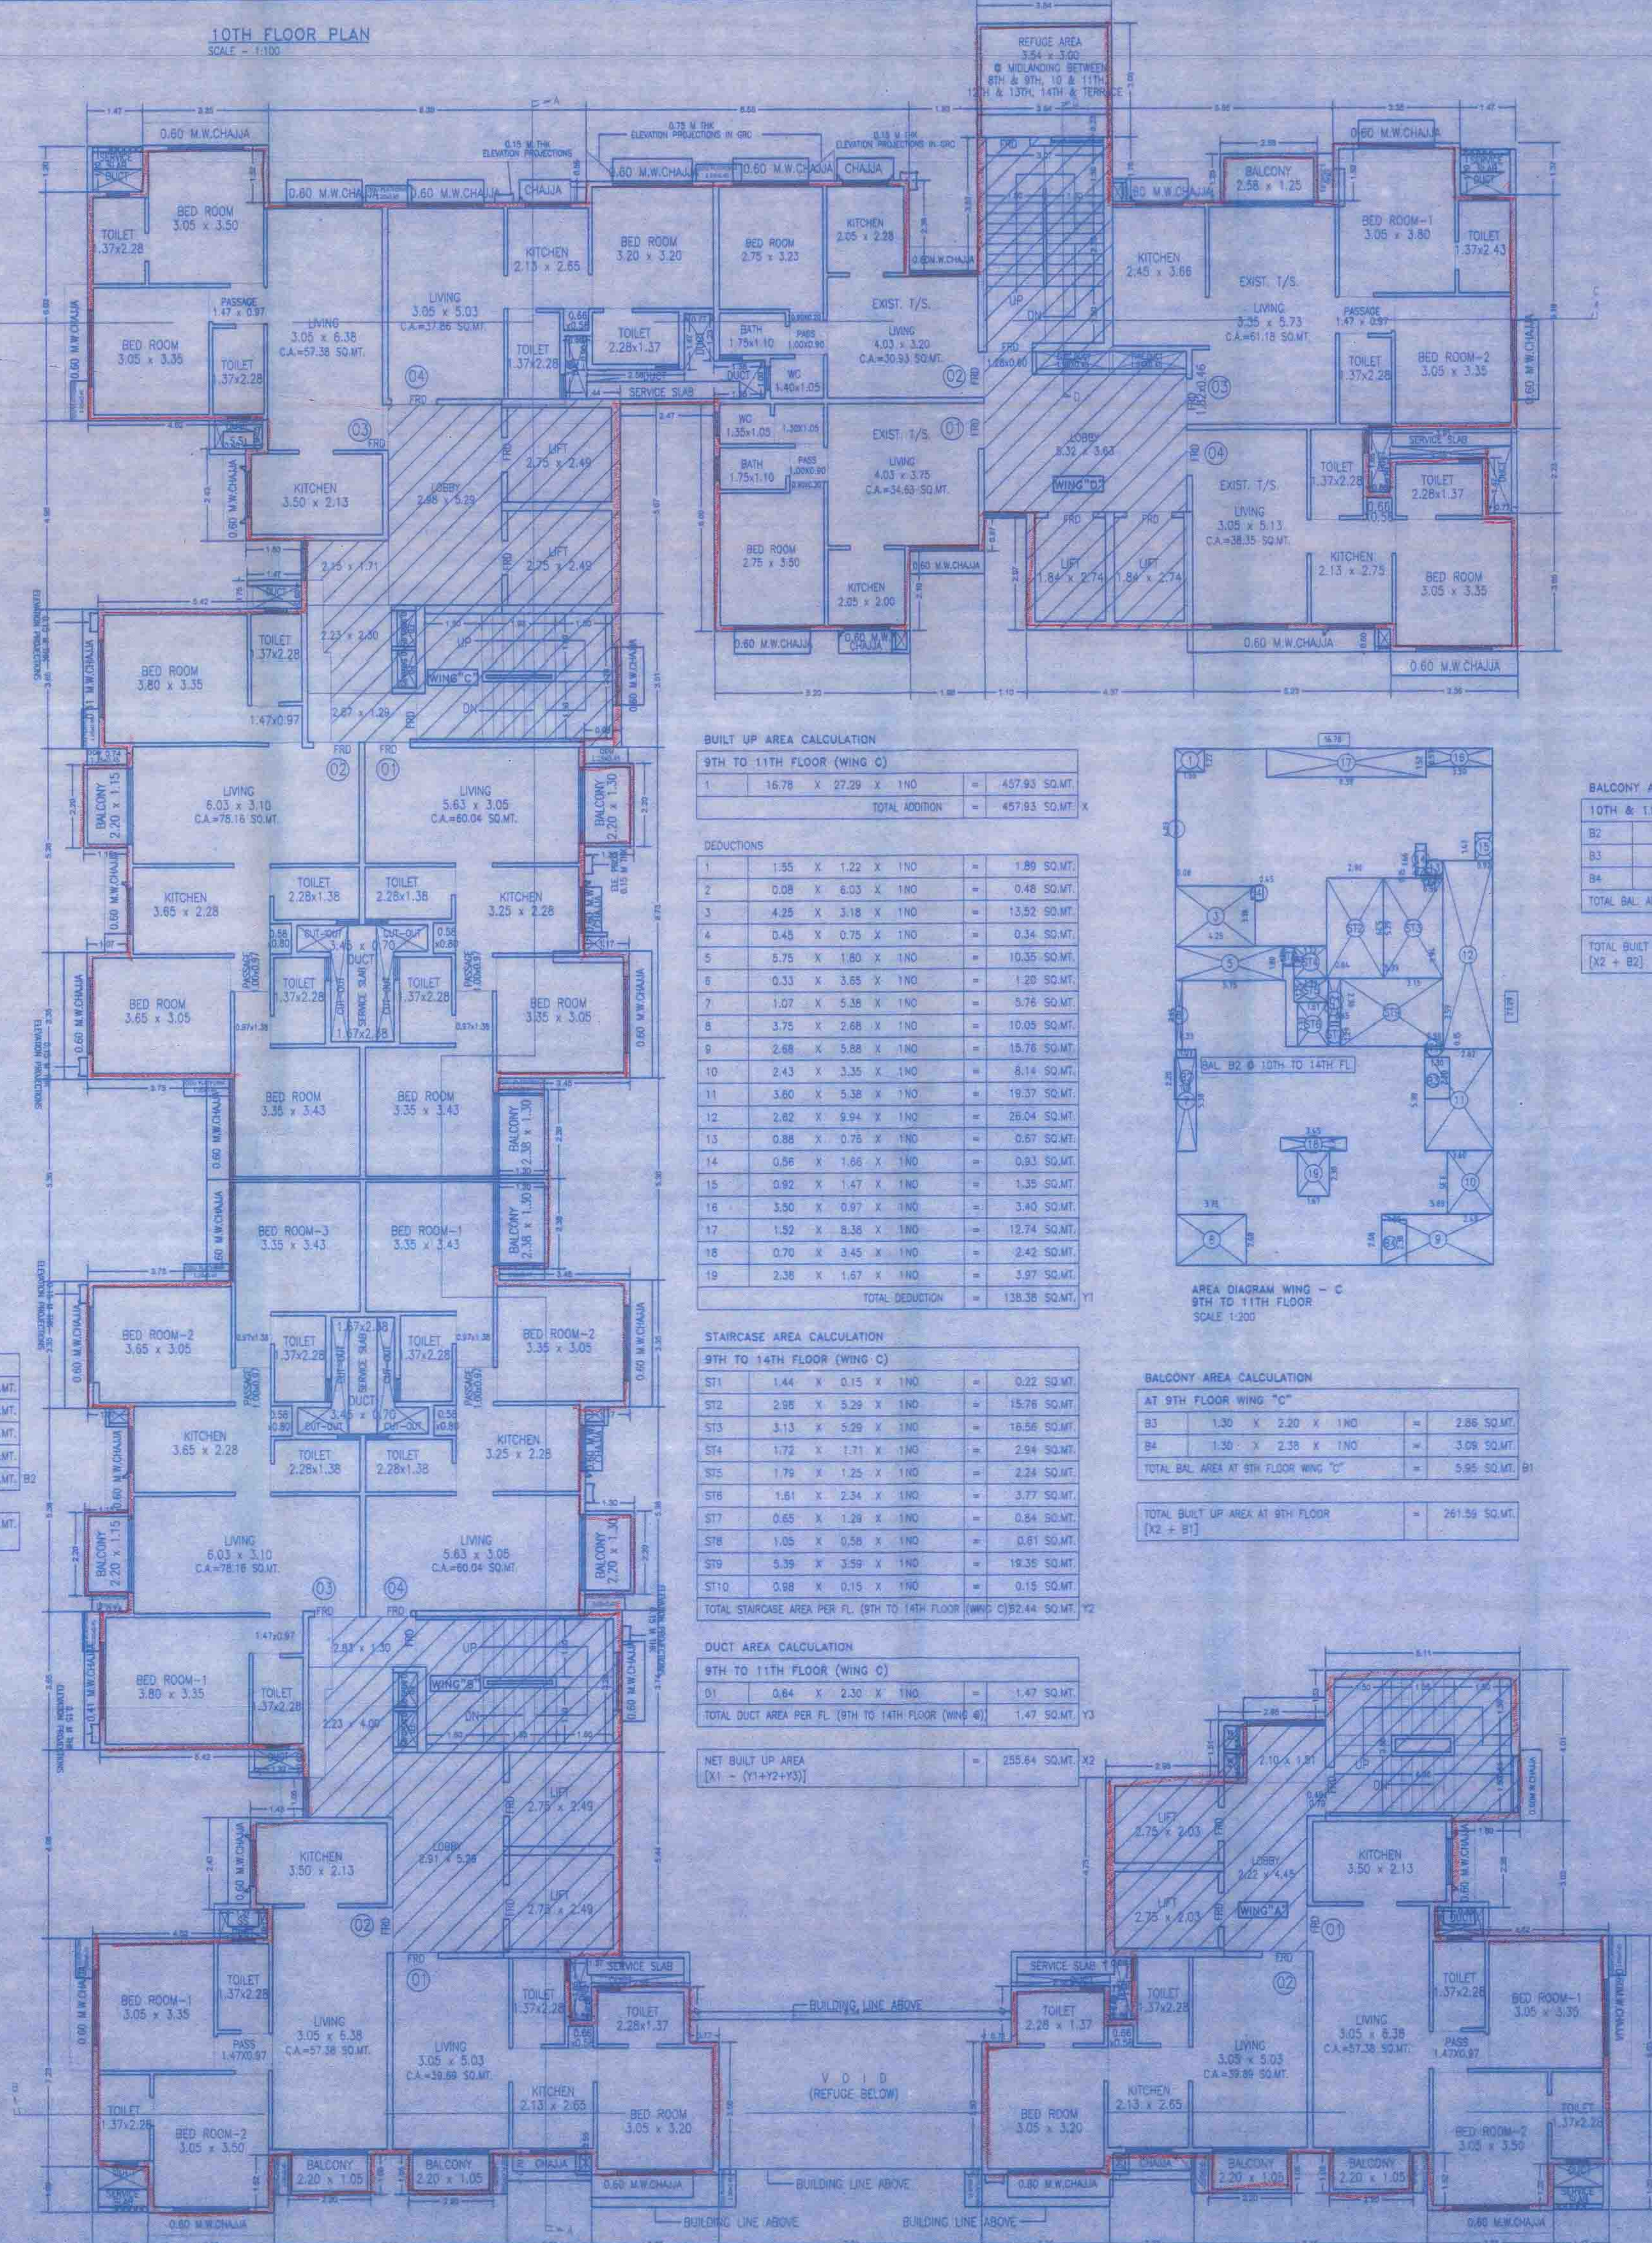


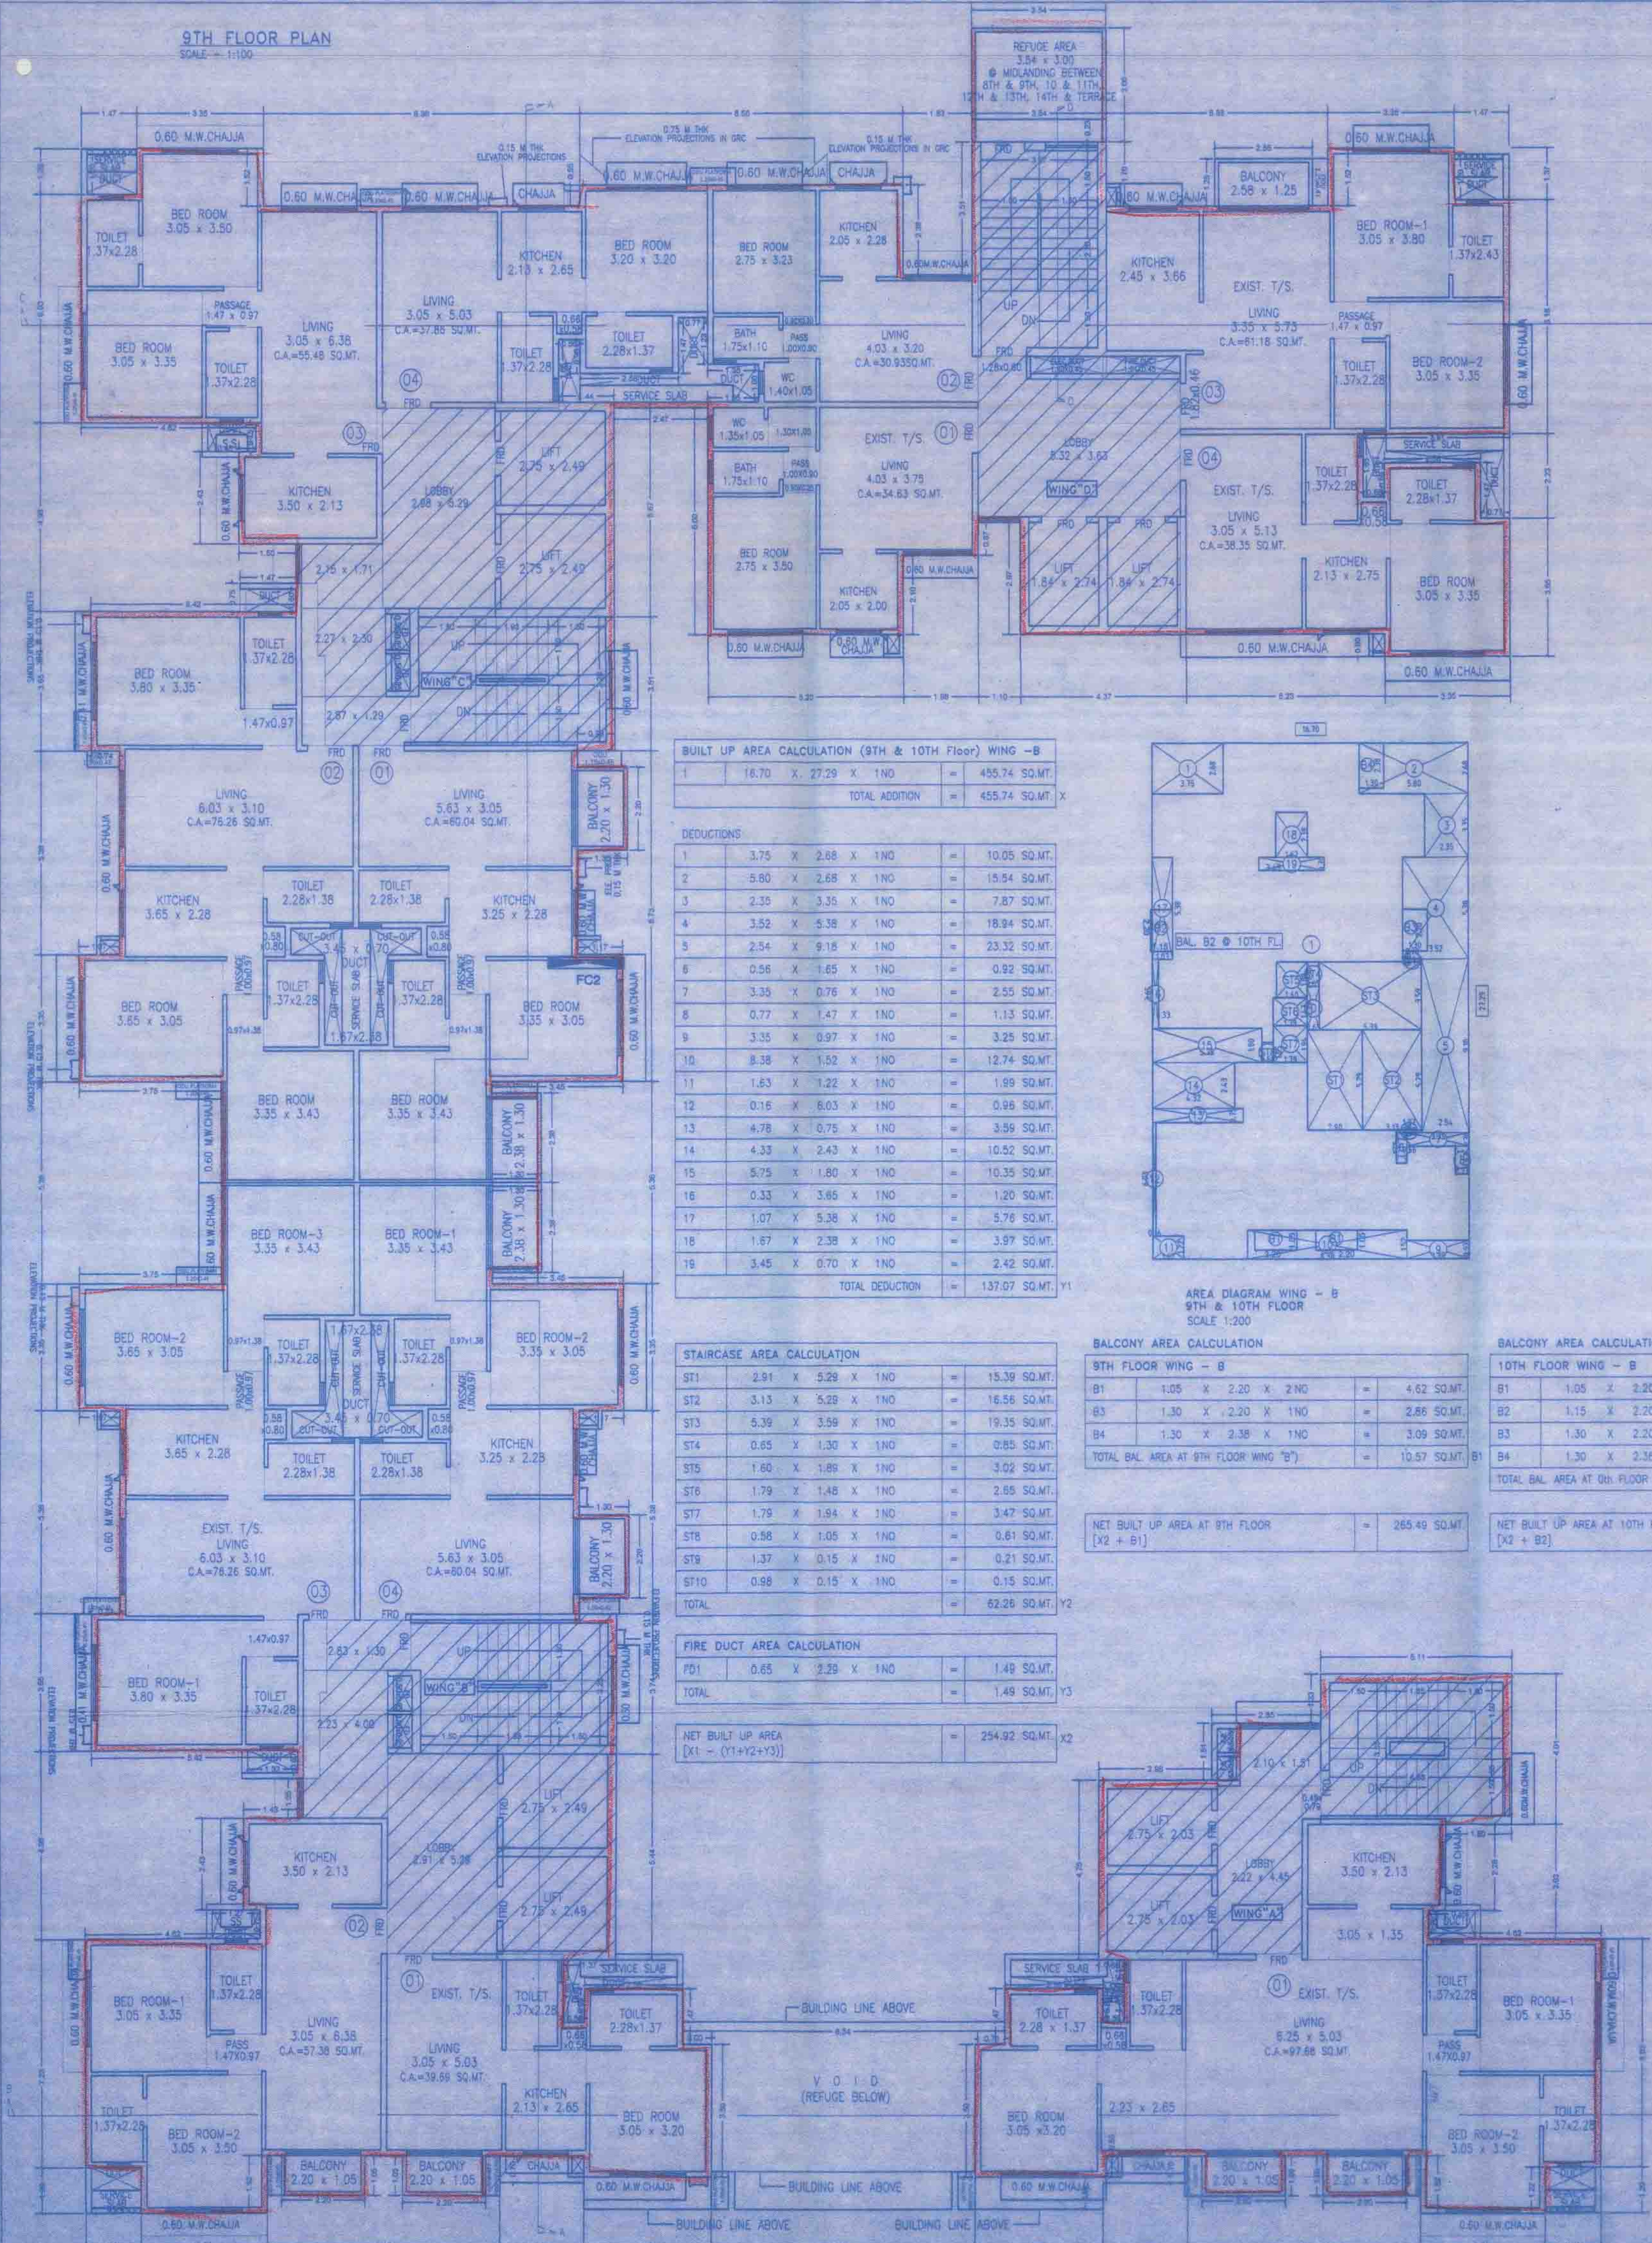

Approved Subject to the condition
Mentioned in this office permission
Letter no. 0547-103/11/15/10/11/2022 H/S/199
23 MAY 2023
Executive Engineer-III
Slum Rehabilitation Authority

PROFORMA - 'B'
CONTENTS OF THE SHEET
NINTH FLOOR PLAN
TENTH FLOOR PLAN
STAMP OF APPROVAL OF PLAN
STAMP OF DATE OF RECEIPT OF PLAN
DESCRIPTION OF PROPOSAL & PROPERTY
NAME OF OWNER
M/s. NEELYOG BUILDERS
PVT. LTD.
DIRECTOR
SAMMOON & ASSOCIATES
NAME AND ADDRESS OF ARCHITECTS
SAMMOON & ASSOCIATES
ARCHITECTS ENGINEERS