


14TH FLOOR PLAN SCALE = 1:100

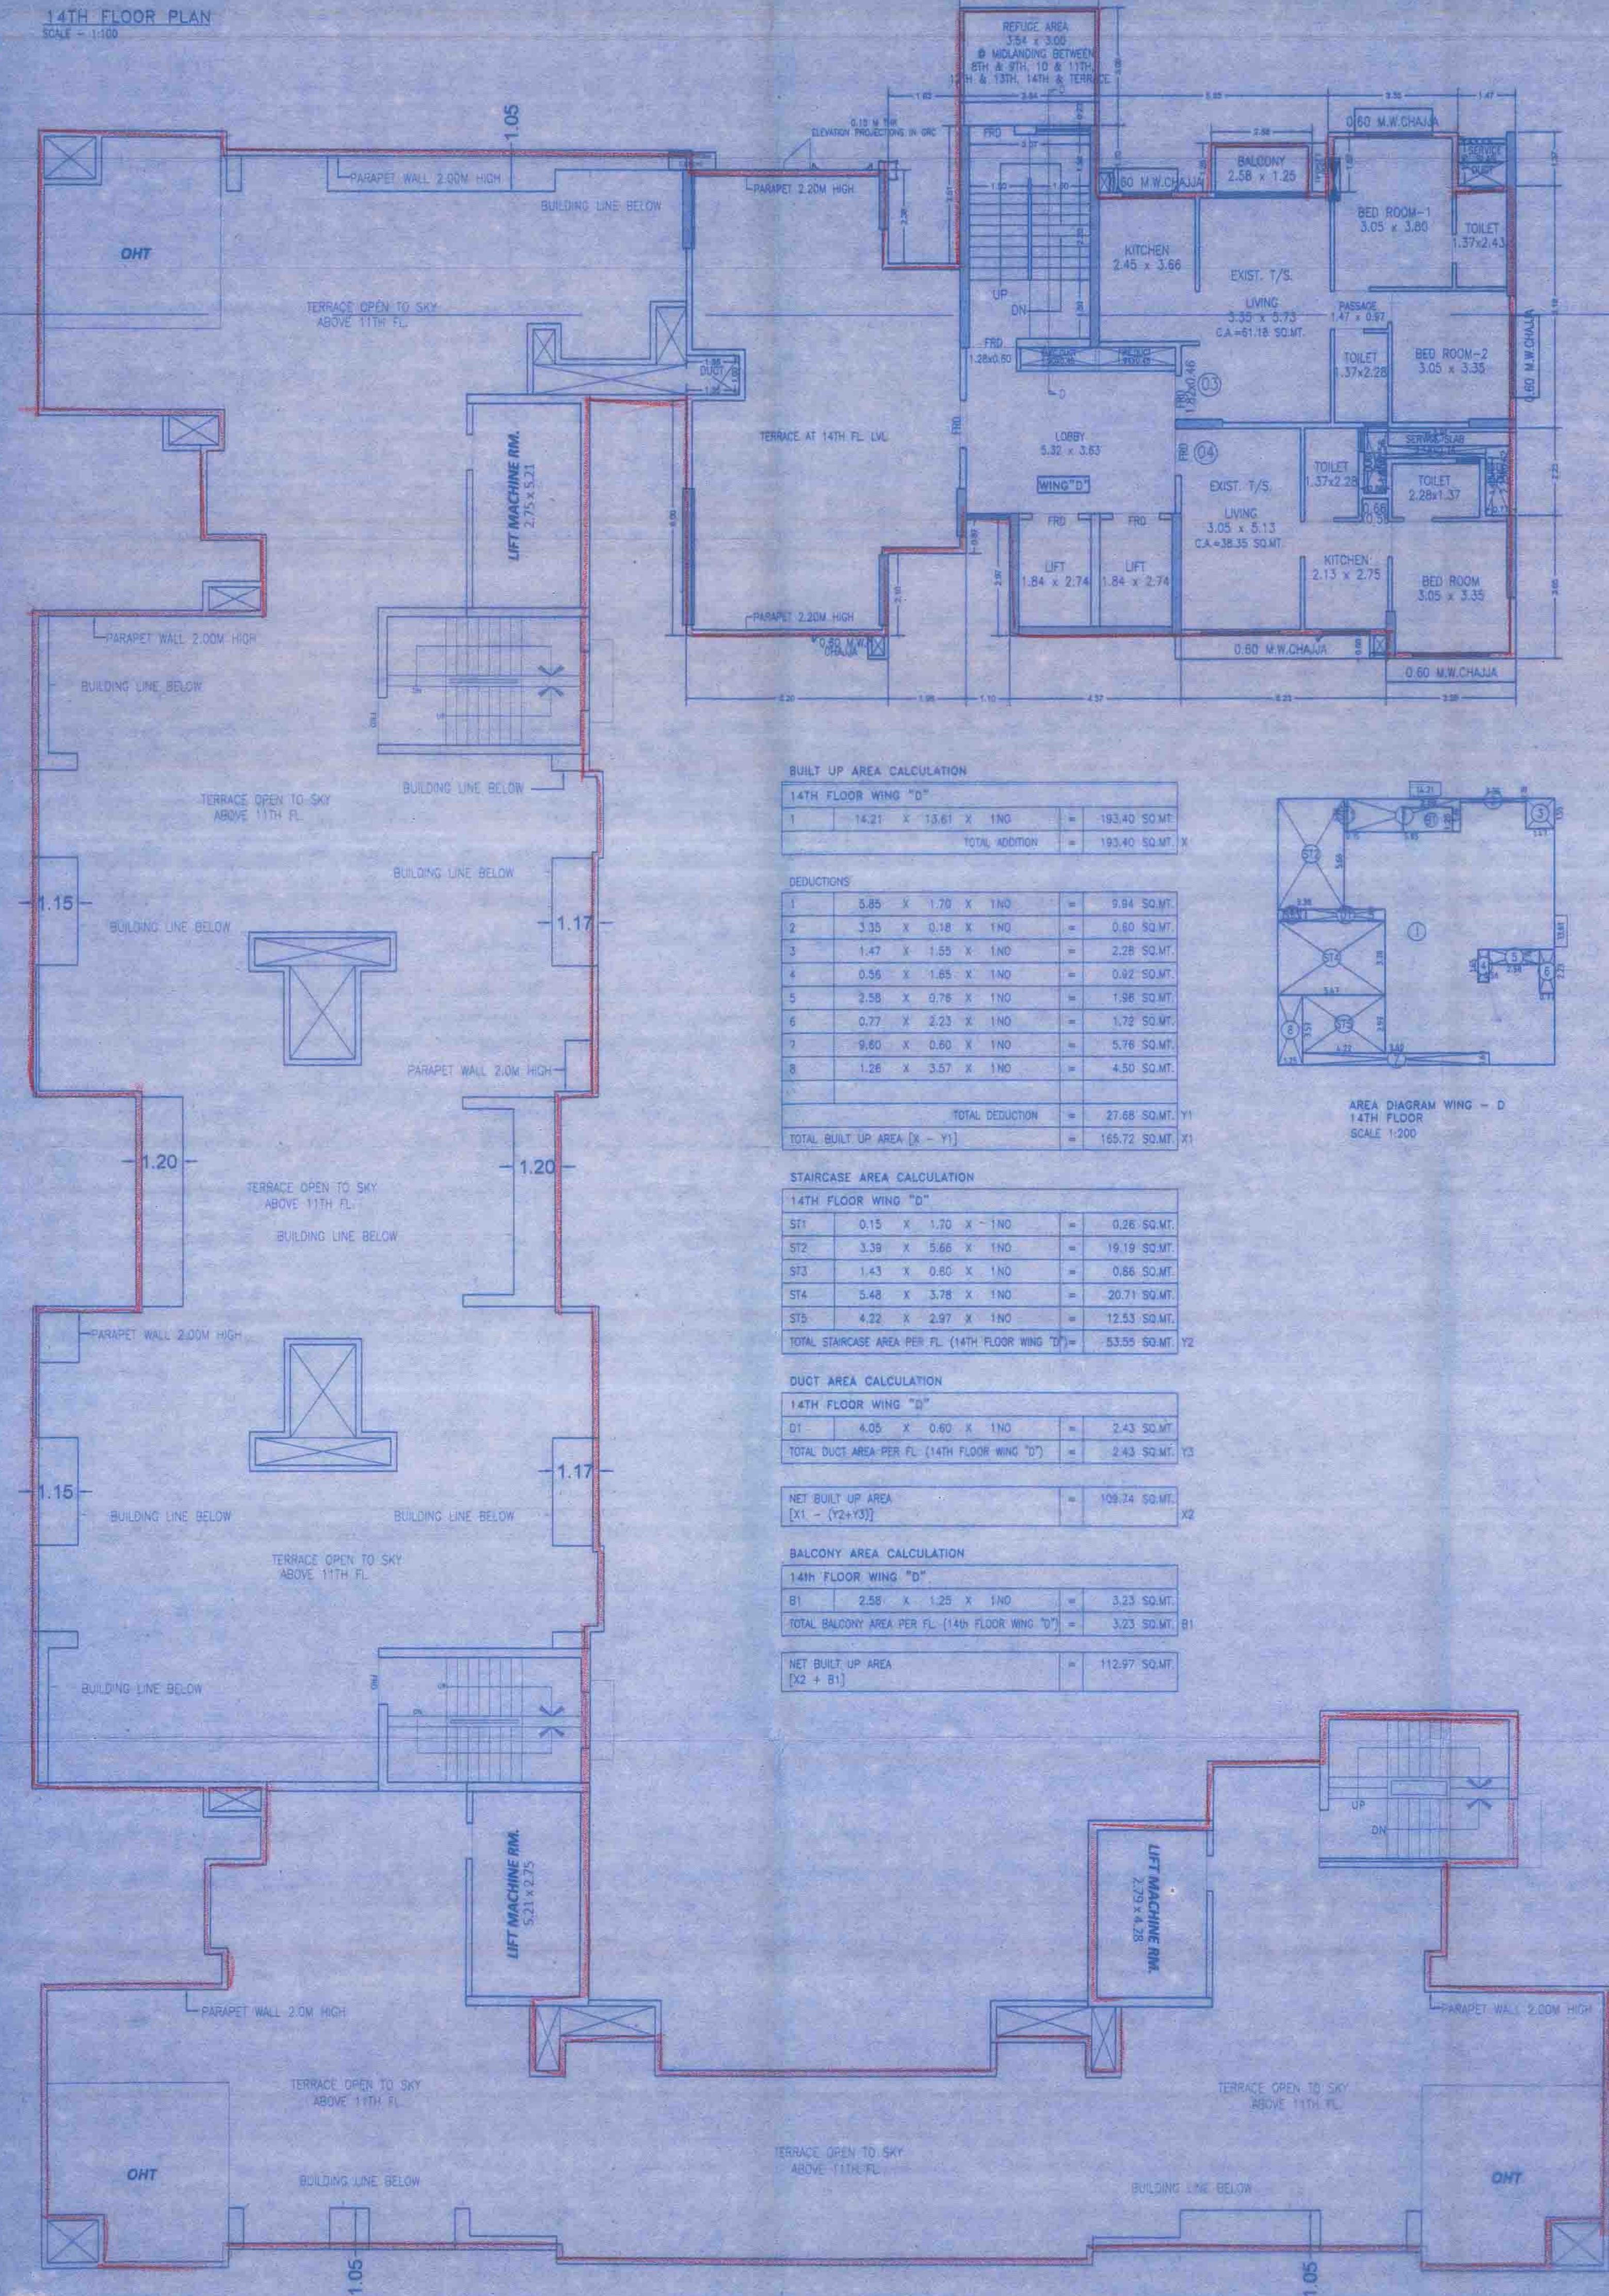

BUILT UP AREA CALCULATION			
14TH FLOOR WING "D"			
1	14.21 X 13.61 X 1NO	=	193.40 SQ.MT.
TOTAL ADDITION		=	193.40 SQ.MT. X

DEDUCTIONS			
1	5.85 X 1.70 X 1NO	=	9.94 SQ.MT.
2	3.35 X 0.18 X 1NO	=	0.60 SQ.MT.
3	1.47 X 1.65 X 1NO	=	2.42 SQ.MT.
4	0.58 X 1.65 X 1NO	=	0.96 SQ.MT.
5	2.58 X 0.76 X 1NO	=	1.96 SQ.MT.
6	0.77 X 2.23 X 1NO	=	1.72 SQ.MT.
7	9.60 X 0.80 X 1NO	=	7.68 SQ.MT.
8	1.28 X 3.57 X 1NO	=	4.56 SQ.MT.
TOTAL DEDUCTION		=	27.68 SQ.MT. Y1
TOTAL BUILT UP AREA [X - Y1]		=	165.72 SQ.MT. X1





STAIRCASE AREA CALCULATION			
14TH FLOOR WING "D"			
ST1	0.15 X 1.70 X 1NO	=	0.26 SQ.MT.
ST2	3.39 X 5.66 X 1NO	=	19.19 SQ.MT.
ST3	1.43 X 0.80 X 1NO	=	0.86 SQ.MT.
ST4	5.48 X 3.78 X 1NO	=	20.71 SQ.MT.
ST5	4.22 X 2.97 X 1NO	=	12.53 SQ.MT.
TOTAL STAIRCASE AREA PER FL (14TH FLOOR WING "D")		=	53.55 SQ.MT. Y2

DUCT AREA CALCULATION			
14TH FLOOR WING "D"			
D1	4.05 X 0.80 X 1NO	=	3.24 SQ.MT.
TOTAL DUCT AREA PER FL (14TH FLOOR WING "D")		=	3.24 SQ.MT. Y3

NET BUILT UP AREA			
[X1 - (Y2+Y3)]			
		=	109.34 SQ.MT. X2

BALCONY AREA CALCULATION			
14TH FLOOR WING "D"			
B1	2.58 X 1.25 X 1NO	=	3.23 SQ.MT.
TOTAL BALCONY AREA PER FL (14TH FLOOR WING "D")		=	3.23 SQ.MT. B1

NET BUILT UP AREA			
[X2 + B1]			
		=	112.97 SQ.MT.

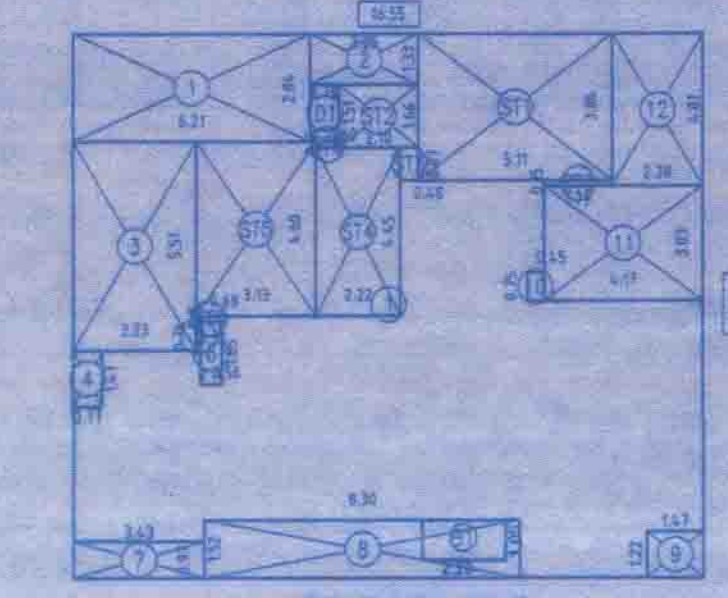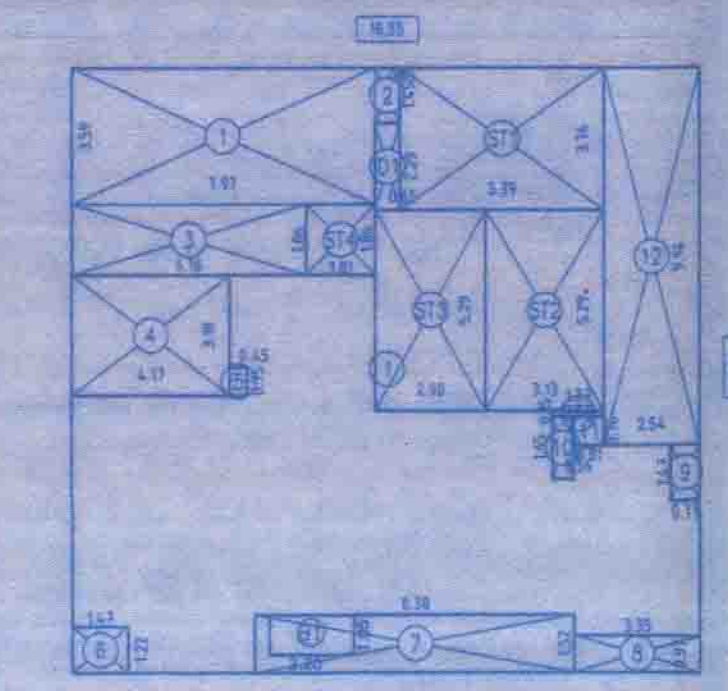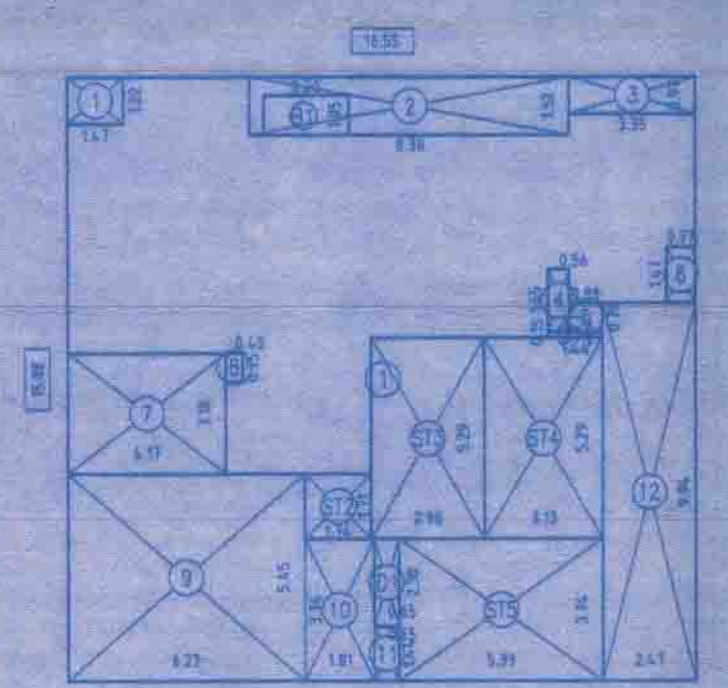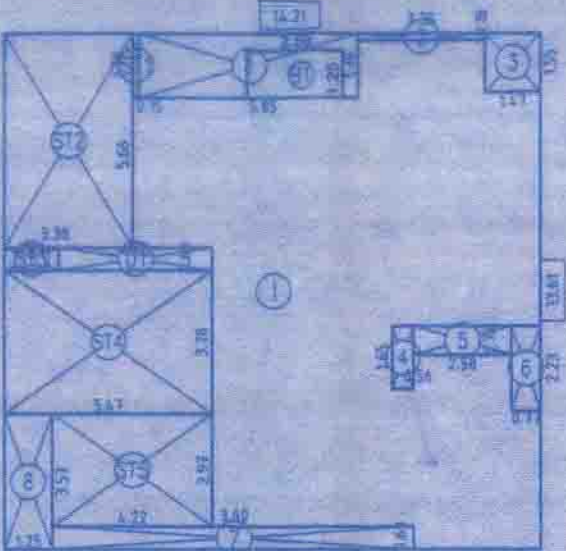

BUILT UP AREA CALCULATION			
1ST TO 5TH FL. WING -A			
1	16.55 X 14.29 X 1NO	=	236.50 SQ.MT.
TOTAL ADDITION		=	236.50 SQ.MT. X

DEDUCTIONS			
1	0.22 X 2.84 X 1NO	=	0.62 SQ.MT.
2	2.85 X 1.33 X 1NO	=	3.79 SQ.MT.
3	3.34 X 5.51 X 1NO	=	18.40 SQ.MT.
4	0.77 X 1.47 X 1NO	=	1.13 SQ.MT.
5	0.12 X 0.78 X 1NO	=	0.09 SQ.MT.
6	0.86 X 1.65 X 1NO	=	1.42 SQ.MT.
7	3.43 X 0.97 X 1NO	=	3.33 SQ.MT.
8	1.52 X 8.30 X 1NO	=	12.62 SQ.MT.
9	1.47 X 1.22 X 1NO	=	1.79 SQ.MT.
10	0.45 X 0.75 X 1NO	=	0.34 SQ.MT.
11	4.87 X 3.03 X 1NO	=	14.65 SQ.MT.
12	2.38 X 4.01 X 1NO	=	9.54 SQ.MT.
TOTAL DEDUCTION		=	81.70 SQ.MT. Y1
TOTAL BUILT UP AREA [X - Y1]		=	154.80 SQ.MT. X1

STAIRCASE AREA CALCULATION			
1ST TO 5TH FL. WING -A			
ST1	5.11 X 3.86 X 1NO	=	19.72 SQ.MT.
ST2	2.10 X 1.86 X 1NO	=	3.90 SQ.MT.
ST3	0.49 X 0.87 X 1NO	=	0.43 SQ.MT.
ST4	2.22 X 4.45 X 1NO	=	9.88 SQ.MT.
ST5	3.13 X 4.60 X 1NO	=	14.40 SQ.MT.
ST6	0.60 X 0.15 X 1NO	=	0.09 SQ.MT.
ST7	0.68 X 0.15 X 1NO	=	0.10 SQ.MT.
ST8	1.80 X 0.15 X 1NO	=	0.27 SQ.MT.
TOTAL STAIRCASE AREA PER FL (1ST TO 5TH FL. WING -A)		=	48.38 SQ.MT. Y2

DUCT AREA CALCULATION			
1ST TO 5TH FL. WING -A			
D1	0.75 X 1.51 X 1NO	=	1.13 SQ.MT.
TOTAL DUCT AREA PER FL (1ST TO 5TH FL. WING -A)		=	1.13 SQ.MT. Y3

NET BUILT UP AREA (AT 1ST TO 5TH FLOOR)			
[X1 - (Y2+Y3)]			
		=	106.42 SQ.MT. X2

BALCONY AREA CALCULATION			
1ST TO 5TH FL. WING -A			
B1	1.05 X 2.20 X 1NO	=	2.31 SQ.MT.
TOTAL BAL. AREA PER FL (1ST TO 5TH FL. WING -A)		=	2.31 SQ.MT. B1

NET BUILT UP AREA PER FLOOR (1ST TO 5TH FL.)			
[X2 + B1]			
		=	107.60 SQ.MT.

BUILT UP AREA CALCULATION			
1ST TO 5TH FL. WING -B			
1	16.55 X 15.88 X 1NO	=	262.81 SQ.MT.
TOTAL ADDITION		=	262.81 SQ.MT. X

DEDUCTIONS			
1	7.97 X 3.59 X 1NO	=	28.61 SQ.MT.
2	0.65 X 1.45 X 1NO	=	0.94 SQ.MT.
3	6.18 X 1.86 X 1NO	=	11.48 SQ.MT.
4	4.17 X 3.18 X 1NO	=	13.26 SQ.MT.
5	0.45 X 0.75 X 1NO	=	0.34 SQ.MT.
6	1.47 X 1.22 X 1NO	=	1.79 SQ.MT.
7	1.52 X 8.30 X 1NO	=	12.62 SQ.MT.
8	3.35 X 0.97 X 1NO	=	3.25 SQ.MT.
9	0.77 X 1.47 X 1NO	=	1.13 SQ.MT.
10	0.56 X 1.65 X 1NO	=	0.92 SQ.MT.
11	6.81 X 0.76 X 1NO	=	5.18 SQ.MT.
12	2.54 X 9.84 X 1NO	=	25.02 SQ.MT.
TOTAL DEDUCTION		=	100.31 SQ.MT. Y1
TOTAL BUILT UP AREA [X - Y1]		=	162.50 SQ.MT. X1

STAIRCASE AREA CALCULATION			
1ST TO 7TH FL. WING -B			
ST1	5.39 X 3.74 X 1NO	=	20.16 SQ.MT.
ST2	3.13 X 5.29 X 1NO	=	16.56 SQ.MT.
ST3	2.91 X 5.29 X 1NO	=	15.39 SQ.MT.
ST4	1.81 X 1.86 X 1NO	=	3.37 SQ.MT.
ST5	1.37 X 0.15 X 1NO	=	0.21 SQ.MT.
TOTAL STAIRCASE AREA PER FL (1ST TO 7TH FL. WING -B)		=	55.69 SQ.MT. Y2

DUCT AREA CALCULATION			
1ST TO 7TH FL. WING -B			
D1	0.65 X 2.29 X 1NO	=	1.49 SQ.MT.
TOTAL DUCT AREA PER FL (1ST TO 7TH FL. WING -B)		=	1.49 SQ.MT. Y3

NET BUILT UP AREA (1ST TO 7TH FLOOR)			
[X1 - (Y2+Y3)]			
		=	106.81 SQ.MT. X2

BALCONY AREA CALCULATION			
1ST TO 7TH FL. WING -B			
B1	1.05 X 2.20 X 1NO	=	2.31 SQ.MT.
TOTAL BAL. AREA PER FL (1ST TO 7TH FL. WING -B)		=	2.31 SQ.MT. B1

NET BUILT UP AREA PER FLOOR (1ST TO 7TH FL.)			
[X2 + B1]			
		=	107.62 SQ.MT.

BUILT UP AREA CALCULATION			
2ND TO 7TH FL. WING -C			
1	16.55 X 15.88 X 1NO	=	262.81 SQ.MT.
TOTAL ADDITION		=	262.81 SQ.MT. X

DEDUCTIONS			

</