


 












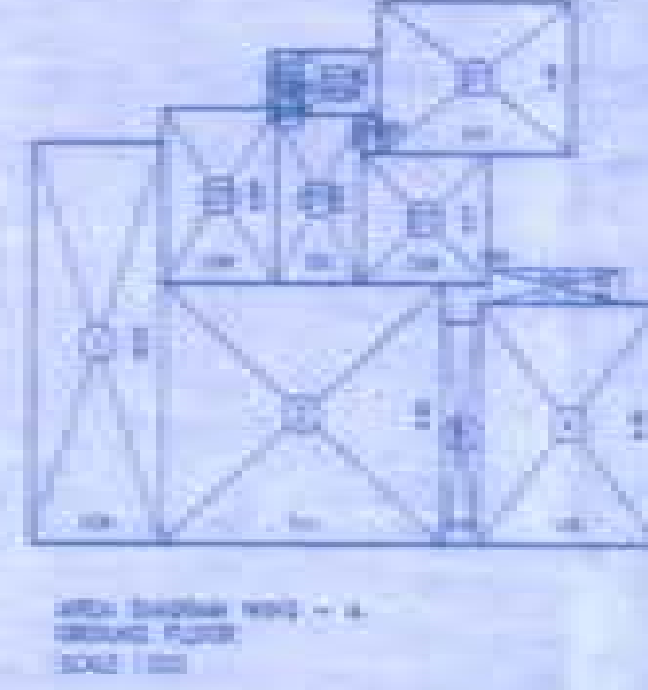




[illegible]












[illegible]

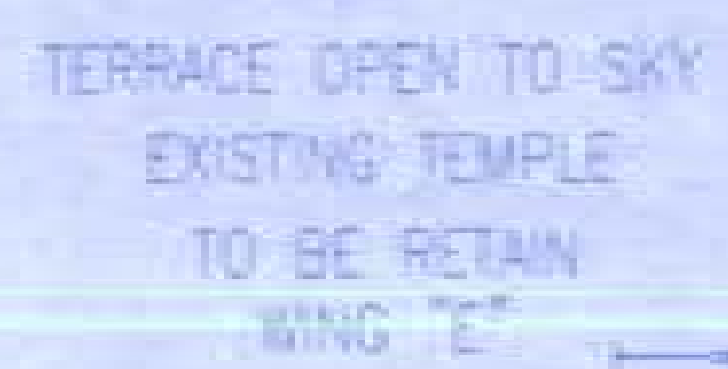


Approved Subject to the conditions
 mentioned in this approval
 Dated: 03 MAY 2023
 Engineer
 Sunil Kishoregoudar

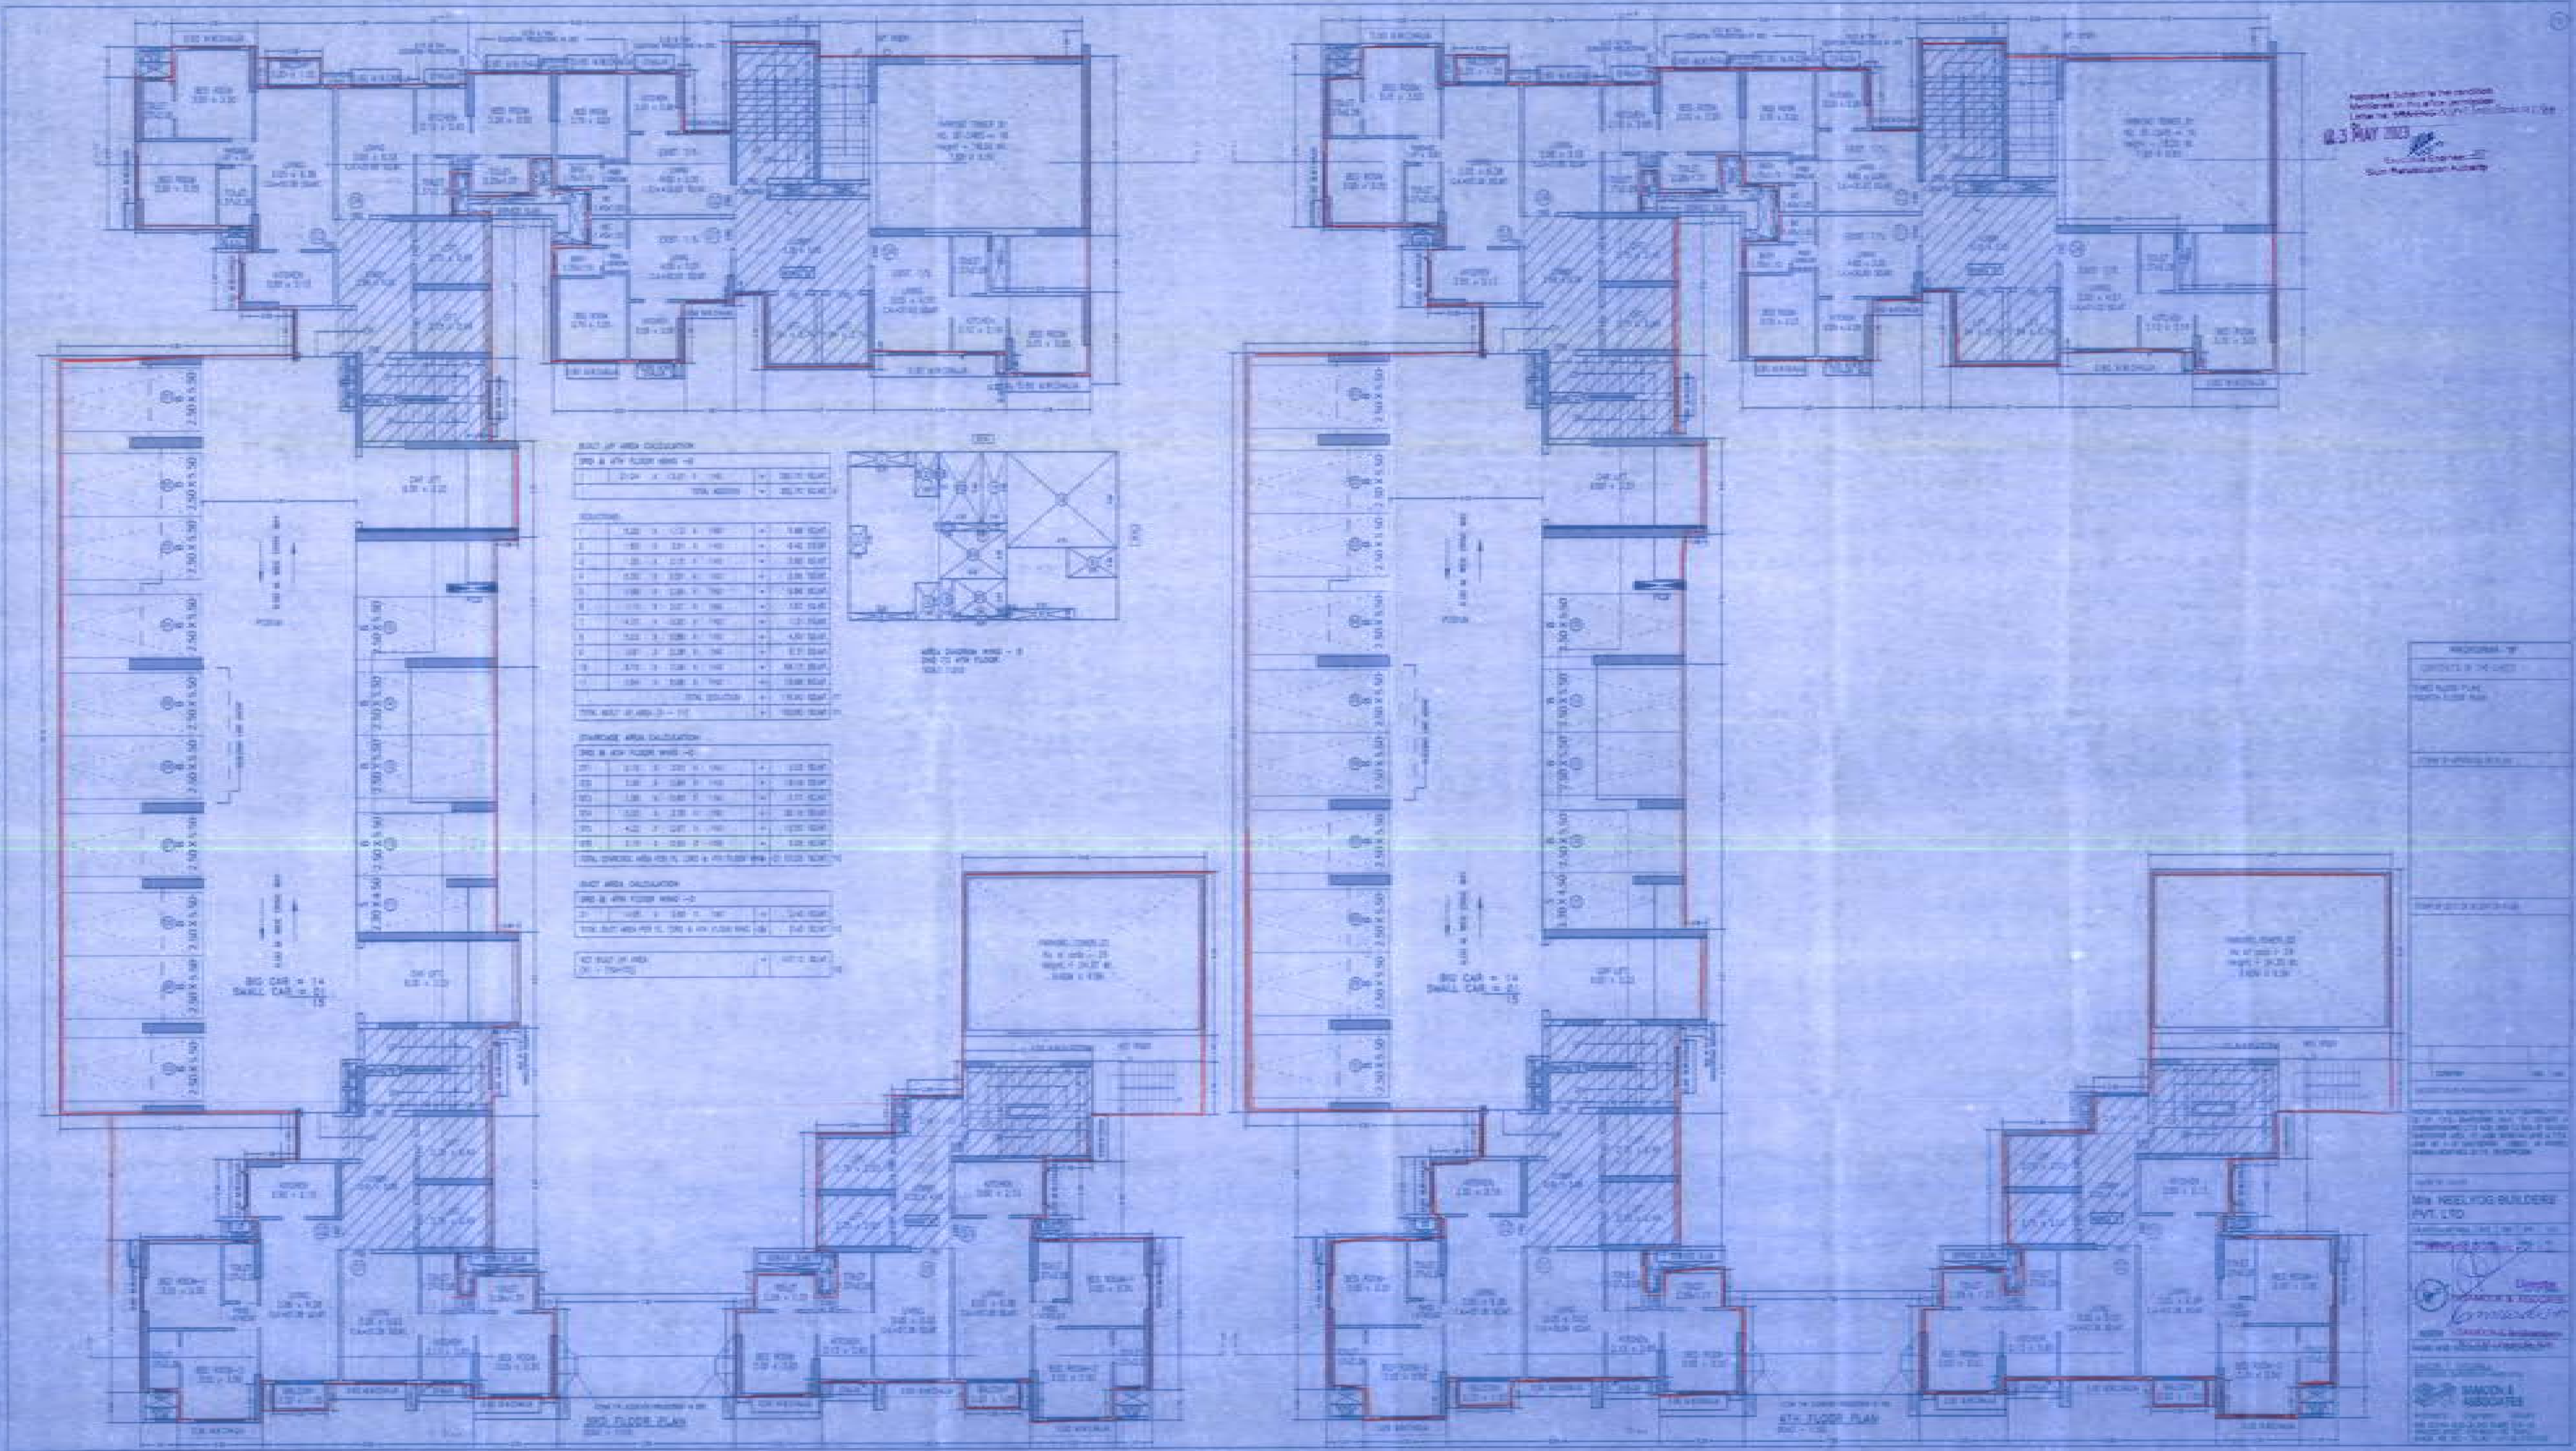





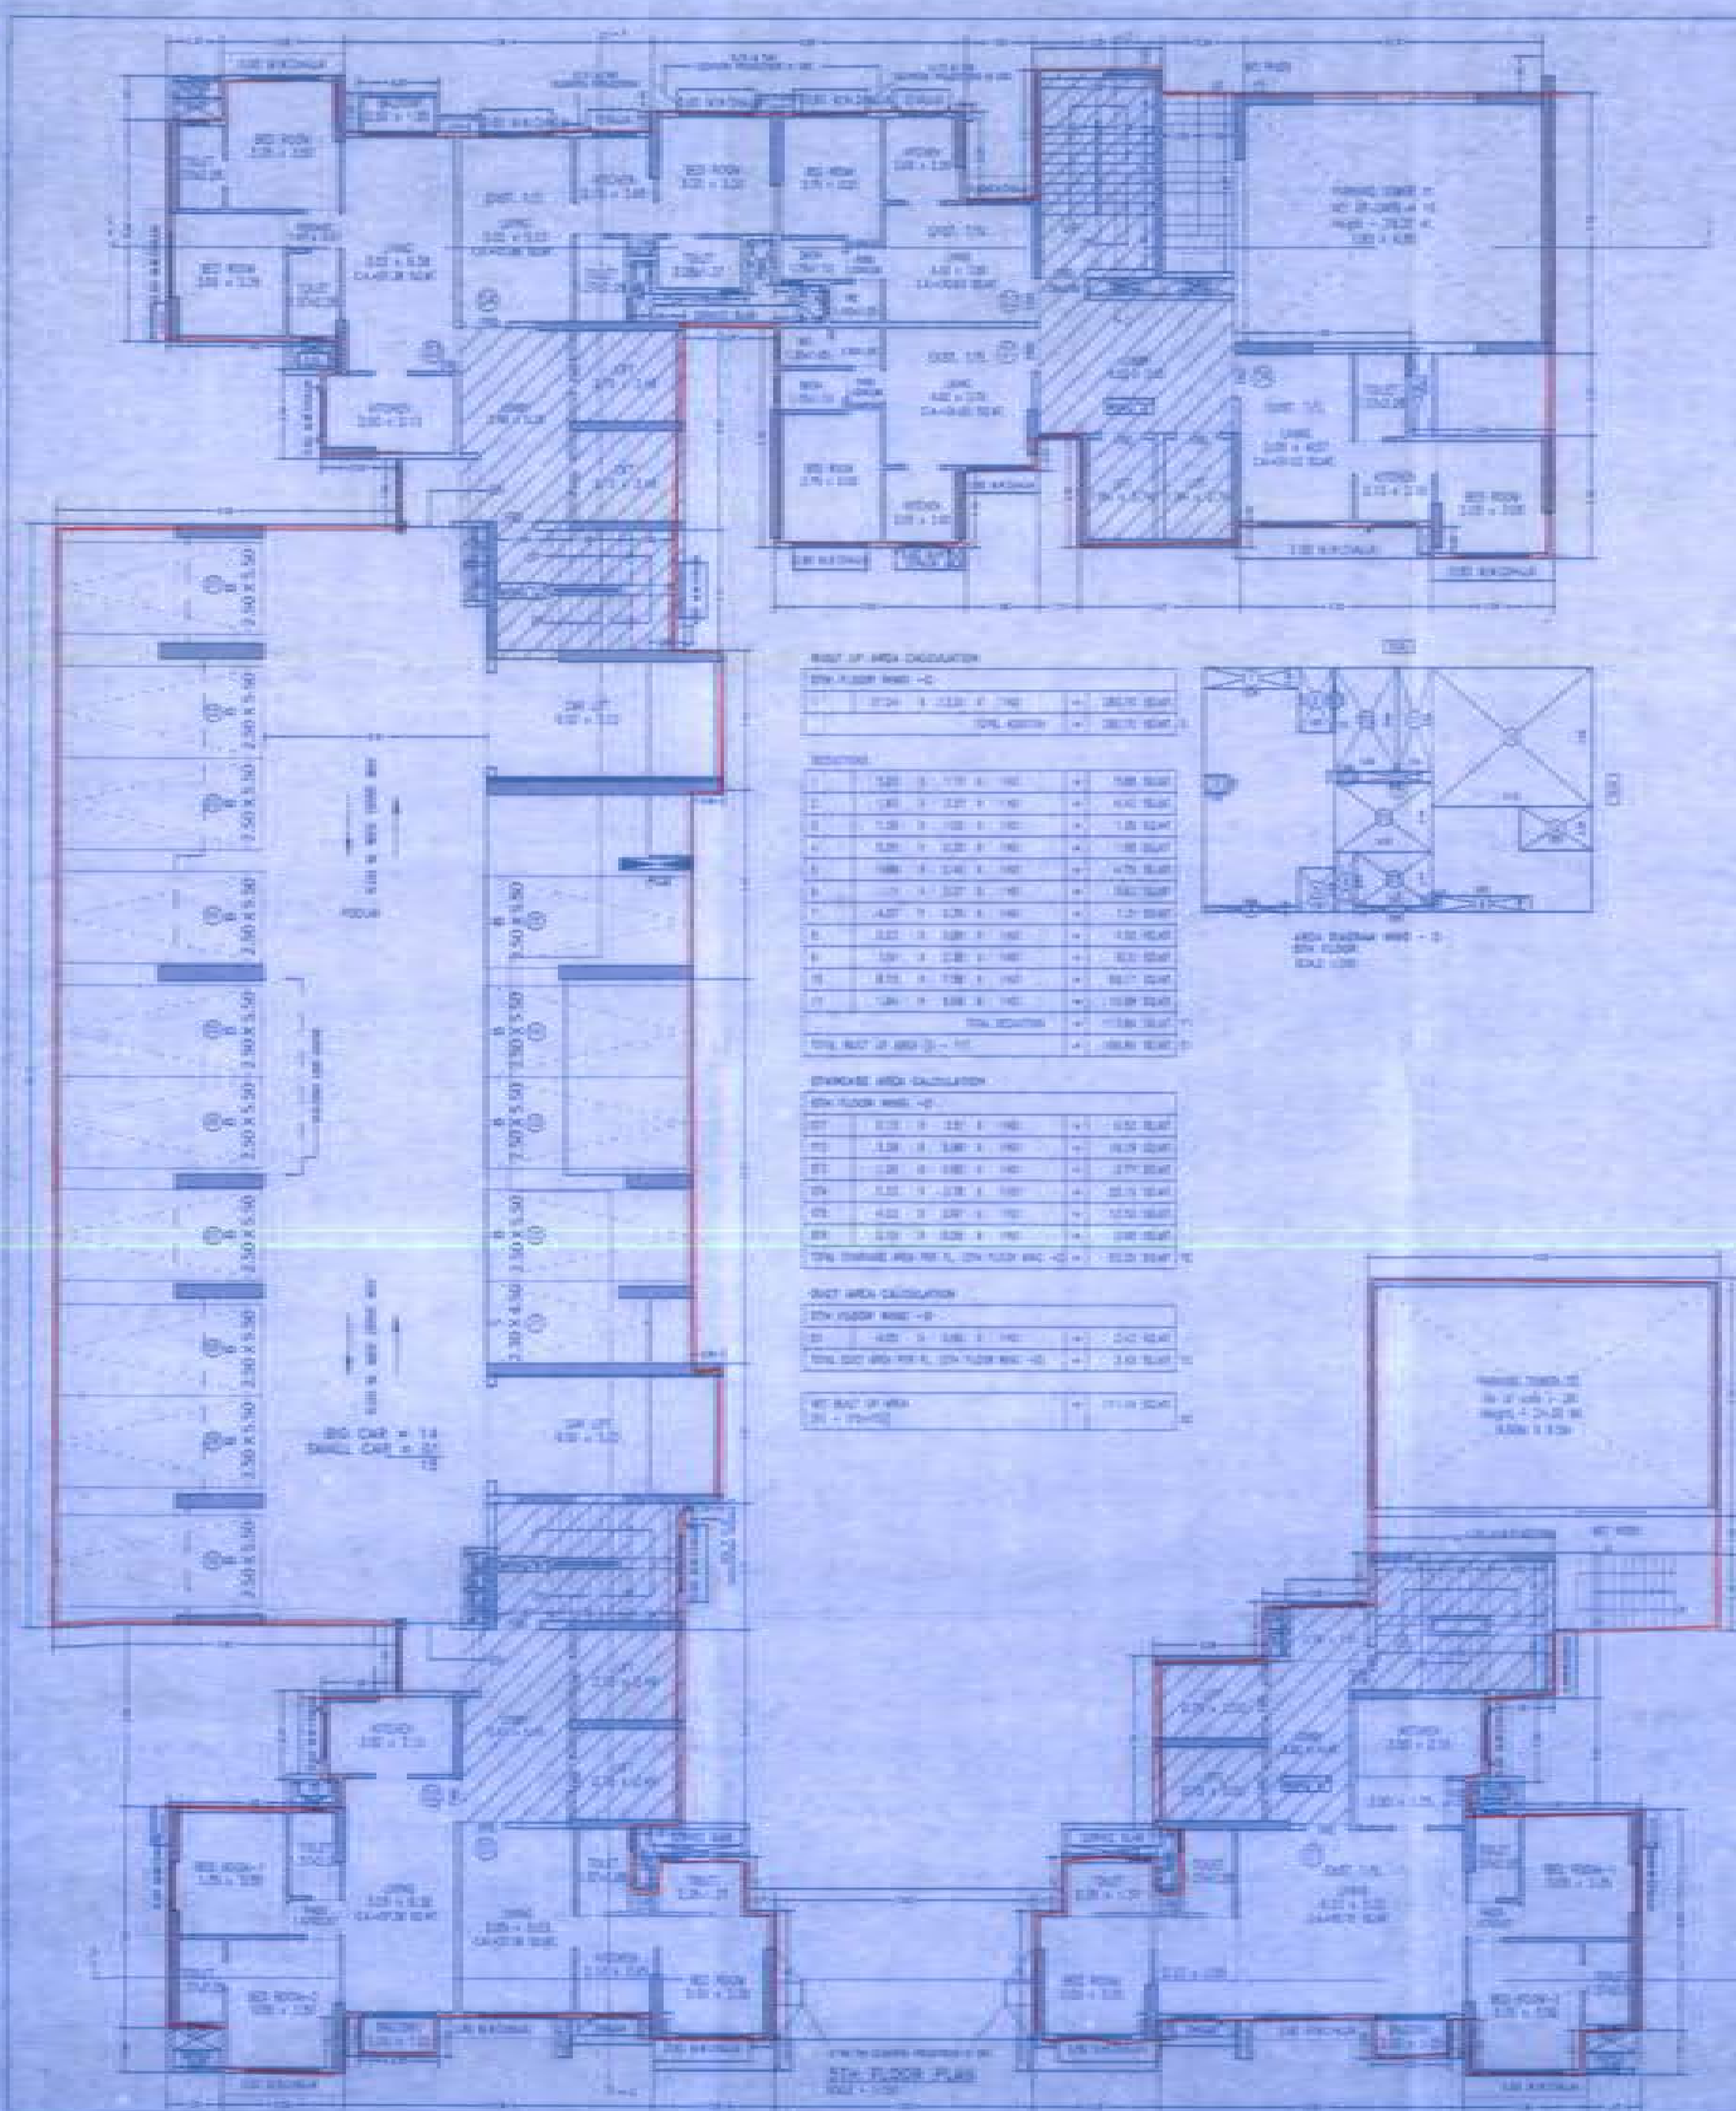




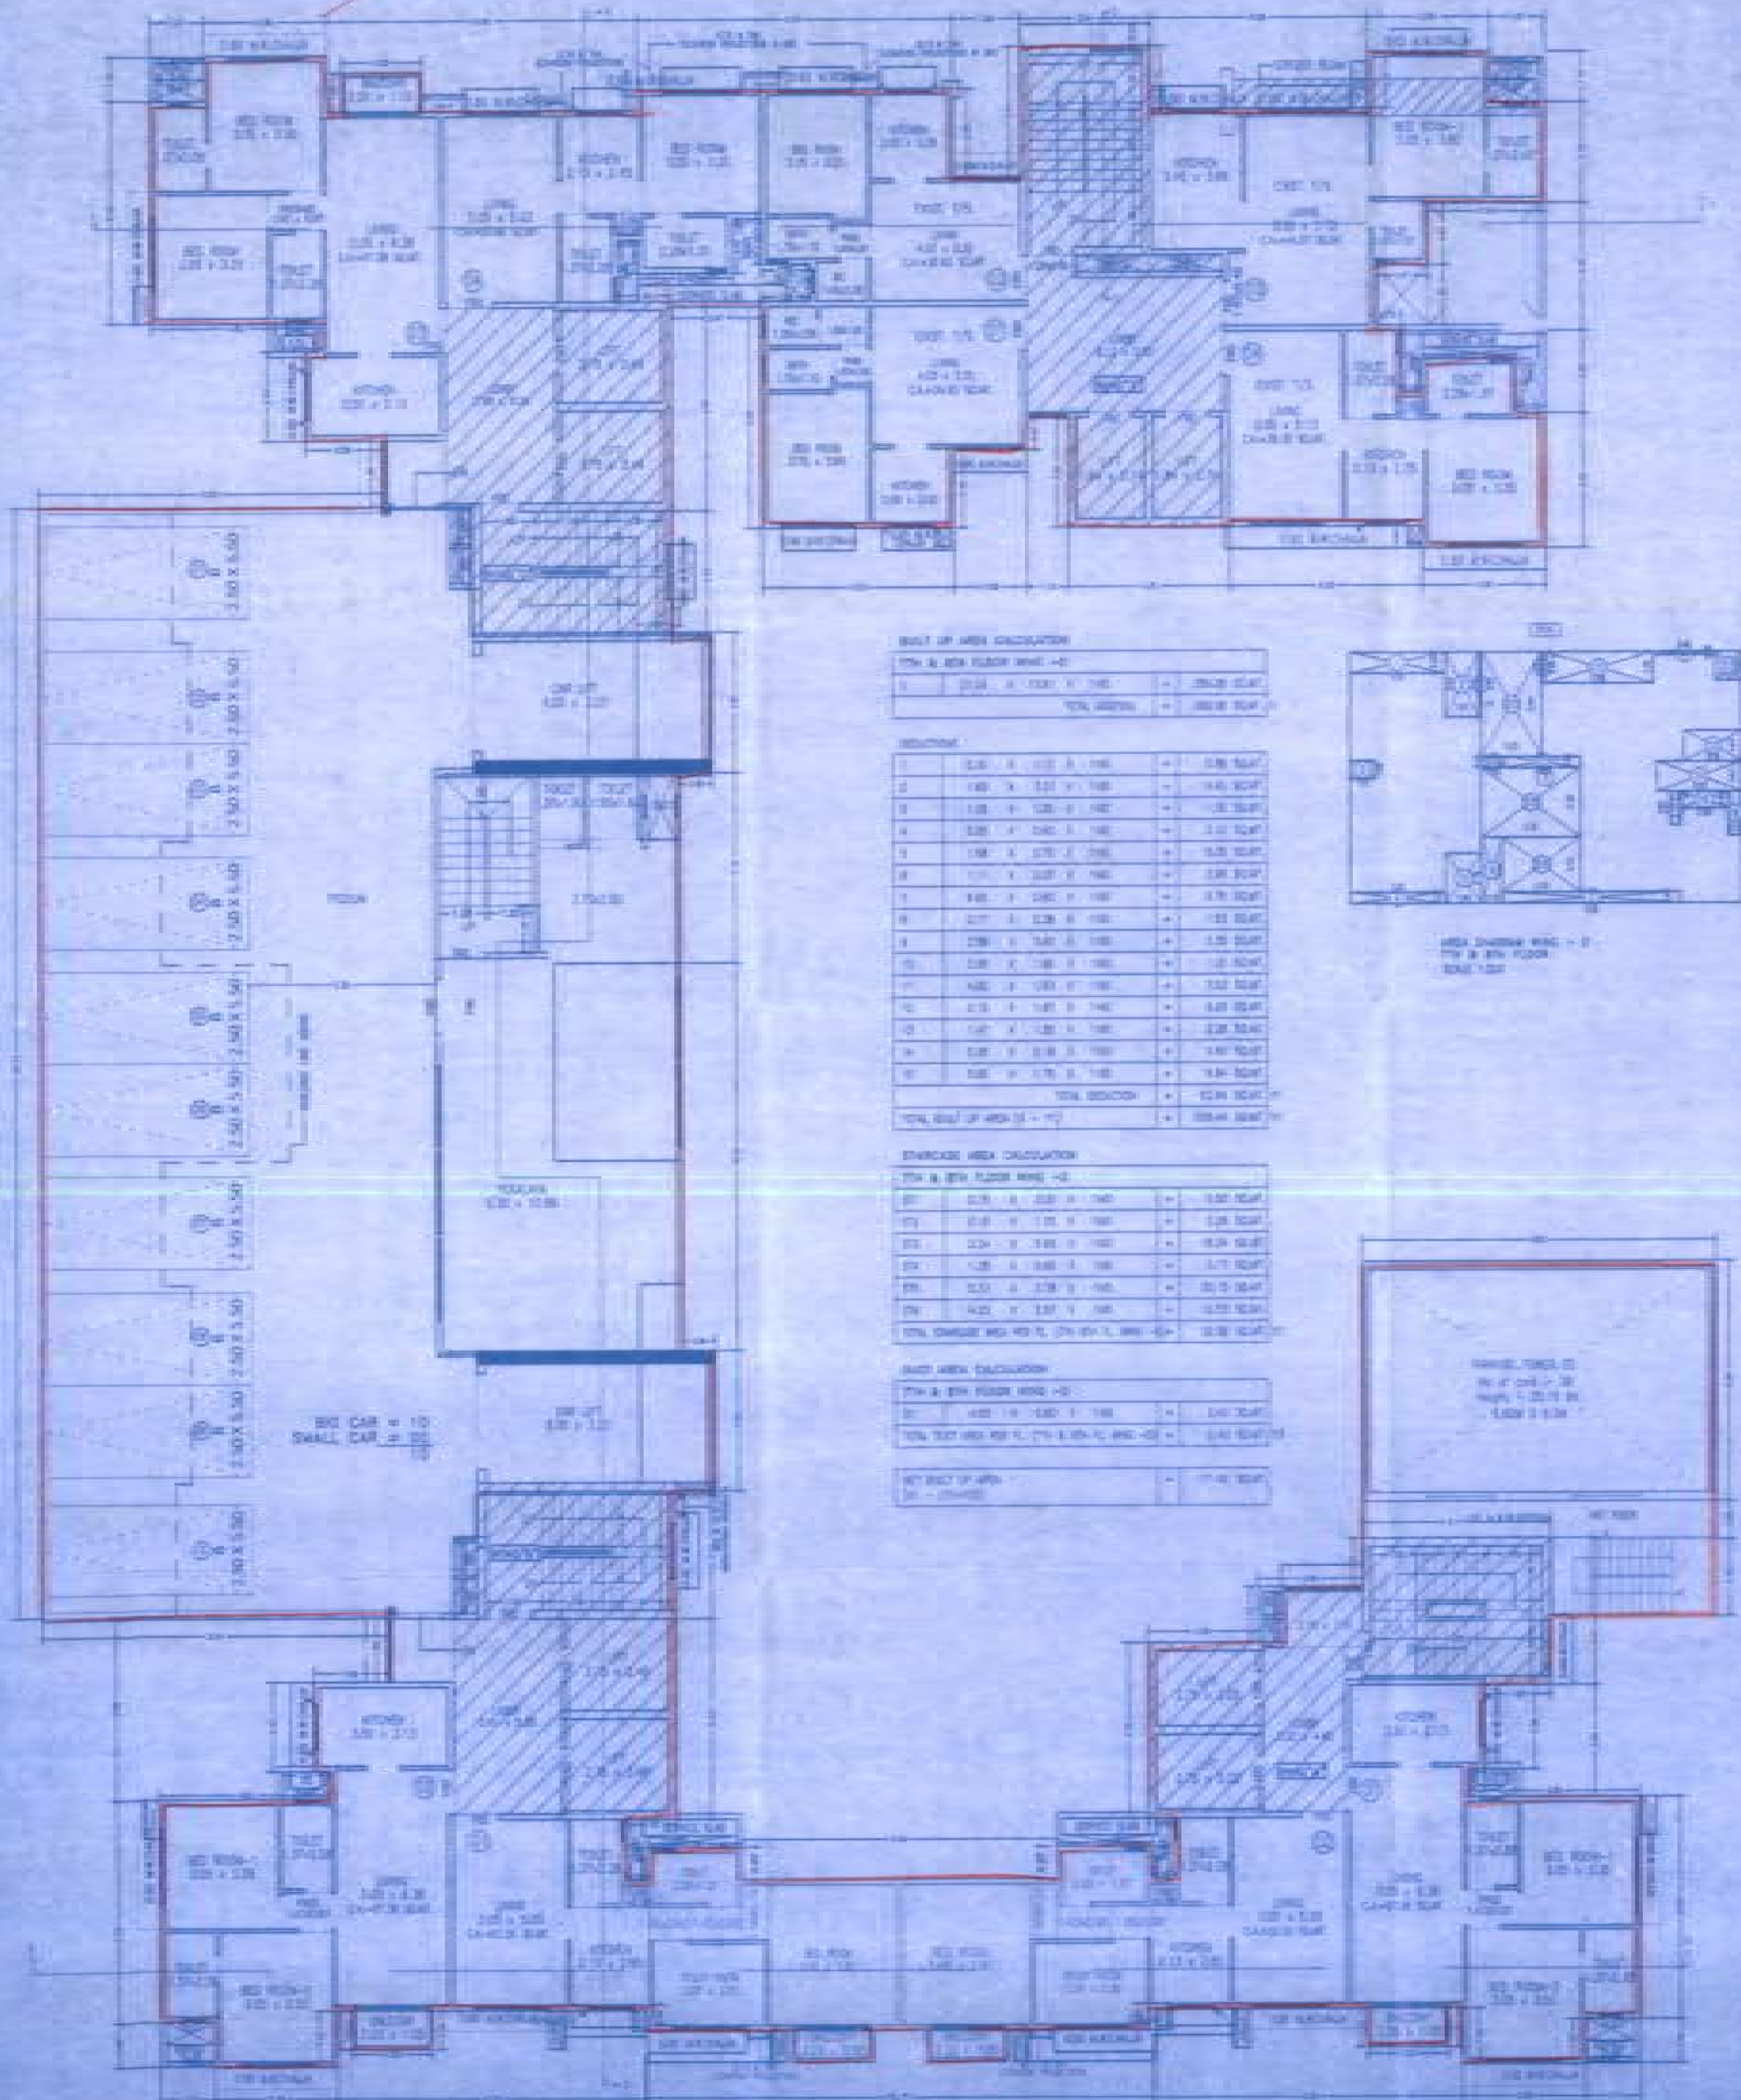

8TH FLOOR PLAN
SAL - 100

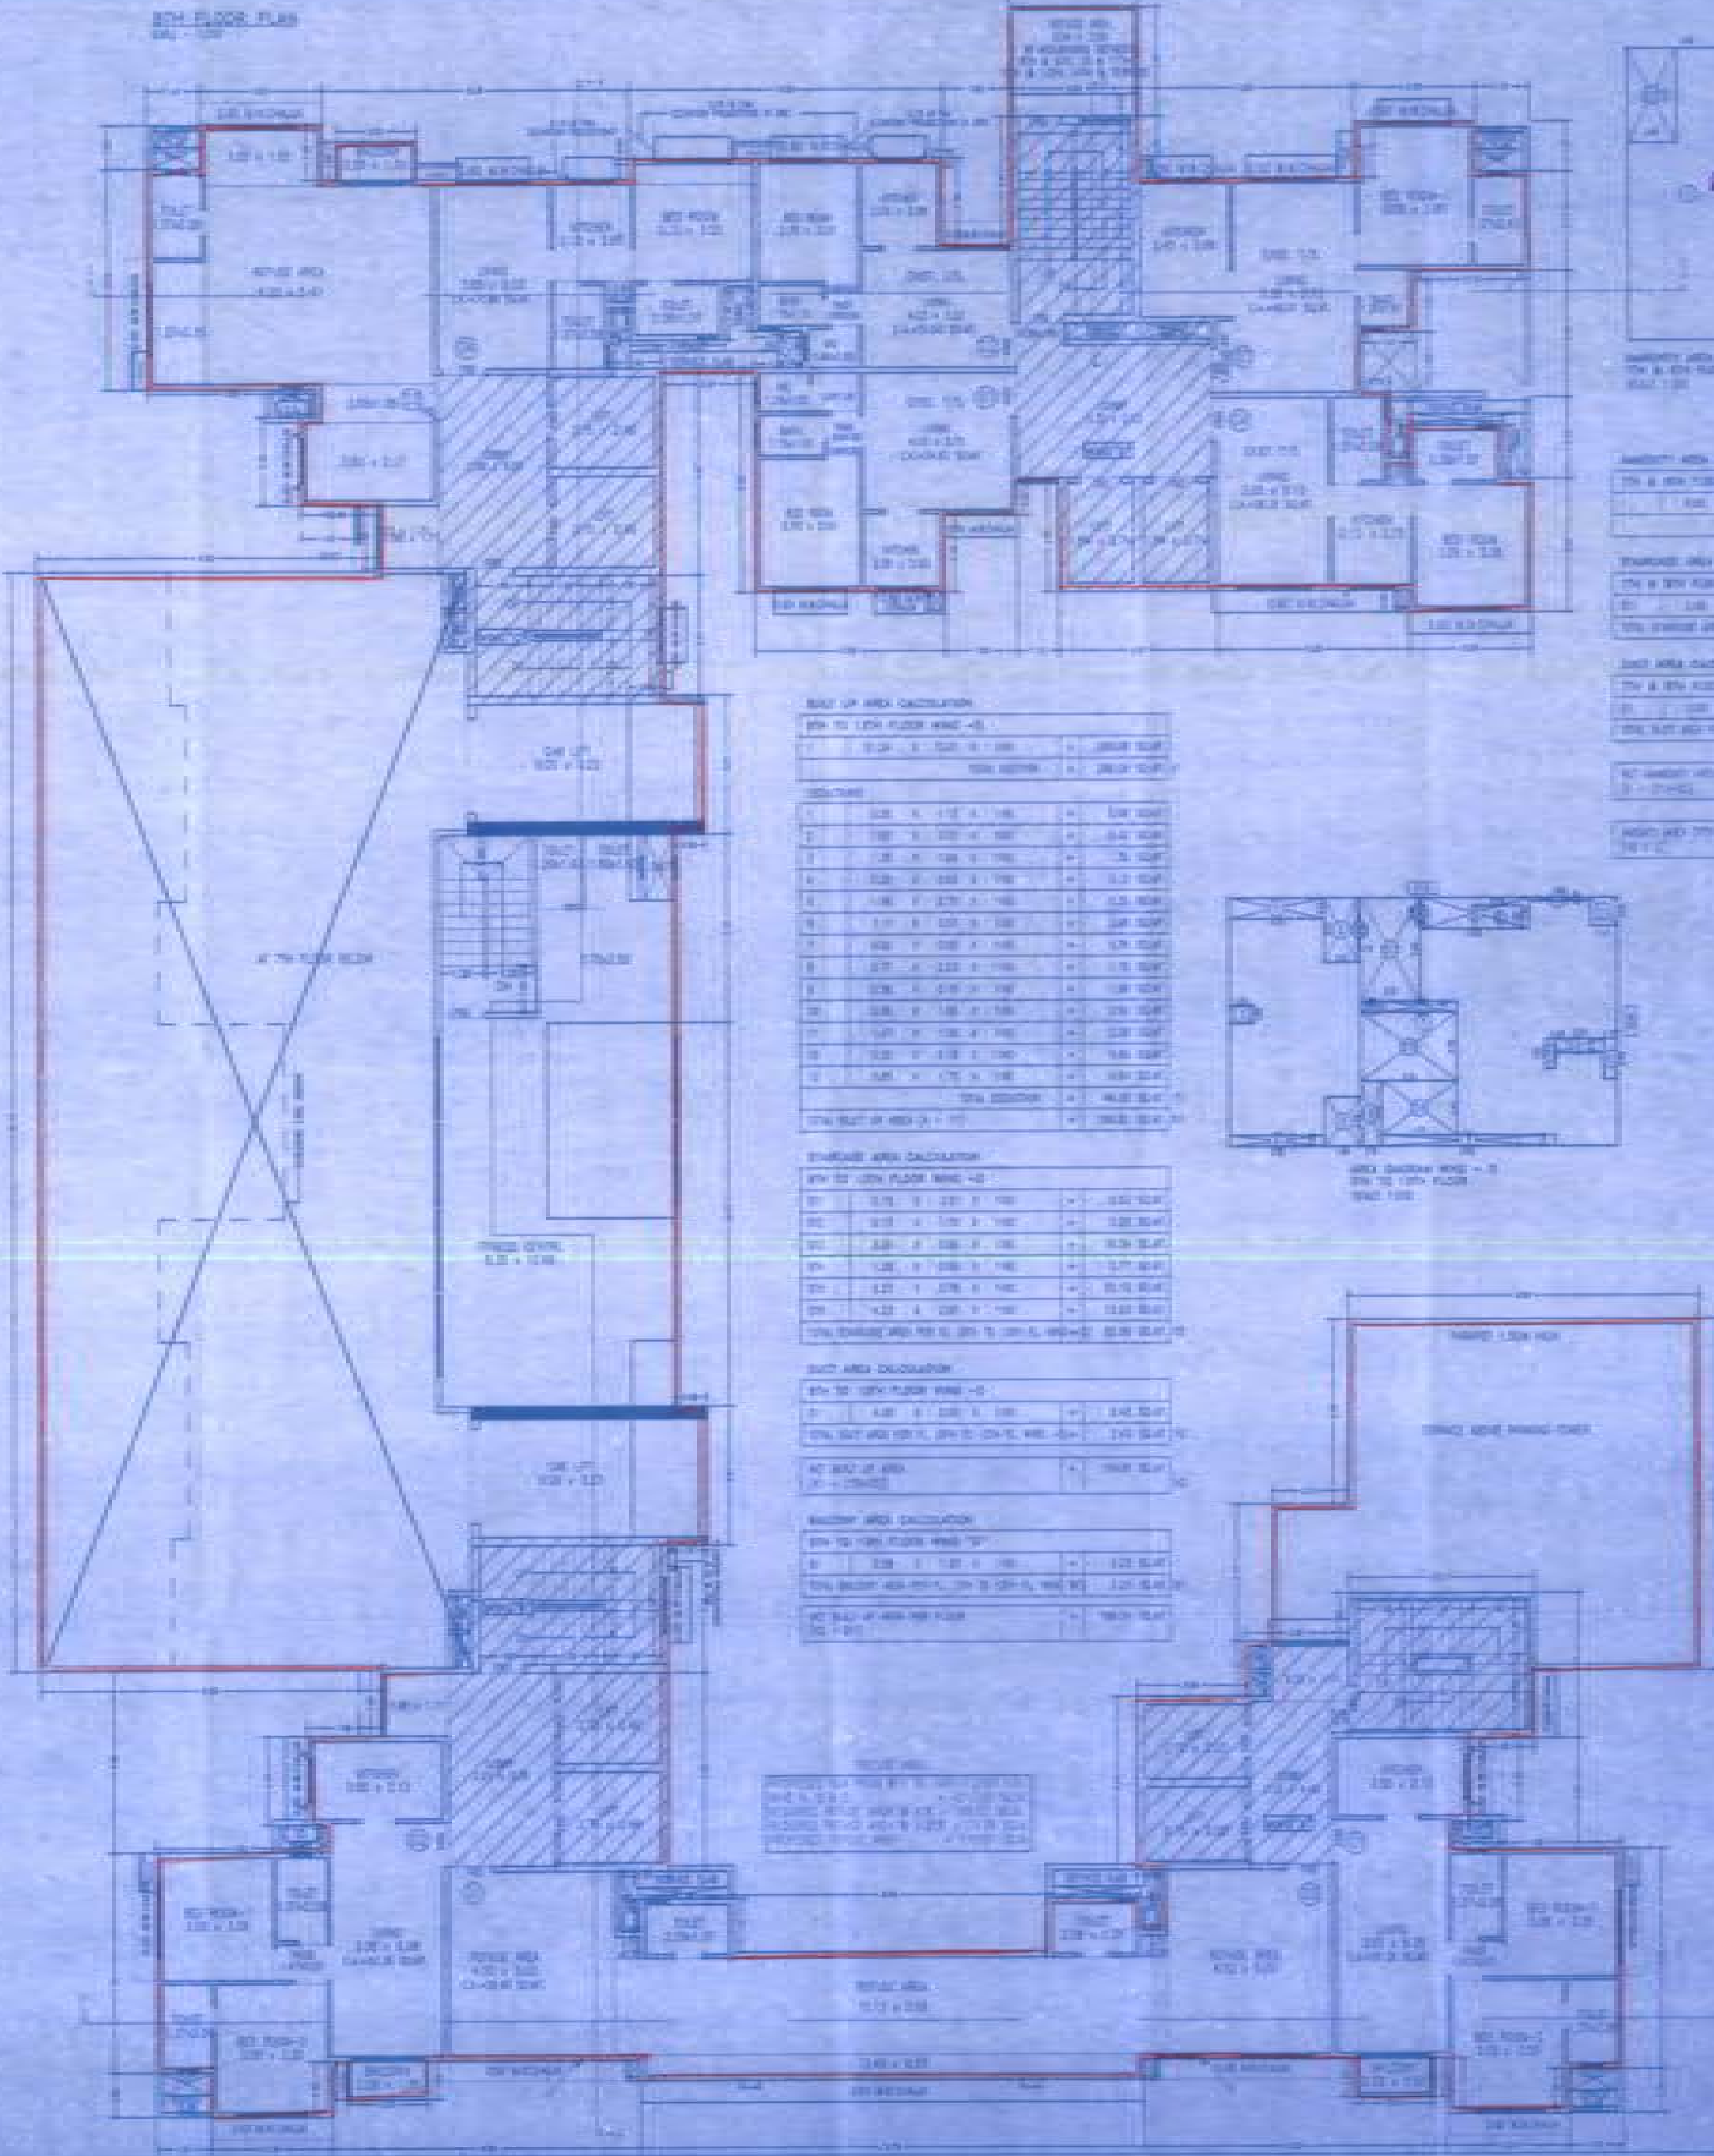








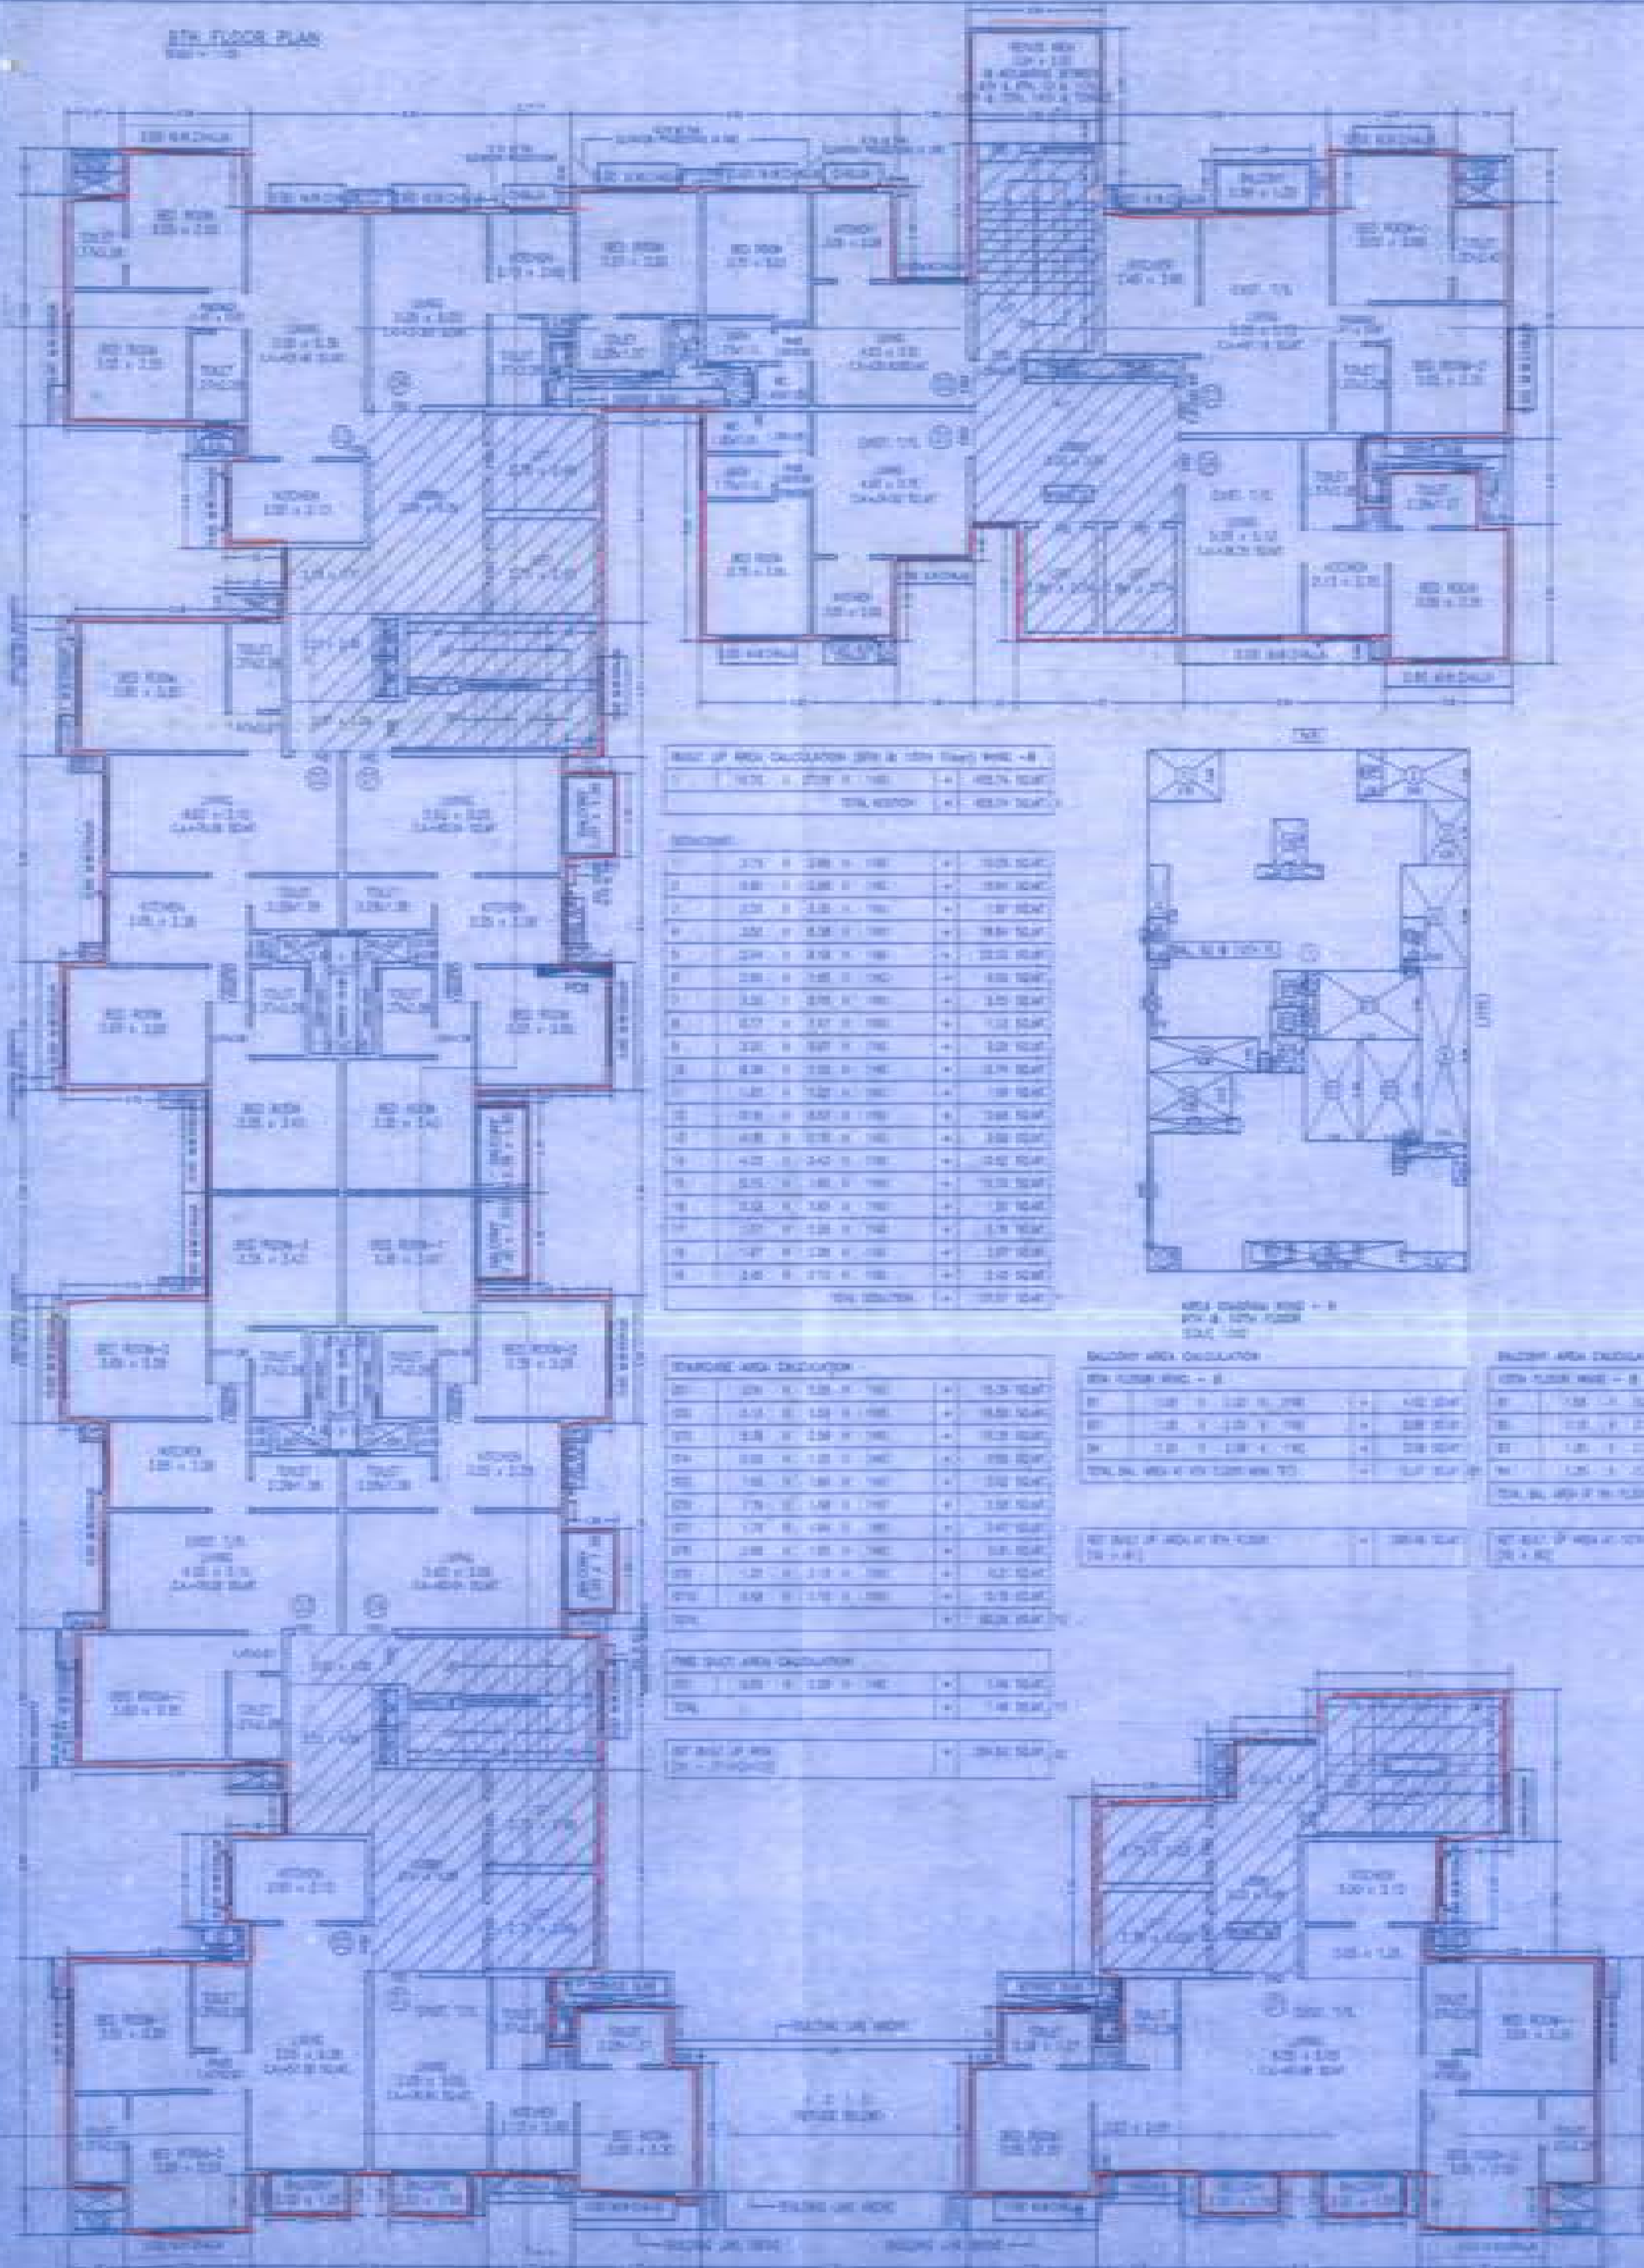


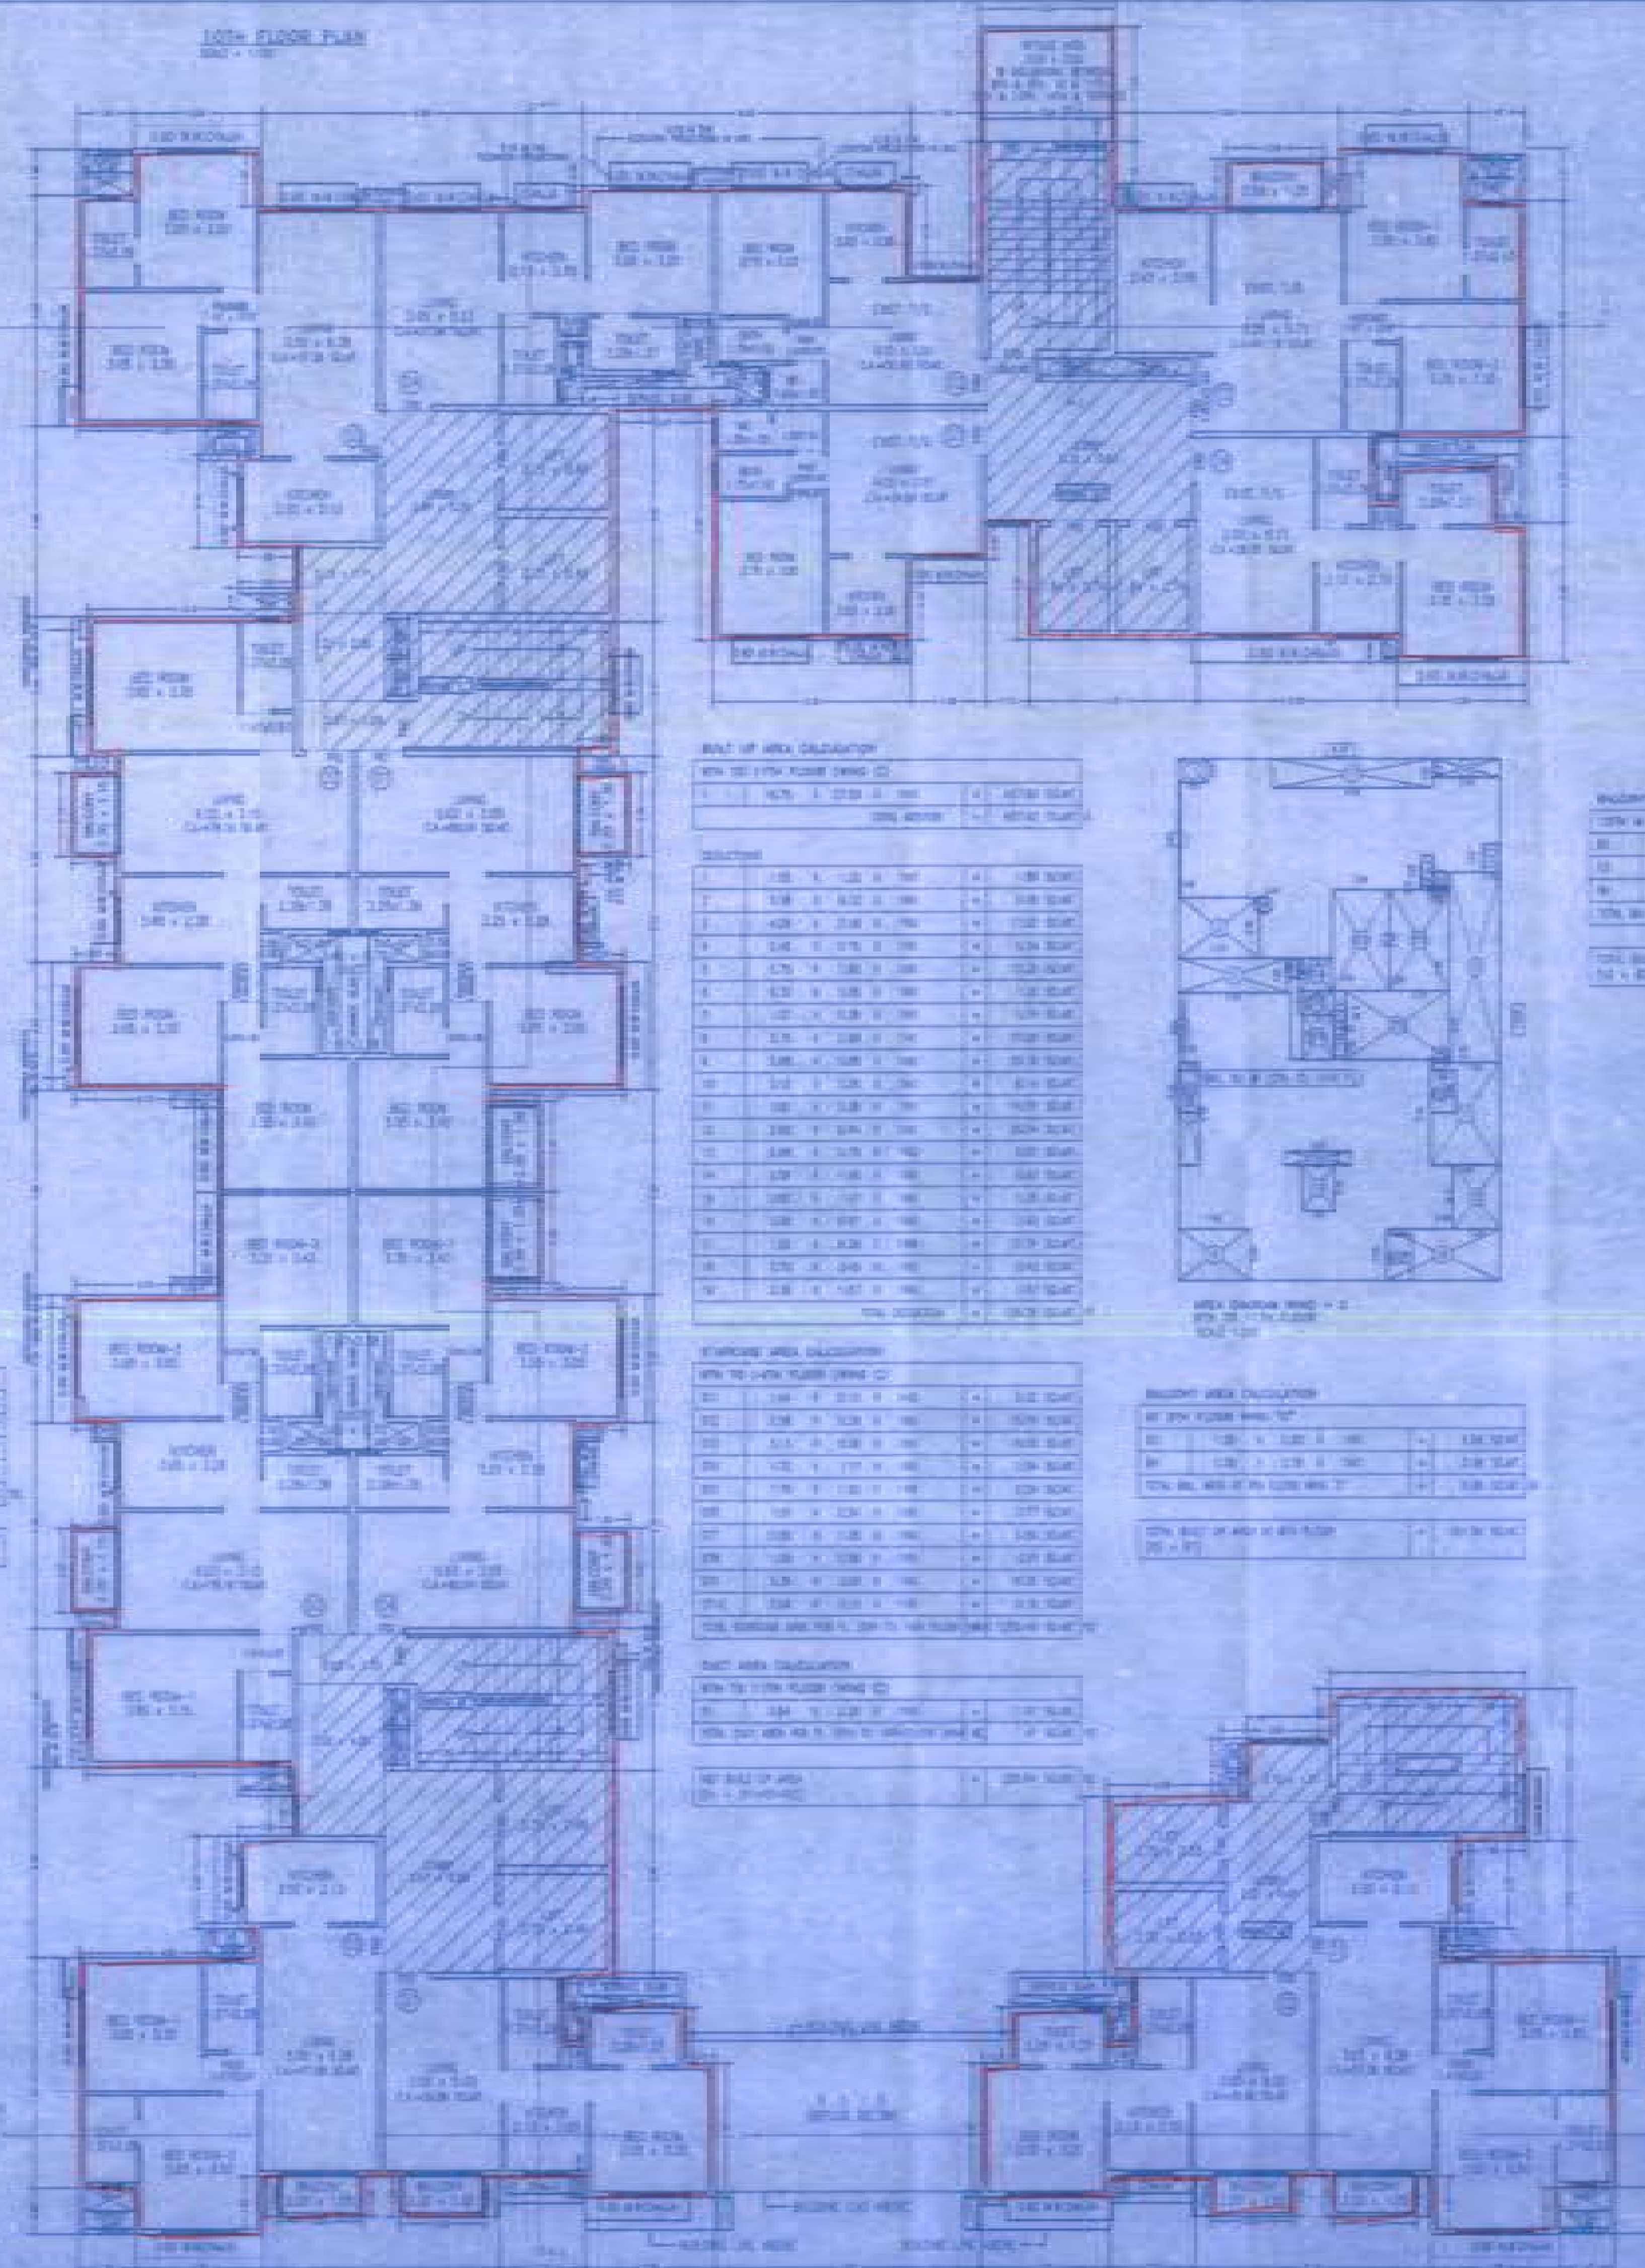










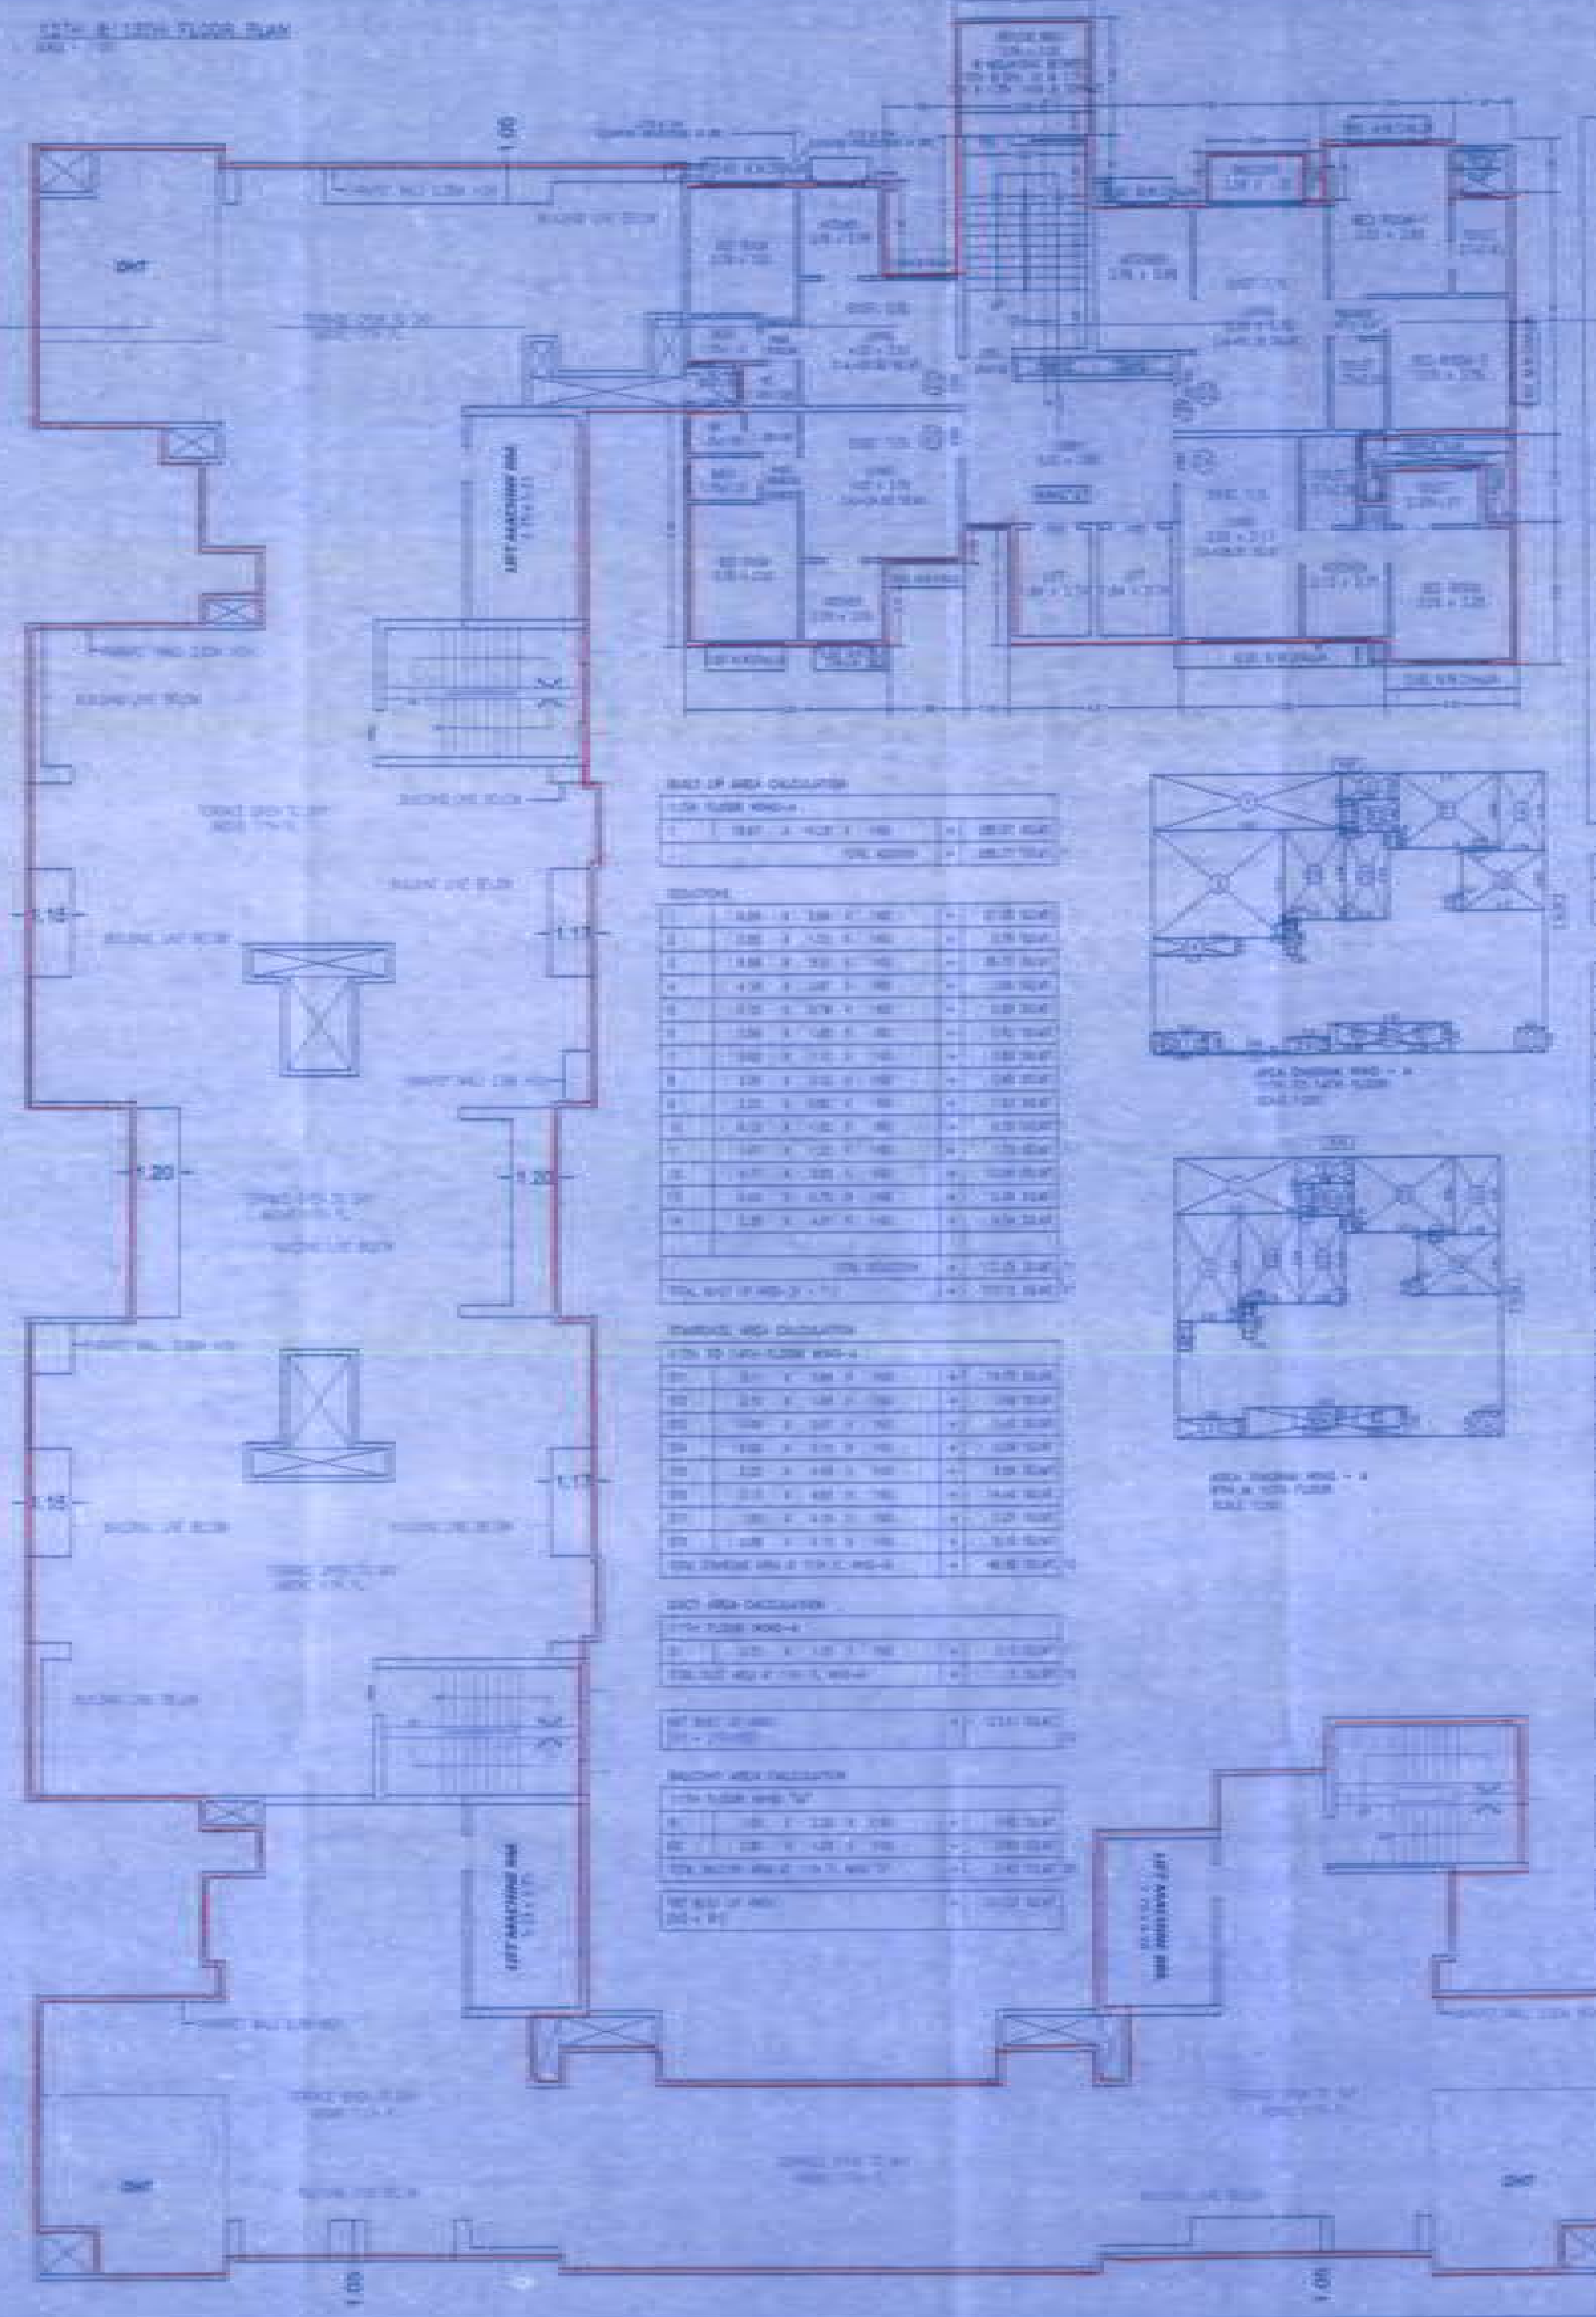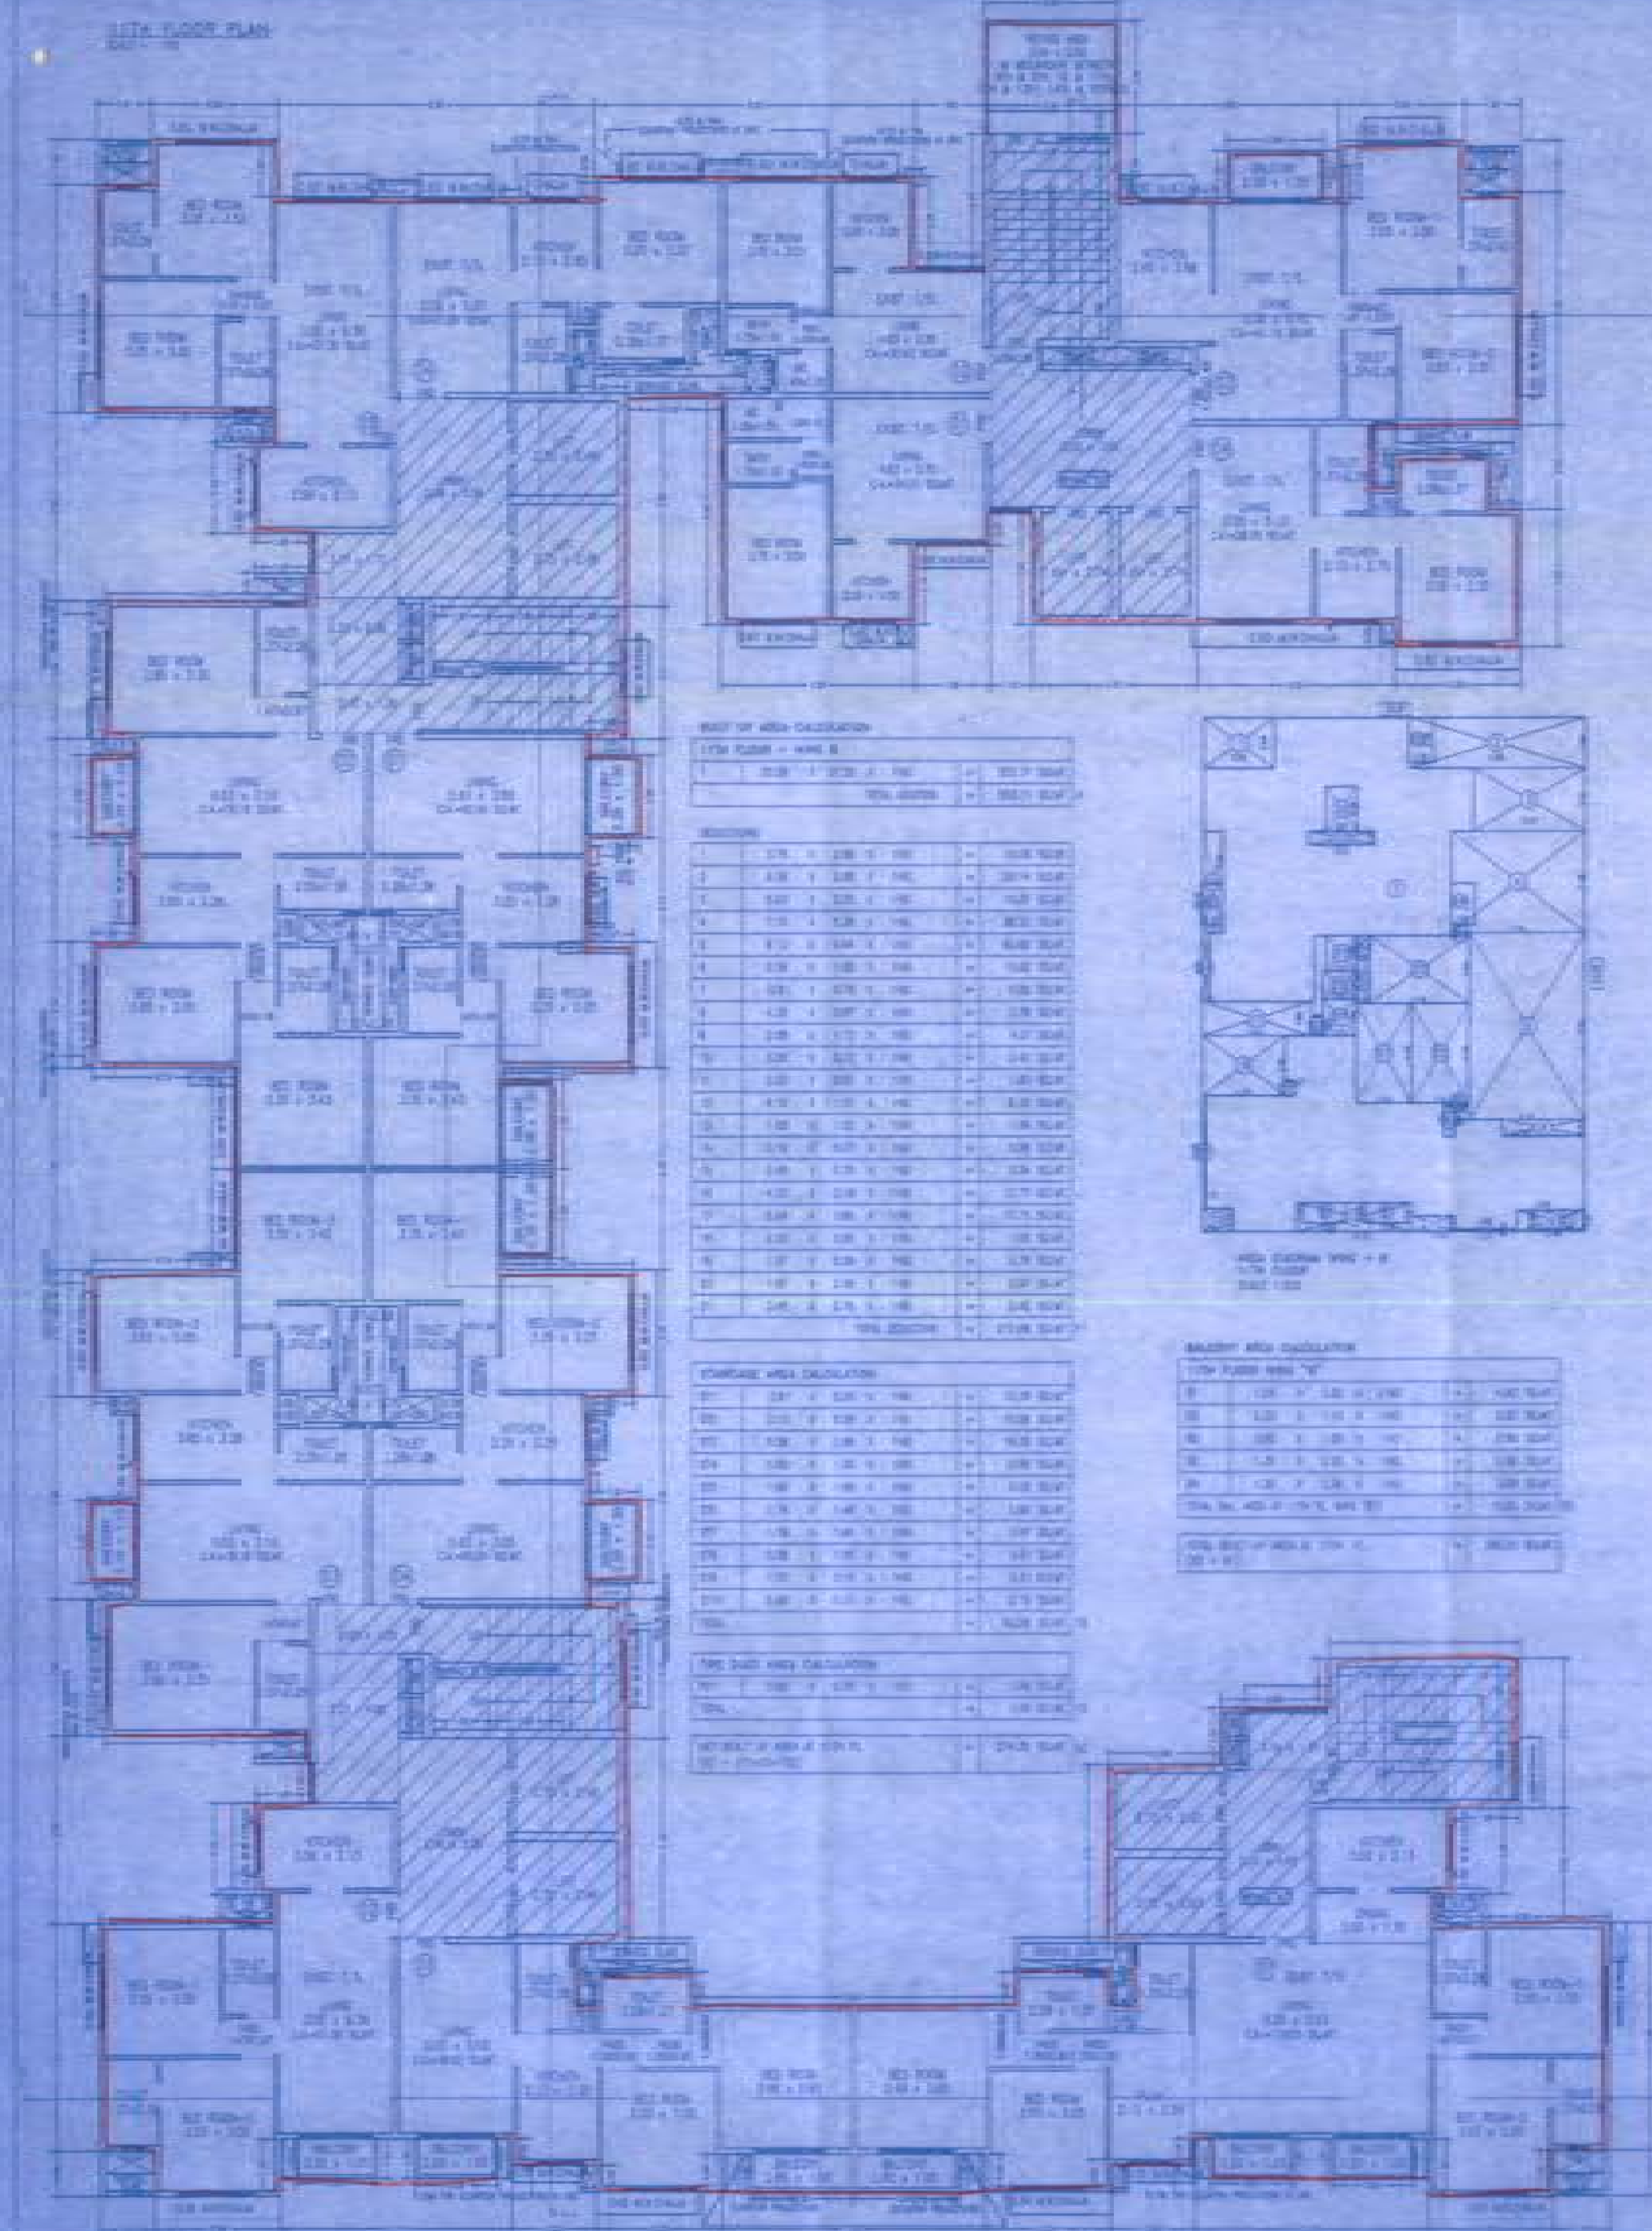

TYPICAL SECTION THROUGH DUCT















 [illegible]

TOTAL NO. OF HIGH-DB PL. AND LOW DB PL.	=	TOTAL STAM.
(H + L)		

[illegible][illegible]

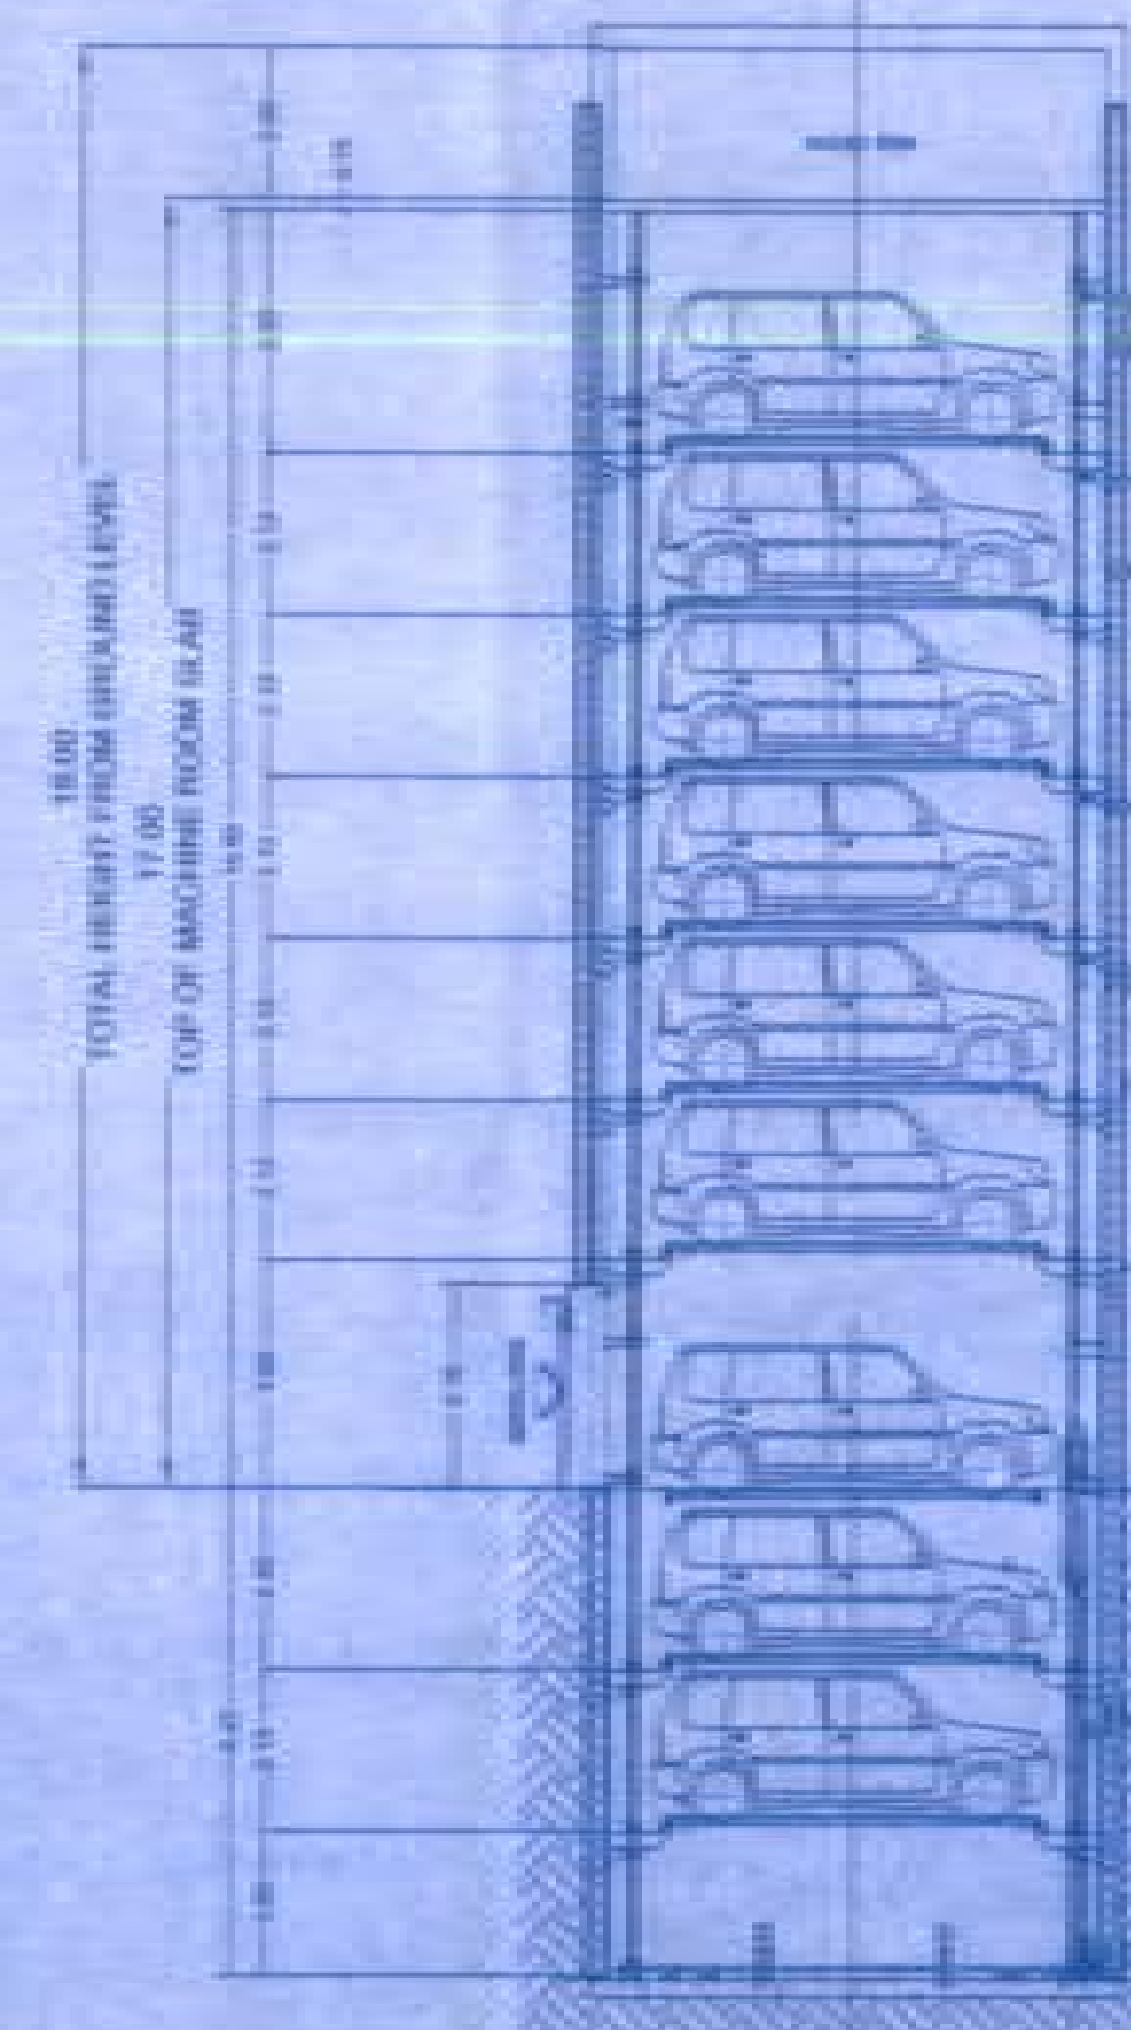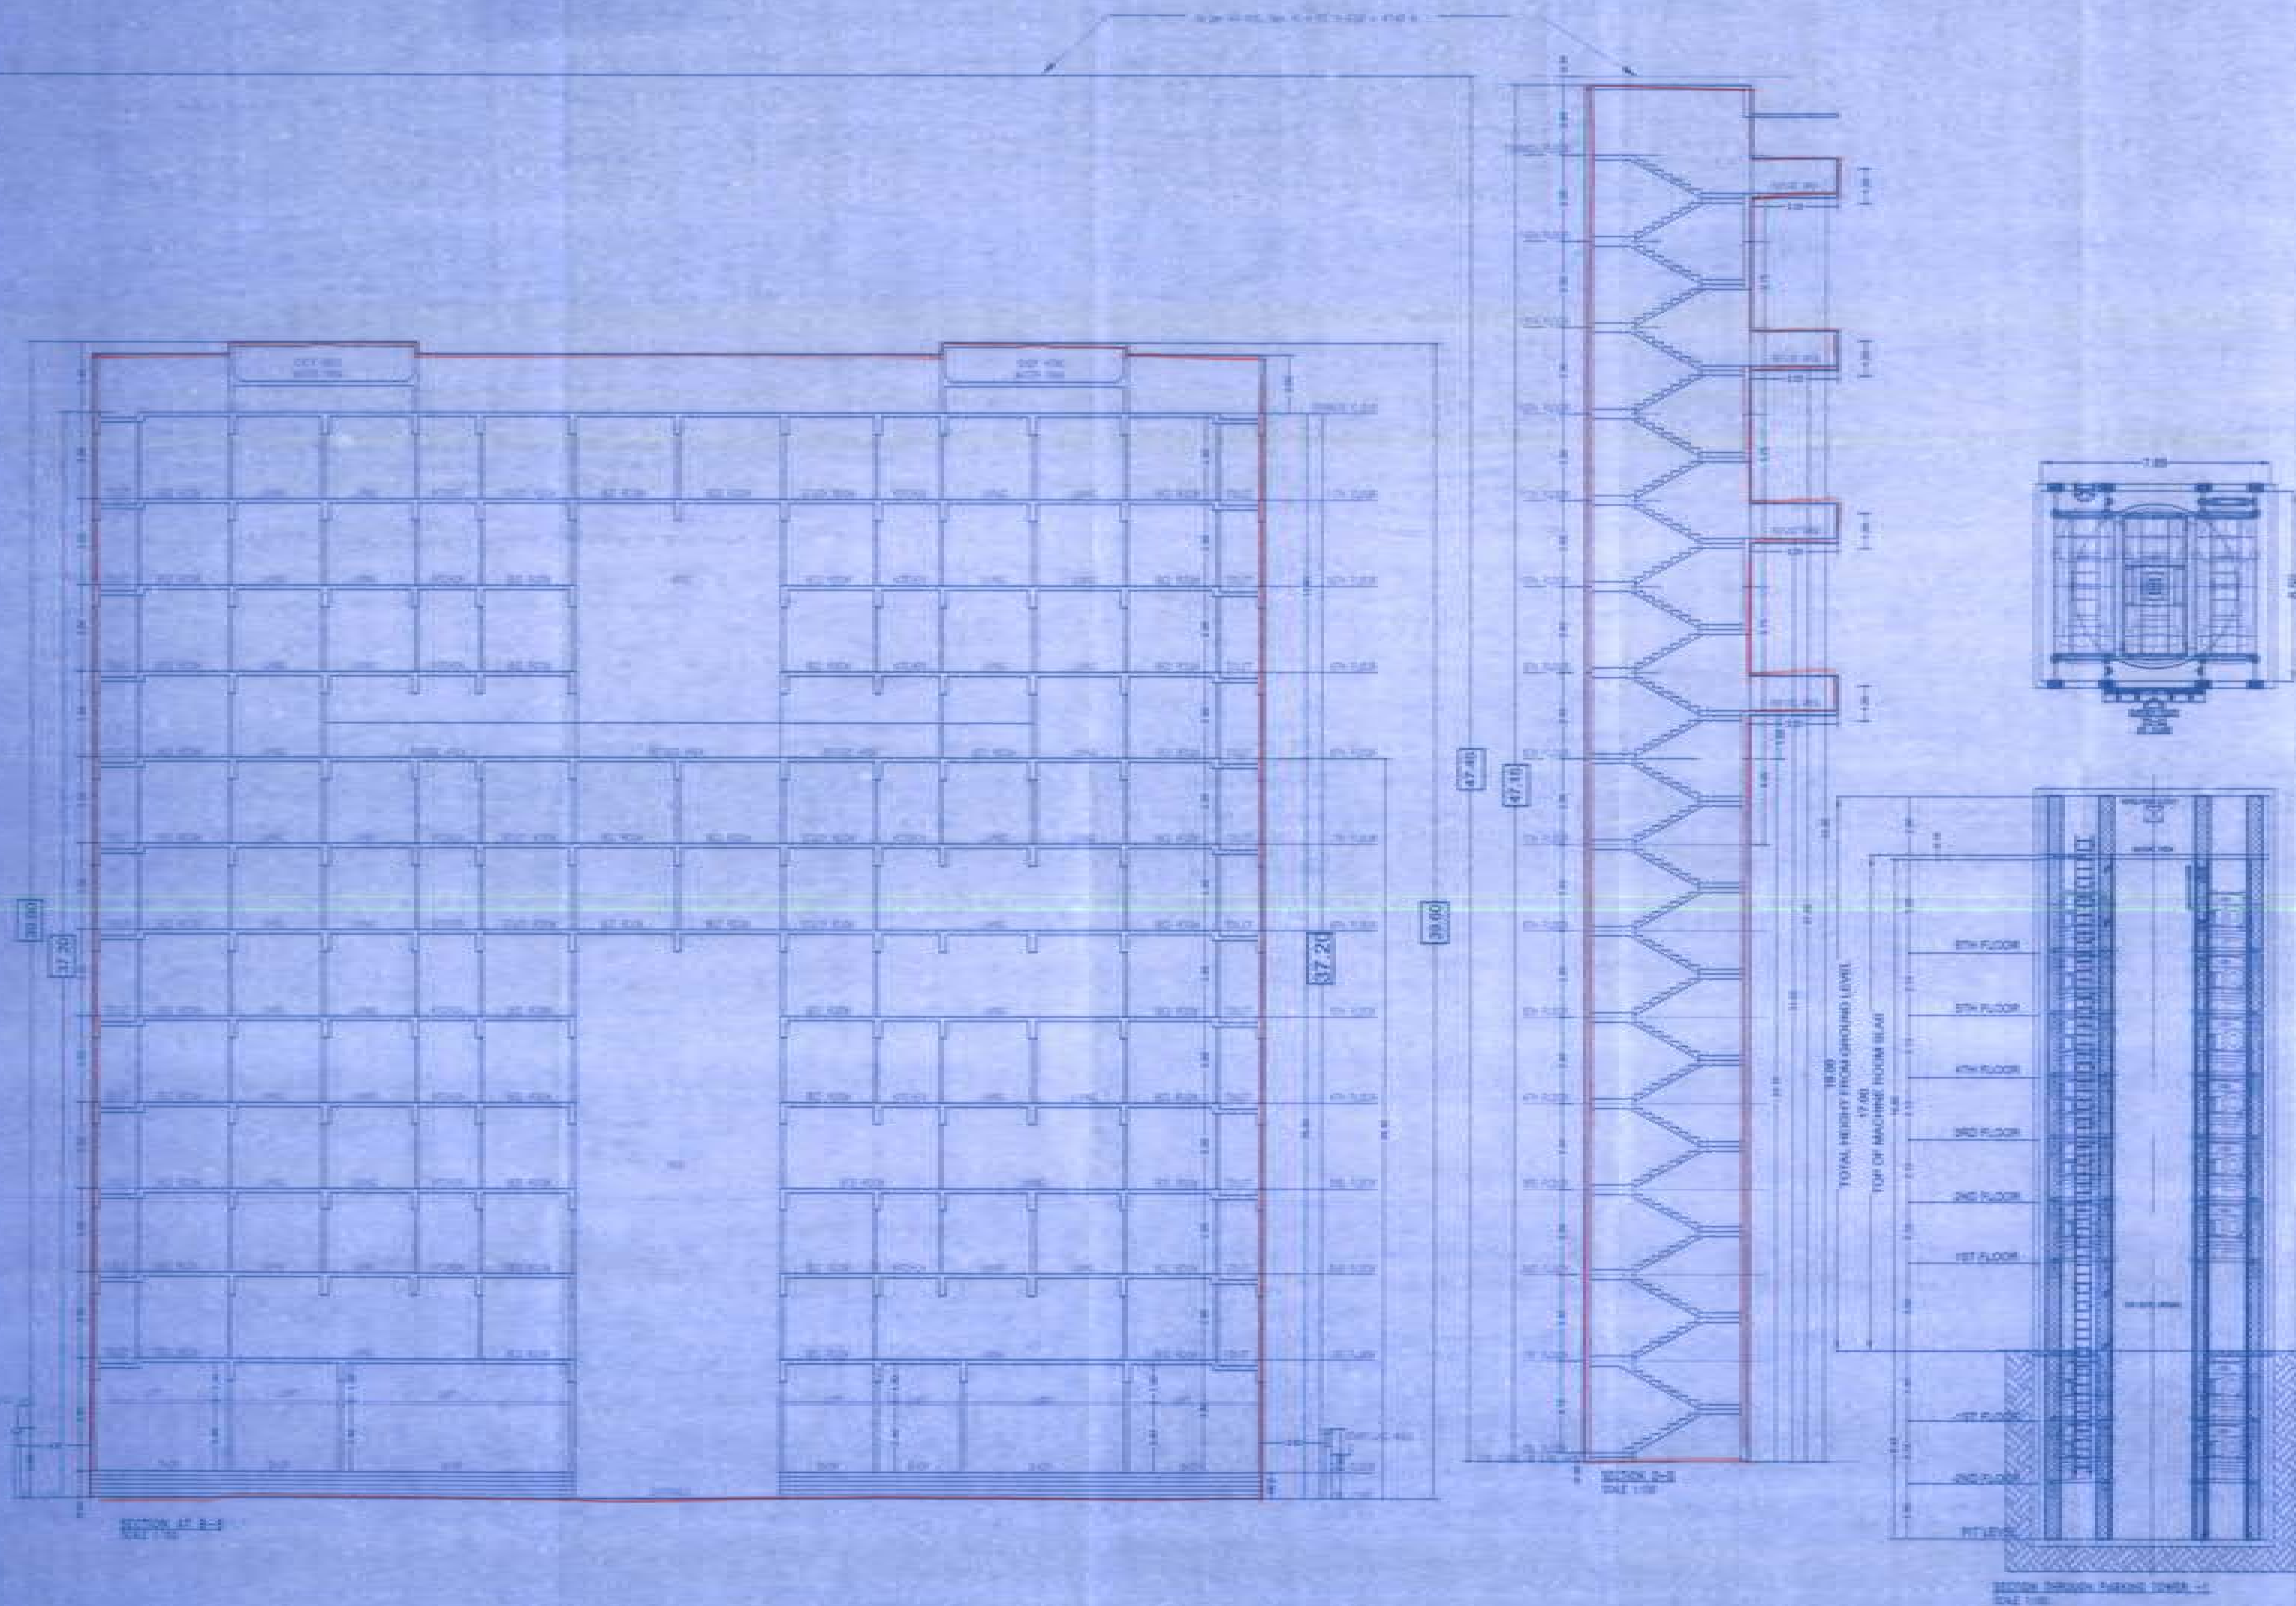[illegible][illegible]

