
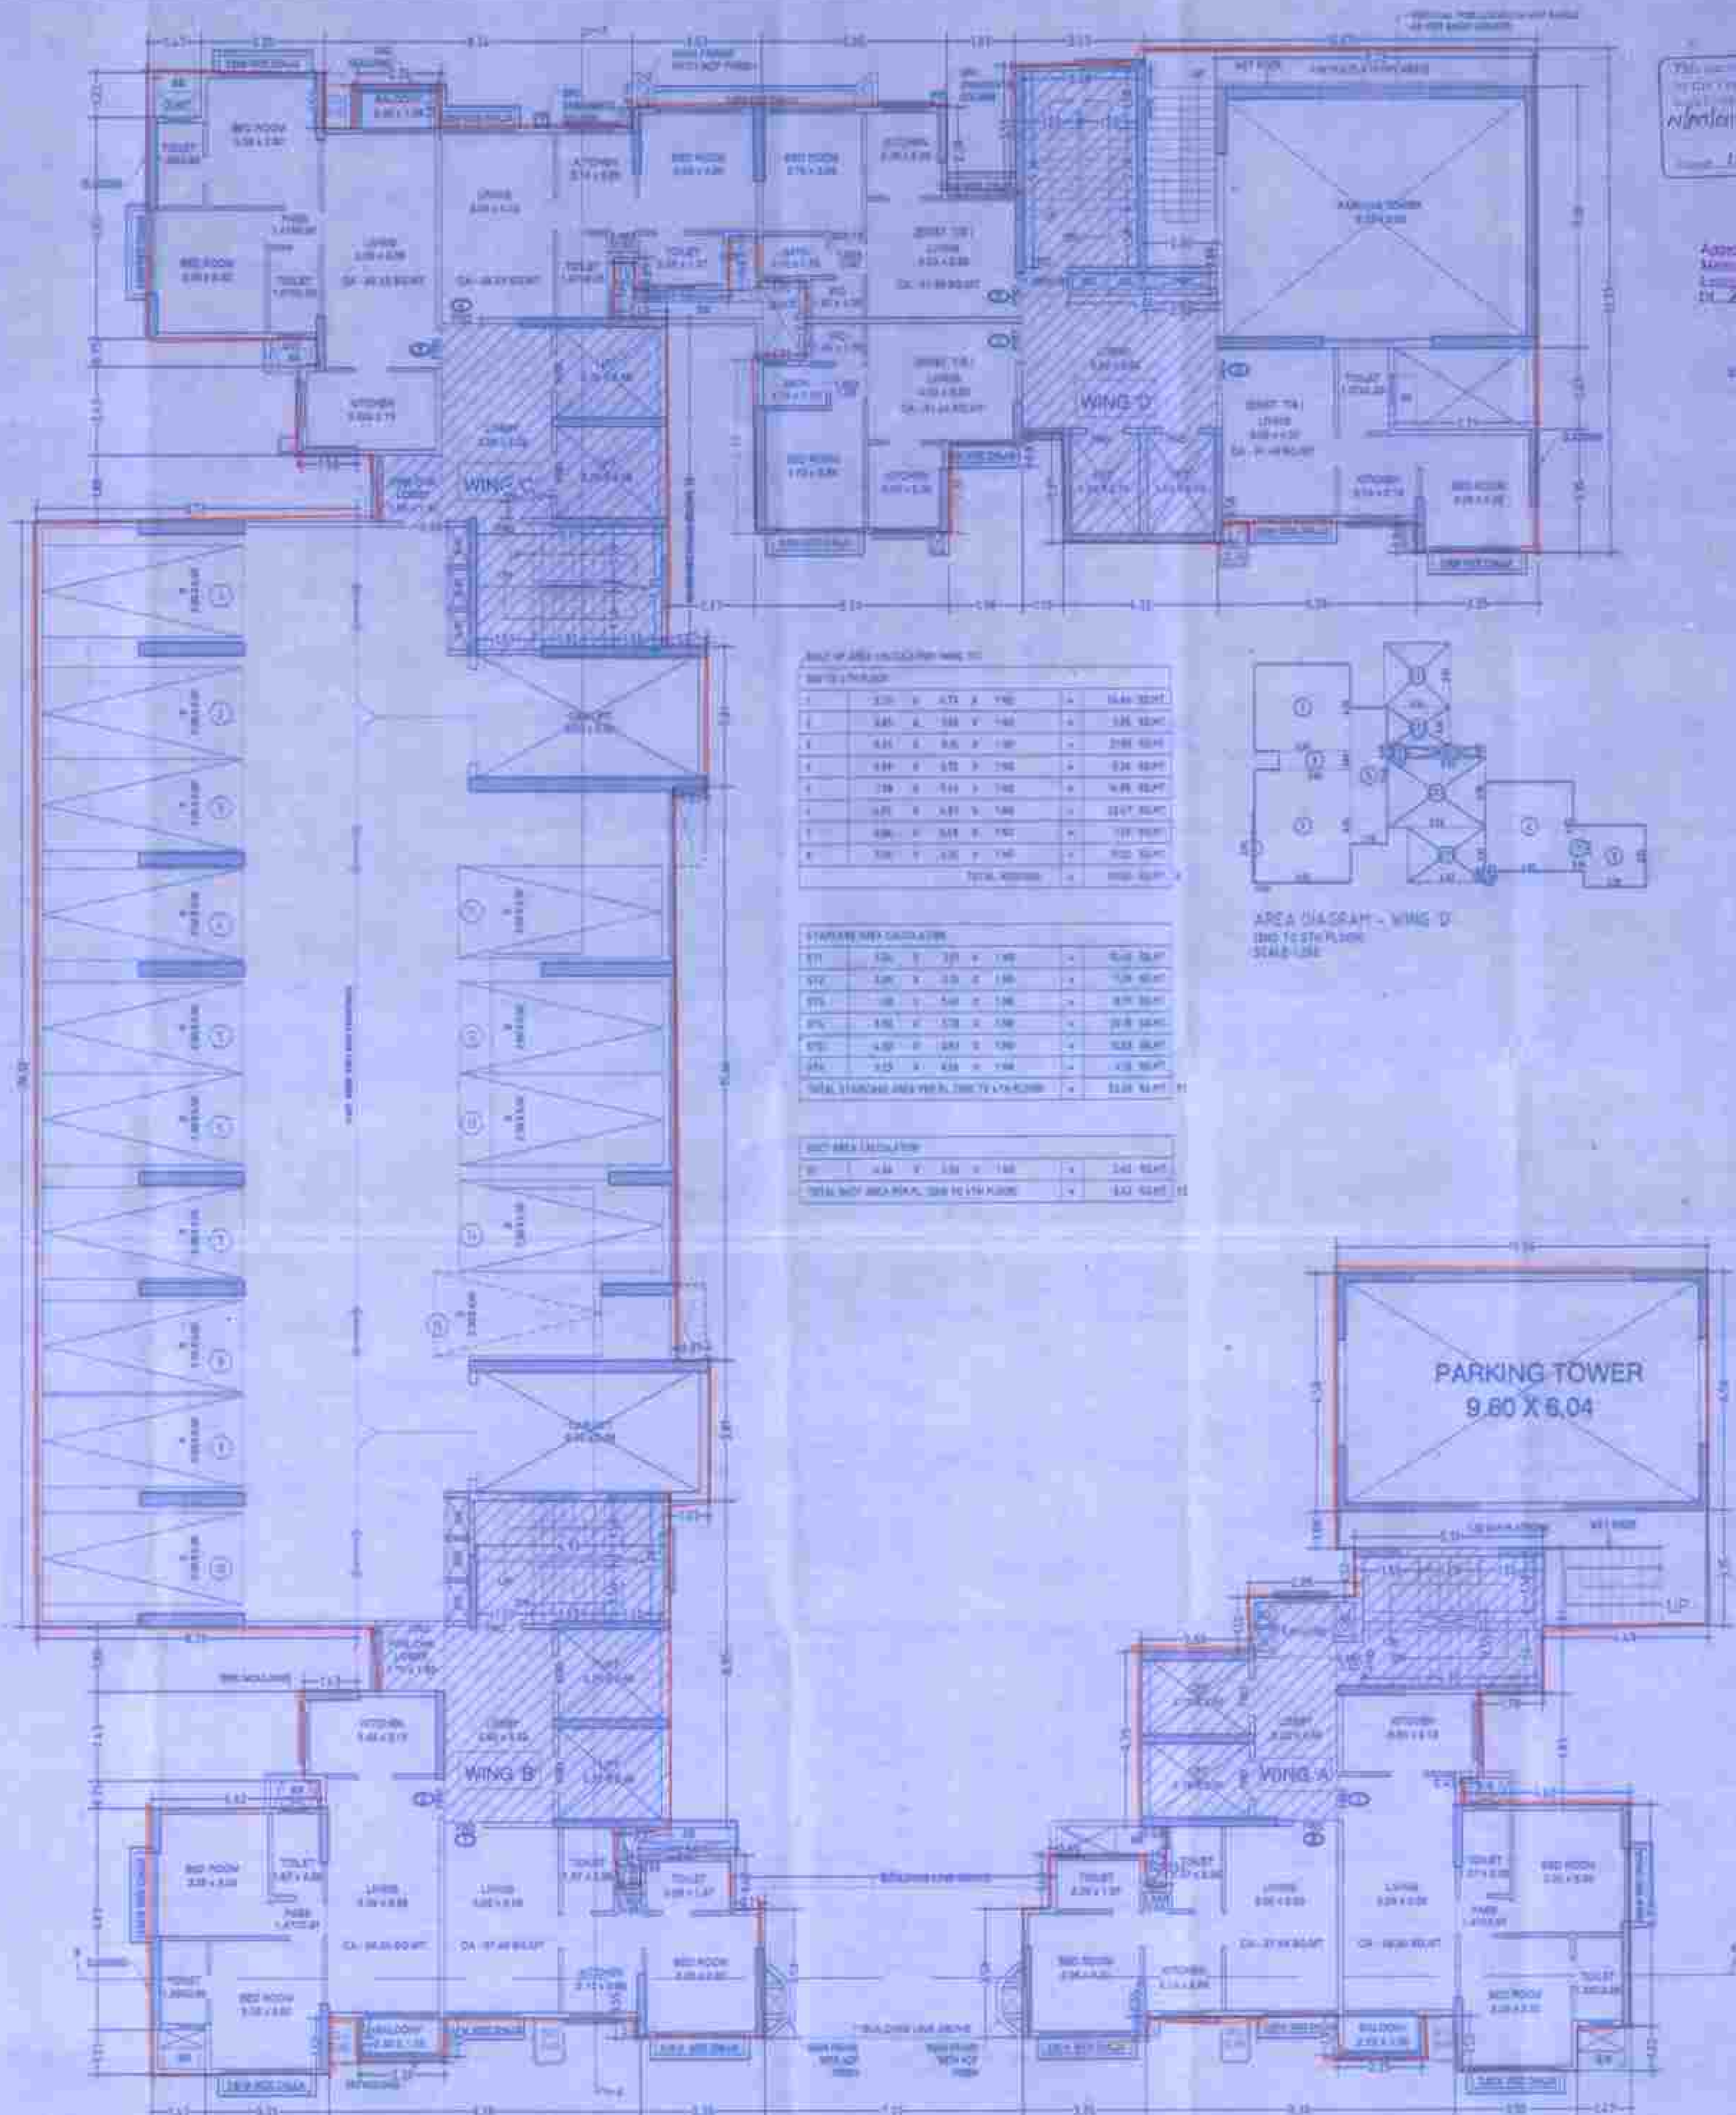


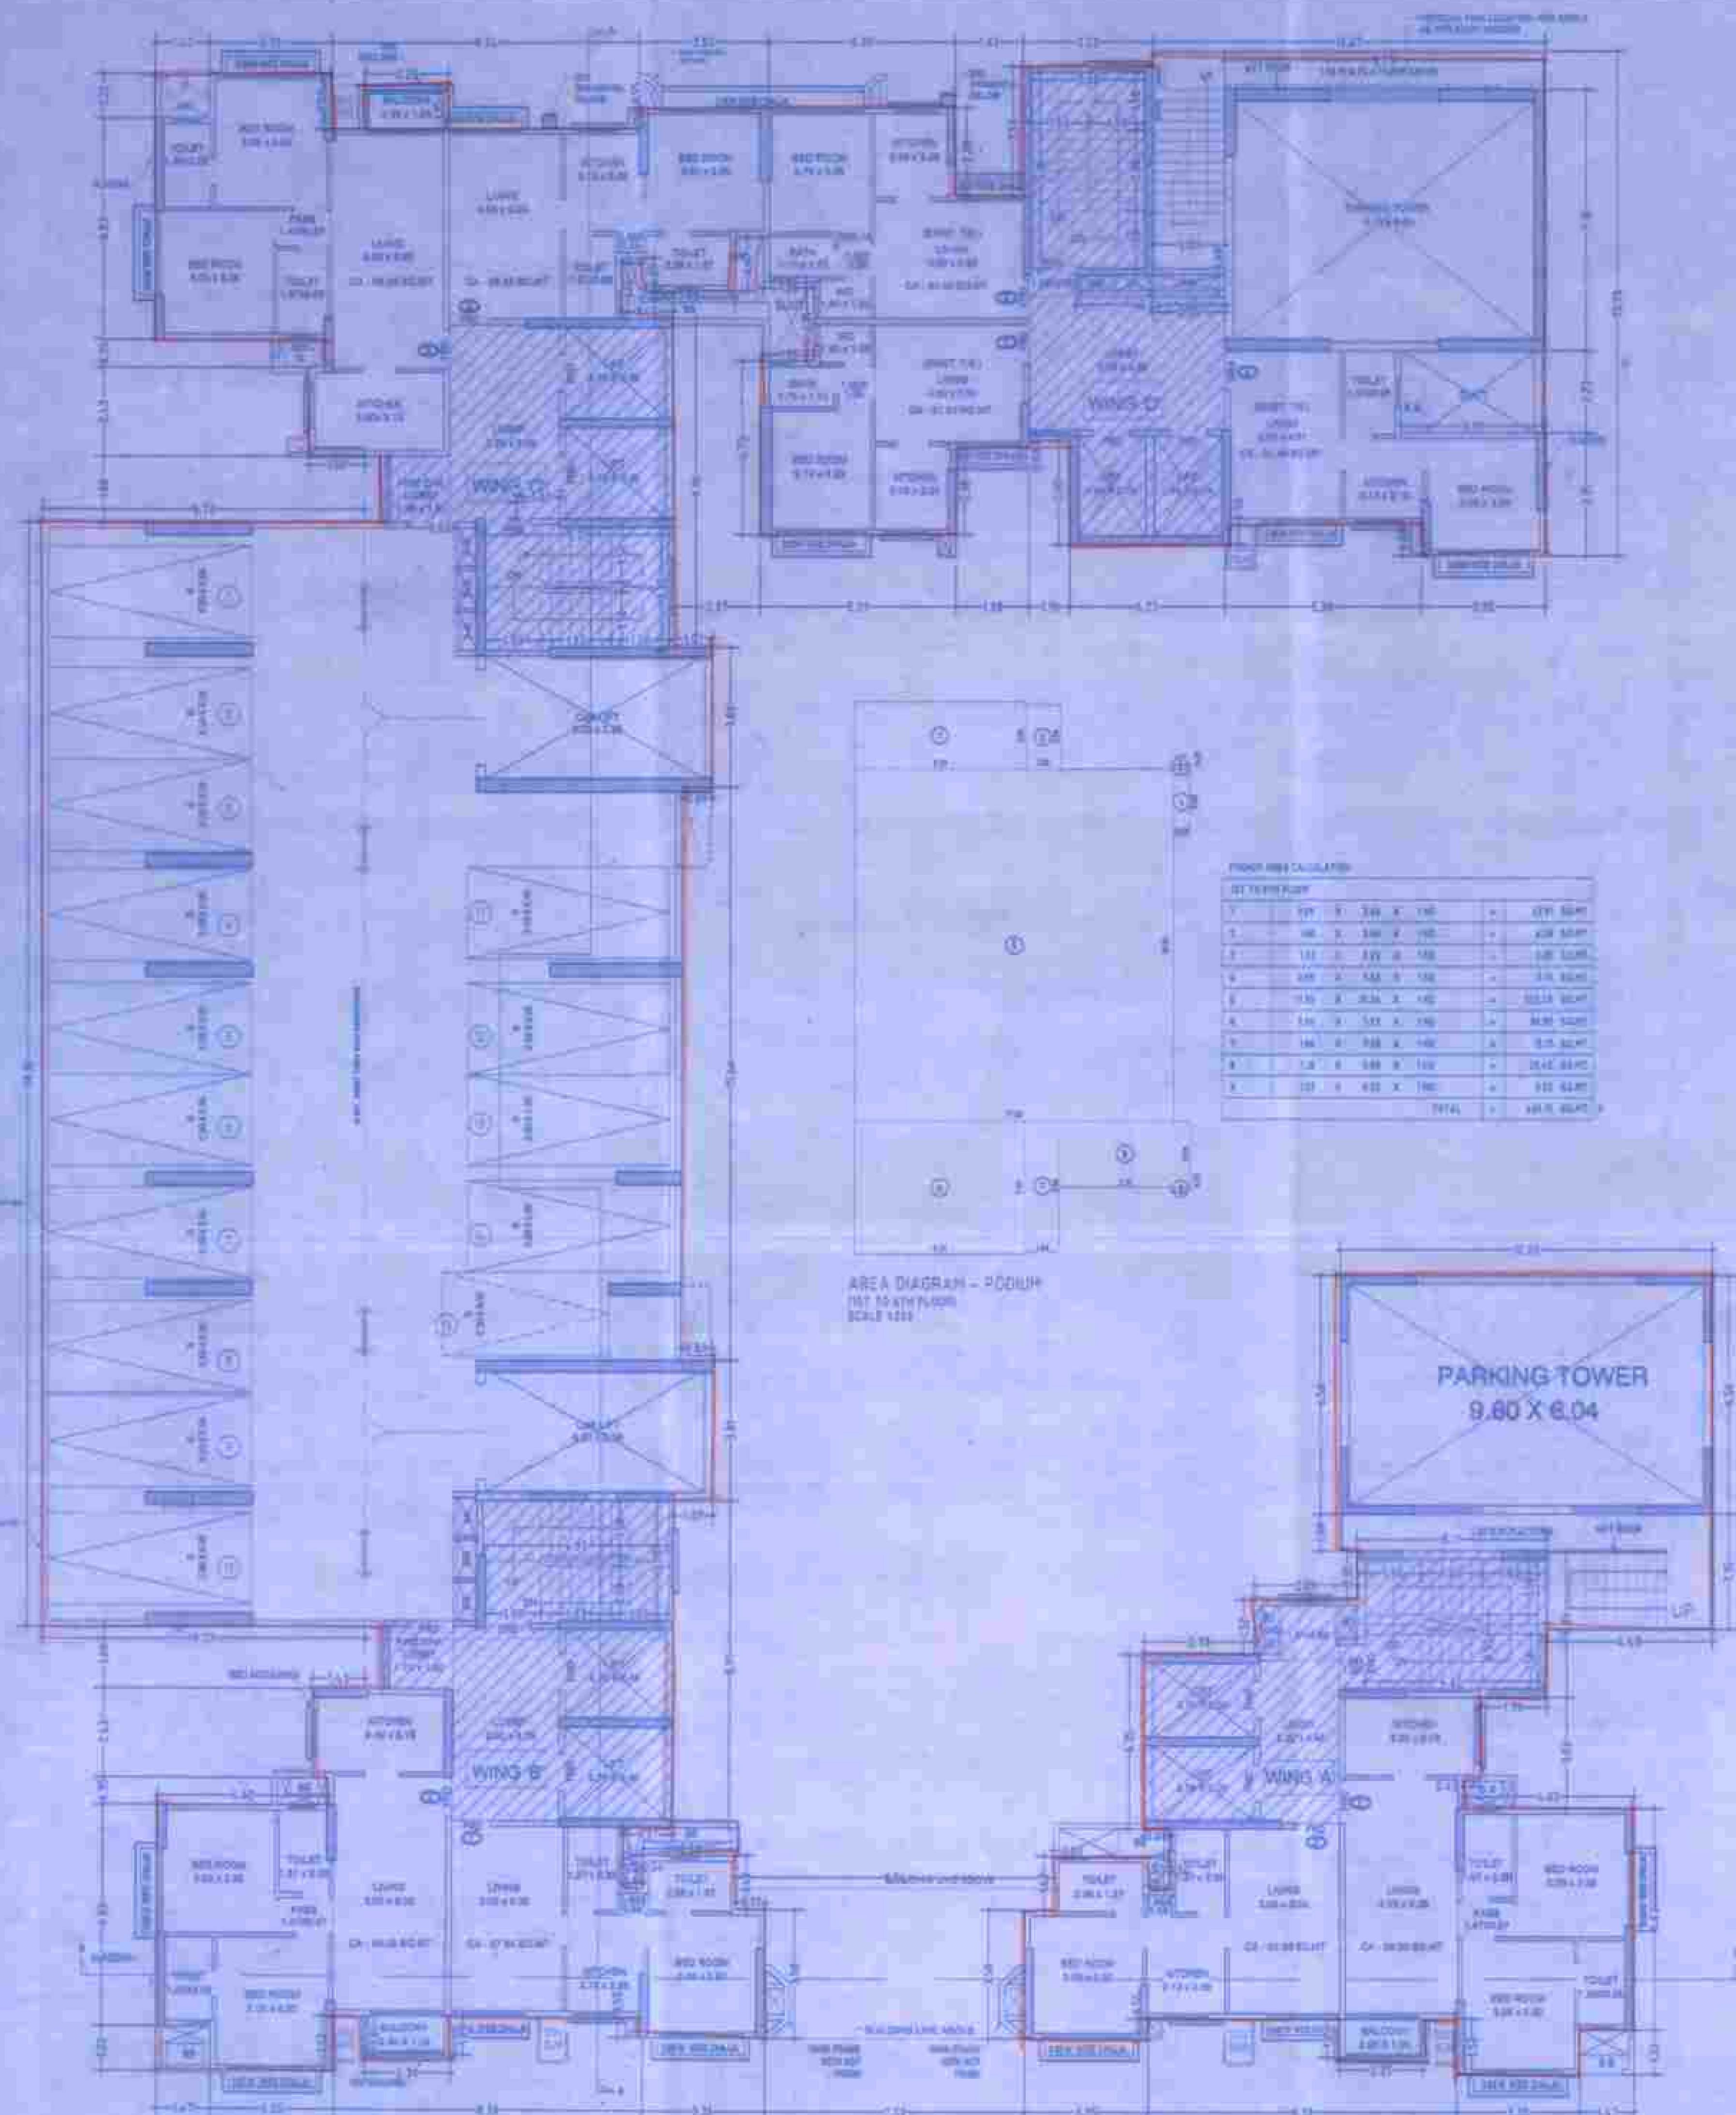






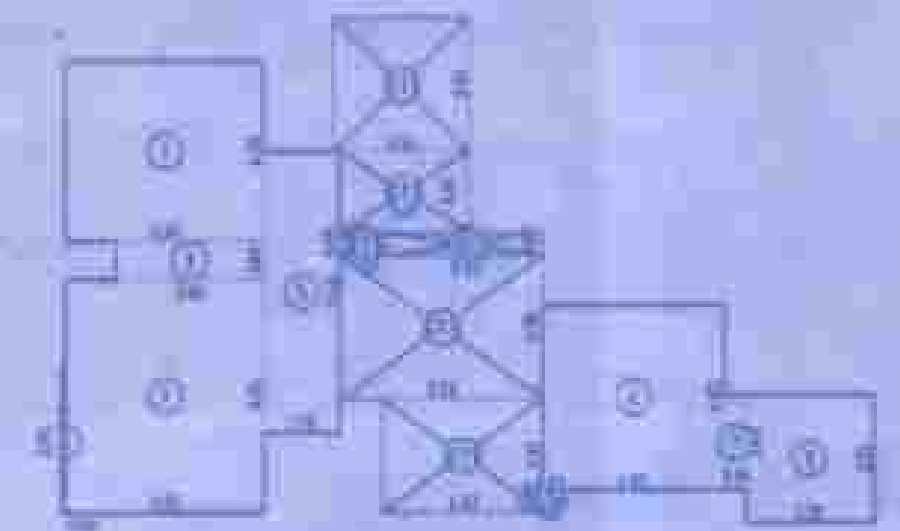


Addressed Subject to the conditions
stated in this office pamphlet



PROJECT NO. 1-101
CONTENTS OF THE SHEET
THIRD FLOOR PLAN FOURTH FLOOR PLAN
STAMP OF ARCHITECT OF PLAN

[illegible]