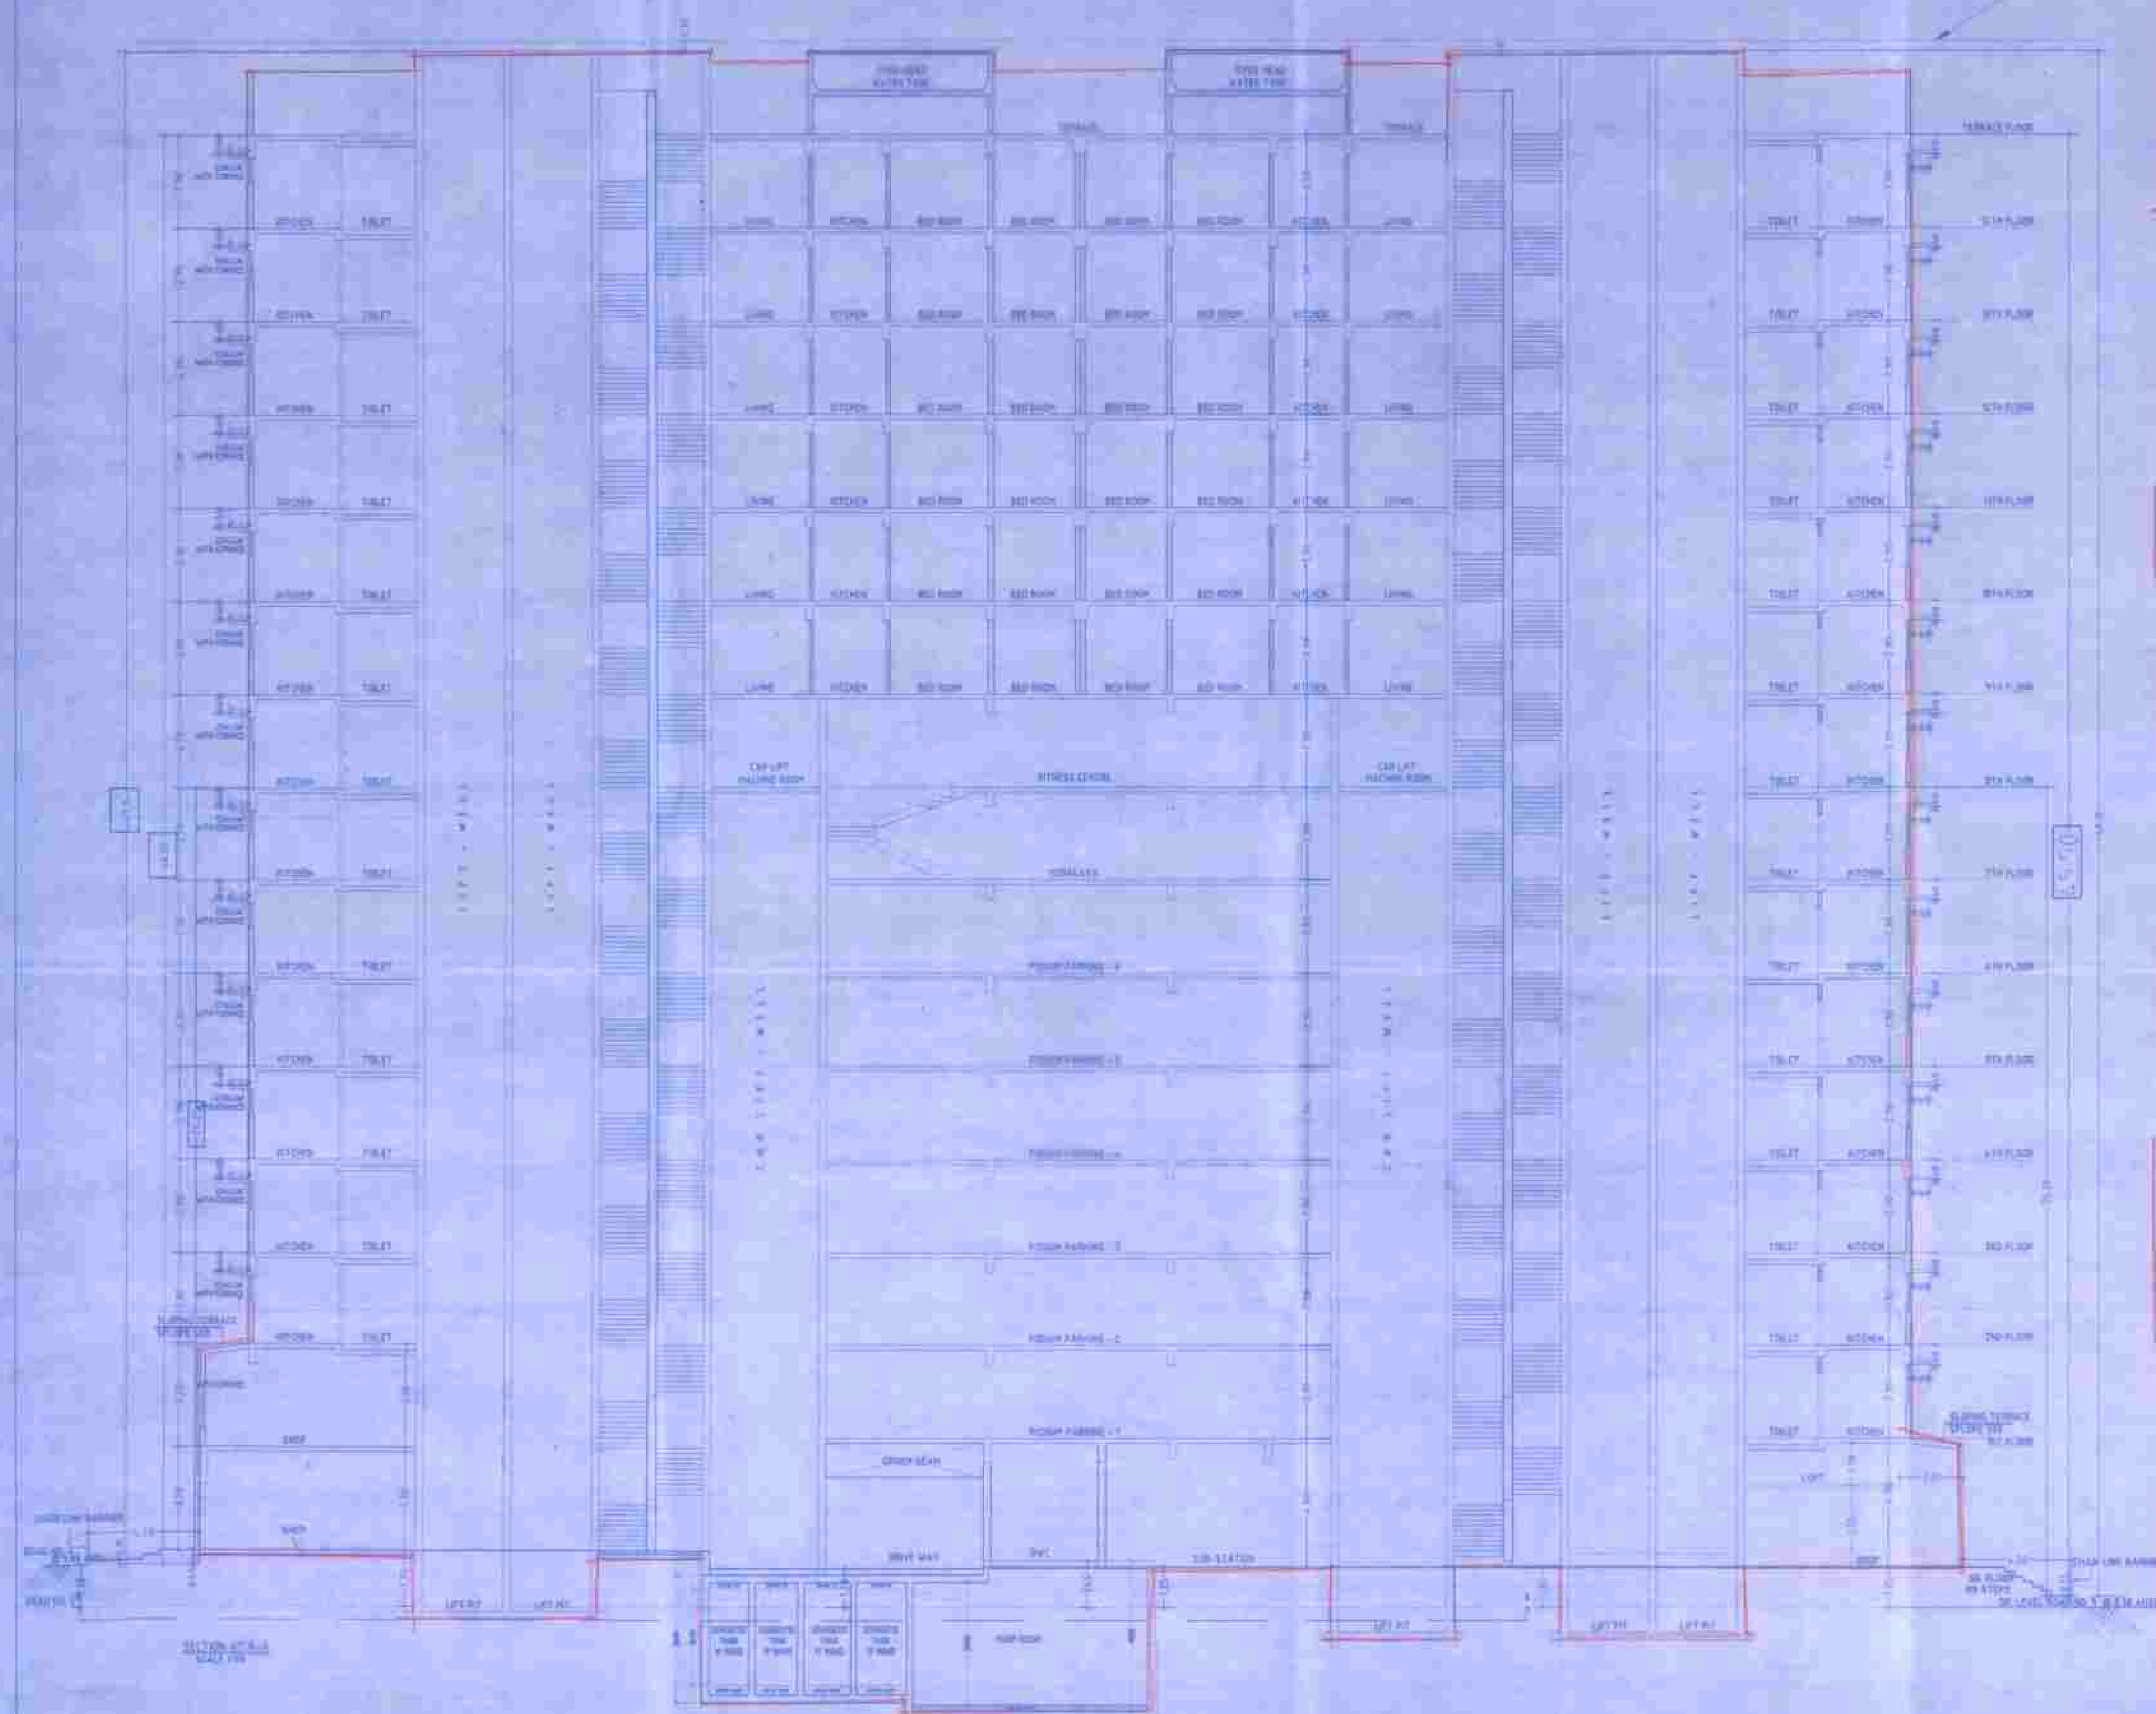

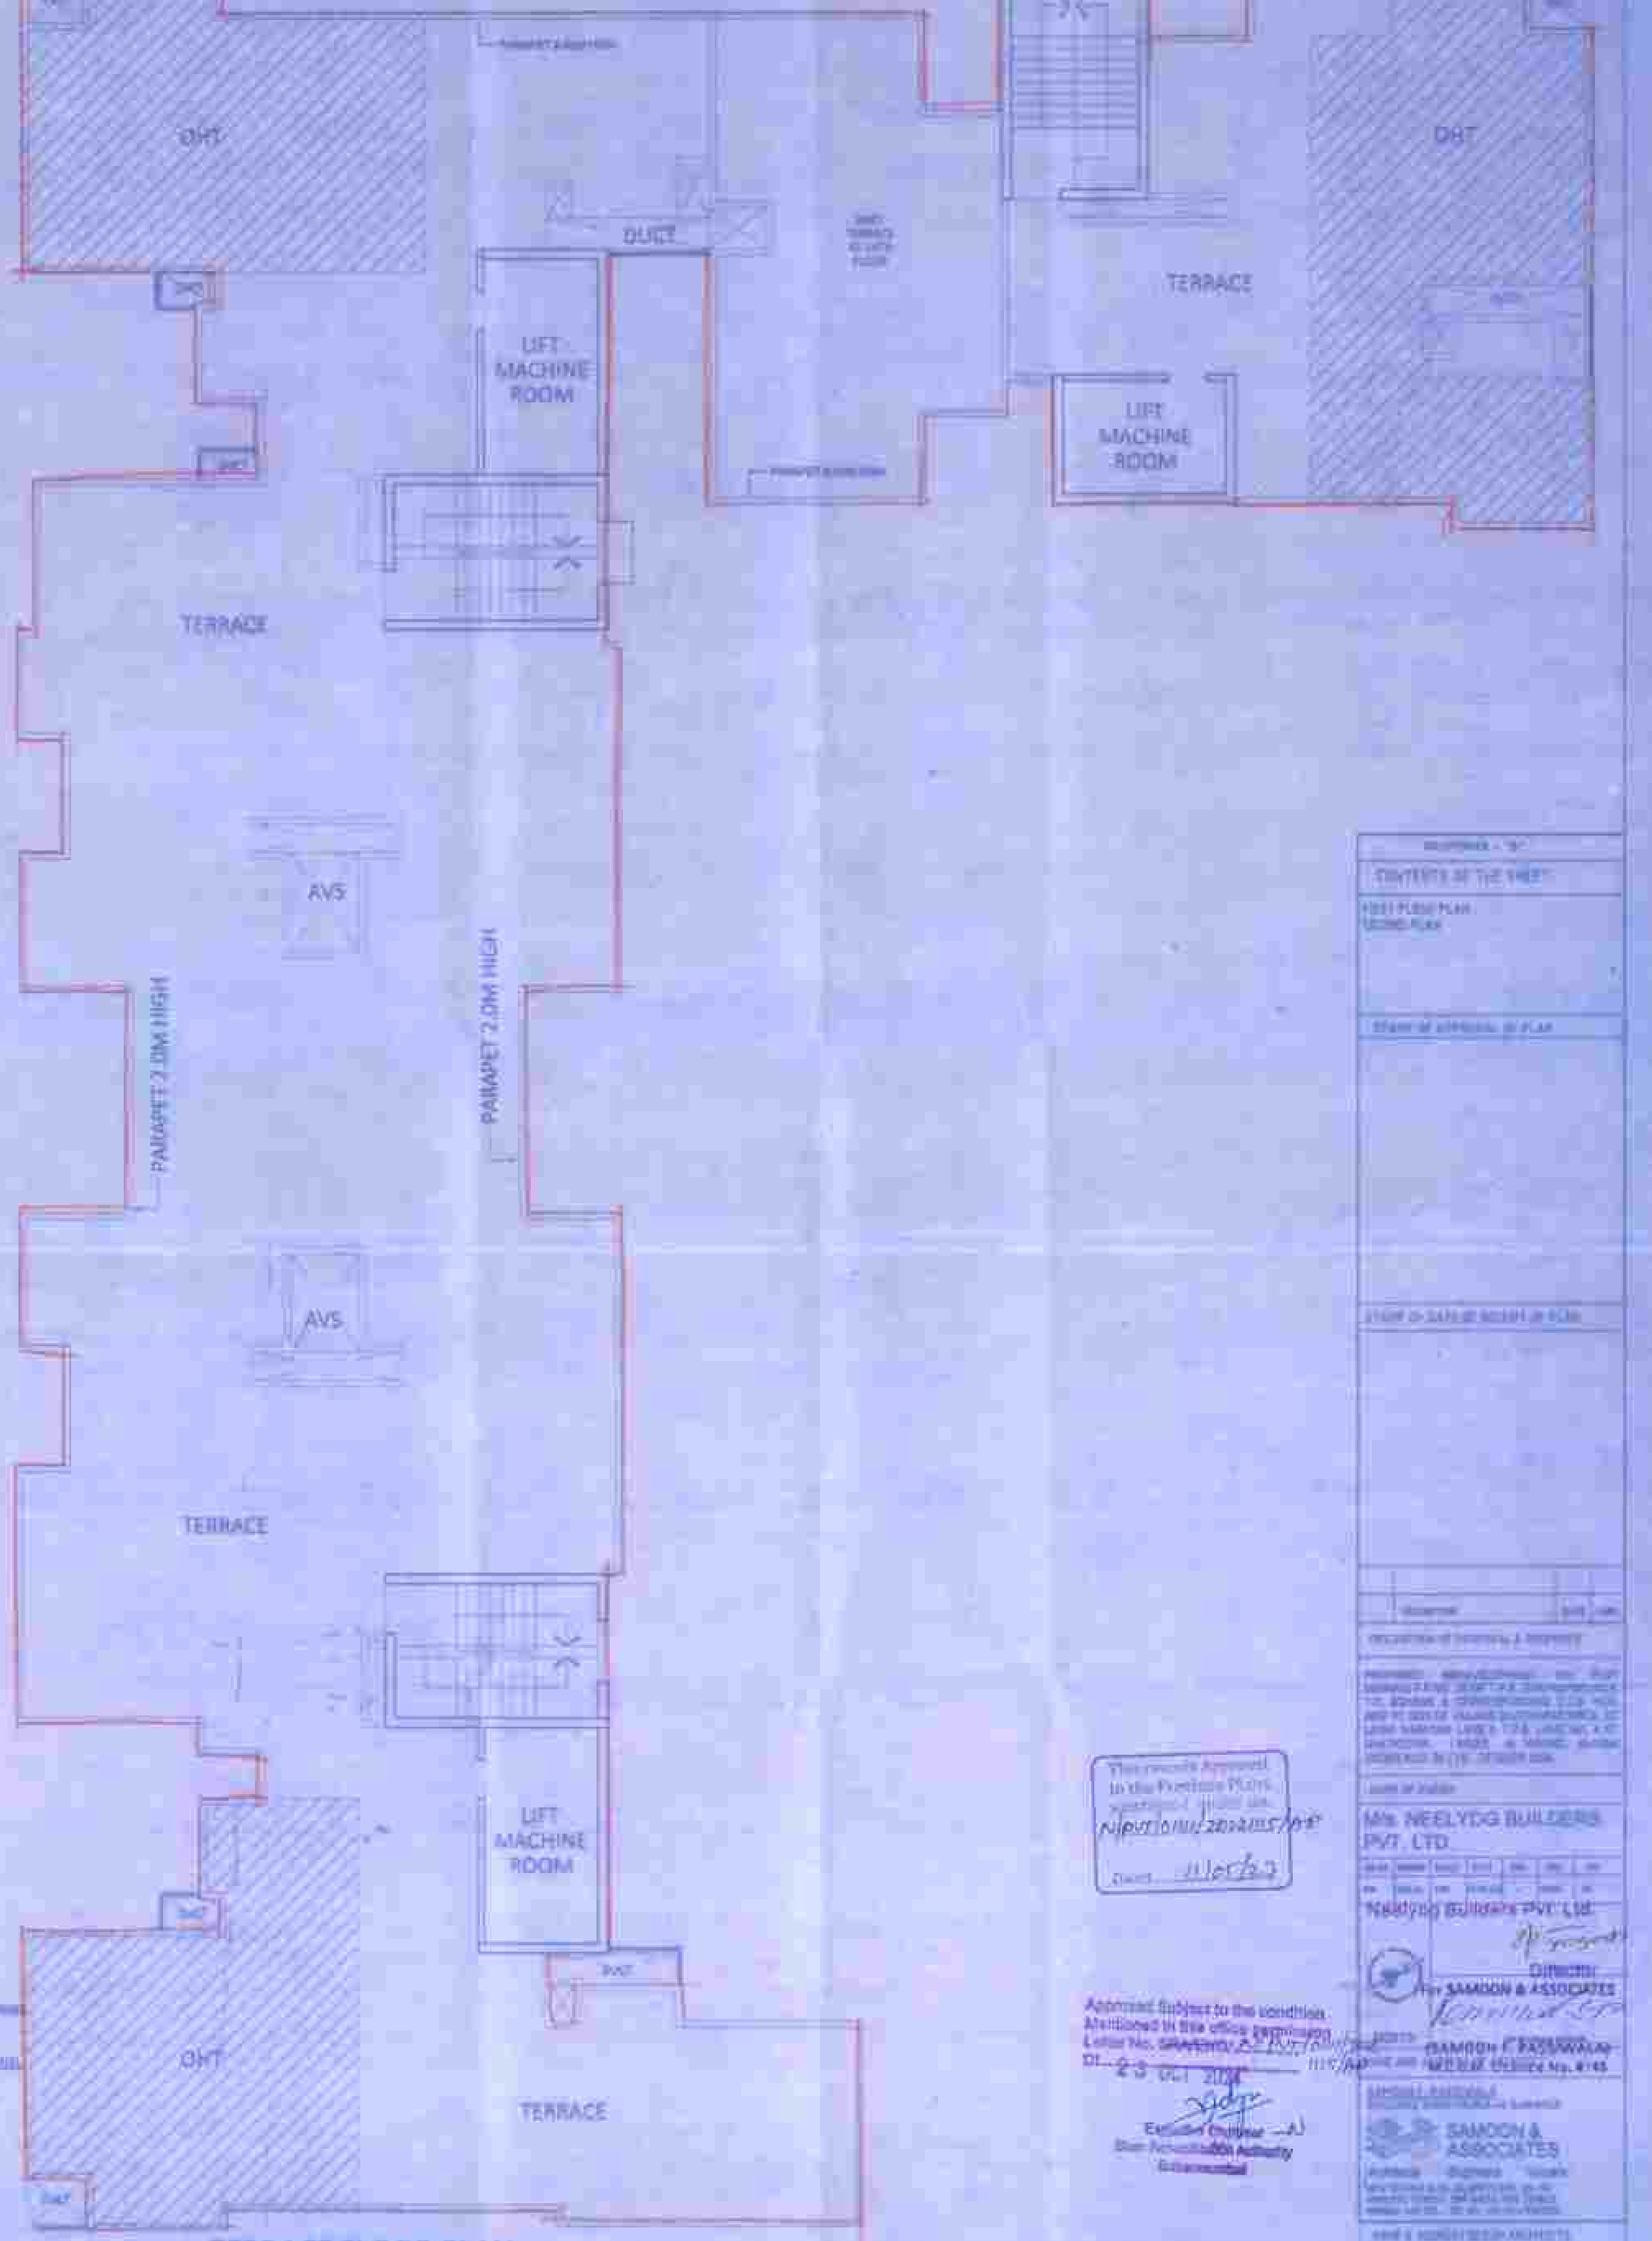

TERRACE FLOOR PLAN

CONTENTS OF THE SHEET

STAMP OF APPROVAL OF PLAN

M/s. NEELYOG BUILDERS PVT. LTD.

Neelyog Builders Pvt. Ltd.

Director

For SAMOON & ASSOCIATES

SAMOON F. PASSWALA

SAMOON & ASSOCIATES

This corrects Approval to the Previous Plans

Approved Subject to the condition Mentioned in the office permission Letter No.

Dt. 2-3 OCT 2024

Executive Engineer