


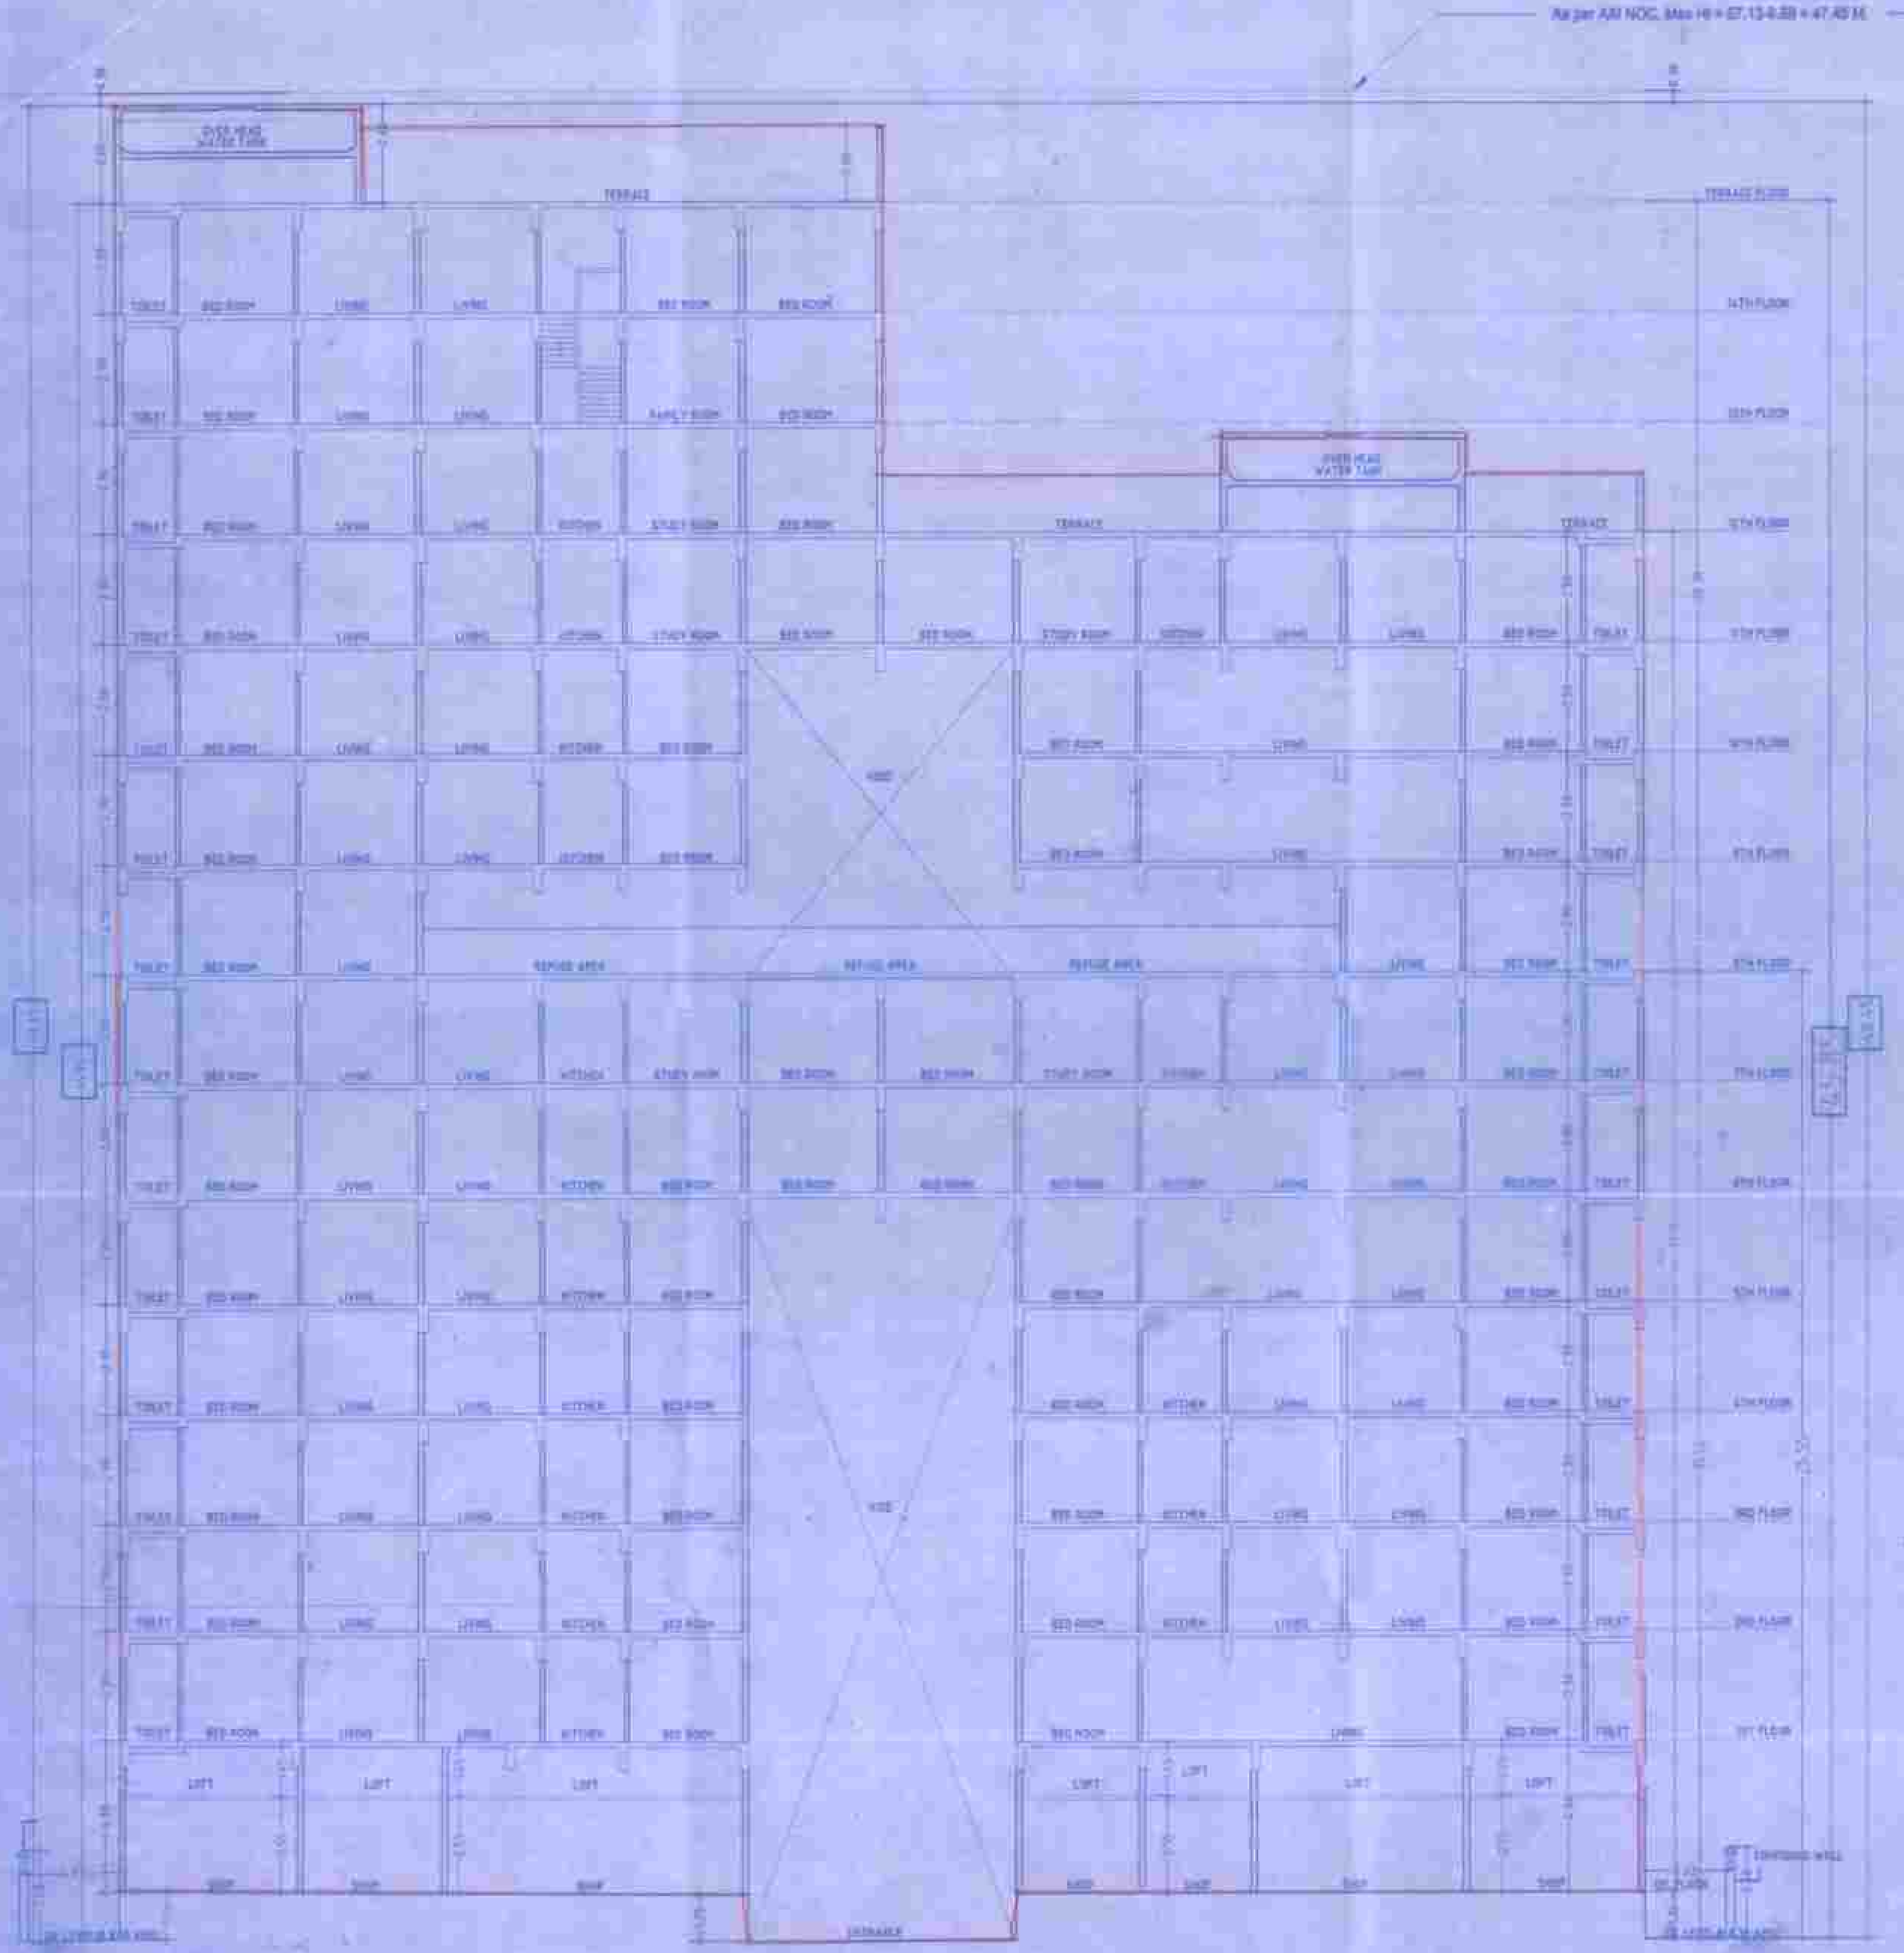


SECTION AT B-B
SCALE 1:100

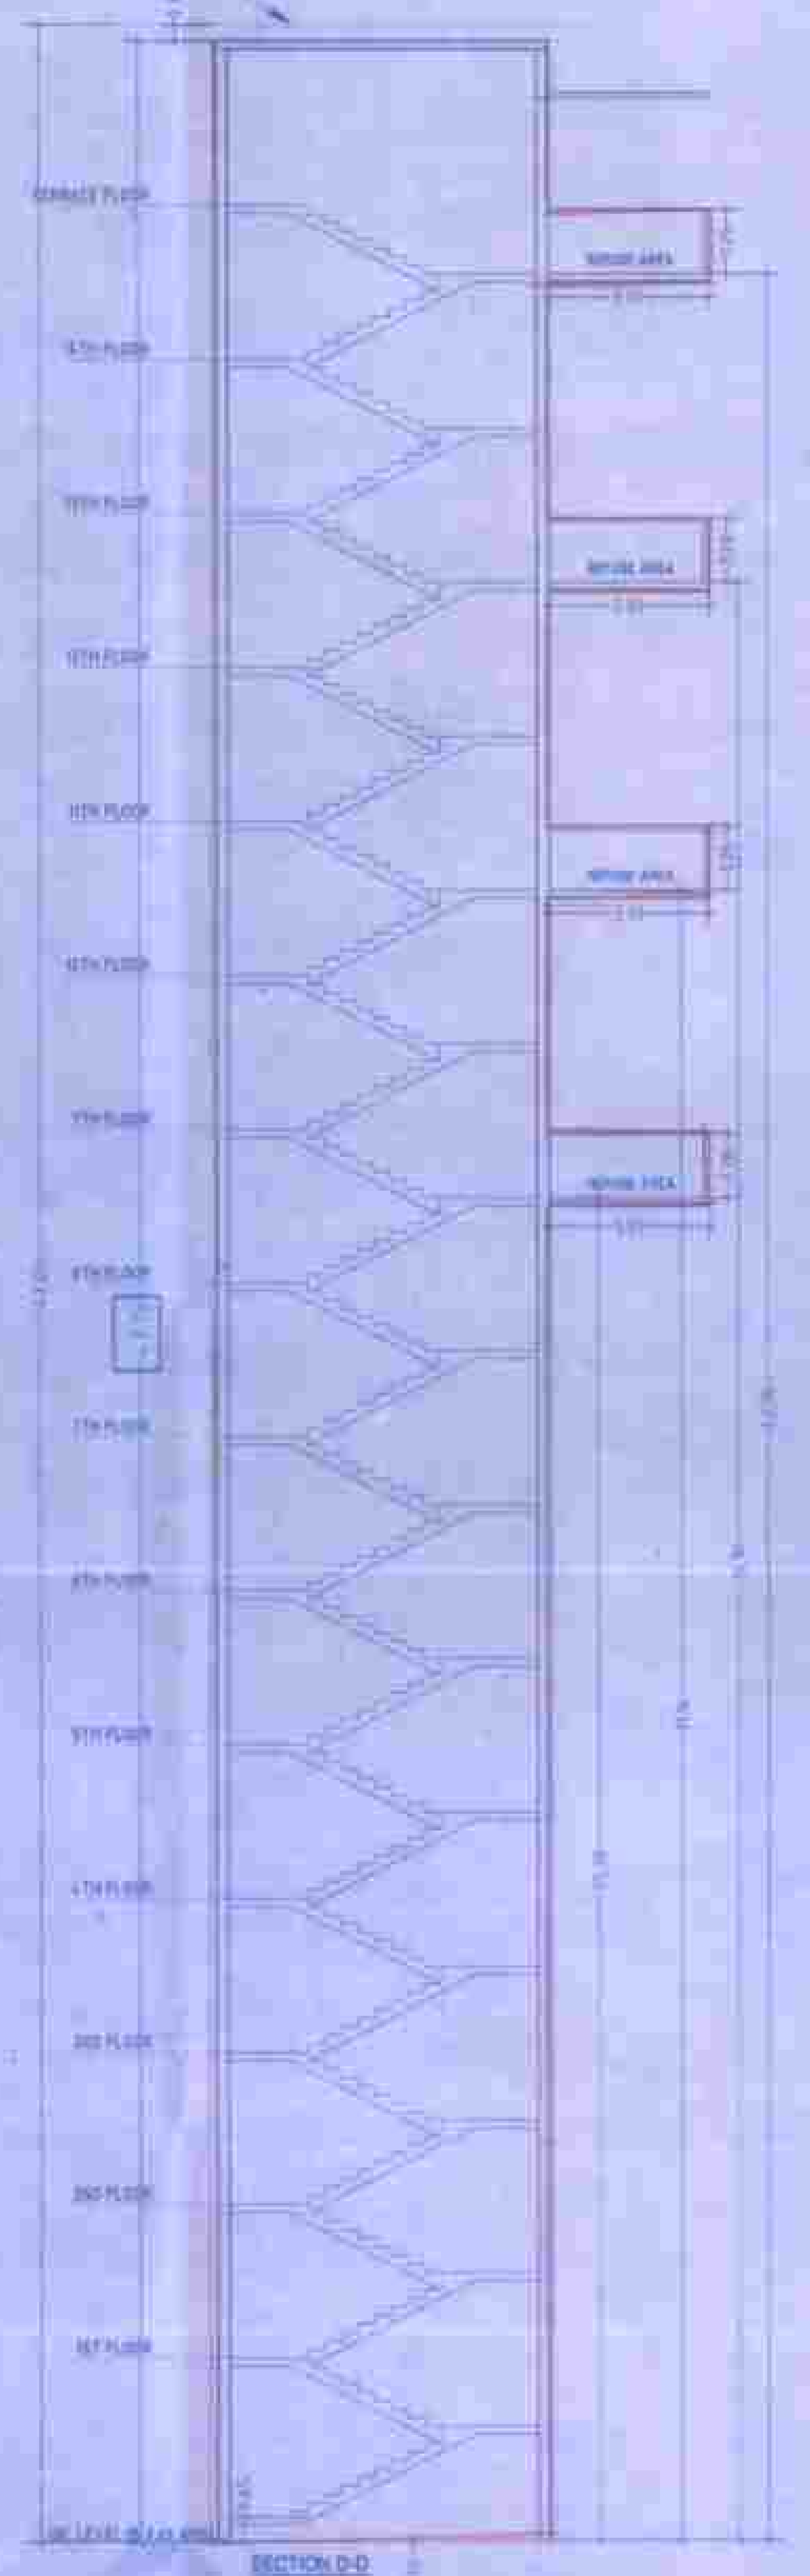


SECTION D-D
SCALE 1:100

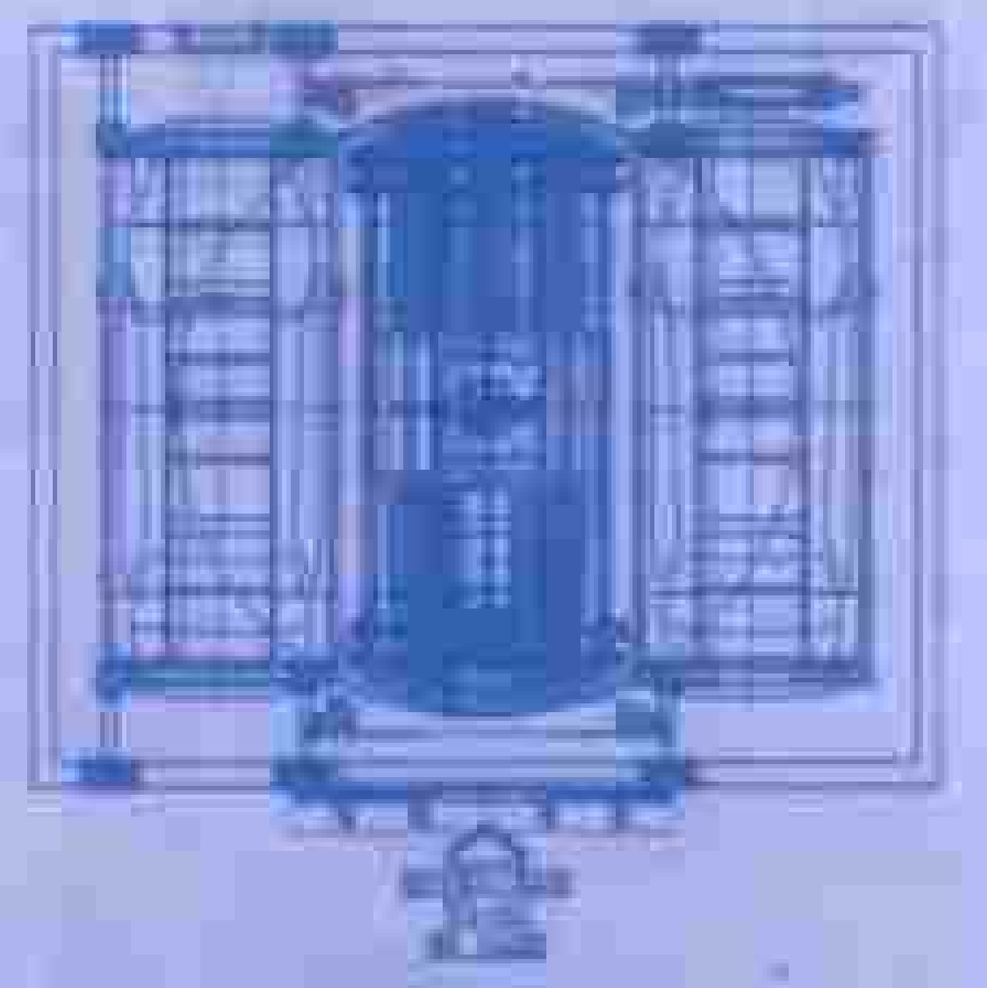

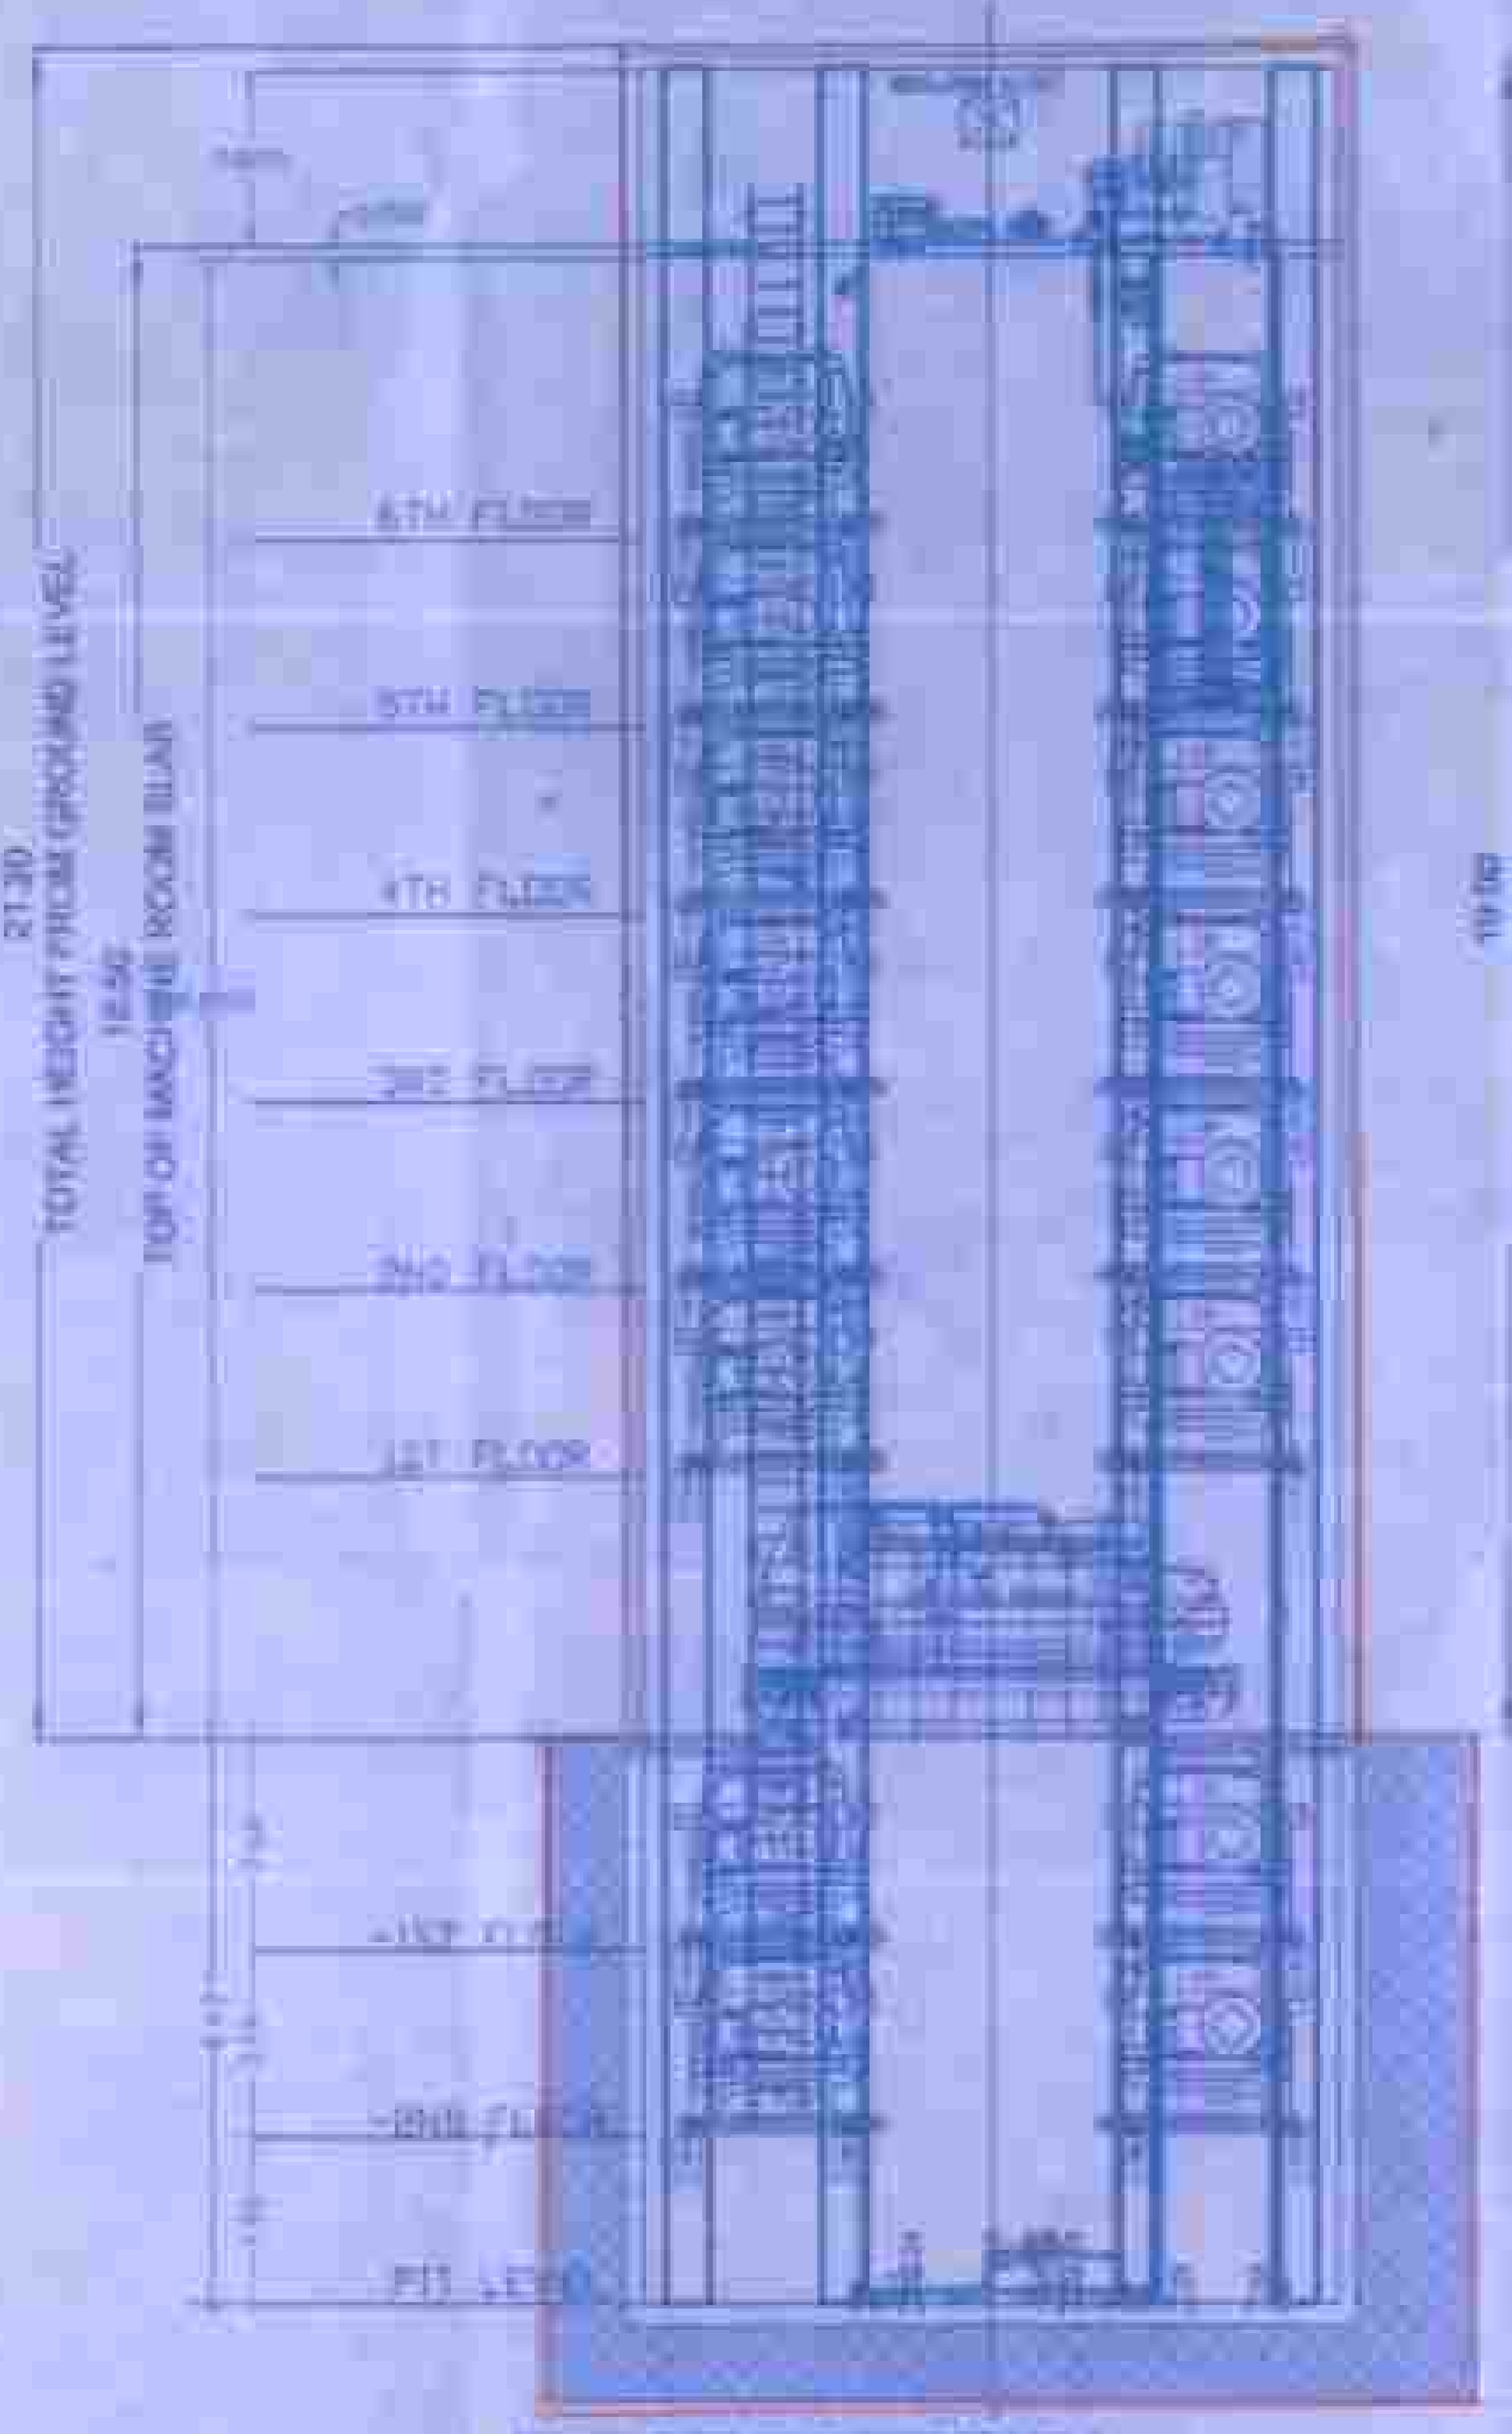

SECTION THROUGH PARKING TOWER-1
SCALE 1:50

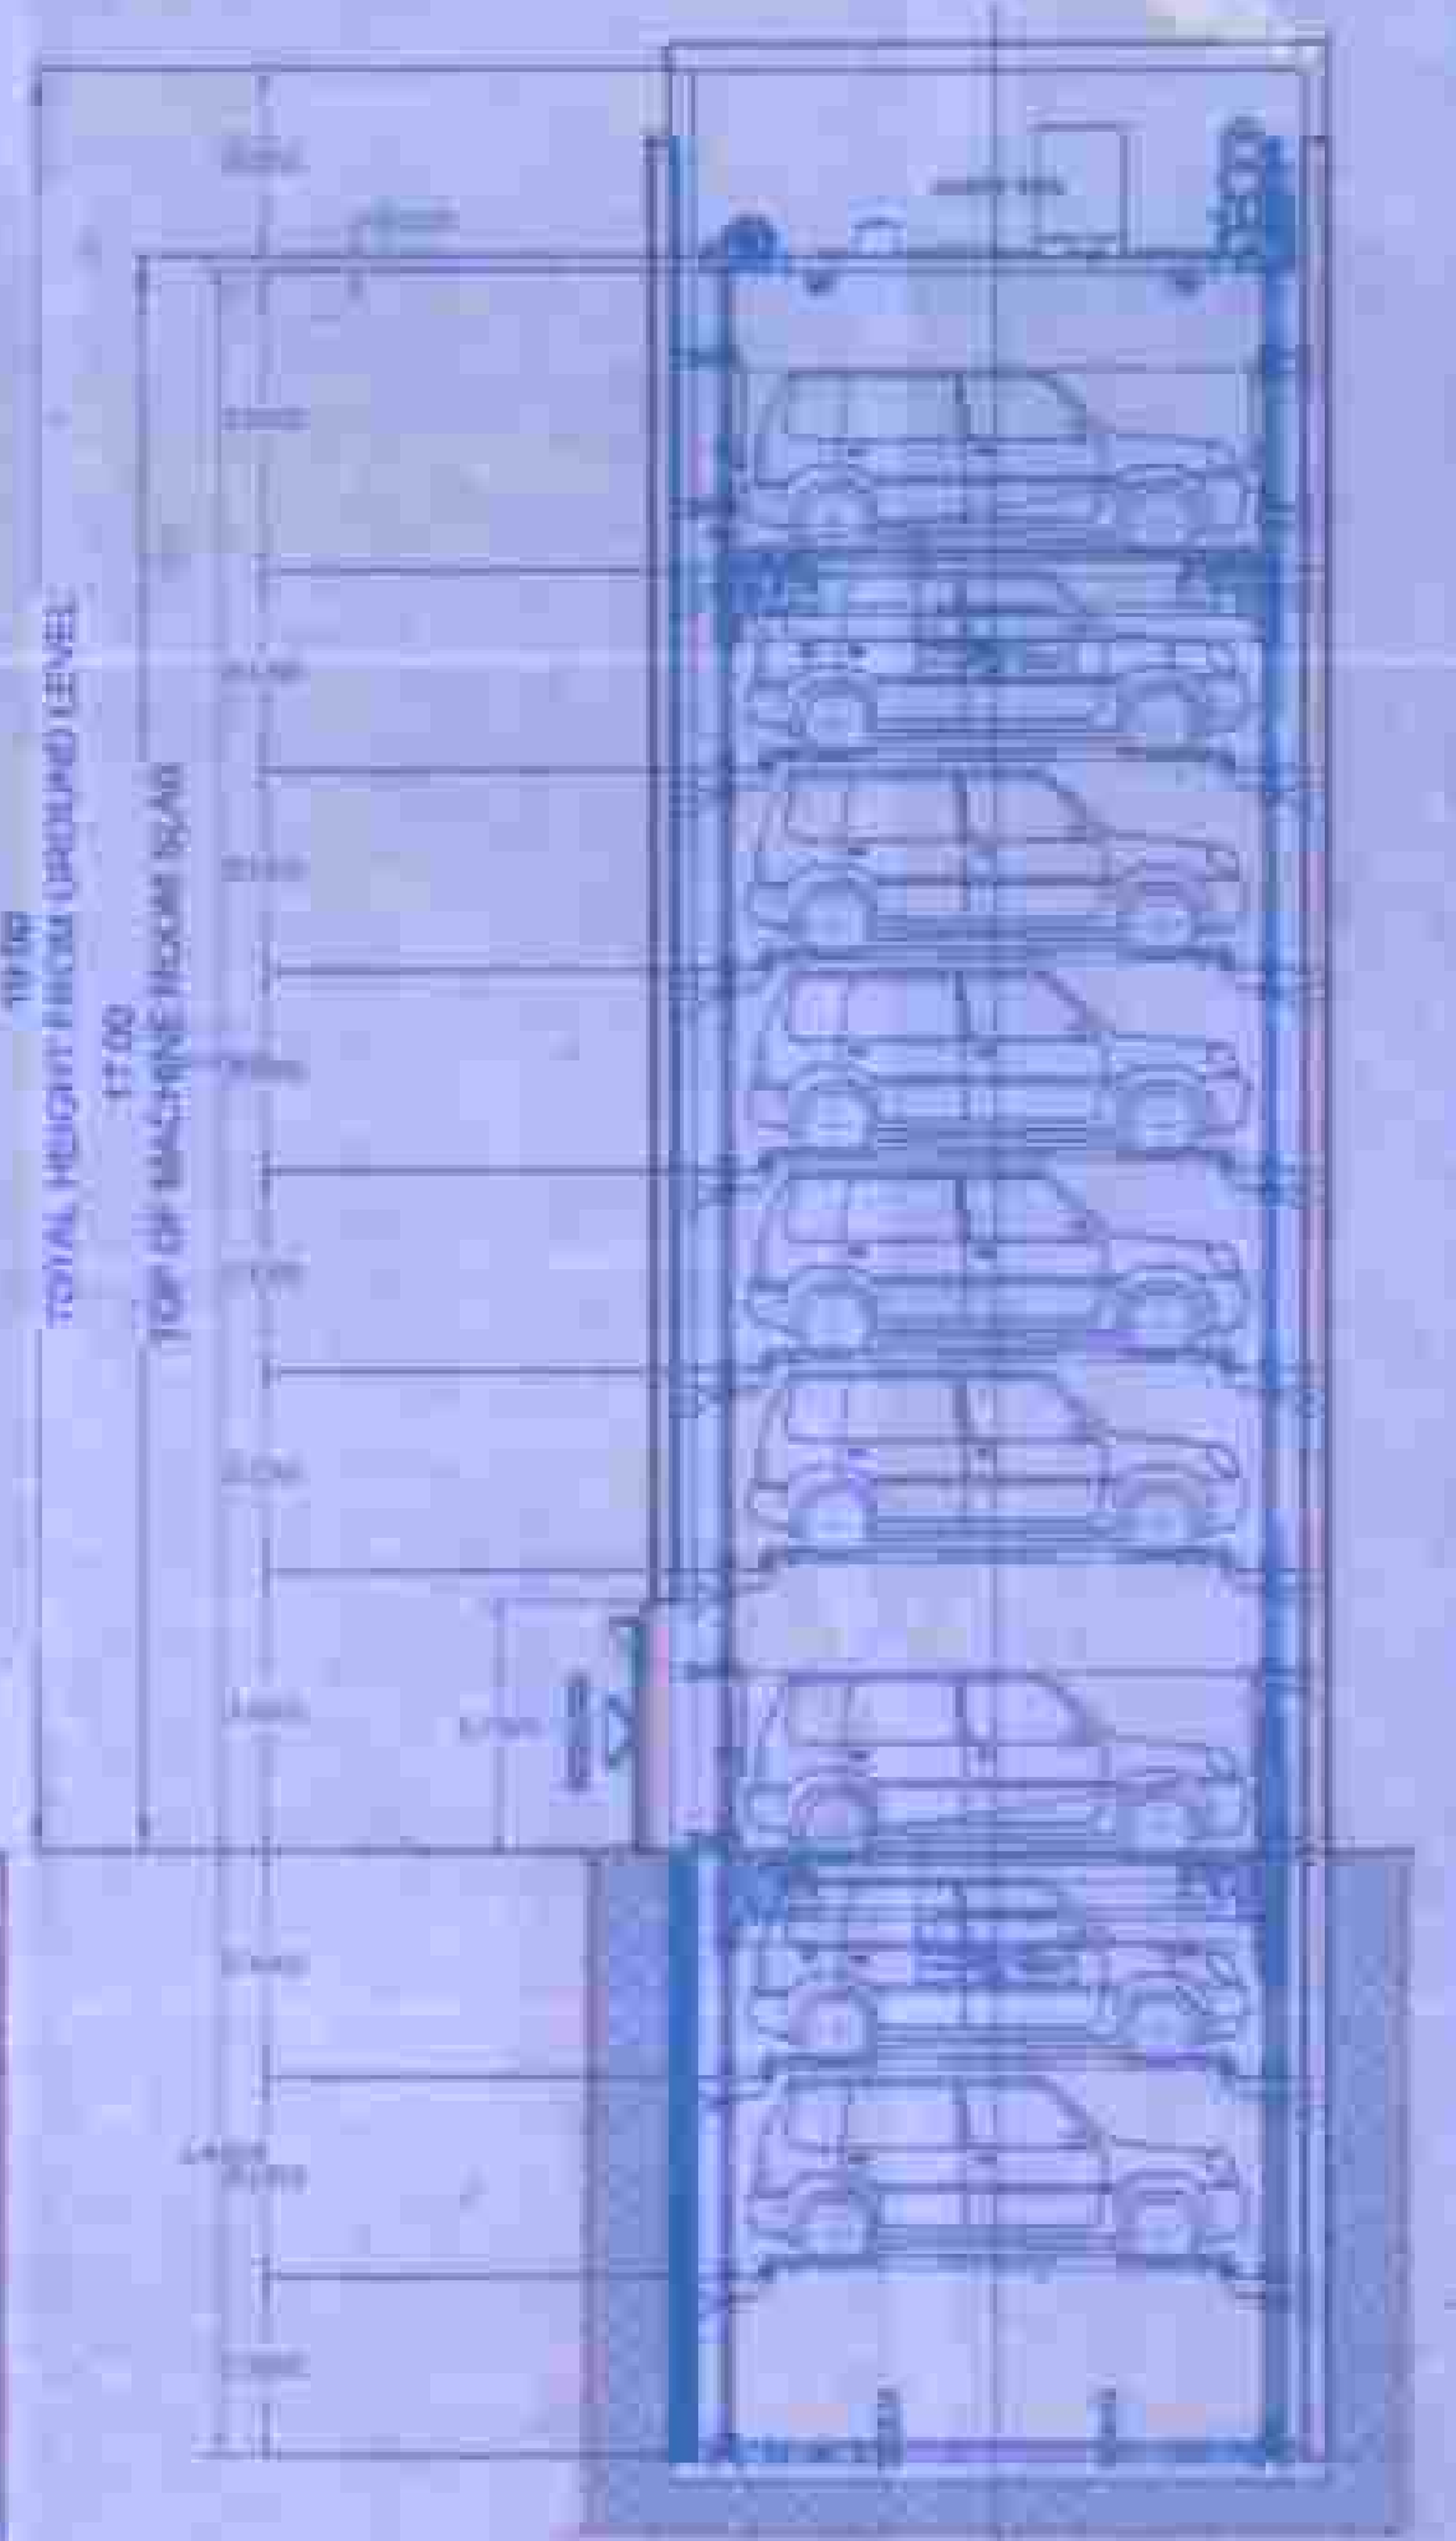

This cancels Approval
of the Previous Plans
sanctioned vide no.
N/PT/OHI/20234115/AP
Dated 11/09/23

Approved Subject to the condition
Mentioned in the Letter No.
N/PT/OHI/20234115/AP
dt. 23 OCT 2024

Executive Engineer - N
Slum Rehabilitation Authority

CONTENTS OF THE SHEET
FIRST FLOOR PLAN
SECOND PLAN

STAMP OF APPROVAL OF PLAN

STAMP OF DATE OF RECEIPT OF PLAN

DESCRIPTION OF PROPOSAL & PROPERTY

NAME OF OWNER
M/s. NEELYOG BUILDERS PVT. LTD.

Neelyog Builders Pvt. Ltd.
Director

For SAMOON & ASSOCIATES
(SAMOON E. RASSIWALA)
MCGM. Licence No. R/40

SAMOON & ASSOCIATES

PAISARIA