




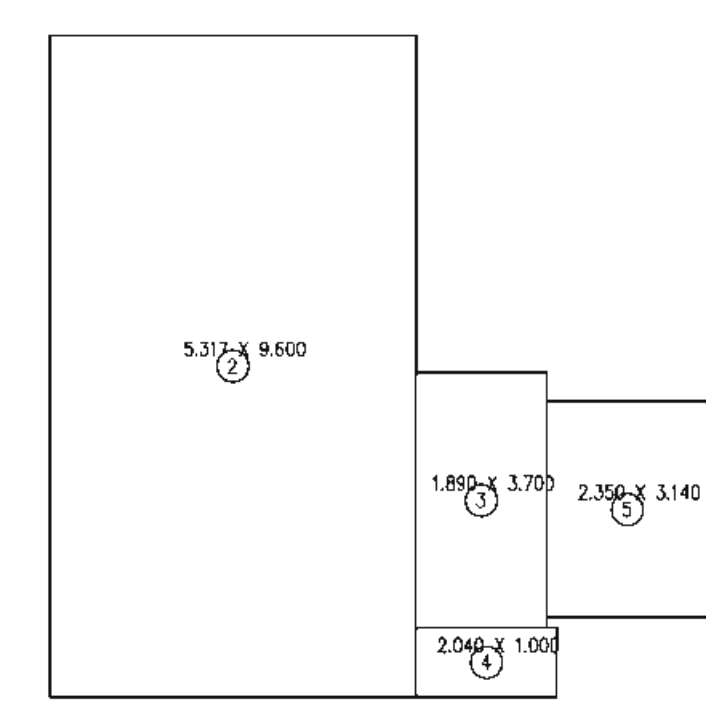


WING D - FLAT NO.10 (1ST TO 5TH FLOOR)			
1	5.37	X	9.60
2	1.89	X	3.70
3	2.26	X	3.14
4	2.06	X	1.00
5	2.26	X	3.14
TOTAL ADDITION			= 57.45 SQ.MT

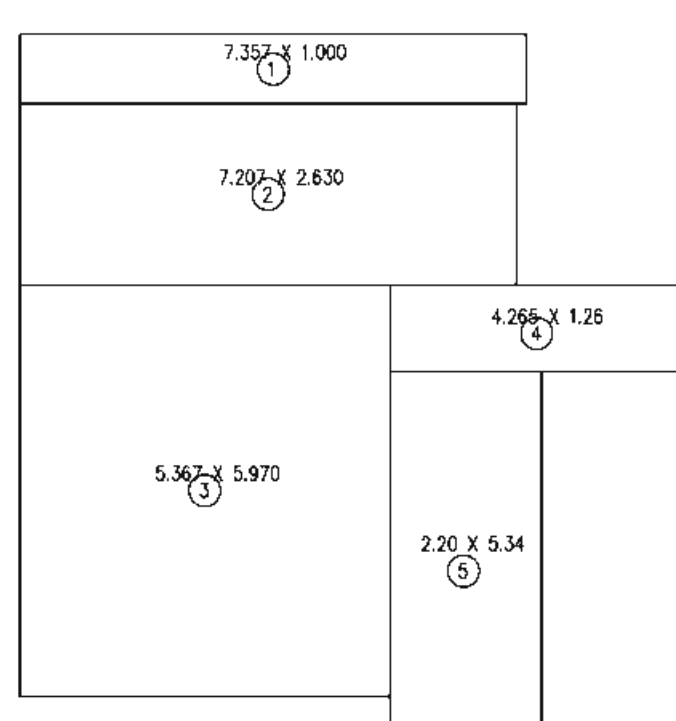


WING D - FLAT NO.8 (1ST TO 5TH FLOOR)			
1	7.35	X	1.00
2	7.35	X	2.63
3	4.26	X	1.25
4	5.34	X	5.97
5	2.26	X	5.34
TOTAL ADDITION			= 75.47 SQ.MT

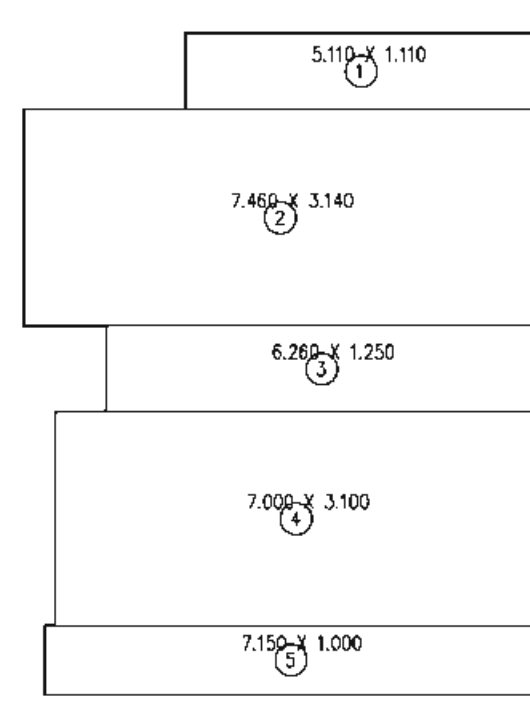


WING D - FLAT NO.11 (1ST TO 5TH FLOOR)			
1	5.10	X	1.10
2	7.46	X	3.14
3	6.26	X	1.25
4	7.00	X	3.10
5	7.15	X	1.00
TOTAL ADDITION			= 65.77 SQ.MT

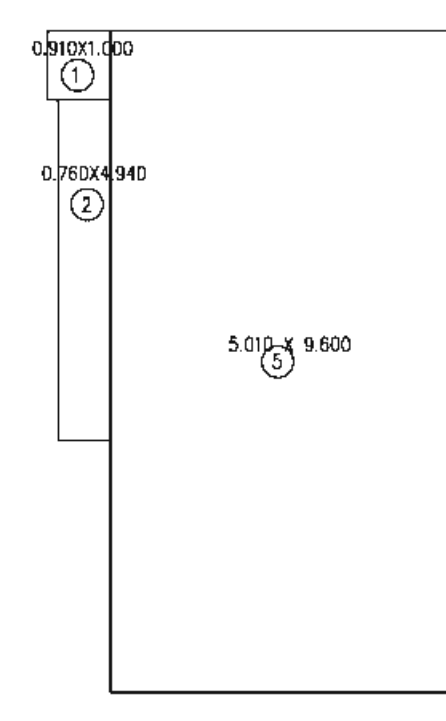


WING D - FLAT NO.12 (1ST TO 5TH FLOOR)			
1	5.01	X	9.60
2	0.70	X	4.90
3	0.70	X	1.41
TOTAL ADDITION			= 53.37 SQ.MT

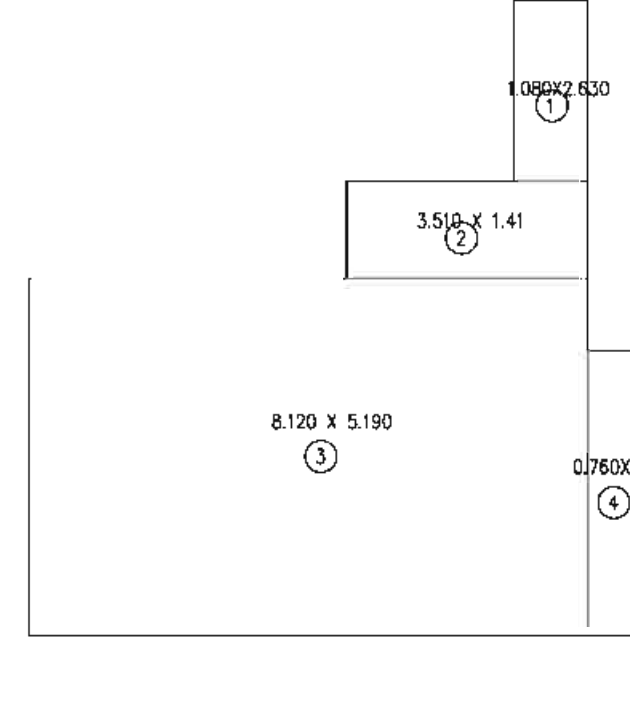


WING G - FLAT NO.13 (1ST TO 5TH FLOOR)			
1	1.08	X	2.83
2	3.510	X	1.41
3	8.12	X	5.190
4	0.76	X	4.140
TOTAL ADDITION			= 53.70 SQ.MT

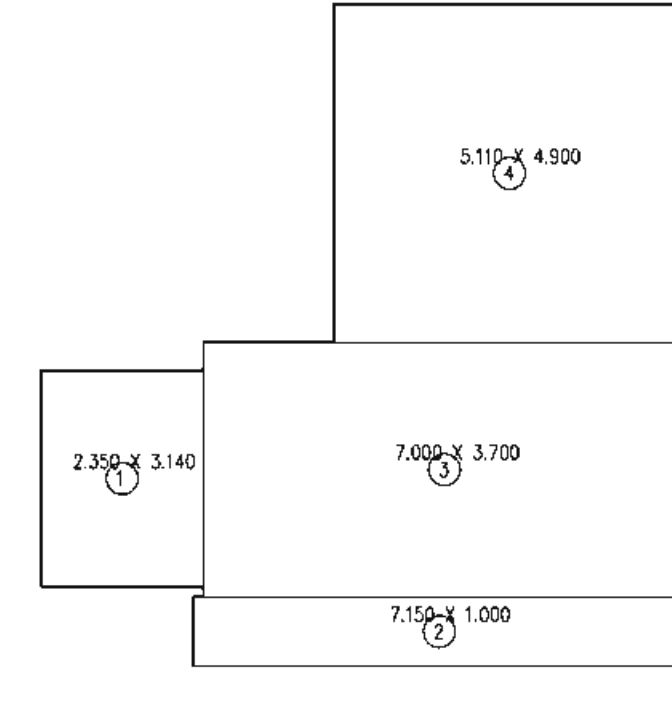


WING C - FLAT NO.8 (2ND TO 5TH FLOOR)			
1	2.350	X	3.140
2	7.000	X	3.700
3	7.150	X	1.000
4	5.110	X	4.300
TOTAL ADDITION			= 65.47 SQ.MT

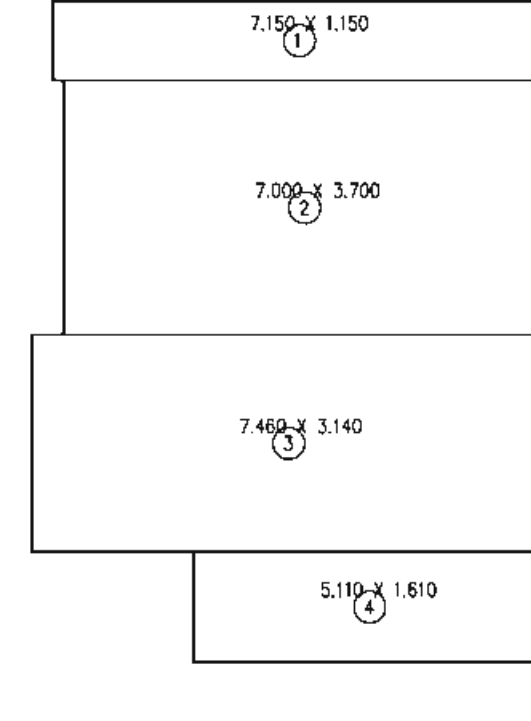

WING C - FLAT NO.9 (2ND TO 5TH FLOOR)			
1	7.150	X	1.000
2	7.000	X	3.700
3	7.460	X	3.140
4	5.110	X	1.610
TOTAL ADDITION			= 65.77 SQ.MT

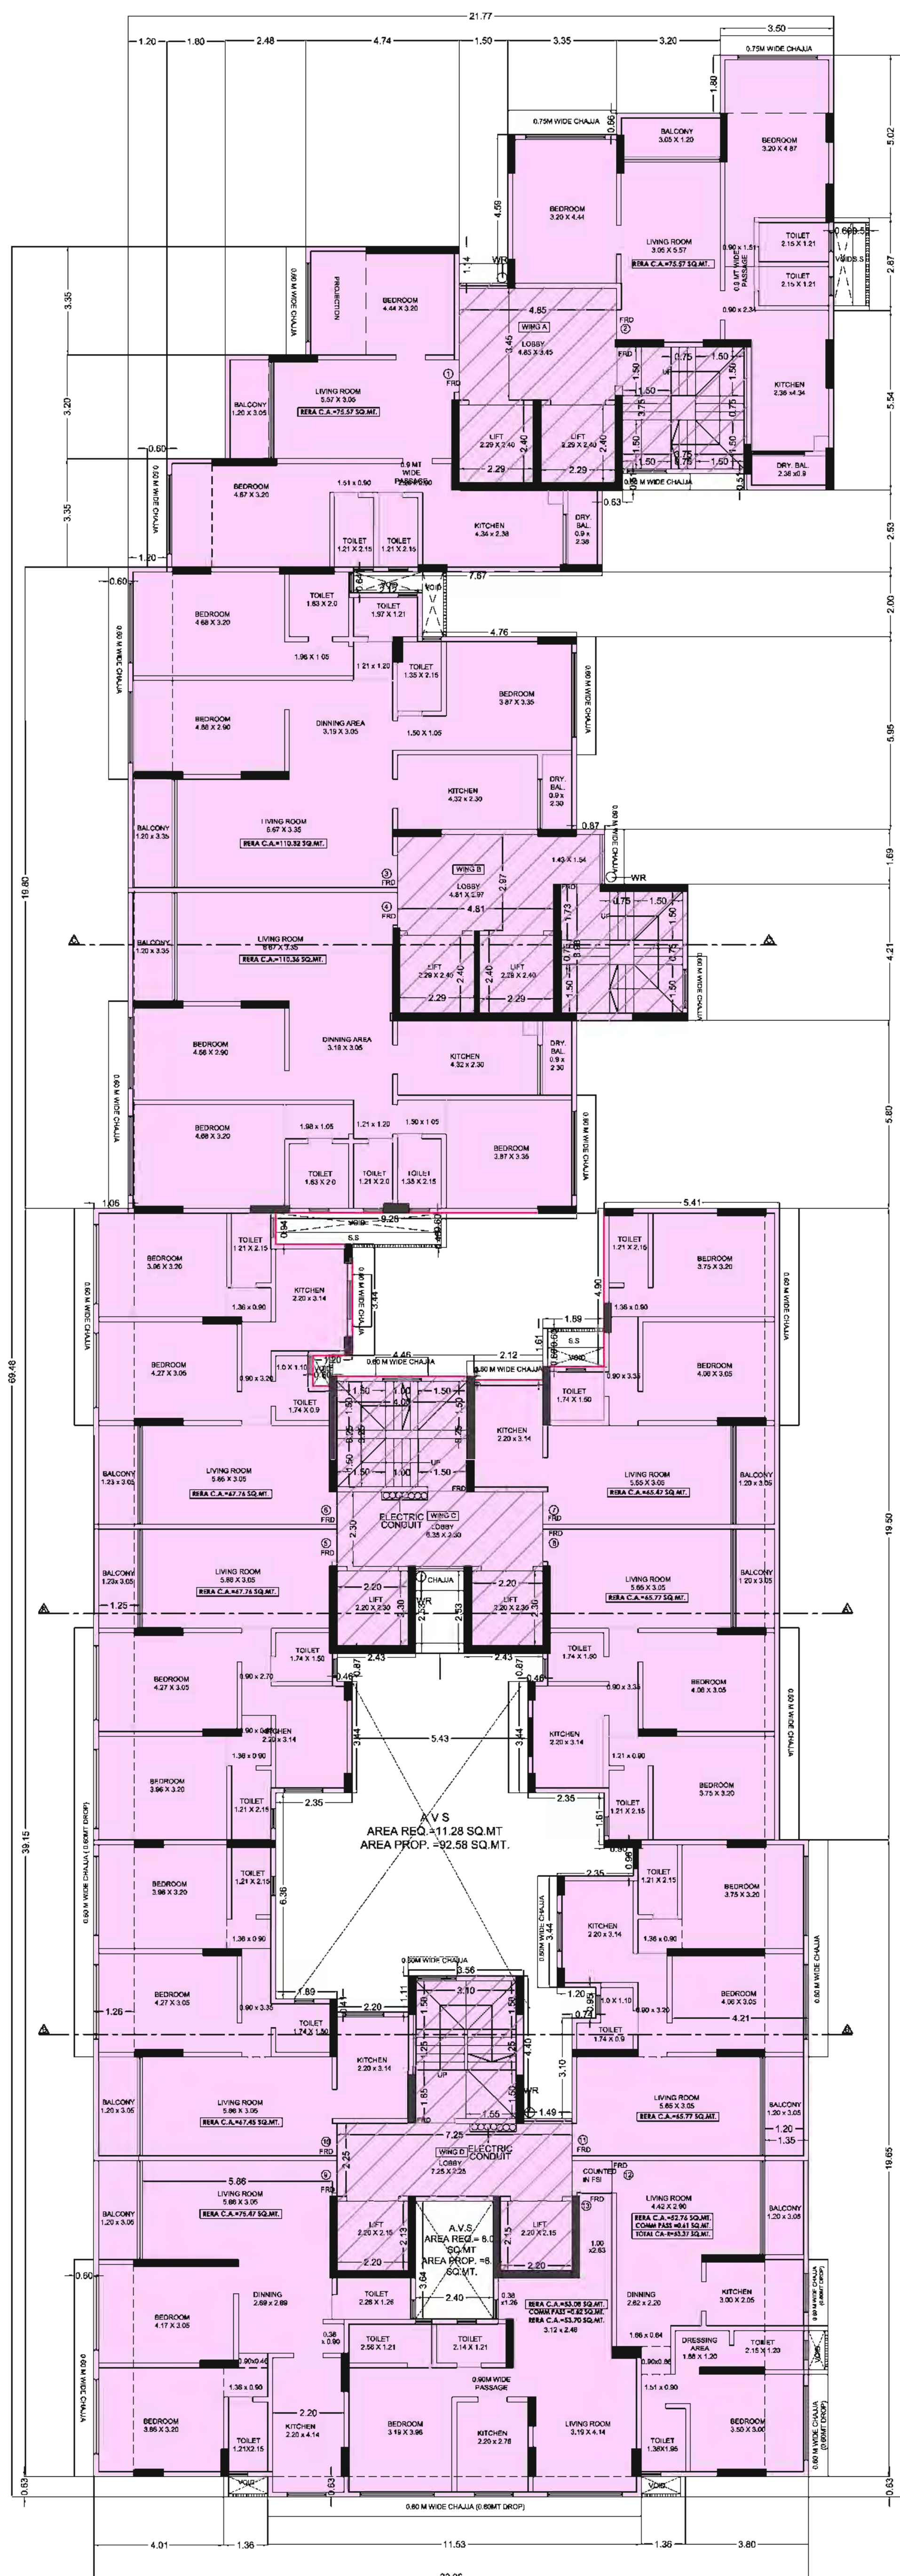

2ND TO 5TH FLOOR PLAN
SCALE = 1:100

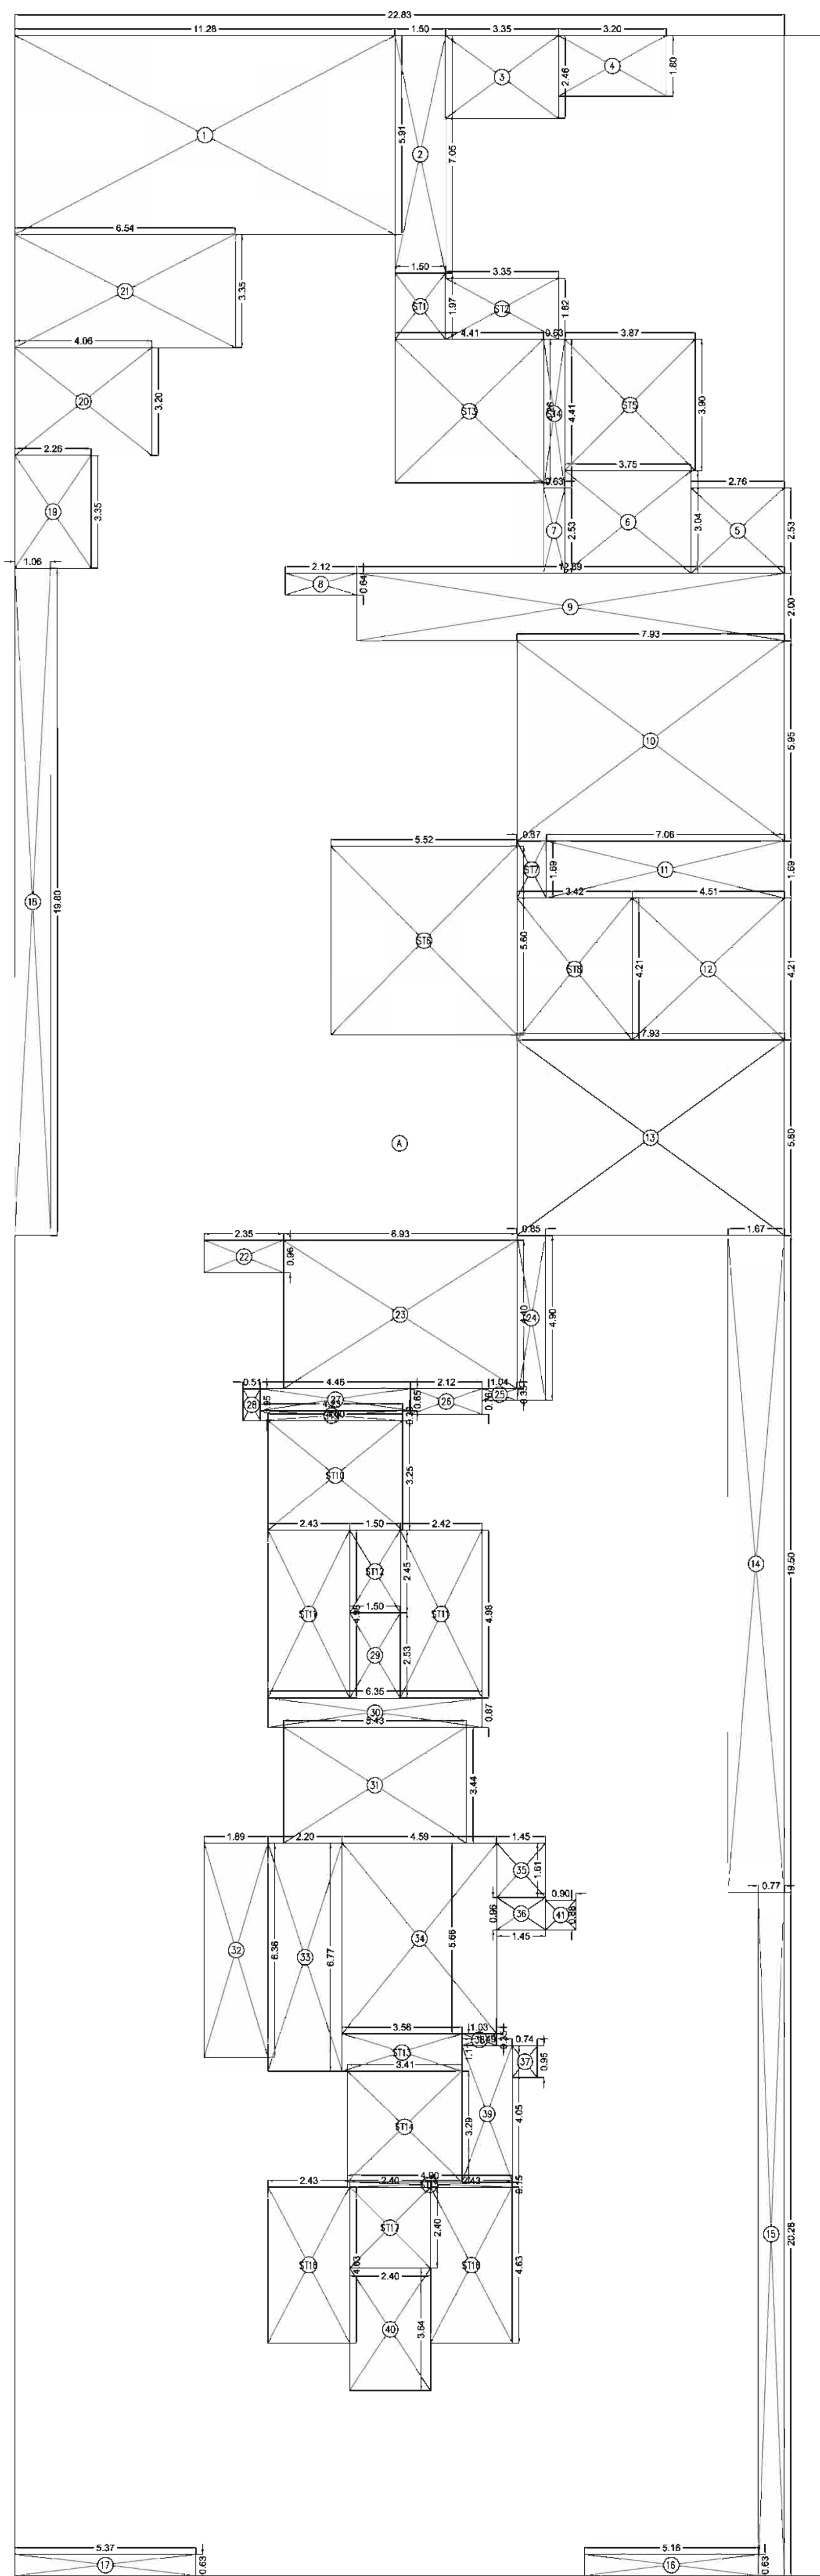

2ND TO 5TH FLOOR PLAN
SCALE = 1:100

BUILT UP AREA CALCULATION						
2ND TO 5TH FLOOR						
A	22.83	X	75.39	X 1NO	=	1721.15 SQ.MT.
TOTAL ADDITION					=	1721.15 SQ.MT. X