


Approved subject to the condition
Mentioned in this office permission
Letter no. SRA/ENG/20.10/2231045/18/L
Dt. 2.1.01.2022
Executive Engineer
Slum Rehabilitation Authority

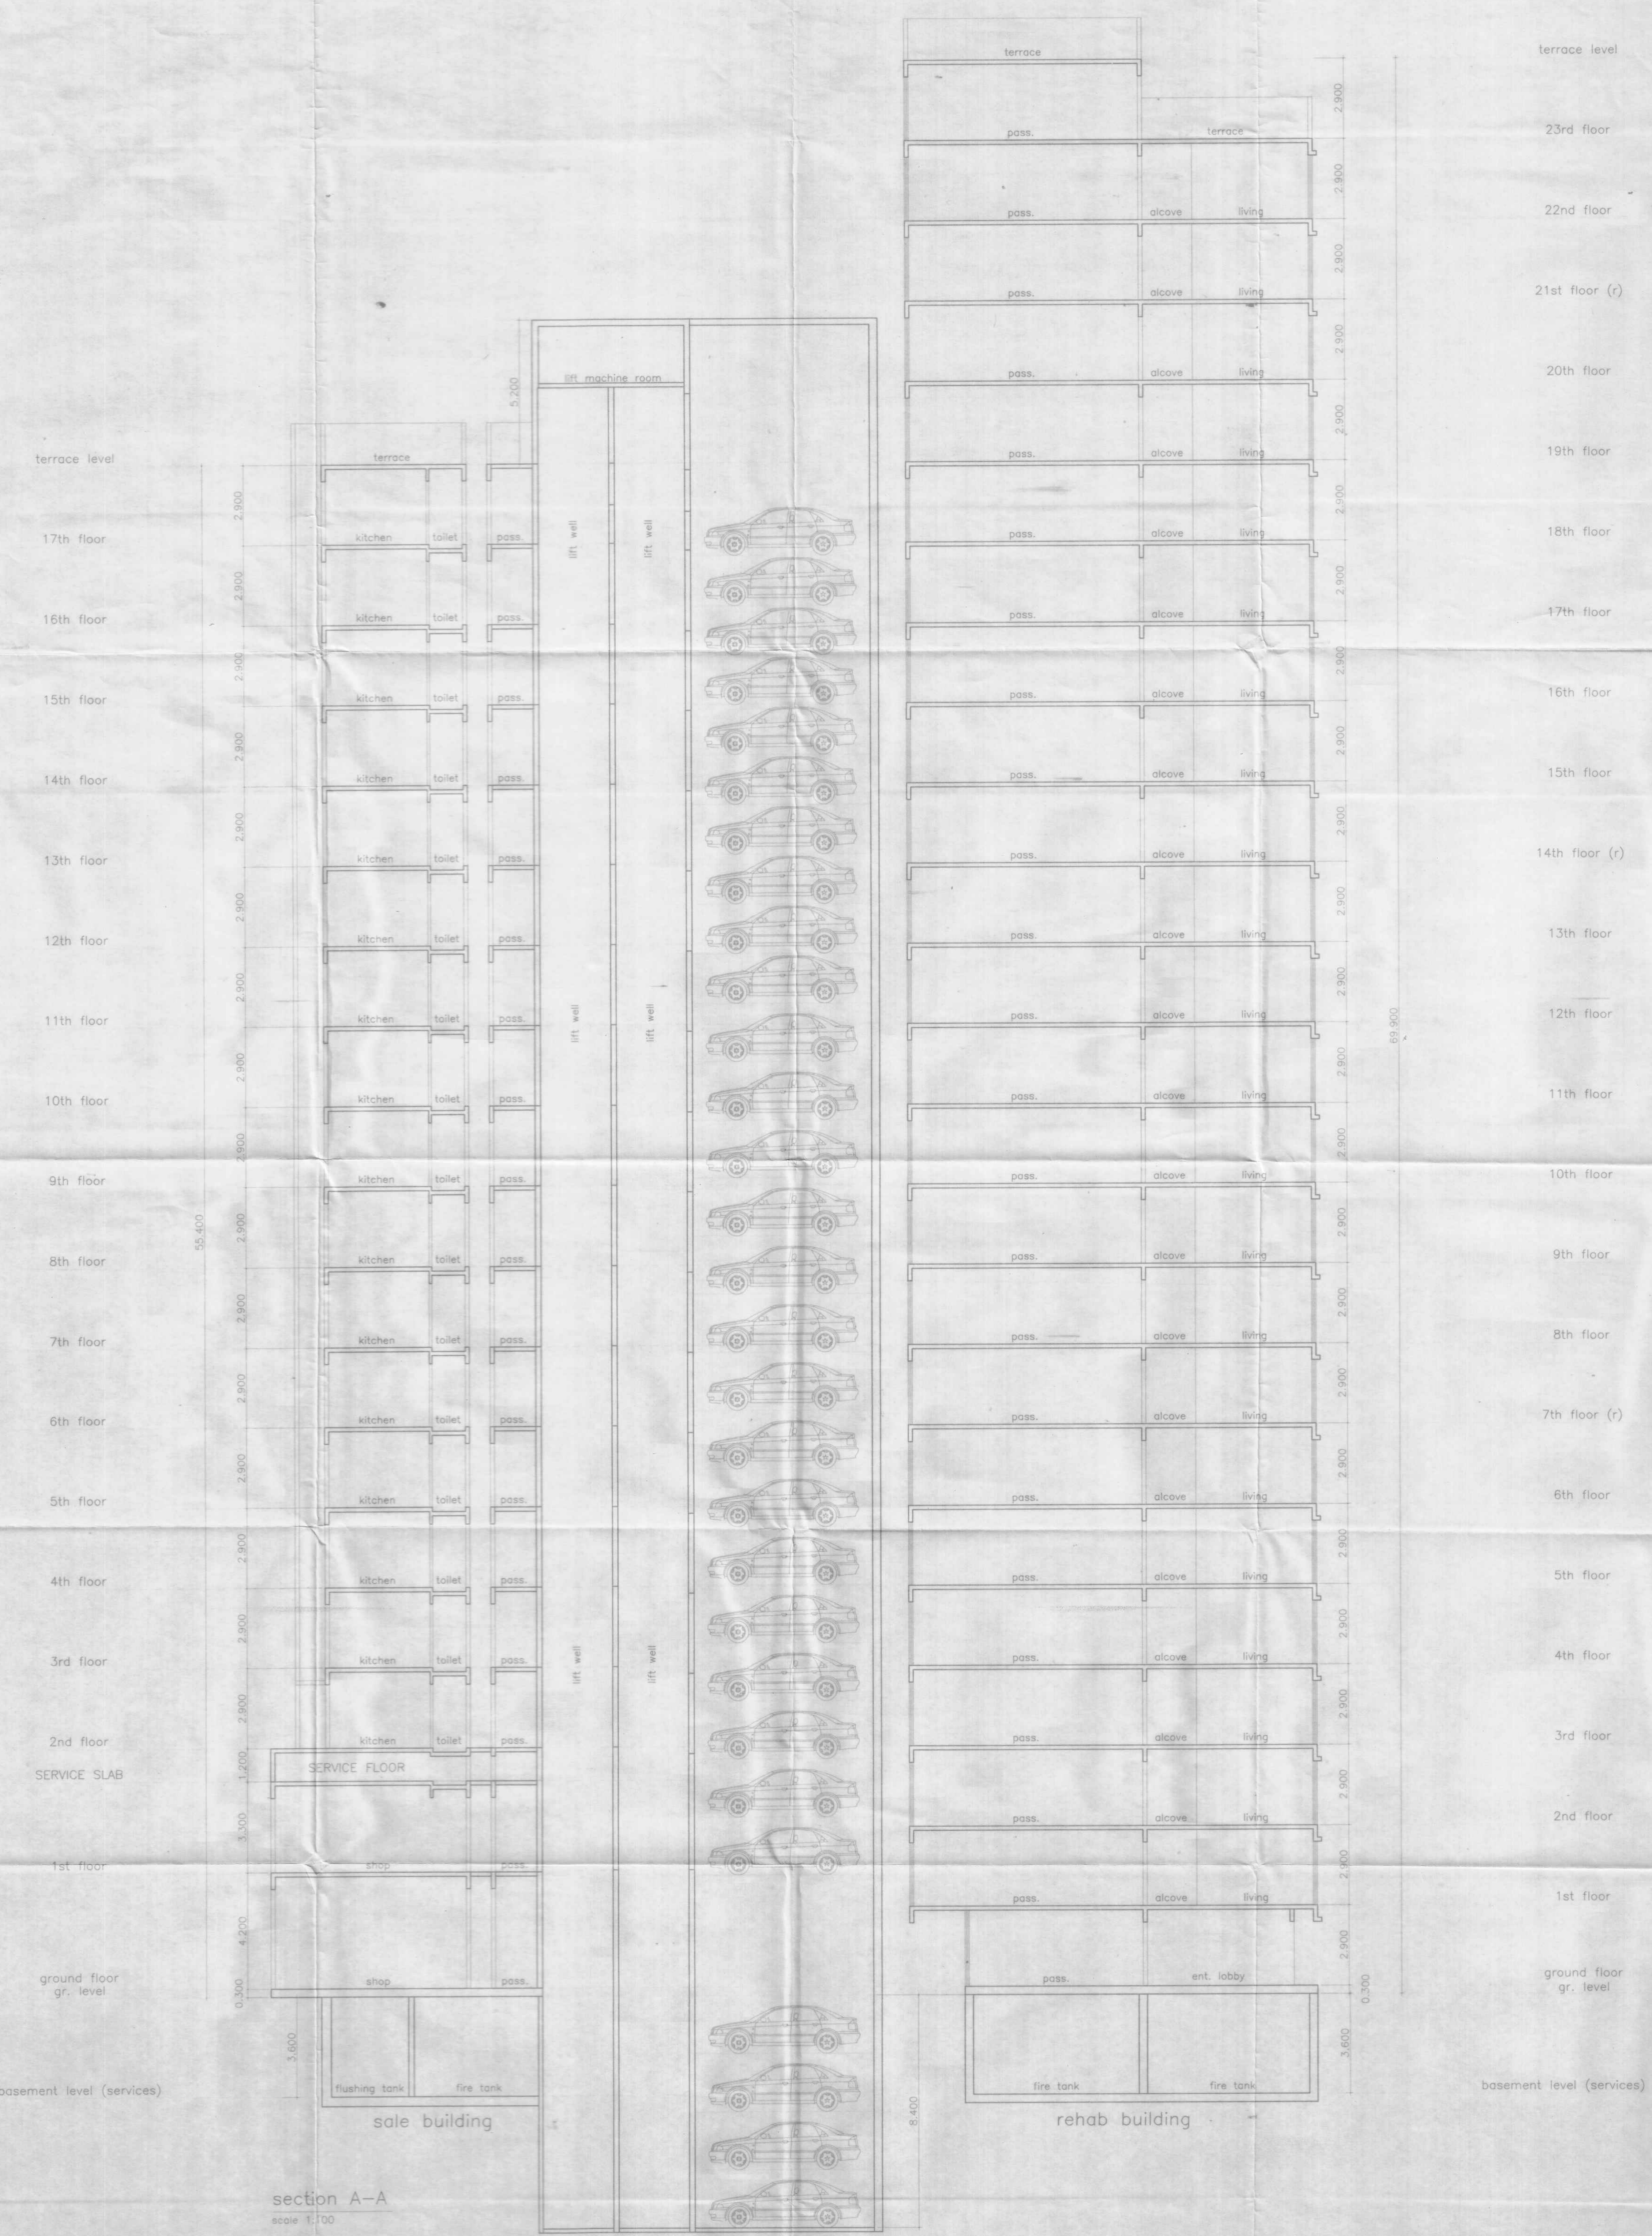

PROFORMA - B	
CONTENTS OF SHEET	
section A-A	
STAMP OF DATE OF RECEIPT OF PLANS	
STAMP OF APPROVAL OF PLANS	
DESCRIPTION OF PROPOSAL & PROPERTY	
proposed slum rehabilitation scheme on plot bearing S.T. no. 1A (pt) of village Oshiwara, Jogeshwari (W), Mumbai-400102.	
NAME OF OWNER	
M/s. Dream India Builders	
JOB NO.	DATE
DWG NO.	SCALE
DRN BY	CHKD BY
ASPIRE ARCHITECTS & CONSULTANTS	
ARCHITECTS	
C/604, MANAVATHAL HEIGHTS, OFF. MILITARY ROAD, NEAR ASHOK NAGAR, MAROL ANDHERI (EAST)	
PIN-400 023, TEL. NO. 22024892, 22822067 / 2084	