



13.40 M. WIDE D.P. ROAD

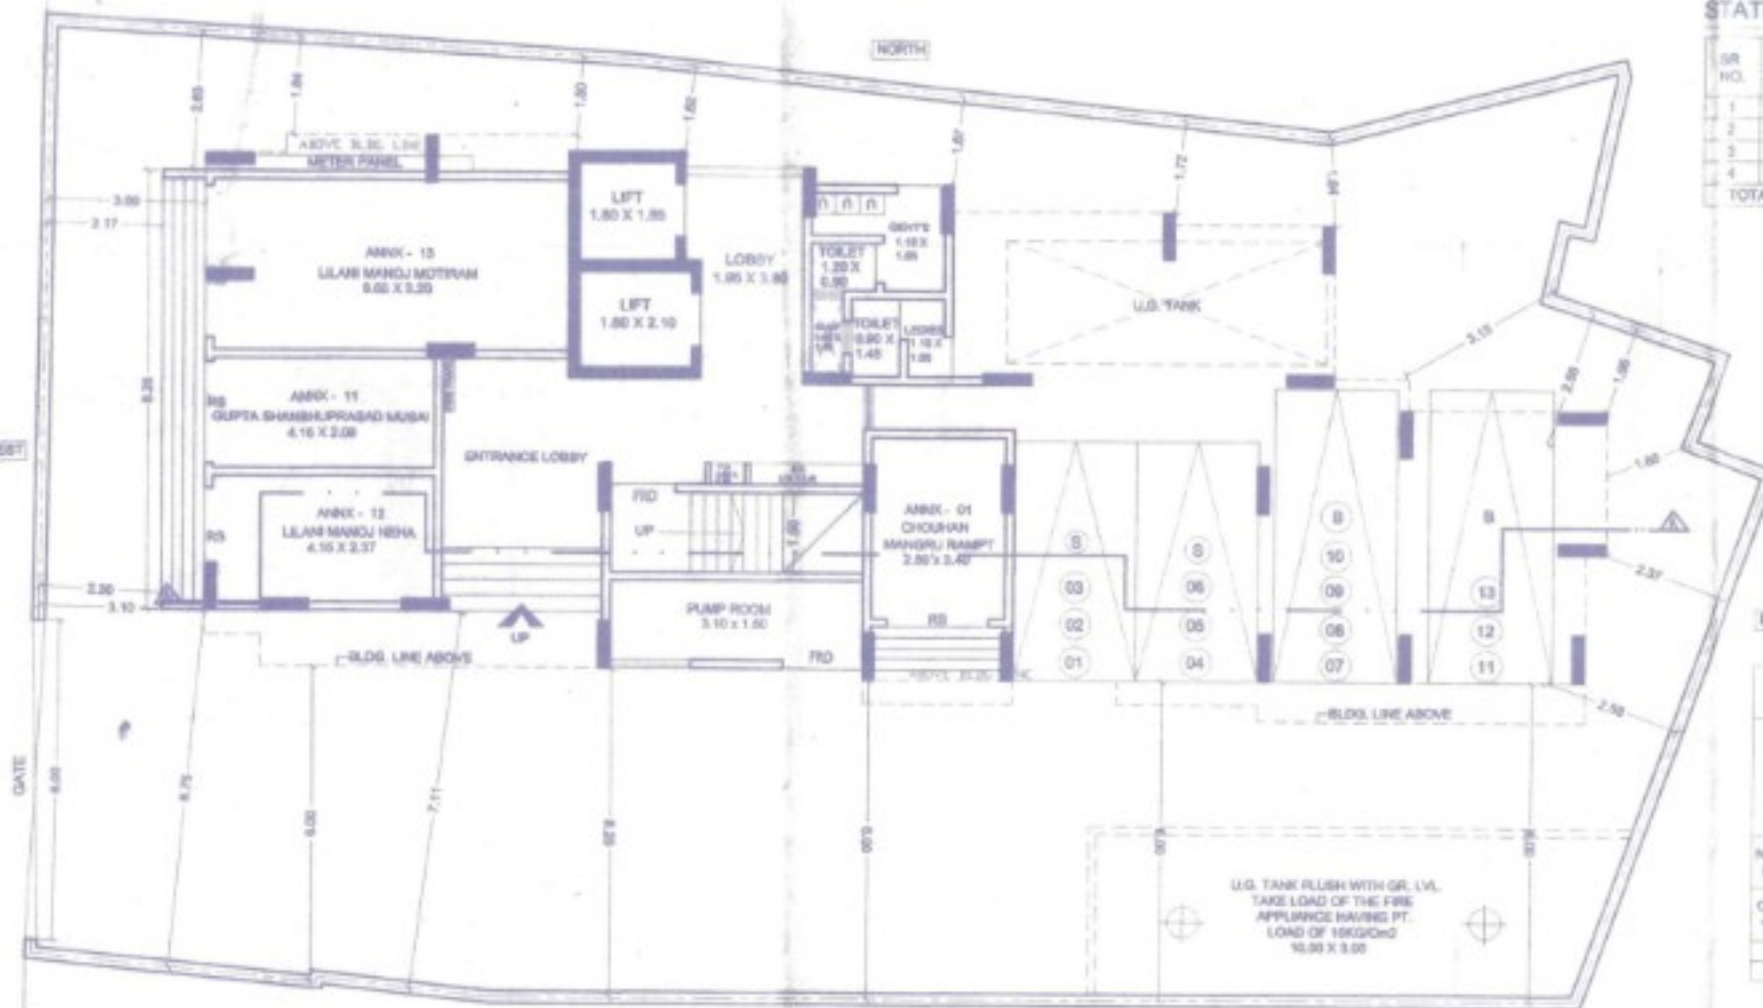













GROUND FLOOR PLAN
SCALE - 1:100

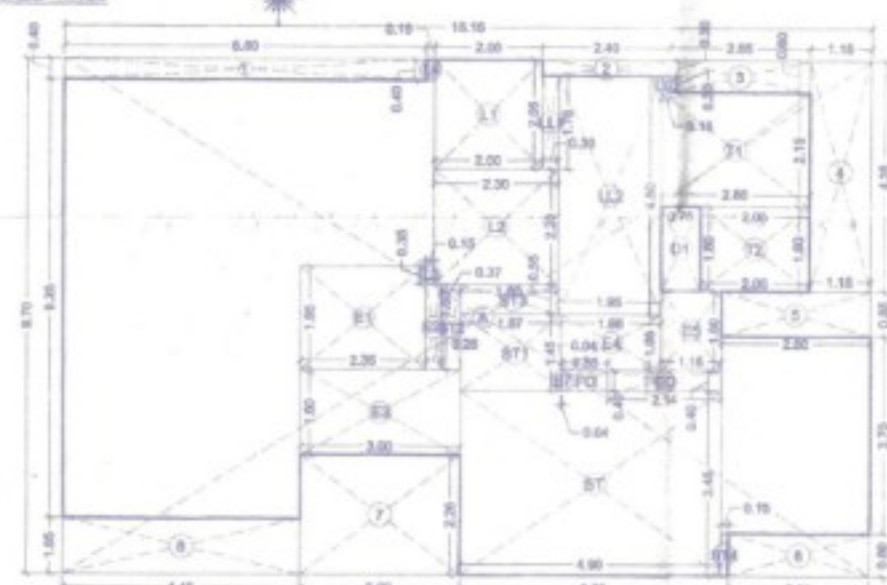

GROUND FLOOR AREA DIAGRAM
SCALE - 1:100

COMPOSITE BLDG. TENEMENT STATEMENT									
No. of FLOORS	COMM.	REHAB.	PAP.	SOC. OFFICE	WELFARE CENTRE	BALWADI	AGARWADI	HEALTH CENTRE	GRAND TOTAL
GR. FLOOR	4	1	1	1	1	1	1	1	4
1st	4	1	1	1	1	1	1	1	5
2nd	4	1	1	1	1	1	1	1	5
3rd	4	1	1	1	1	1	1	1	5
4th	4	1	1	1	1	1	1	1	5
5th	4	1	1	1	1	1	1	1	5
COMPOSITE BLDG. BUILT-UP AREA STATEMENT															
NO. OF FLOORS	GROSS AREA	STAIRCASE & LIFT LOBBY AREA	ENTRANCE LOBBY AREA	FITNESS CENTRE AREA	ELECTRIC & FIRE DUCT AREA	TOILET AREA EXCESS REHAB AREA	REQUIRED REFUGEE AREA	PROPOSED REFUGEE AREA	EXCESS REFUGEE BUA	BALE BUILT-UP AREA	BALE FUNCTIONS AREA	REHAB COMPONENT AREA	AMENITY	PASSAGE AREA	REHAB BUILT-UP AREA
Ground	119.81	39.03	13.95	---	1.30	94.17	---	---	14.17	---	---	90.98	---	---	90.98
1st	220.97	39.20	---	---	1.30	---	---	189.67	123.66	---	---	---	---	24.92	32.36
2nd	220.97	39.20	---	---	1.30	---	---	189.67	123.66	---	---	199.81	32.89	24.92	132.80
3rd	220.92	39.20	---	---	1.30	---	---	189.62	123.66	---	---	199.81	32.89	24.92	132.80
4th	220.92	39.20	---	---	1.30	---	---	189.62	123.66	---	---	199.81	32.89	24.92	132.80
89th	220.92	39.20	---	---	1.30	---	---	189.62	123.66	---	---	199.81			

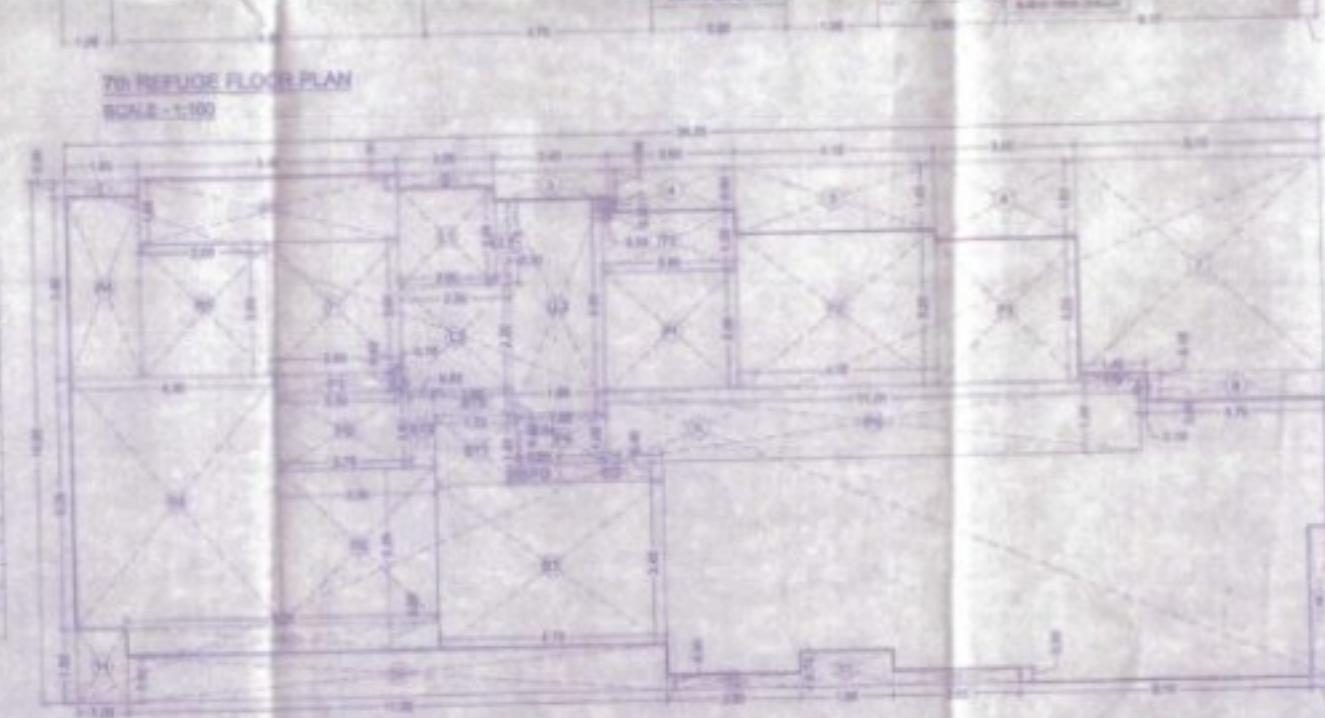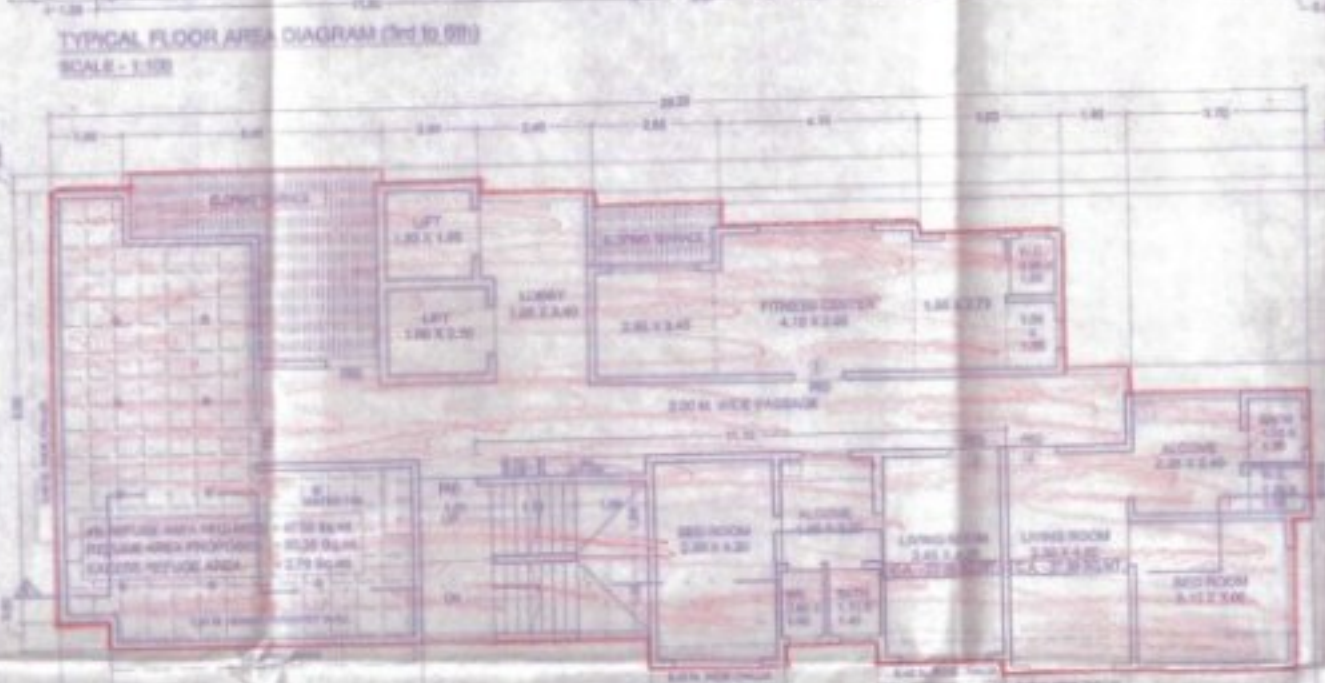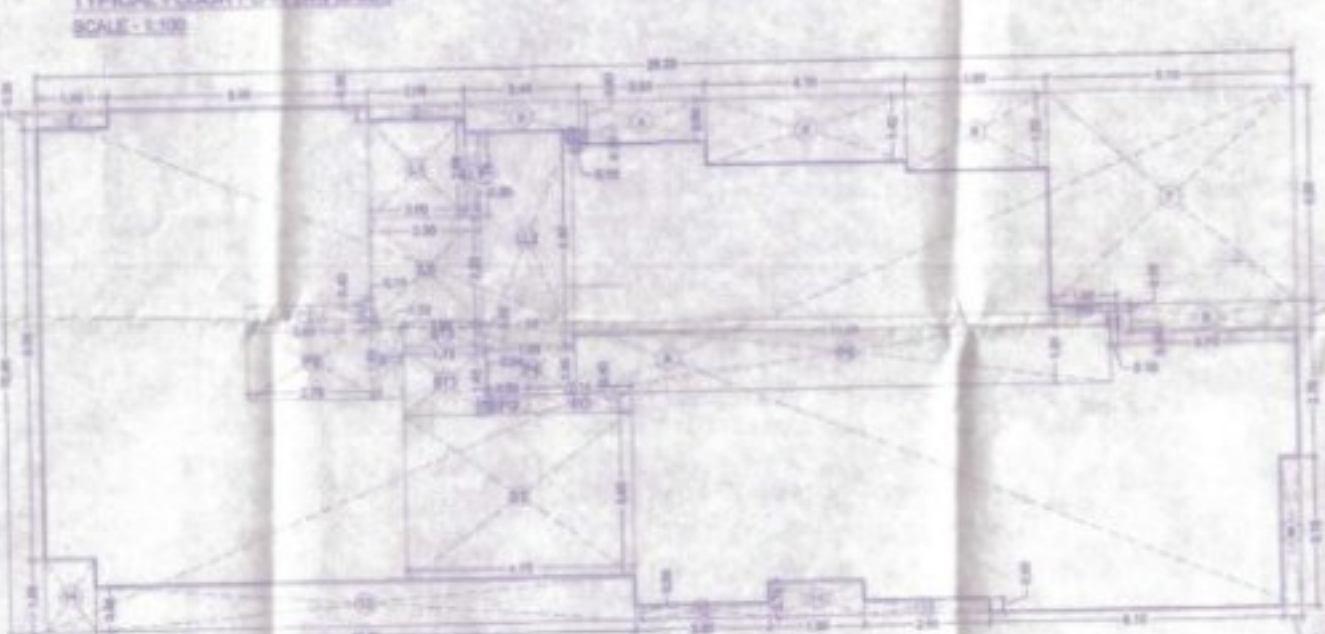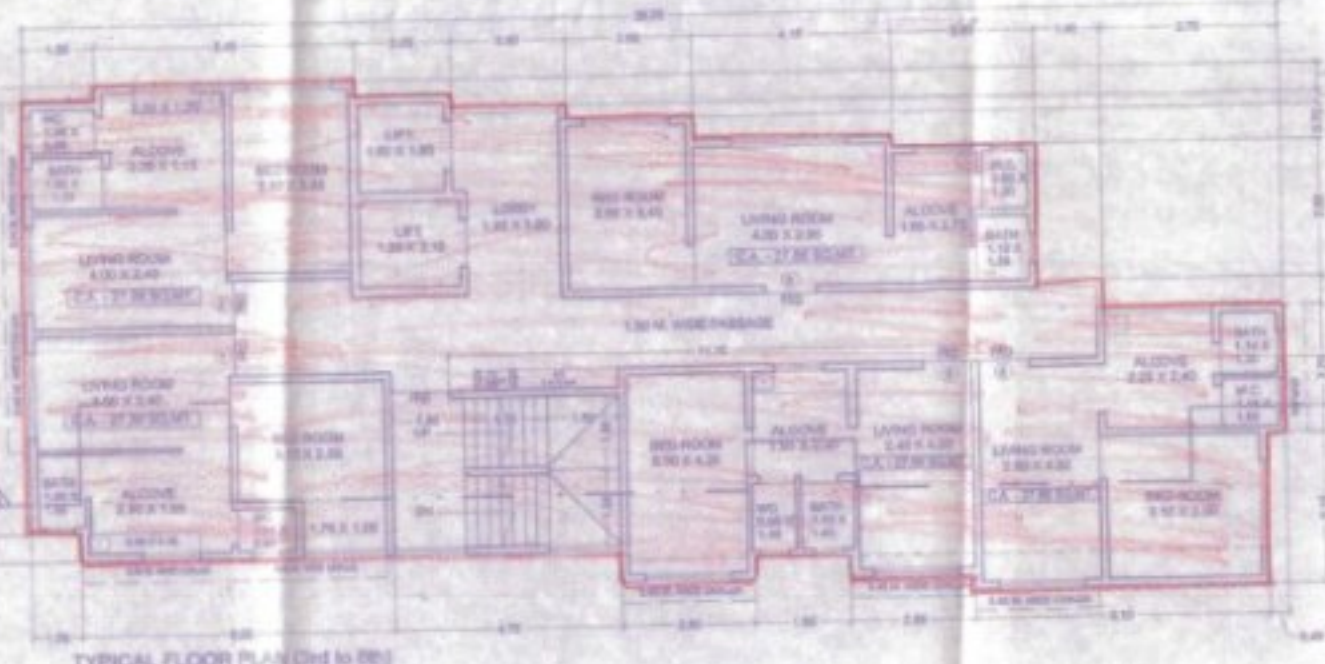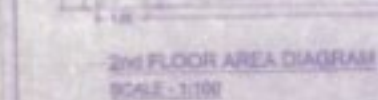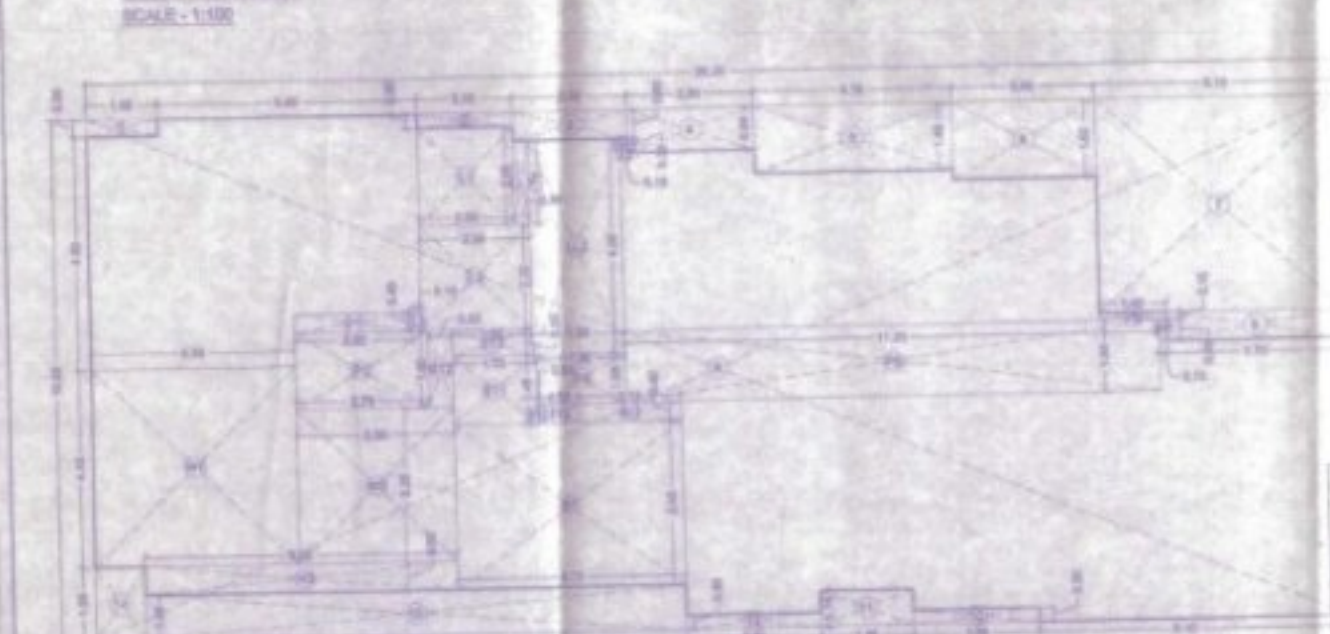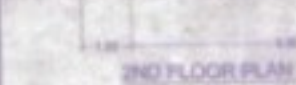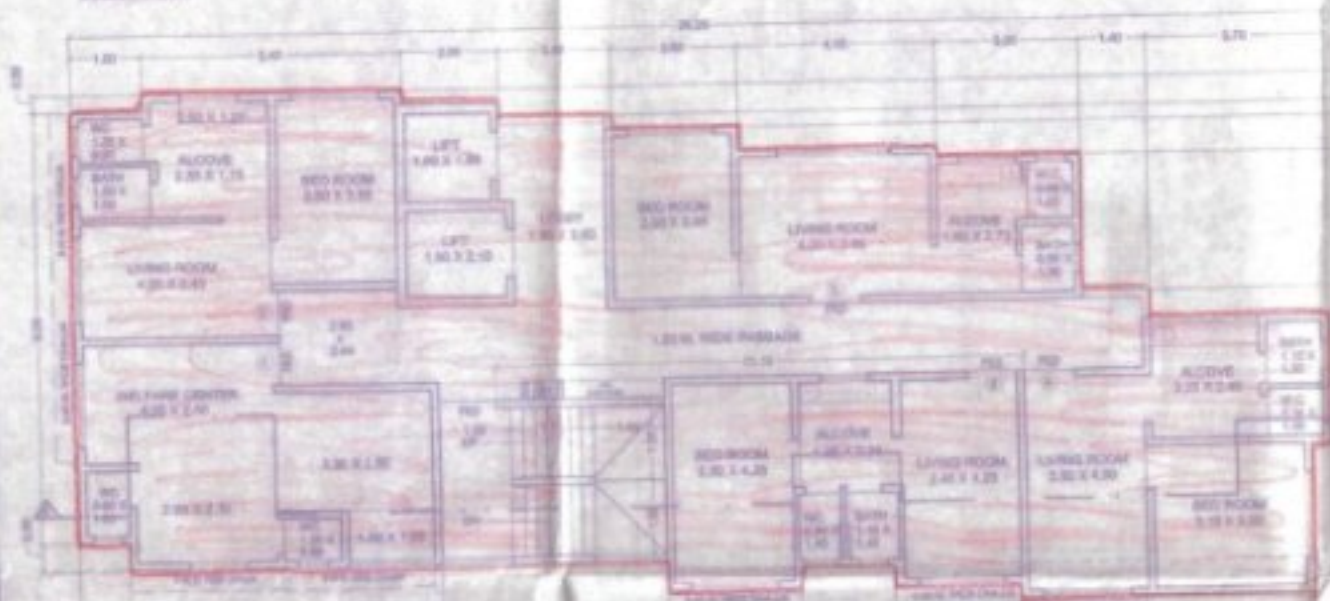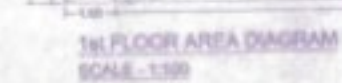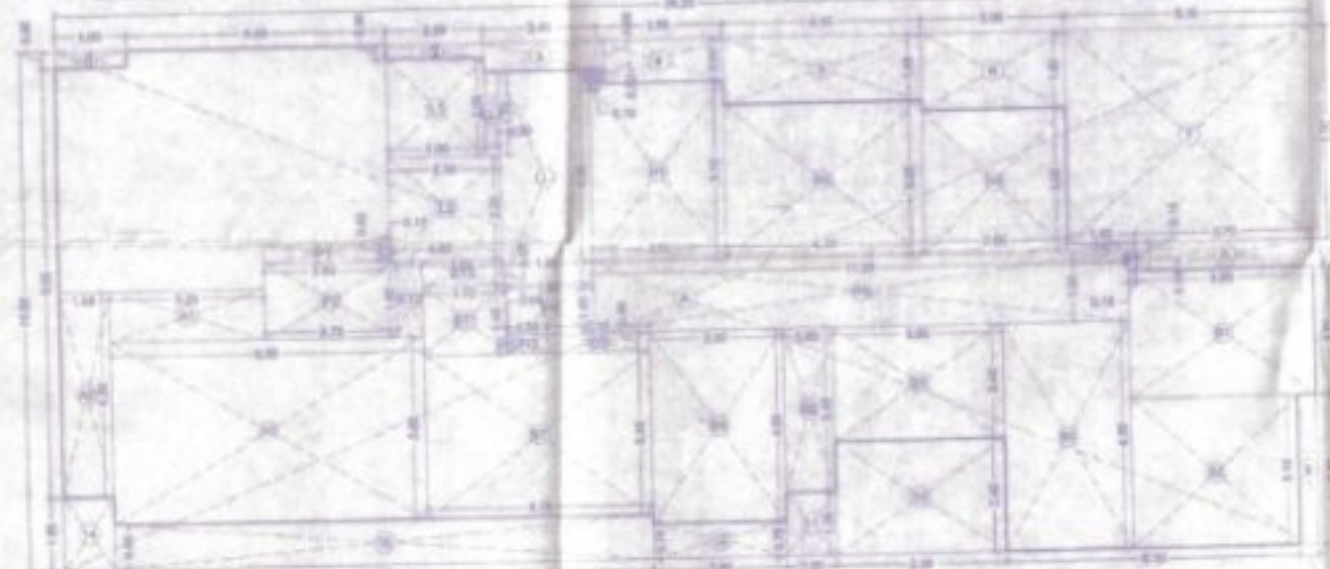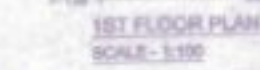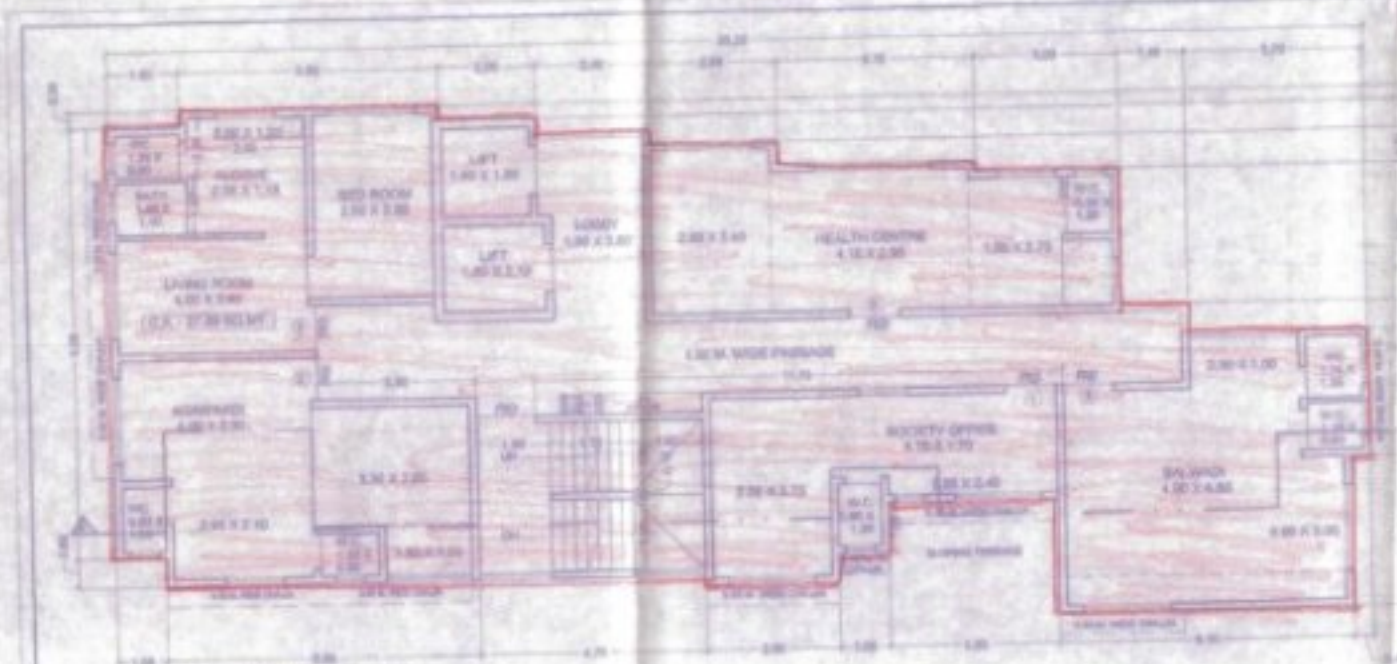

[illegible]

COMPOSITE BLDG.	214
CONTENTS OF SHEET	
* 1st FLOOR PLAN AREA DIAGRAM & CALCULATION.	
* 2nd FLOOR PLAN AREA DIAGRAM & CALCULATION.	
* 3rd FLOOR PLAN AREA DIAGRAM & CALCULATION.	

PROFORMA - B			
STAMP OF DATE OF RECEIPT OF PLANS			
STAMP OF APPROVAL OF PLANS			
Approved Subject to the conditions mentioned in this office memorandum Letter no. DRA/CE/125711/W/P/L/0 Dt. 24-10-2016 			
Executive Engineer, Property Section, Revenue Department PROPOSED TO BE A REHABILITATION PROJECT ON PLOT MEASURED 1/2 & NEARBY OFFICE VILLAGE - KANDHOLA CHANDRA, NEVA NARAYAN, SAK. NARAYAN			
NAME OF OWNERS & DEVELOPERS			
M/s. SURESH KAI ENTERPRISES 25 LTD.			
SIGN NAME & ADDRESS OF ARCHITECT			
DATE	TIME	DATE	TIME

