


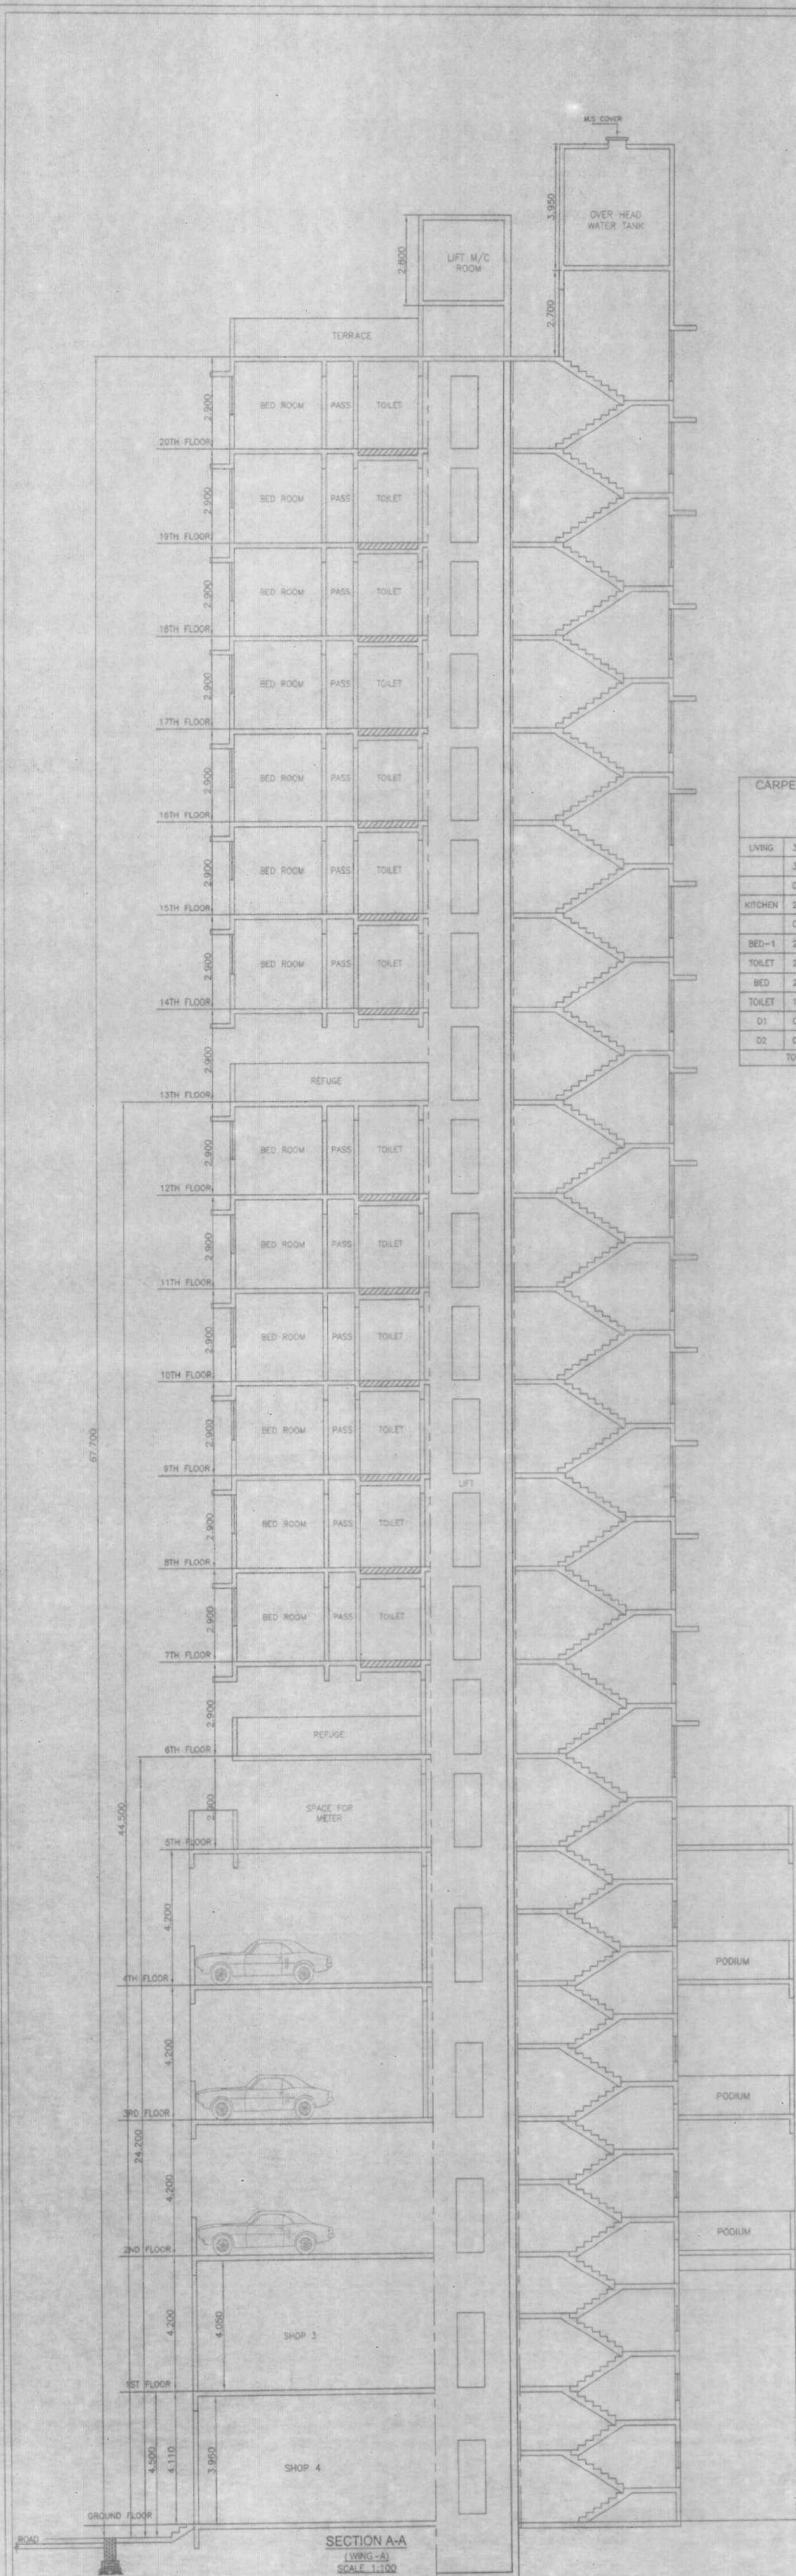

PARKING AREA STATEMENT (WING-A)				
Residential user	Carpet area	No. of flats	Regd. parking	Total
Up to 45 sq.mt	1 FOR 8 1/2	6	0.75	1
45 to 60 sq.mt	1 FOR 1 1/2	52	52.00	52
60 to 90 sq.mt	1 FOR 1 1/2	0	0.00	0
Above 90 sq.mt	1 FOR 0.5 1/2	0	0.00	0
Total		58	52.75	53
Parking for visitor (10%)			5.28	5
Total			SAY	58
Total parking regd.				
Total parking provided				

PARKING STATEMENT					
WING A					
FLOOR	UP TO 45 Sq.mt	45 Sq.mt TO 60 Sq.mt	60 Sq.mt TO 90 Sq.mt	ABOVE 90 Sq.mt	NET BUA
GROUND FLOOR	0	0	0	0	0
1ST FLOOR	0	0	0	0	0
2ND FLOOR	0	0	0	0	0
3RD FLOOR	0	0	0	0	0
4TH FLOOR	0	0	0	0	0
5TH FLOOR	0	0	0	0	0
6TH FLOOR	1	2	0	0	3
7TH FLOOR	1	3	0	0	4
8TH FLOOR	1	3	0	0	4
9TH FLOOR	1	3	0	0	4
10TH FLOOR	0	4	0	0	4
11TH FLOOR	0	4	0	0	4
12TH FLOOR	1	2	0	0	3
13TH FLOOR	0	4	0	0	4
14TH FLOOR	0	4	0	0	4
15TH FLOOR	0	4	0	0	4
16TH FLOOR	0	4	0	0	4
17TH FLOOR	0	4	0	0	4
18TH FLOOR	0	4	0	0	4
19TH FLOOR	0	4	0	0	4
20TH FLOOR	0	4	0	0	4
TOTAL	6	52	0	0	58

CARPET AREA CALCULATION OF SALE (FLAT NO-1) (6TH TO 10TH FLOOR) (WING-A)			
LIVING	3.900 X 2.900 X 1	=	11.31
KITCHEN	3.050 X 1.500 X 1	=	4.58
TOILET	0.150 X 0.900 X 1	=	0.14
BED-1	2.760 X 1.850 X 1	=	5.11
BED-2	2.450 X 2.670 X 1	=	6.54
TOTAL	0.900 X 1.400 X 1	=	1.26
BED-1	2.450 X 2.670 X 1	=	6.54
BED-2	2.750 X 2.900 X 1	=	7.98
TOILET	1.250 X 2.150 X 1	=	2.69
D1	0.150 X 0.900 X 1	=	0.27
D2	0.150 X 0.750 X 2	=	0.23
TOTAL AREA IN SQ.MT		=	42.59

CARPET AREA CALCULATION OF SALE (FLAT NO-1) (11TH TO 12TH & 14TH TO 20TH FLOOR) (WING-A)			
LIVING	4.350 X 2.900 X 1	=	12.62
KITCHEN	3.050 X 1.500 X 1	=	4.58
TOILET	0.150 X 0.900 X 1	=	0.14
BED-1	2.760 X 2.300 X 1	=	6.35
BED-2	2.900 X 2.670 X 1	=	7.74
TOTAL	2.000 X 1.250 X 1	=	2.50
BED-1	2.900 X 2.670 X 1	=	7.74
BED-2	3.400 X 2.900 X 1	=	9.86
TOILET	1.250 X 2.150 X 1	=	2.69
D1	0.150 X 0.900 X 2	=	0.27
D2	0.150 X 0.750 X 2	=	0.23
TOTAL AREA IN SQ.MT		=	48.22


CARPET AREA CALCULATION OF SALE (FLAT NO-1) (13TH FLOOR) (WING-A)			
LIVING	4.350 X 2.900 X 1	=	12.62
KITCHEN	0.900 X 0.230 X 1	=	0.21
TOILET	2.450 X 2.670 X 1	=	6.54
BED-1	1.300 X 1.370 X 1	=	1.78
BED-2	1.900 X 1.150 X 1	=	2.18
BED	3.400 X 2.900 X 1	=	9.86
TOILET	1.250 X 2.150 X 1	=	2.69
B1	0.150 X 0.900 X 1	=	0.14
D2	0.150 X 0.750 X 2	=	0.23
TOTAL AREA IN SQ.MT		=	36.77

CARPET AREA CALCULATION OF SALE (FLAT NO-2) (7TH TO 12TH, 14TH TO 16TH FLOOR) (WING-A)			
LIVING	4.350 X 2.900 X 1	=	12.62
KITCHEN	3.050 X 1.500 X 1	=	4.58
TOILET	0.150 X 0.900 X 1	=	0.14
BED-1	3.050 X 2.250 X 1	=	6.86
BED-2	0.900 X 1.400 X 1	=	1.26
TOILET	2.500 X 2.750 X 1	=	6.88
BED	2.000 X 1.250 X 1	=	2.50
BED	3.200 X 2.900 X 1	=	9.28
TOILET	1.250 X 2.150 X 1	=	2.69
D1	0.150 X 0.900 X 2	=	0.27
D2	0.150 X 0.750 X 2	=	0.23
TOTAL AREA IN SQ.MT		=	48.59

CARPET AREA CALCULATION OF SALE (FLAT NO-3) (6TH TO 20TH FLOOR) (WING-A)			
LIVING	5.200 X 3.050 X 1	=	15.86
KITCHEN	3.200 X 1.050 X 1	=	3.36
TOILET	0.150 X 0.900 X 1	=	0.14
BED-1	3.200 X 2.300 X 1	=	7.36
BED-2	0.900 X 2.450 X 1	=	2.21
BATH	2.300 X 1.250 X 1	=	2.87
BED	3.200 X 3.400 X 1	=	10.88
TOI	2.150 X 1.250 X 1	=	2.69
D1	0.150 X 0.900 X 2	=	0.27
D2	0.150 X 0.750 X 2	=	0.23
TOTAL AREA IN SQ.MT		=	56.99

CARPET AREA CALCULATION OF SALE (FLAT NO-4) (6TH TO 20TH FLOOR) (WING-A)			
LIVING	4.650 X 2.900 X 1	=	13.49
KITCHEN	2.850 X 1.500 X 1	=	4.28
TOILET	0.850 X 0.900 X 1	=	0.77
BED-1	2.850 X 2.600 X 1	=	7.41
BED-2	0.800 X 1.400 X 1	=	1.12
BATH	2.000 X 1.250 X 1	=	2.50
BED	3.400 X 2.900 X 1	=	9.86
TOI	1.250 X 2.000 X 1	=	2.50
D1	0.150 X 0.900 X 2	=	0.27
D2	0.150 X 0.750 X 2	=	0.23
TOTAL AREA IN SQ.MT		=	48.36

AREA CALCULATION OF RERA (FLAT-1) (6TH TO 10TH FLOOR) (WING-A)			
1	3.900 X 3.120 X 1	=	12.21
2	2.910 X 1.850 X 1	=	5.38
3	5.650 X 2.670 X 1	=	15.09
4	2.750 X 0.900 X 1	=	2.48
5	4.100 X 2.150 X 1	=	8.82
TOTAL AREA		=	44.07

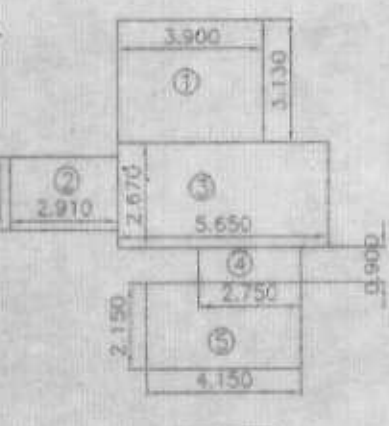


6TH TO 10TH FLOOR PLAN
SCALE 1:200
(WING-A)

AREA CALCULATION OF RERA (FLAT-1) (13TH FLOOR) (WING-A)			
1	4.350 X 2.900 X 1	=	12.62
2	0.221 X 1.150 X 1	=	0.25
3	2.270 X 2.900 X 1	=	6.58
4	1.250 X 2.670 X 1	=	3.33
5	3.400 X 0.900 X 1	=	3.06
6	4.820 X 2.150 X 1	=	10.32
TOTAL AREA		=	37.91




13TH FLOOR PLAN
SCALE 1:200
(WING-A)

AREA CALCULATION OF RERA (FLAT-2) (14TH TO 20TH FLOOR) (WING-A)			
1	3.050 X 2.400 X 1	=	7.32
2	5.700 X 3.050 X 1	=	17.39
3	6.100 X 2.750 X 1	=	16.78
4	3.200 X 3.050 X 1	=	9.76
5	1.400 X 2.150 X 1	=	3.01
TOTAL AREA		=	54.25

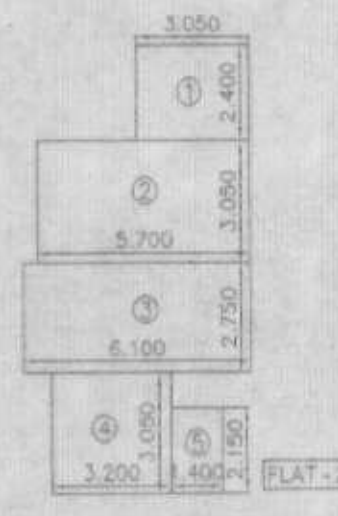


14TH TO 20TH FLOOR PLAN
SCALE 1:200
(WING-A)

AREA CALCULATION OF RERA (FLAT-1) (6TH TO 20TH FLOOR) (WING-A)			
1	4.800 X 2.000 X 1	=	9.60
2	3.400 X 1.050 X 1	=	3.57
3	2.260 X 2.800 X 1	=	6.33
4	0.850 X 2.300 X 1	=	1.95
5	5.800 X 2.750 X 1	=	15.94
6	4.850 X 3.050 X 1	=	14.78
TOTAL AREA		=	50.12

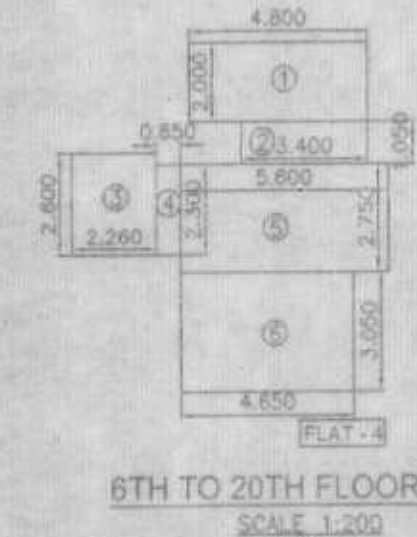


6TH TO 20TH FLOOR PLAN
SCALE 1:200
(WING-A)

AREA CALCULATION OF RERA (FLAT-1) (11TH TO 12TH, 14TH TO 20TH FLOOR) (WING-A)			
1	4.350 X 3.050 X 1	=	13.27
2	2.910 X 3.200 X 1	=	9.31
3	4.551 X 2.750 X 1	=	12.52
4	1.549 X 2.750 X 1	=	4.26
5	3.400 X 0.900 X 1	=	3.06
6	4.800 X 2.150 X 1	=	10.32
TOTAL AREA		=	50.12

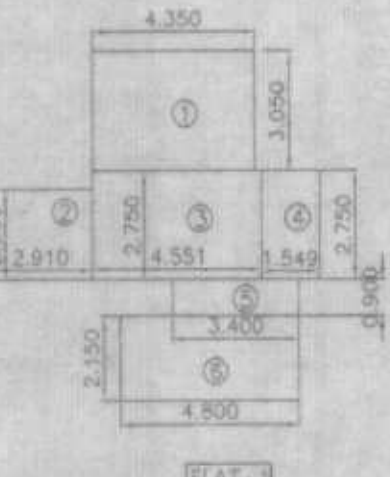


11TH TO 12TH, 14TH TO 20TH FLOOR PLAN
SCALE 1:200
(WING-A)

AREA CALCULATION OF RERA (FLAT-2) (7TH TO 12TH FLOOR) (WING-A)			
1	3.050 X 2.400 X 1	=	7.32
2	4.350 X 3.050 X 1	=	13.27
3	6.100 X 2.750 X 1	=	16.78
4	3.200 X 0.900 X 1	=	2.88
5	4.800 X 2.150 X 1	=	10.32
TOTAL AREA		=	50.13

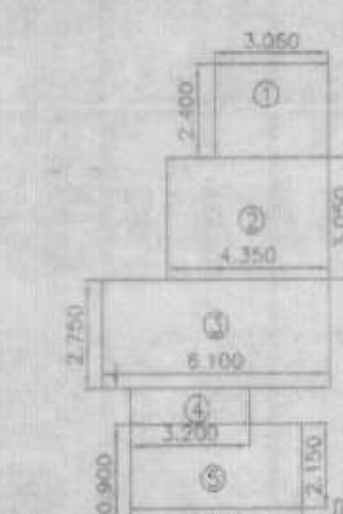

7TH TO 12TH FLOOR PLAN
SCALE 1:200
(WING-A)

AREA CALCULATION OF RERA (FLAT-3) (6TH TO 20TH FLOOR) (WING-A)			
1	5.650 X 1.400 X 1	=	7.91
2	1.350 X 3.050 X 1	=	4.12
3	5.650 X 3.400 X 1	=	19.21
4	0.900 X 0.350 X 1	=	0.32
5	4.250 X 1.200 X 1	=	5.10
6	6.550 X 4.100 X 1	=	26.86
TOTAL AREA		=	63.51

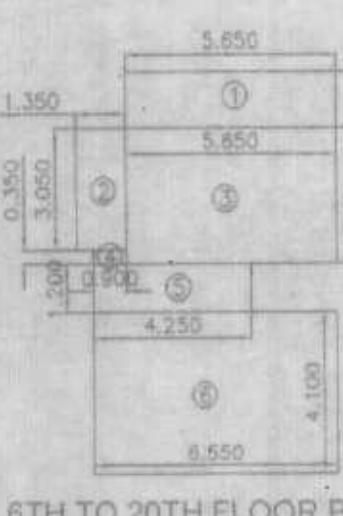


6TH TO 20TH FLOOR PLAN
SCALE 1:200
(WING-A)


URBDES LICENSED SURVEYOR & ENGINEERS 437 JANG RAJASTHAN BLDG, JANGRAHAR PHALKE ROAD, BOMBAY (C)		Signature of Licensed Surveyor: SAJESH RAMESH KHANDAPARKAR Regd. No. K/2001/2			
DEVELOPERS: M/s. SHREEJI CONSTRUCTION, 1st FLOOR, SHREEJI ATLANTIS, GAUTAM BUDDHA MARG, ORLEM, MALAD(W), MUMBAI 400054		Signature of Developers: SAJESH R. KHANDAPARKAR Regd. No. K/2001/2			
PROJECT: PROPOSED S.R. SCHEME UNDER REG. 33(11) OF DCPR-2034 ON PLOT BEARING C.T.S. NO. 307/8 OF VILLAGE VALNAI, TAL. BORIVALI CLUBBED WITH APPROVED S.R. SCHEME UNDER REG. 33(10) & REG. 33(11) OF DCPR-2034 ON PLOT BEARING C.T.S. NO. 1(P.T.) 2(P.T.) 264, 265, 266, 216A/1A, 216A/1A/1, 216A/1A/2 TO 10 OF VILLAGE VALNAI, TAL. BORIVALI					
SCHEME: PROPOSED S.R. SCHEME UNDER REG. 33(11) OF DCPR-2034 ON PLOT BEARING C.T.S. NO. 307/8 OF VILLAGE VALNAI, TAL. BORIVALI FOR MALAD GANGA CHS LTD.					
DESCRIPTION: PLANS OF PROPOSED BLDG Sections Wing A AMENDED APP-1 AND AMENDED OC PERMISSION TO GROUND AND 1ST FLOOR					
JOB NO.	DRAWING NO.	SCALE	DRN BY	SHEET NO.	CHECKED
5203	SRA/AM APP-1	1:100	SWATI	7 / 15	
2\WACH JPT, J5203 PROP. DRG FOR SRA/AM APP-1 FOR AM APP DRG					

PARKING STATEMENT						
FLOOR	UP TO 45 SQ.MT	45 SQ.MT TO 60 SQ.MT	60 SQ.MT TO 90 SQ.MT	ABOVE 90 SQ.MT	NET BUA	
GROUND FLOOR	0	0	0	0	0	
1ST FLOOR	0	0	0	0	0	
2ND FLOOR	0	0	0	0	0	
3RD FLOOR	0	0	0	0	0	
4TH FLOOR	0	0	0	0	0	
5TH FLOOR	0	0	0	0	0	
6TH FLOOR	1	2	0	0	3	
7TH FLOOR	1	3	0	0	4	
8TH FLOOR	1	3	0	0	4	
9TH FLOOR	1	3	0	0	4	
10TH FLOOR	0	4	0	0	4	
11TH FLOOR	0	4	0	0	4	
12TH FLOOR	0	4	0	0	4	
13TH FLOOR	1	2	0	0	3	
14TH FLOOR	0	4	0	0	4	
15TH FLOOR	0	4	0	0	4	
16TH FLOOR	0	4	0	0	4	
17TH FLOOR	0	4	0	0	4	
18TH FLOOR	0	4	0	0	4	
19TH FLOOR	0	4	0	0	4	
20TH FLOOR	0	4	0	0	4	
TOTAL	5	53	0	0	58	

PARKING AREA STATEMENT (WING-B)				
Residential user	Carpet area	No of flats	Reqd. parking	Total
UP TO 45 SQ.MT	1 FOR 8.17/s	5	0.83	1
45 TO 60 sq.mt	1 FOR 1.7/s	53	53.00	53
60 TO 90 sq.mt	1 FOR 1.7/s	0	0.00	0
Above 90 sq.mt	1 FOR 0.5 1/s	0	0.00	0
Total		58	53.83	54
Parking for visitor (10%)			5.38	5
Total parking reqd.			SAT	59
Total parking provided				52

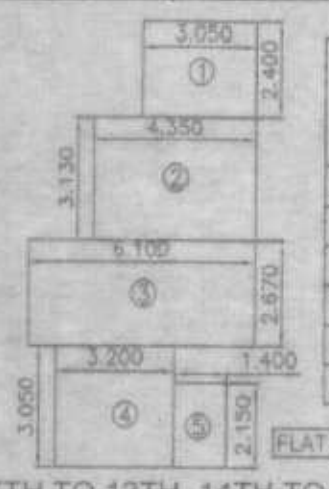

AREA CALCULATION OF RERA (FLAT-2) (7TH TO 12TH, 14TH TO 20TH FLOOR) (WING-B)				
1	3.050	X	2.400	X 1 = 7.32
2	4.350	X	3.130	X 1 = 13.62
3	6.100	X	2.670	X 1 = 16.29
4	3.200	X	3.050	X 1 = 9.76
5	1.400	X	2.150	X 1 = 3.01
TOTAL AREA				= 49.99

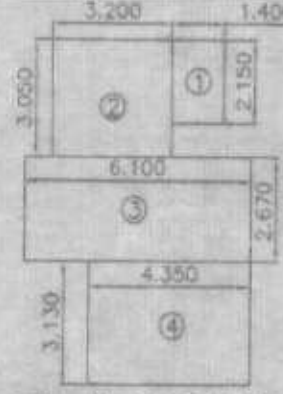

AREA CALCULATION OF RERA (FLAT-3) (6TH FLOOR) (WING-B)				
1	1.400	X	2.150	X 1 = 3.01
2	3.200	X	3.050	X 1 = 9.76
3	6.100	X	2.670	X 1 = 16.29
4	4.350	X	3.130	X 1 = 13.62
TOTAL AREA				= 42.67

STAMP OF APPROVAL OF PLAN 9/15

This cancels Approval to the previous Plans Sanctioned under no. **PN/PCT/04/2022/31/PP** dated **25.12.2022**

Accepted as competition Plans Accompanying with Acceptance of O.C.C. by this Letter under No. **PN/PCT/04/2022/31/PP** Dtd **27.11.2022**

Executive Engineer
Slum Rehabilitation Authority
Brihanmumbai

Approved Subject to the condition Mentioned in this office permission Letter No. **SRA/ENG/2022/03/11/PP** Dtd **27.11.2022**

Executive Engineer
Slum Rehabilitation Authority
Brihanmumbai

CONTENTS OF SHEET

SECTION B-B, CARPET AREA & RERA AREA IN FLAT IN, PARKING AREA STATEMENT WING-B

CARPET AREA CALCULATION OF SALE (FLAT NO-1) (6TH TO 12TH, 14TH TO 20TH FLOOR) (WING-B)				
LIVING	5.650	X	2.900	X 1 = 16.39
ALCOVE	3.050	X	1.270	X 1 = 3.87
	1.781	X	0.230	X 1 = 0.41
	0.000	X	1.420	X 1 = 1.26
BED-1	3.500	X	2.750	X 1 = 9.63
TOI	2.000	X	1.250	X 1 = 2.50
BED	4.550	X	2.900	X 1 = 13.20
TOI	1.250	X	2.150	X 1 = 2.69
D1	0.150	X	0.900	X 2 = 0.27
D2	0.150	X	0.750	X 2 = 0.23
TOTAL AREA IN SQ.MT				= 50.43

CARPET AREA CALCULATION OF SALE (FLAT NO-2) (7TH TO 12TH, 14TH TO 20TH FLOOR) (FLAT-3) (7TH TO 12TH, 14TH TO 20TH FLOOR) (WING-B)				
LIVING	4.350	X	2.900	X 1 = 12.62
	3.050	X	1.500	X 1 = 4.58
	0.150	X	0.900	X 1 = 0.14
KITCHEN	3.050	X	2.250	X 1 = 6.86
	0.900	X	1.400	X 1 = 1.26
BED-1	3.050	X	2.670	X 1 = 7.74
TOI	2.000	X	1.250	X 1 = 2.50
BED	3.200	X	2.900	X 1 = 9.28
TOI	1.250	X	2.150	X 1 = 2.69
D1	0.150	X	0.900	X 2 = 0.27
D2	0.150	X	0.750	X 2 = 0.23
TOTAL AREA IN SQ.MT				= 48.15

CARPET AREA CALCULATION OF SALE (FLAT-3) (6TH FLOOR) (WING-B)				
LIVING	4.350	X	2.900	X 1 = 12.62
	3.050	X	1.500	X 1 = 4.58
	0.900	X	1.400	X 1 = 1.26
KITCHEN	2.900	X	2.670	X 1 = 7.74
TOI	2.000	X	1.250	X 1 = 2.50
BED	3.200	X	2.900	X 1 = 9.28
TOI	1.250	X	2.150	X 1 = 2.69
D1	0.150	X	0.900	X 2 = 0.27
D2	0.150	X	0.750	X 2 = 0.23
TOTAL AREA IN SQ.MT				= 41.16

CARPET AREA CALCULATION OF SALE (FLAT NO-4) (6TH FLOOR) (WING-B)				
LIVING	3.100	X	2.900	X 1 = 8.99
	1.500	X	1.500	X 1 = 2.25
	0.650	X	0.900	X 1 = 0.59
KITCHEN	2.250	X	2.300	X 1 = 5.20
TOI	2.000	X	1.250	X 1 = 2.50
BED-1	2.750	X	2.670	X 1 = 7.34
D1	0.150	X	0.900	X 1 = 0.14
D2	0.150	X	0.750	X 1 = 0.11
TOTAL AREA IN SQ.MT				= 27.11

CARPET AREA CALCULATION OF SALE (FLAT NO-4) (7TH FLOOR) (WING-B)				
LIVING	3.750	X	2.900	X 1 = 10.88
	1.500	X	1.500	X 1 = 2.25
	0.650	X	0.900	X 1 = 0.59
KITCHEN	2.280	X	2.300	X 1 = 5.20
TOI	2.000	X	1.250	X 1 = 2.50
BED-1	3.050	X	2.670	X 1 = 8.14
D1	0.150	X	0.900	X 1 = 0.14
D2	0.150	X	0.750	X 1 = 0.11
TOTAL AREA IN SQ.MT				= 24.80

CARPET AREA CALCULATION OF SALE (FLAT NO-4) (8TH FLOOR) (WING-B)				
LIVING	4.500	X	2.900	X 1 = 13.05
	1.500	X	1.500	X 1 = 2.25
	0.650	X	0.900	X 1 = 0.59
KITCHEN	2.280	X	2.600	X 1 = 5.98
BED-1	3.650	X	2.670	X 1 = 9.75
TOI	2.000	X	1.250	X 1 = 2.50
D1	0.150	X	0.900	X 1 = 0.14
D2	0.150	X	0.750	X 1 = 0.11
TOTAL AREA IN SQ.MT				= 34.28

CARPET AREA CALCULATION OF SALE (FLAT NO-4) (9TH FLOOR) (WING-B)				
LIVING	4.500	X	2.900	X 1 = 13.05
	1.500	X	1.500	X 1 = 2.25
	0.650	X	0.900	X 1 = 0.59
KITCHEN	2.280	X	2.600	X 1 = 5.98
BED-1	3.650	X	2.750	X 1 = 10.04
	0.900	X	1.800	X 1 = 1.62
TOI	2.000	X	1.250	X 1 = 2.50
D1	0.150	X	0.900	X 1 = 0.14
D2	0.150	X	0.750	X 2 = 0.23
TOTAL AREA IN SQ.MT				= 38.78

CARPET AREA CALCULATION OF SALE (FLAT NO-4) (10TH FLOOR) (WING-B)				
LIVING	4.500	X	2.900	X 1 = 13.05
	2.550	X	1.500	X 1 = 3.82
	0.650	X	0.900	X 1 = 0.59
KITCHEN	2.280	X	2.600	X 1 = 5.98
	0.900	X	1.400	X 1 = 1.26
BED-1	2.900	X	2.750	X 1 = 7.15
TOI	2.000	X	1.250	X 1 = 2.50
BED	2.950	X	2.900	X 1 = 8.56
TOI	1.250	X	2.000	X 1 = 2.50
D1	0.150	X	0.900	X 2 = 0.27
D2	0.150	X	0.750	X 2 = 0.23
TOTAL AREA IN SQ.MT				= 45.80

CARPET AREA CALCULATION OF SALE (FLAT NO-4) (11TH TO 20TH FLOOR) (WING-B)				
LIVING	4.600	X	2.900	X 1 = 13.49
	2.550	X	1.500	X 1 = 3.82
	0.650	X	0.900	X 1 = 0.59
KITCHEN	2.280	X	2.600	X 1 = 5.98
	0.900	X	1.400	X 1 = 1.26
BED-1	2.900	X	2.750	X 1 = 7.98
TOI	2.000	X	1.250	X 1 = 2.50
BED	3.400	X	2.900	X 1 = 9.86
TOI	1.250	X	2.000	X 1 = 2.50
D1	0.150	X	0.900	X 2 = 0.27
D2	0.150	X	0.750	X 2 = 0.23
TOTAL AREA IN SQ.MT				= 48.35

CARPET AREA CALCULATION OF SALE (FLAT NO-1) (13TH FLOOR) (WING-B)				
LIVING	5.650	X	2.900	X 1 = 16.39
ALCOVE	3.050	X	1.270	X 1 = 3.87
	1.781	X	0.230	X 1 = 0.41
	0.900	X	1.400	X 1 = 1.26
BED-1	3.500	X	2.750	X 1 = 9.63
TOI	2.000	X	1.250	X 1 = 2.50
BED	4.550	X	2.900	X 1 = 13.20
TOI	1.250	X	2.150	X 1 = 2.69
D1	0.150	X	0.900	X 2 = 0.27
D2	0.150	X	0.750	X 2 = 0.23
TOTAL AREA IN SQ.MT				= 50.43

CARPET AREA CALCULATION OF SALE (FLAT NO-3) (13TH FLOOR) (WING-B)				
LIVING	4.350	X	2.900	X 1 = 12.62
	3.050	X	1.500	X 1 = 4.58
	0.900	X	1.400	X 1 = 1.26
BED-1	2.900	X	2.670	X 1 = 7.74
TOI	2.000	X	1.250	X 1 = 2.50
BED	3.200	X	2.900	X 1 = 9.28
TOI	1.250	X	2.150	X 1 = 2.69
D1	0.150	X	0.900	X 2 = 0.27
D2	0.150	X	0.750	X 2 = 0.23
TOTAL AREA IN SQ.MT				= 41.16

CARPET AREA CALCULATION OF SALE (FLAT-3) (6TH FLOOR) (WING-B)				
LIVING	4.350	X	2.900	X 1 = 12.62
	3.050	X	1.500	X 1 = 4.58
	0.900	X	1.400	X 1 = 1.26
KITCHEN	2.900	X	2.670	X 1 = 7.74
TOI	2.000	X	1.250	X 1 = 2.50
BED	3.200	X	2.900	X 1 = 9.28
TOI	1.250	X	2.150	X 1 = 2.69
D1	0.150	X	0.900	X 2 = 0.27
D2	0.150	X	0.750	X 2 = 0.23
TOTAL AREA IN SQ.MT				= 41.16

CARPET AREA CALCULATION OF SALE (FLAT NO-4) (6TH FLOOR) (WING-B)				
LIVING	3.100	X	2.900	X 1 = 8.99
	1.500	X	1.500	X 1 = 2.25
	0.650	X	0.900	X 1 = 0.59
KITCHEN	2.250	X	2.300	X 1 = 5.20
TOI	2.000	X	1.250	X 1 = 2.50
BED-1	2.750	X	2.670	X 1 = 7.34
D1	0.150	X	0.900	X 1 = 0.14
D2	0.150	X	0.750	X 1 = 0.11
TOTAL AREA IN SQ.MT				= 27.11

CARPET AREA CALCULATION OF SALE (FLAT NO-4) (7TH FLOOR) (WING-B)				
LIVING	3.750	X	2.900	X 1 = 10.88
	1.500	X	1.500	X 1 = 2.25
	0.650	X	0.900	X 1 = 0.59
KITCHEN	2.280	X	2.300	X 1 = 5.20
TOI	2.000	X	1.250	X 1 = 2.50
BED-1	3.050	X	2.670	X 1 = 8.14
D1	0.150	X	0.900	X 1 = 0.14
D2	0.150	X	0.750	X 1 = 0.11
TOTAL AREA IN SQ.MT				= 24.80

CARPET AREA CALCULATION OF SALE (FLAT NO-4) (8TH FLOOR) (WING-B)				
LIVING	4.500	X	2.900	X 1 = 13.05
	1.500	X	1.500	X 1 = 2.25
	0.650	X	0.900	X 1 = 0.59
KITCHEN	2.280	X	2.600	X 1 = 5.98
BED-1	3.650	X	2.670	X 1 = 9.75
TOI	2.000	X	1.250	X 1 = 2.50
D1	0.150	X	0.900	X 1 = 0.14
D2	0.150	X	0.750	X 1 = 0.11
TOTAL AREA IN SQ.MT				= 34.28

CARPET AREA CALCULATION OF SALE (FLAT NO-4) (9TH FLOOR) (WING-B)				
--	--	--	--	--