
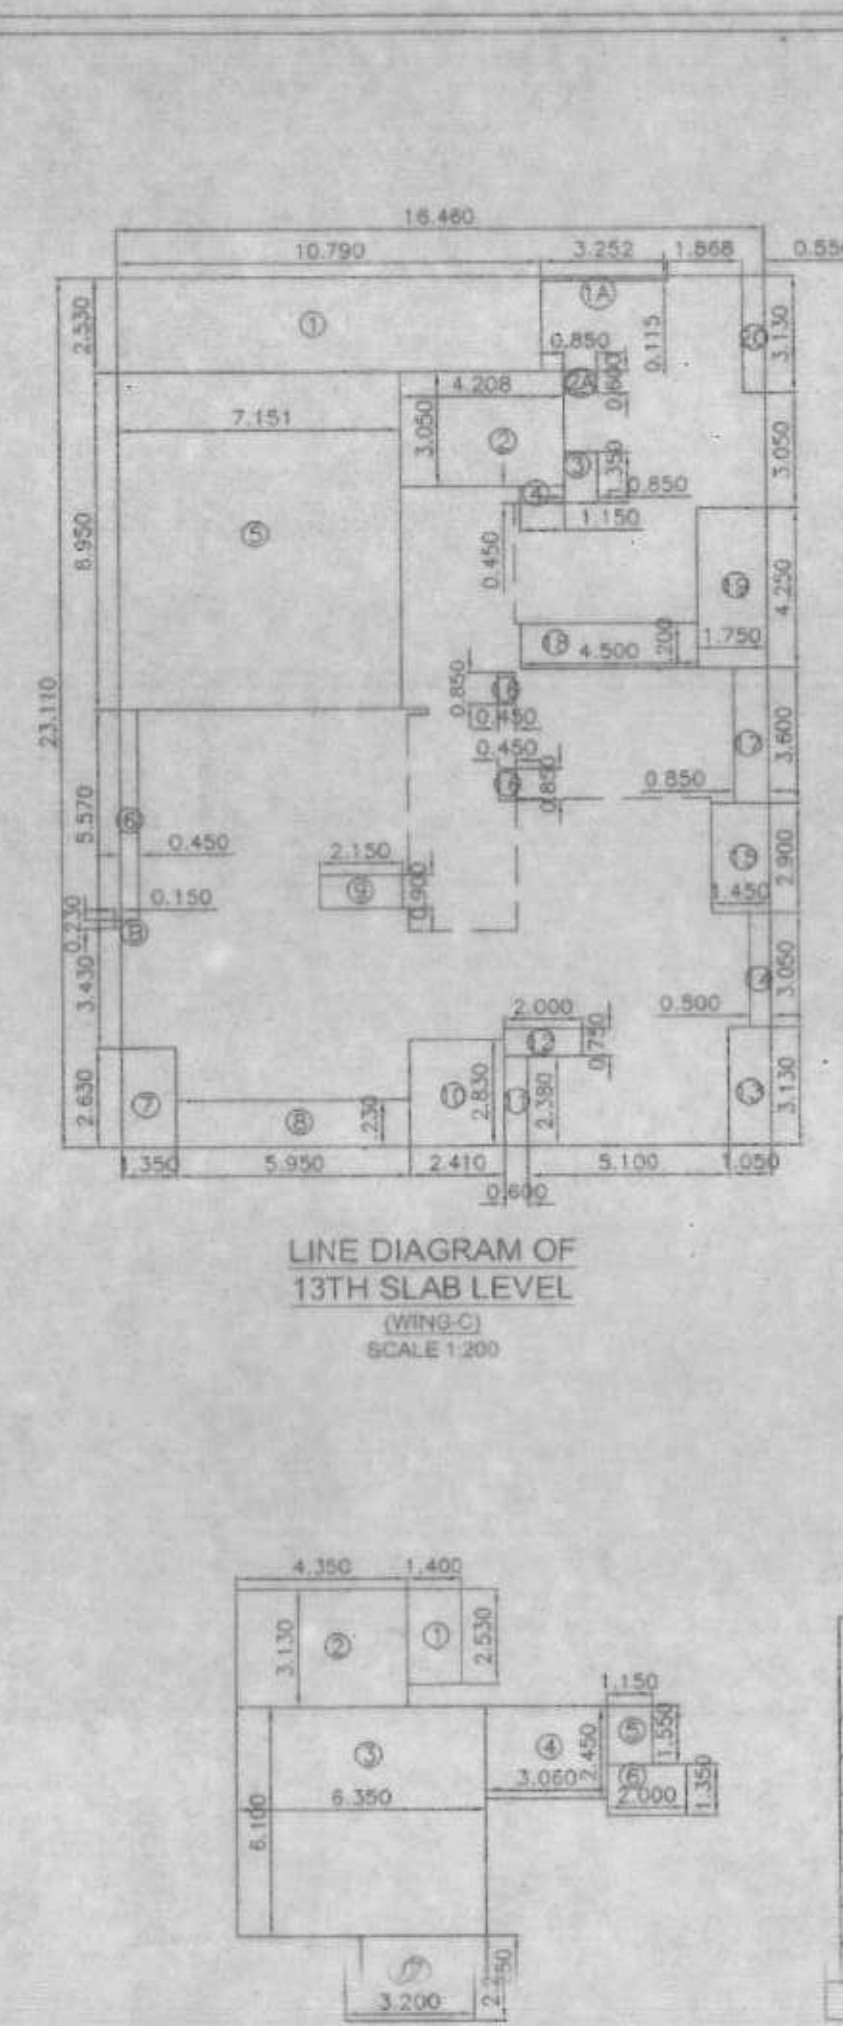
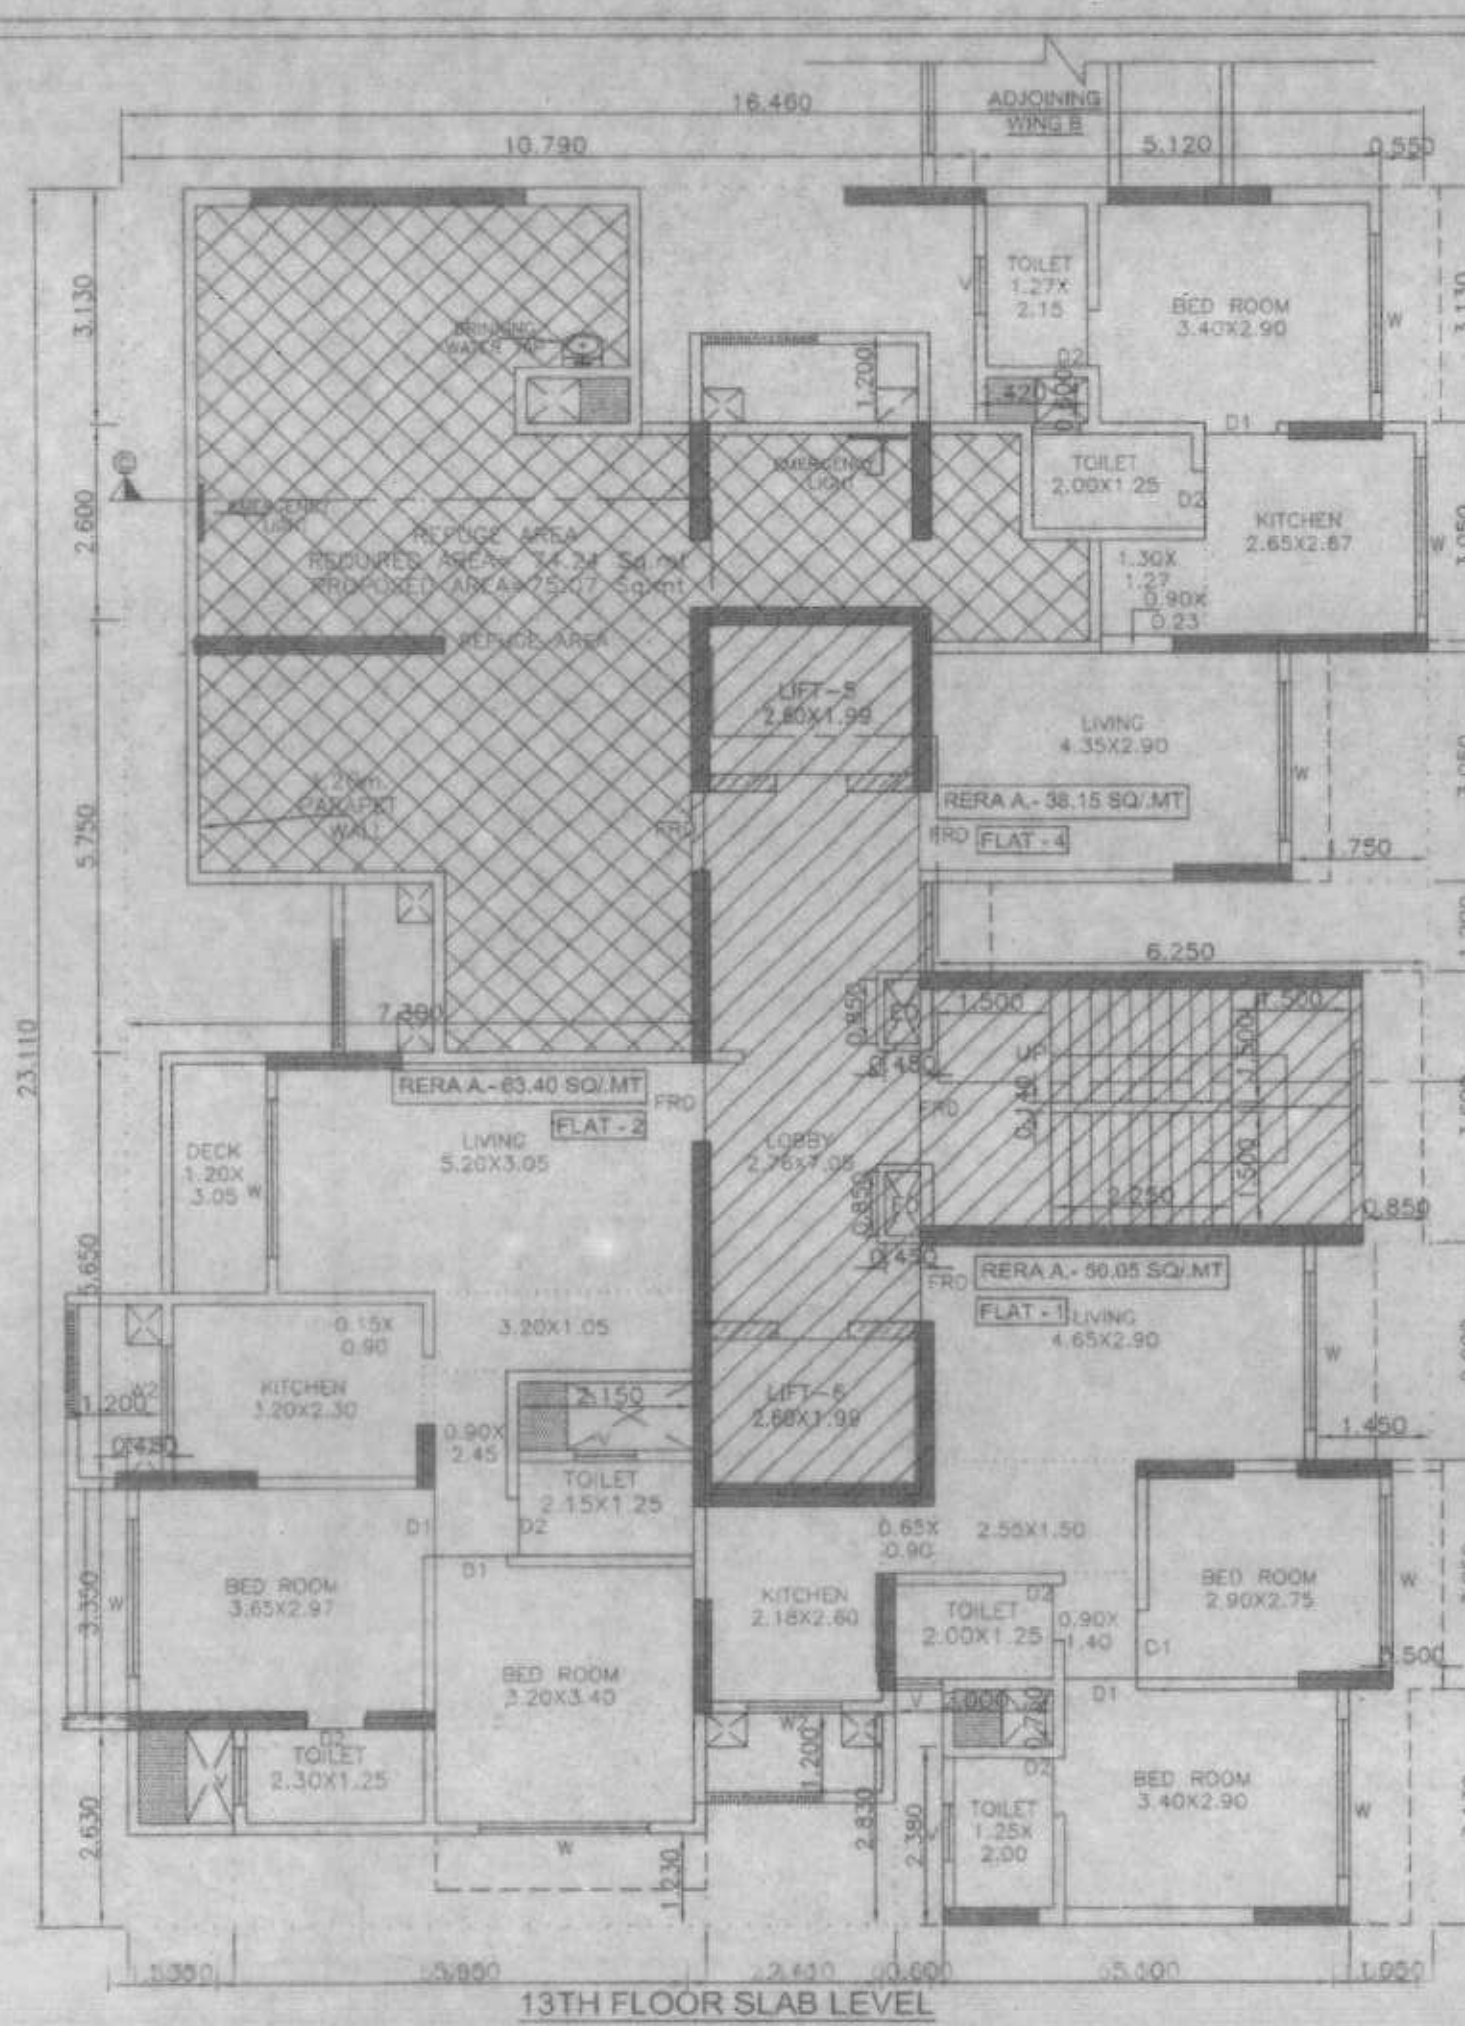
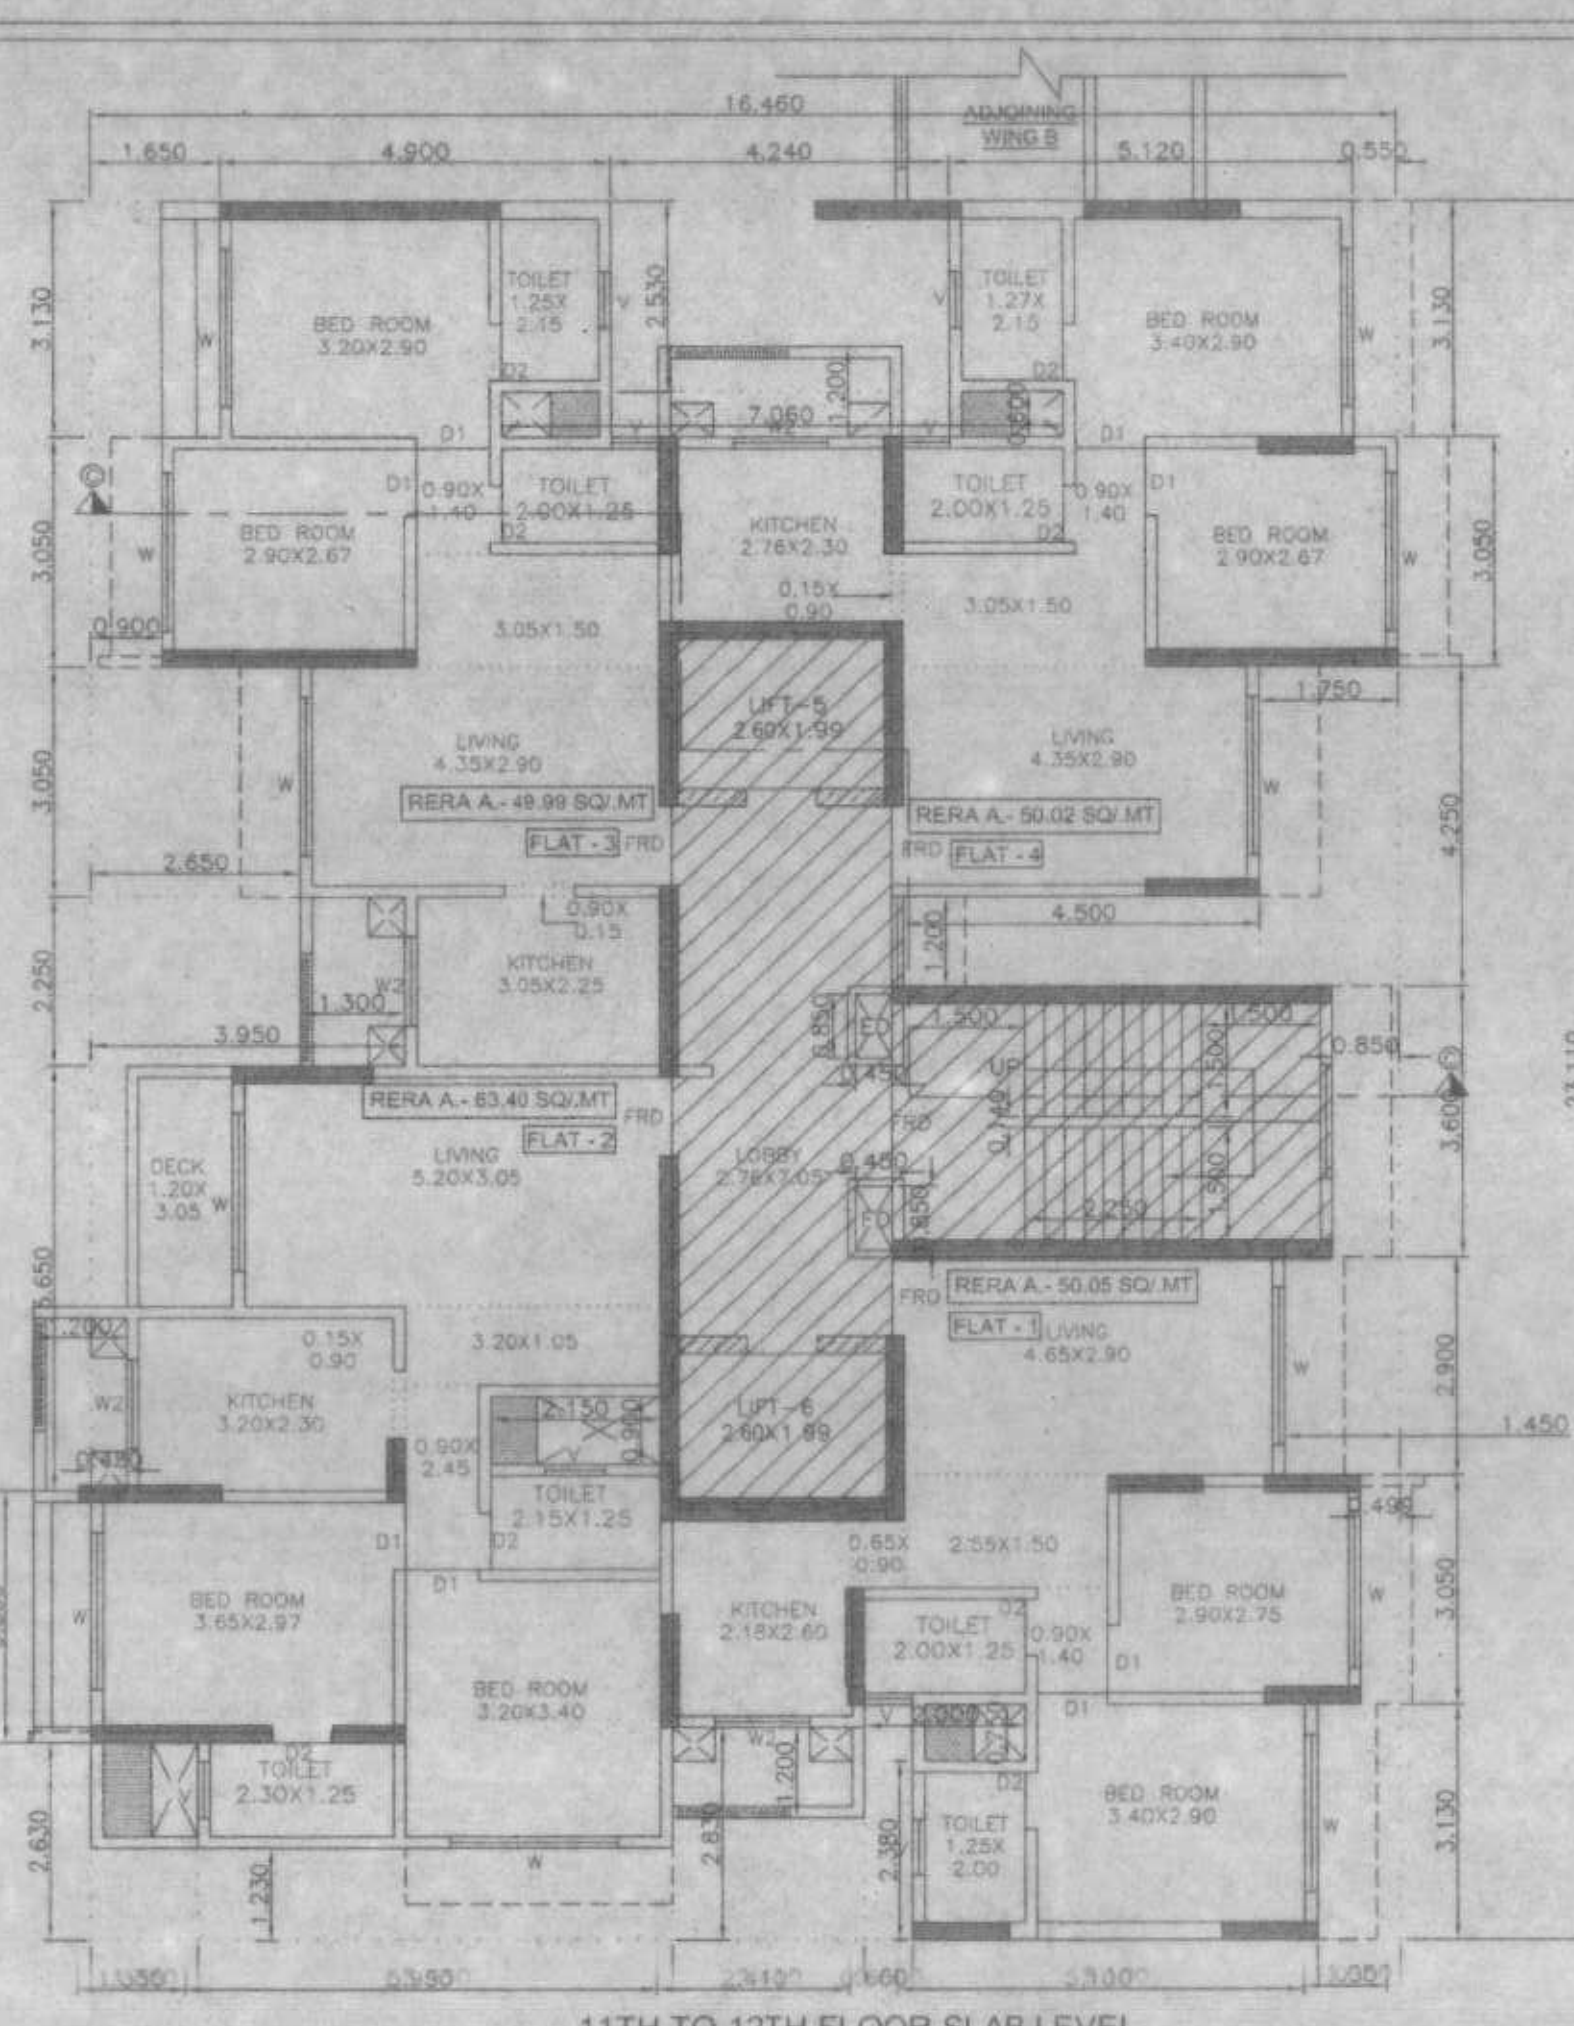
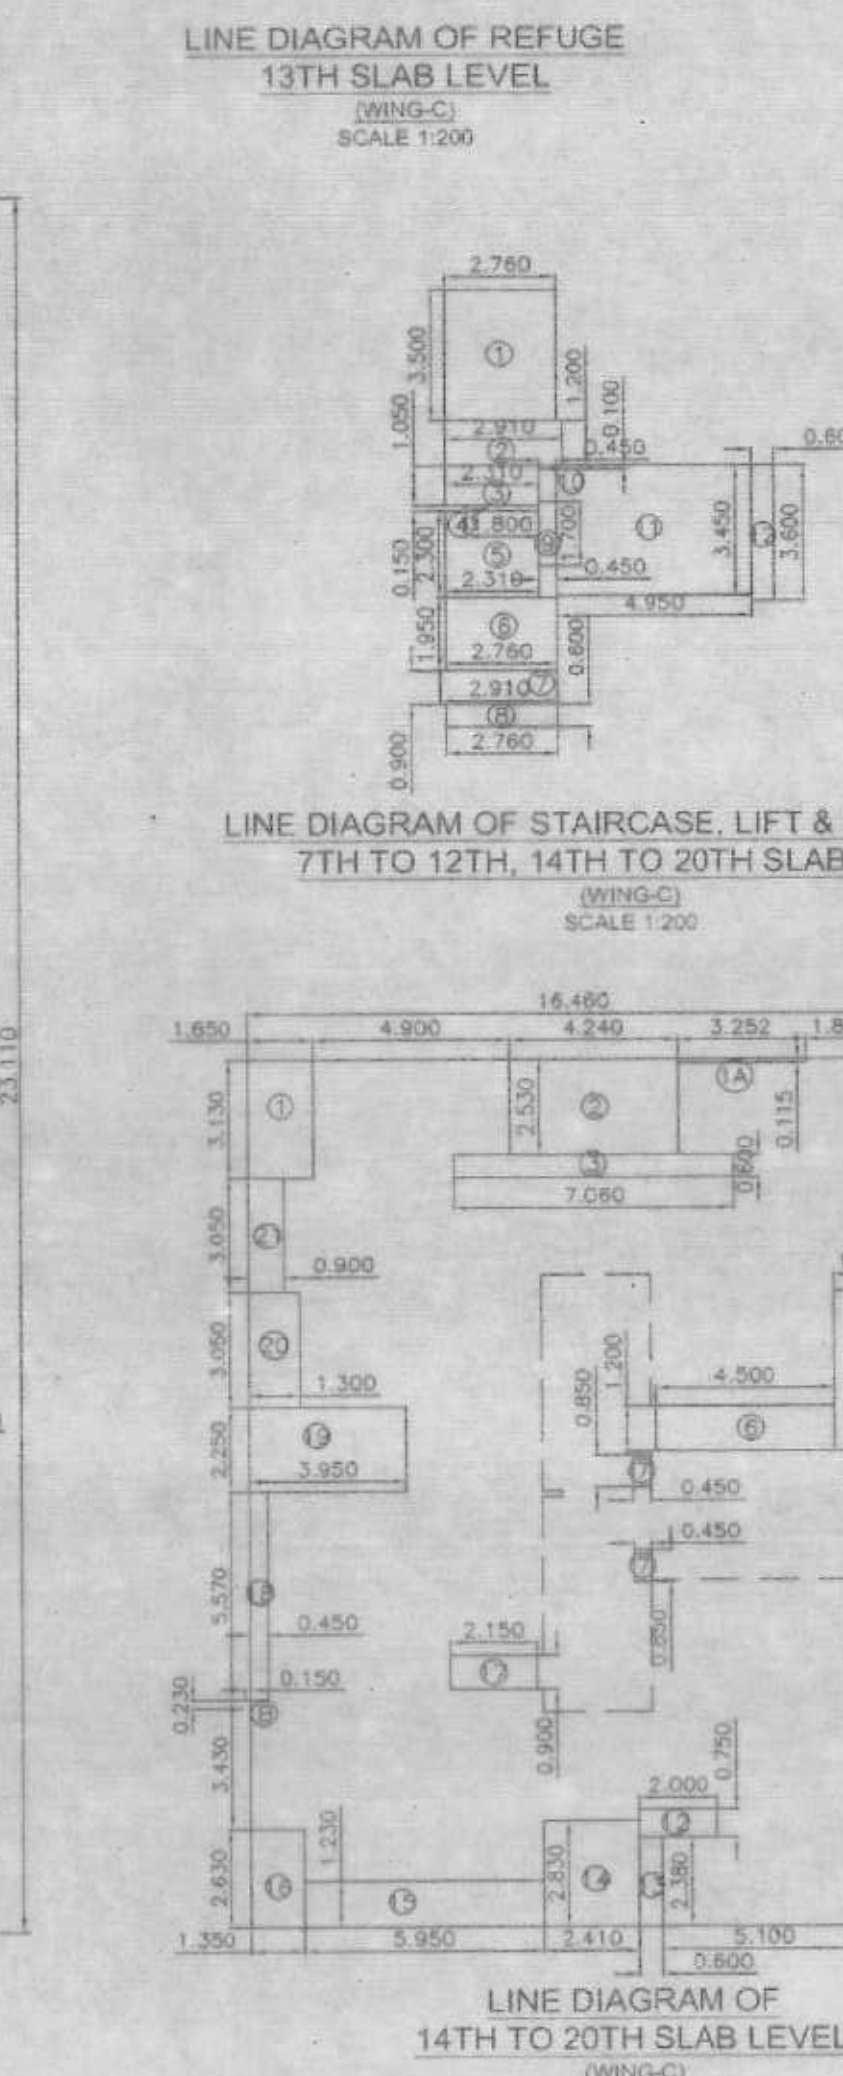
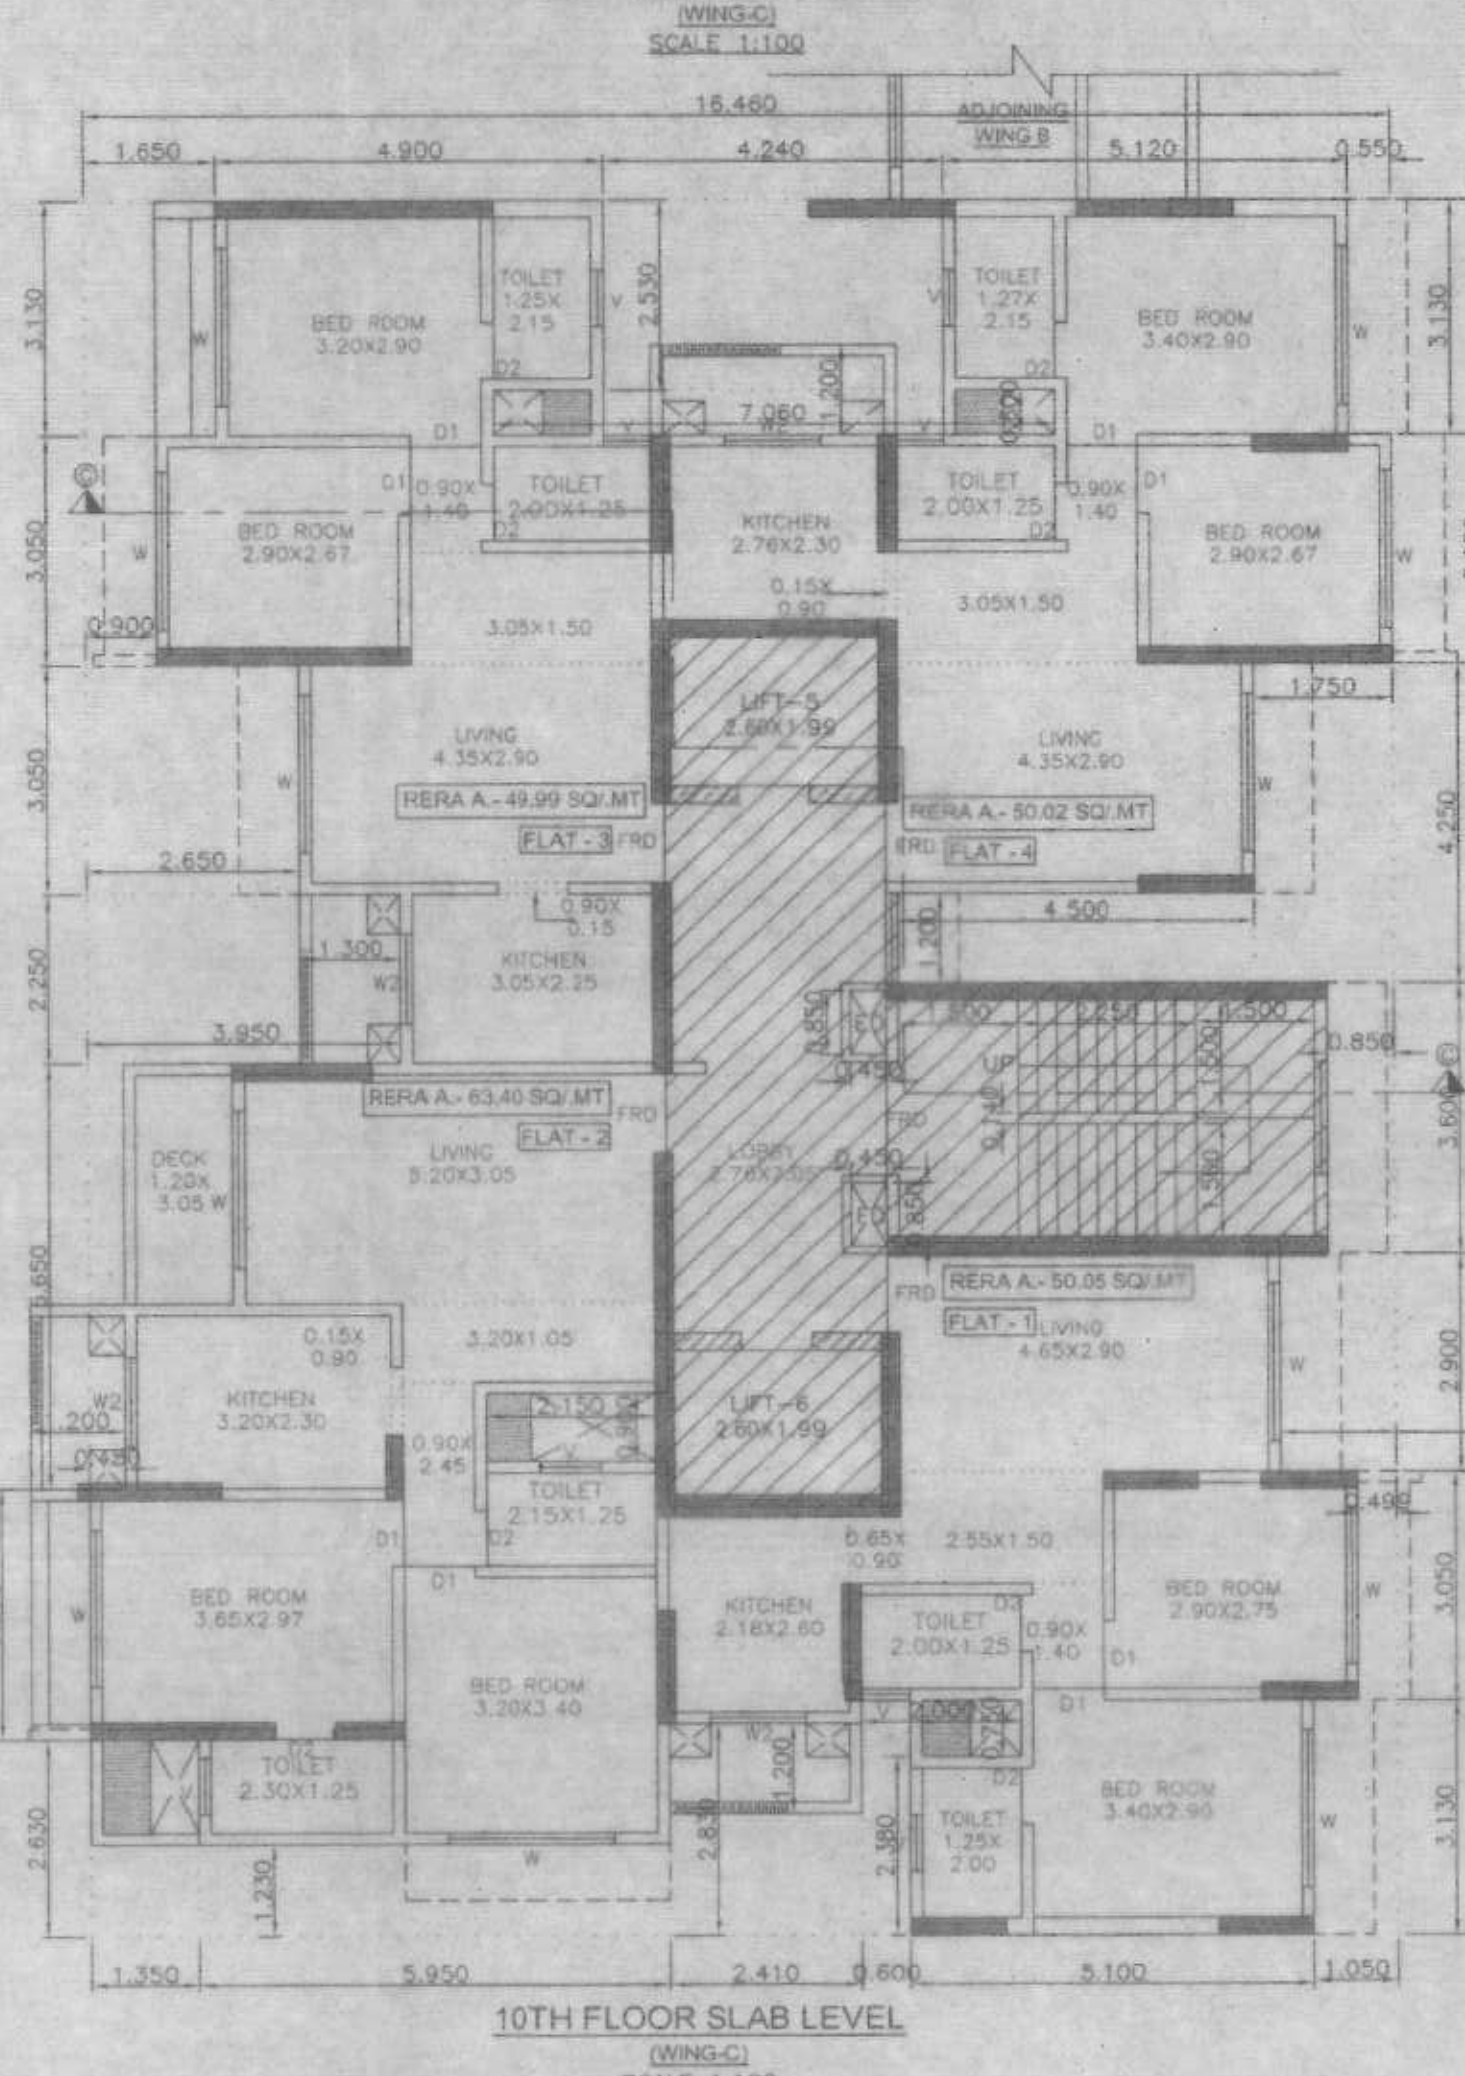
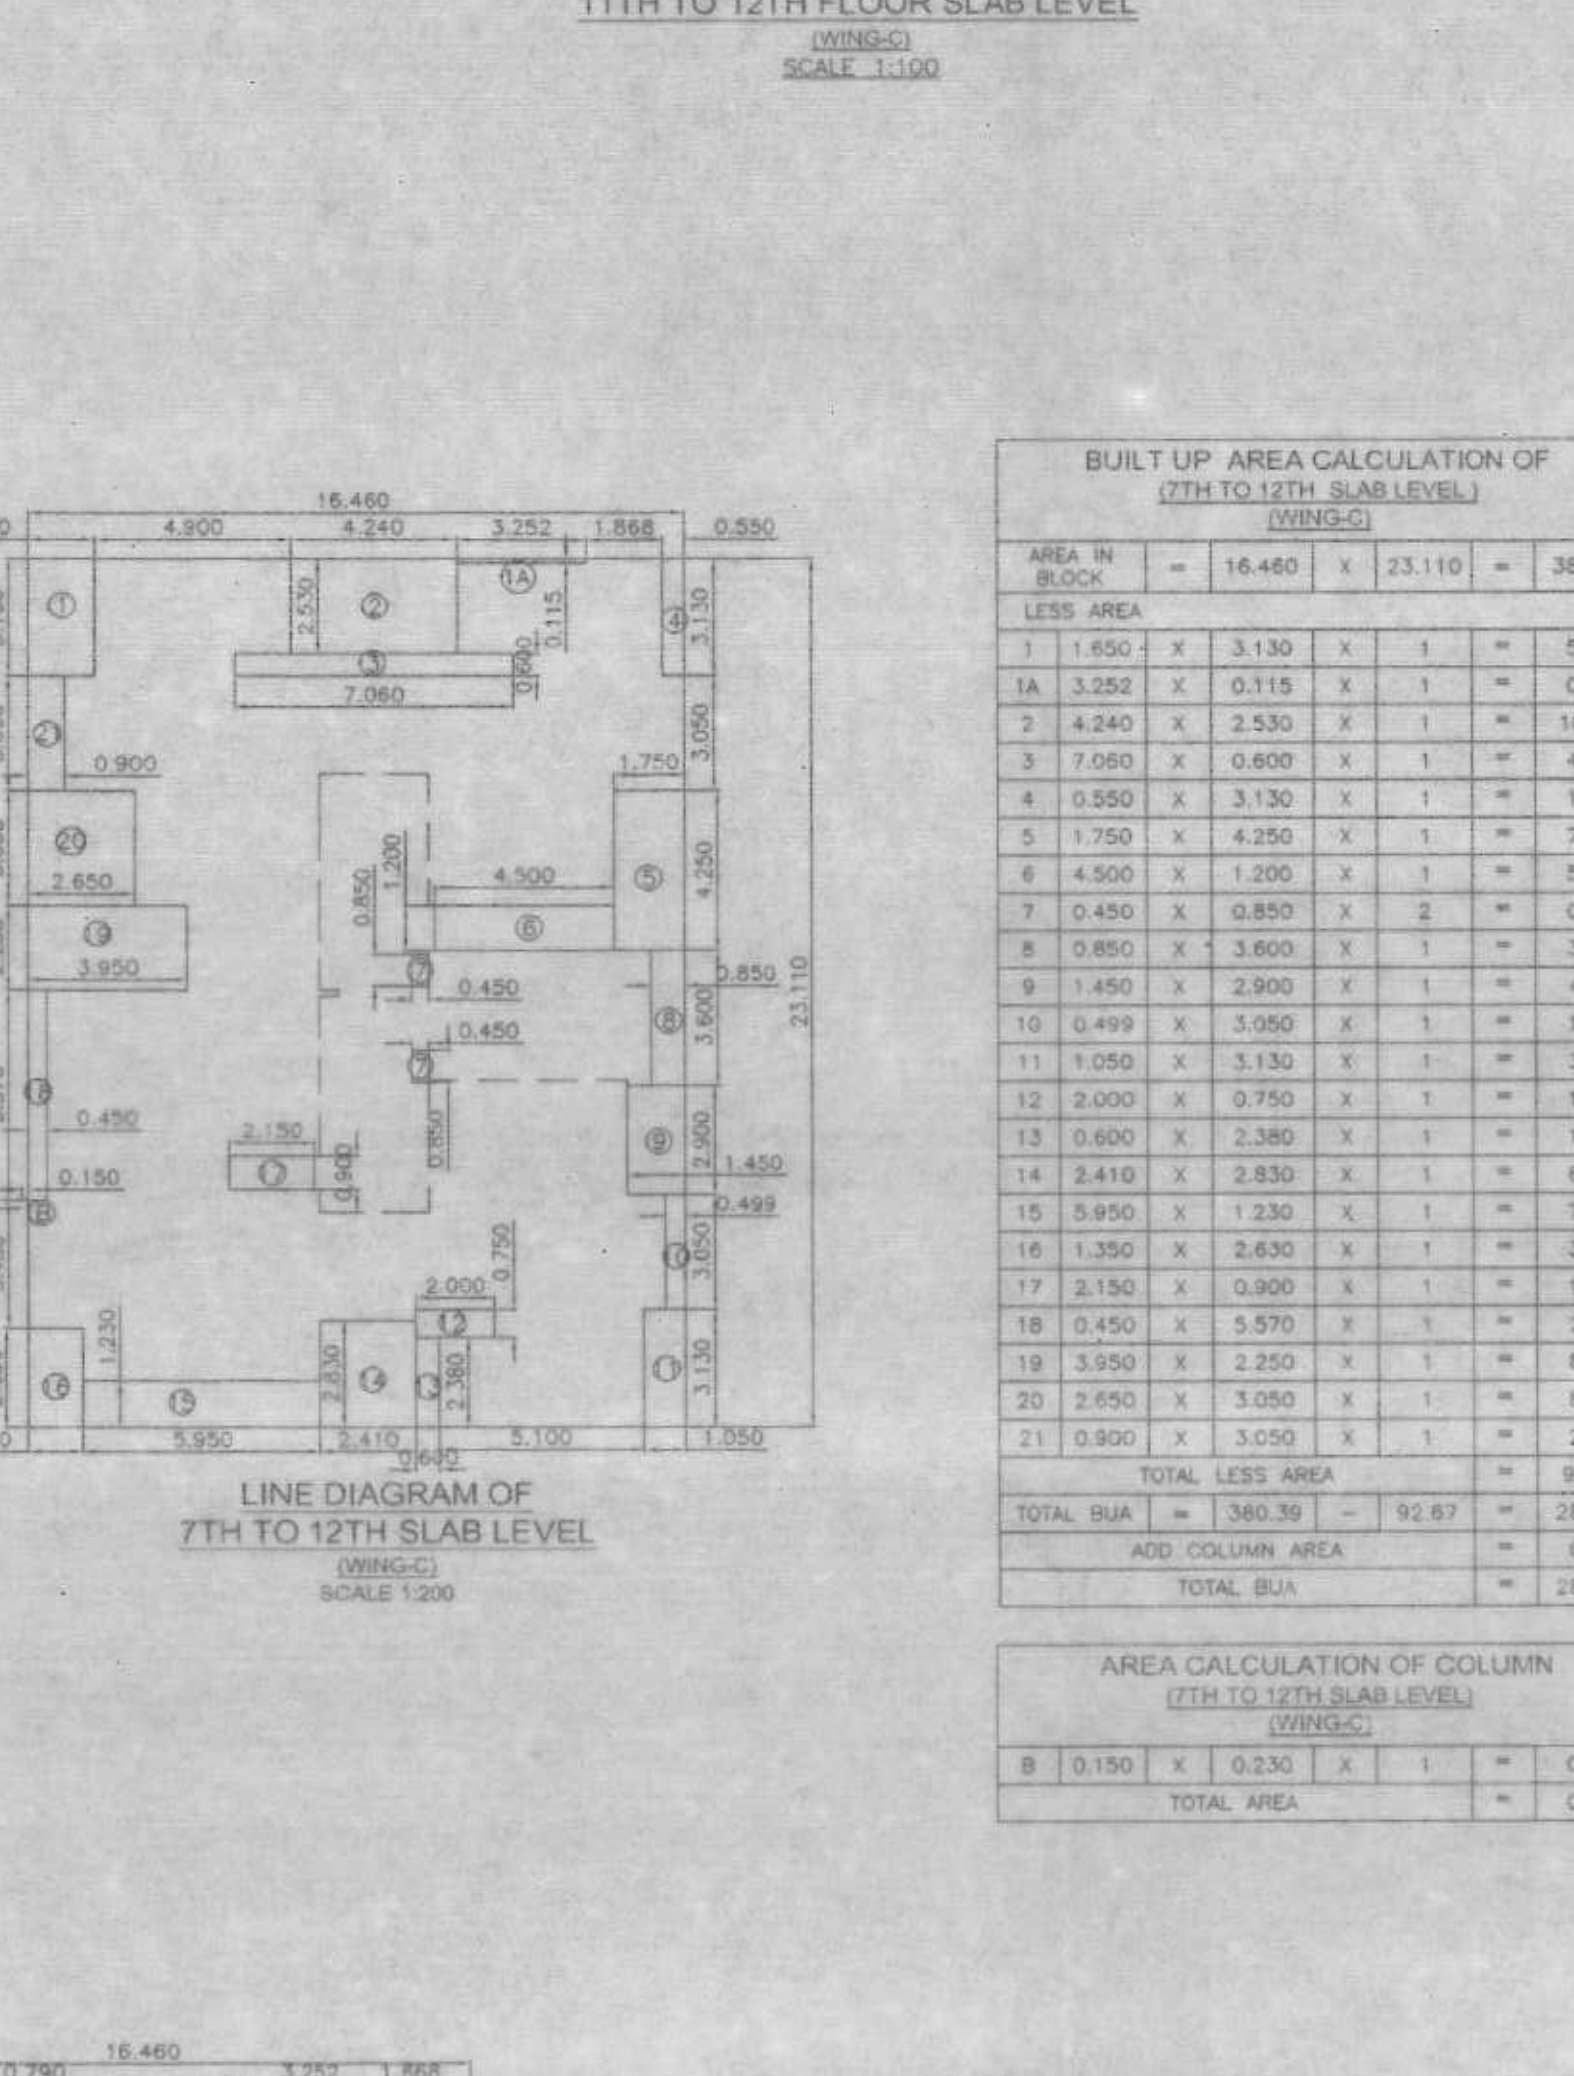
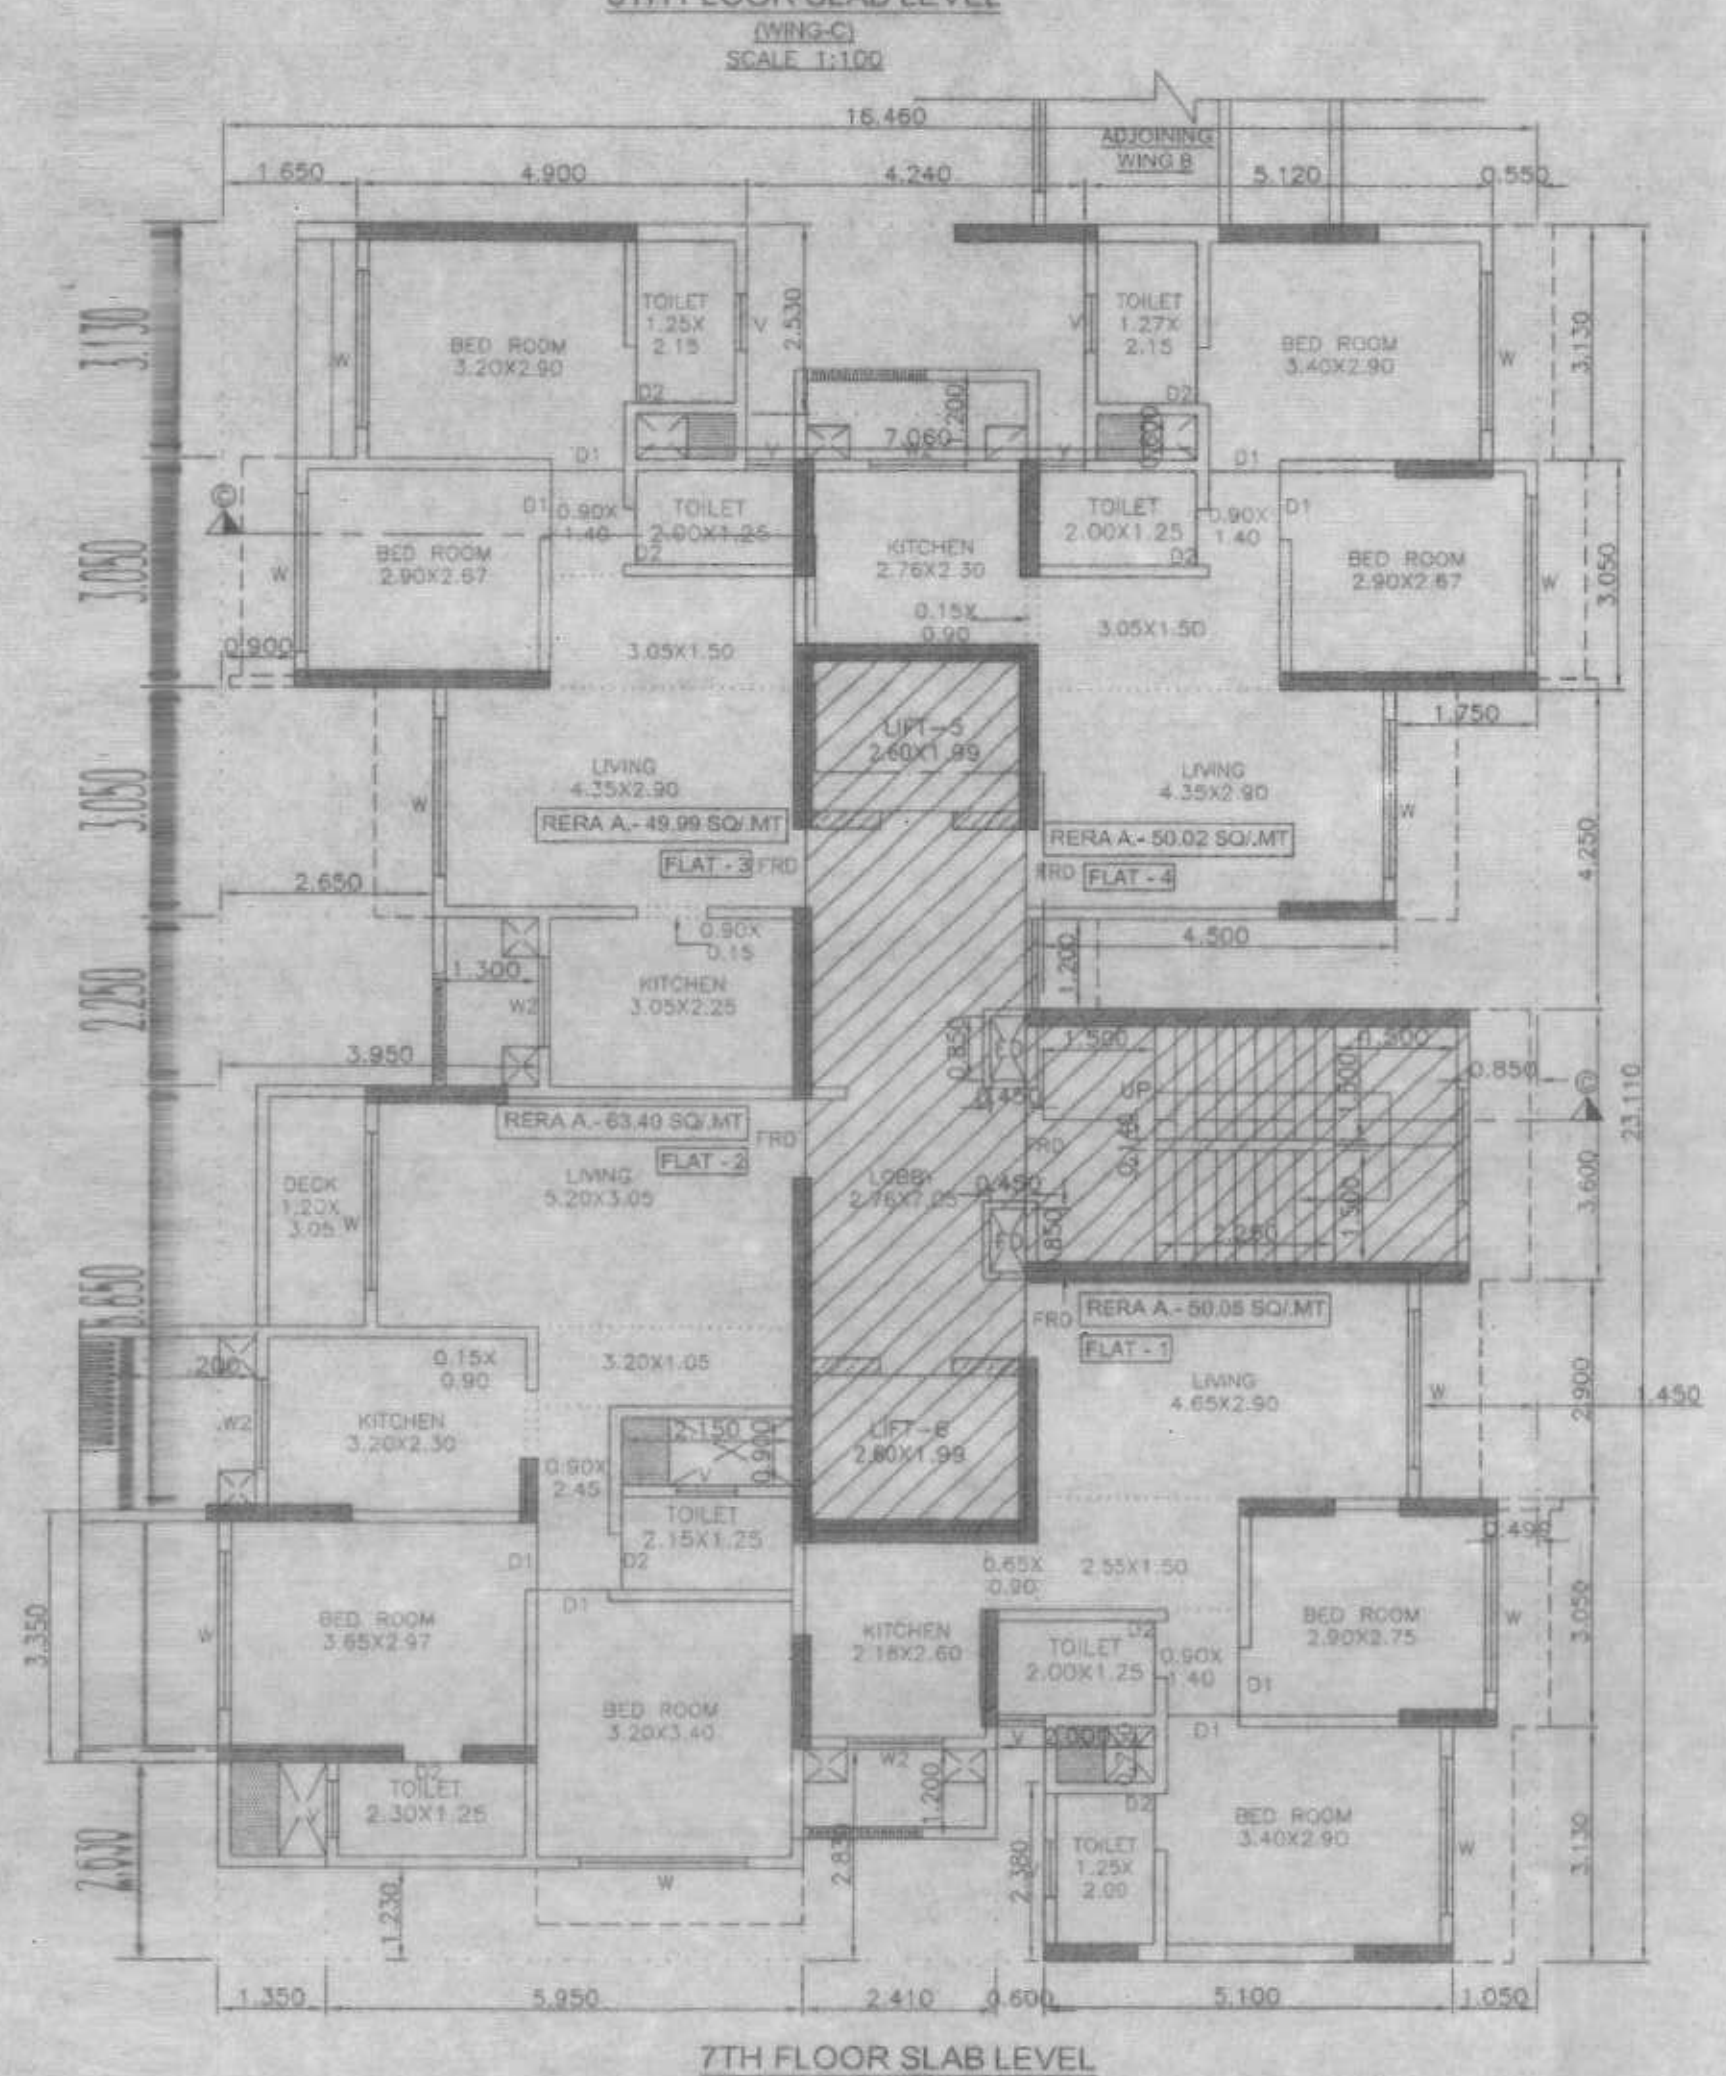
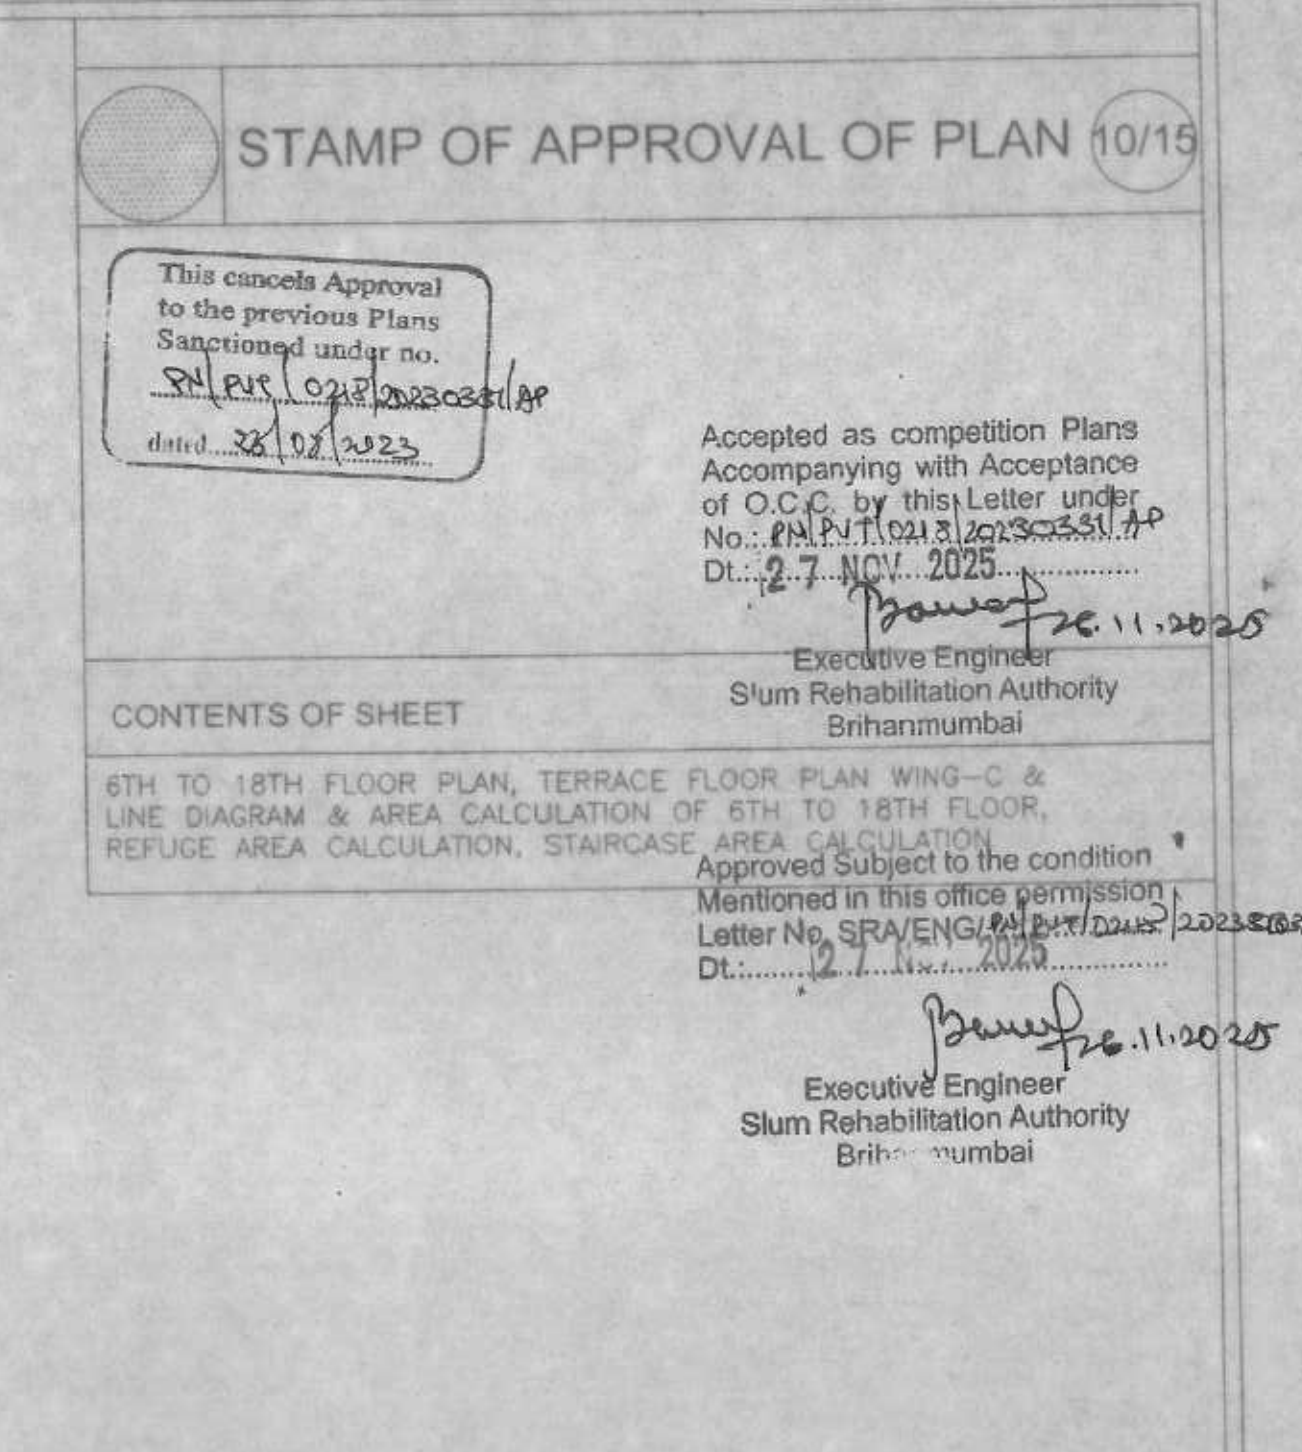
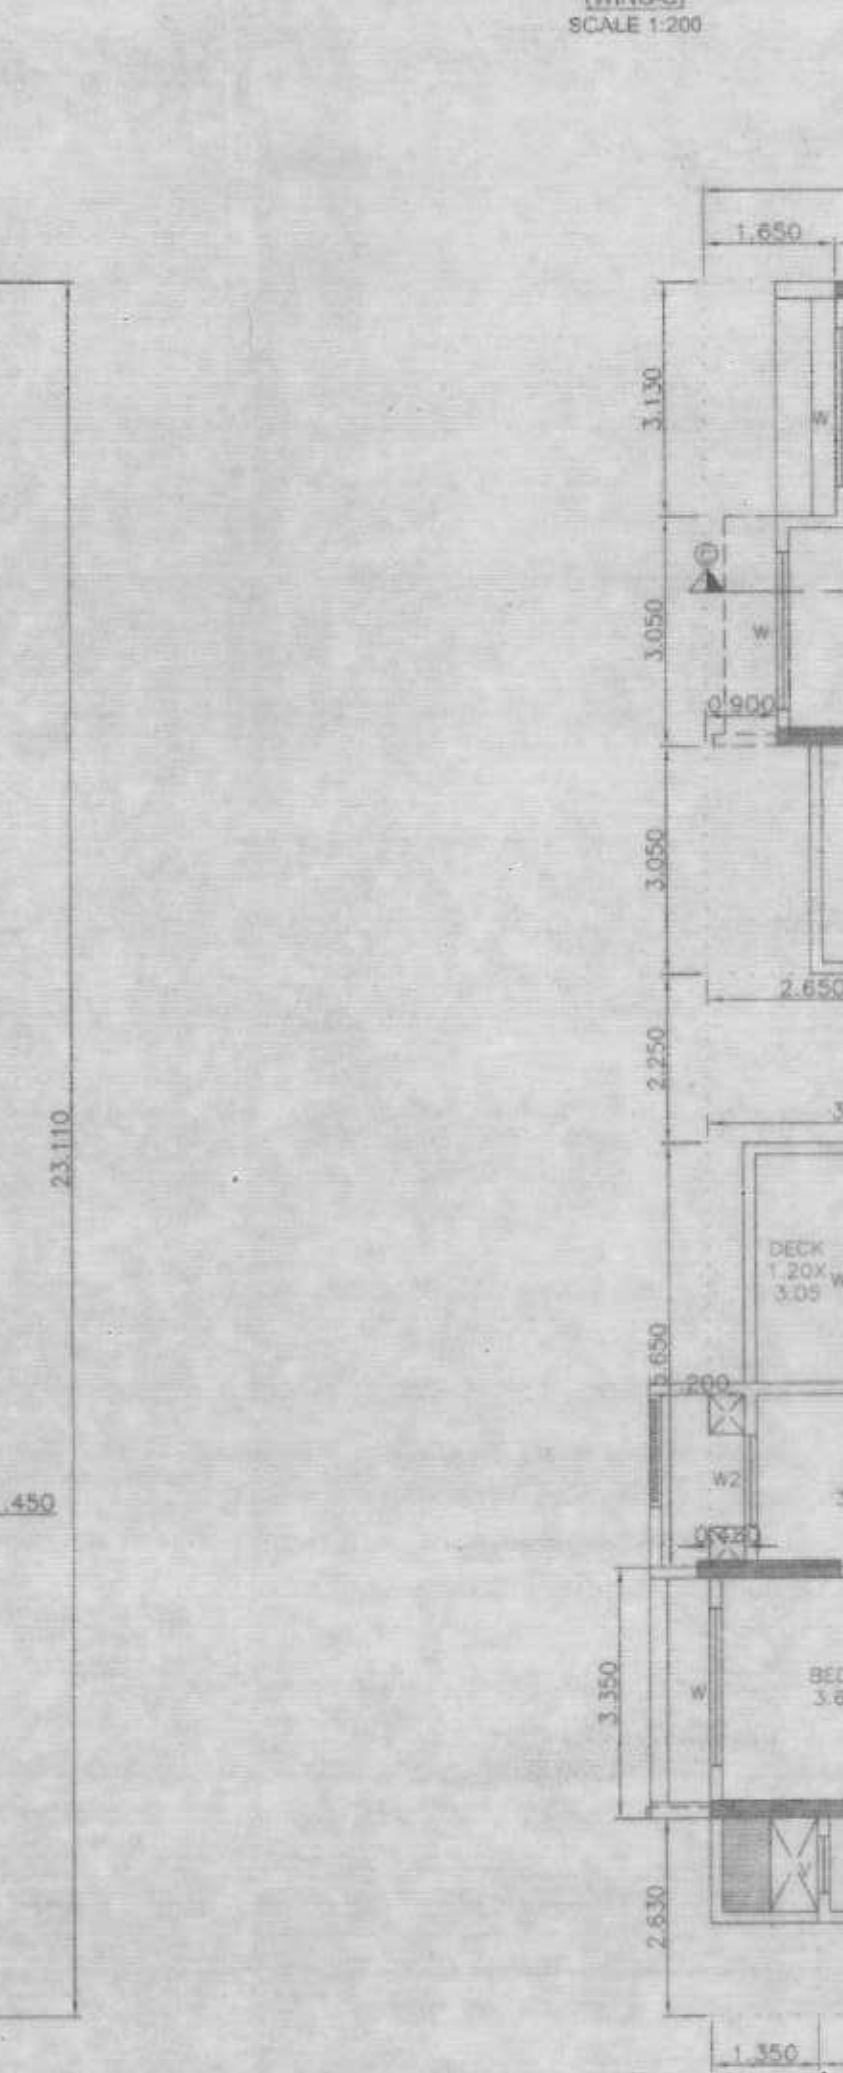
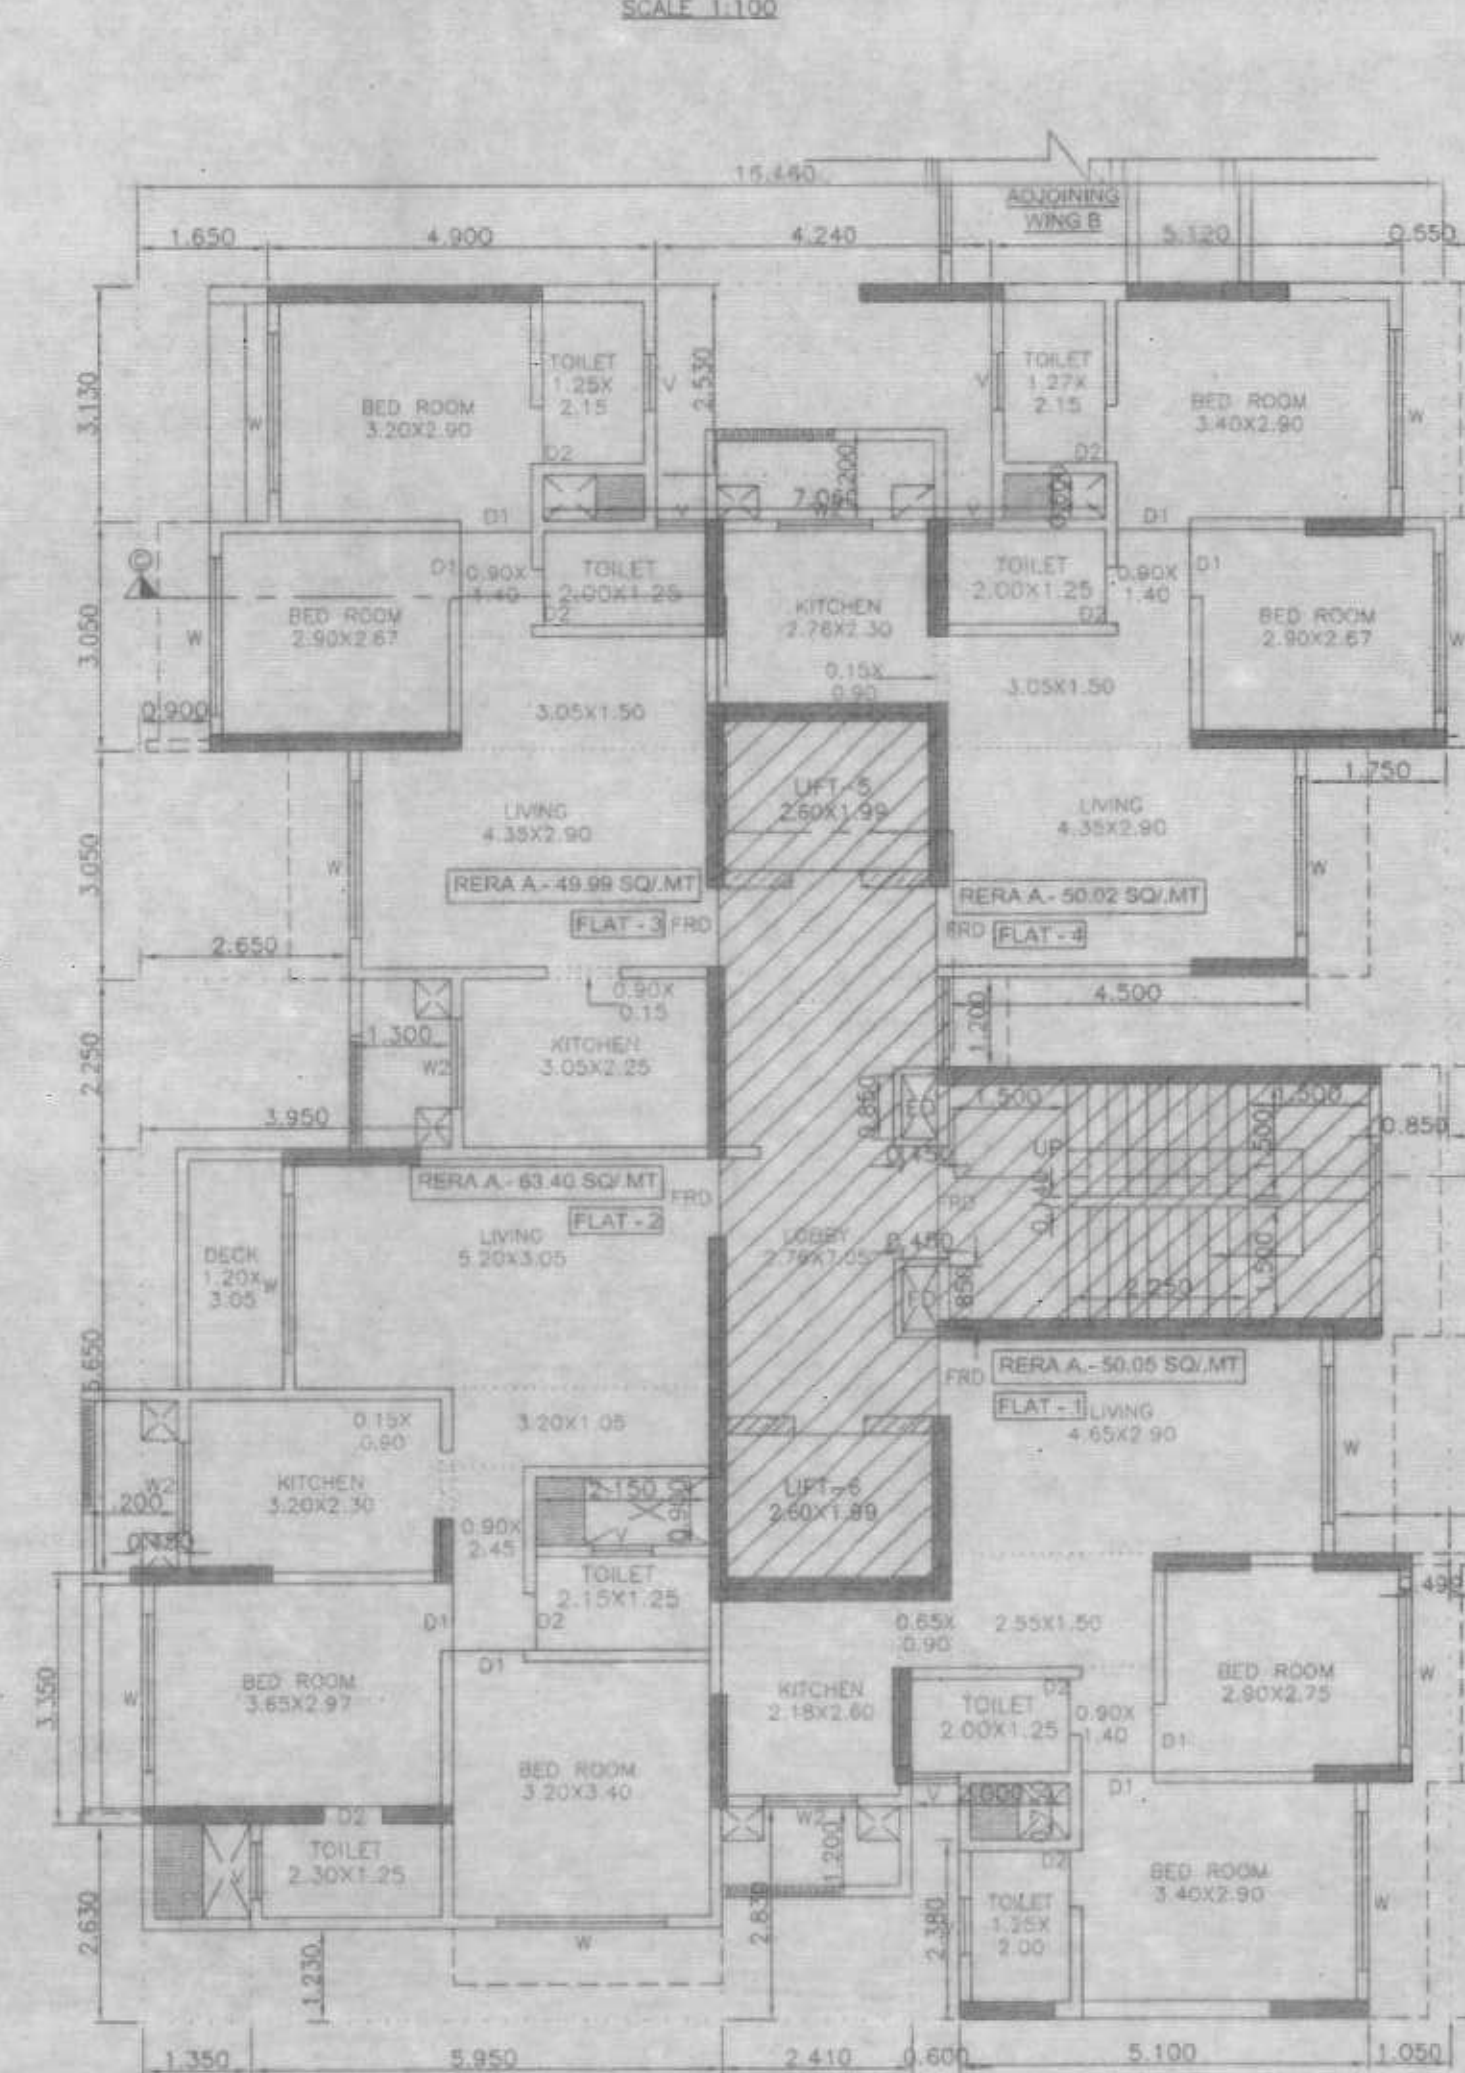
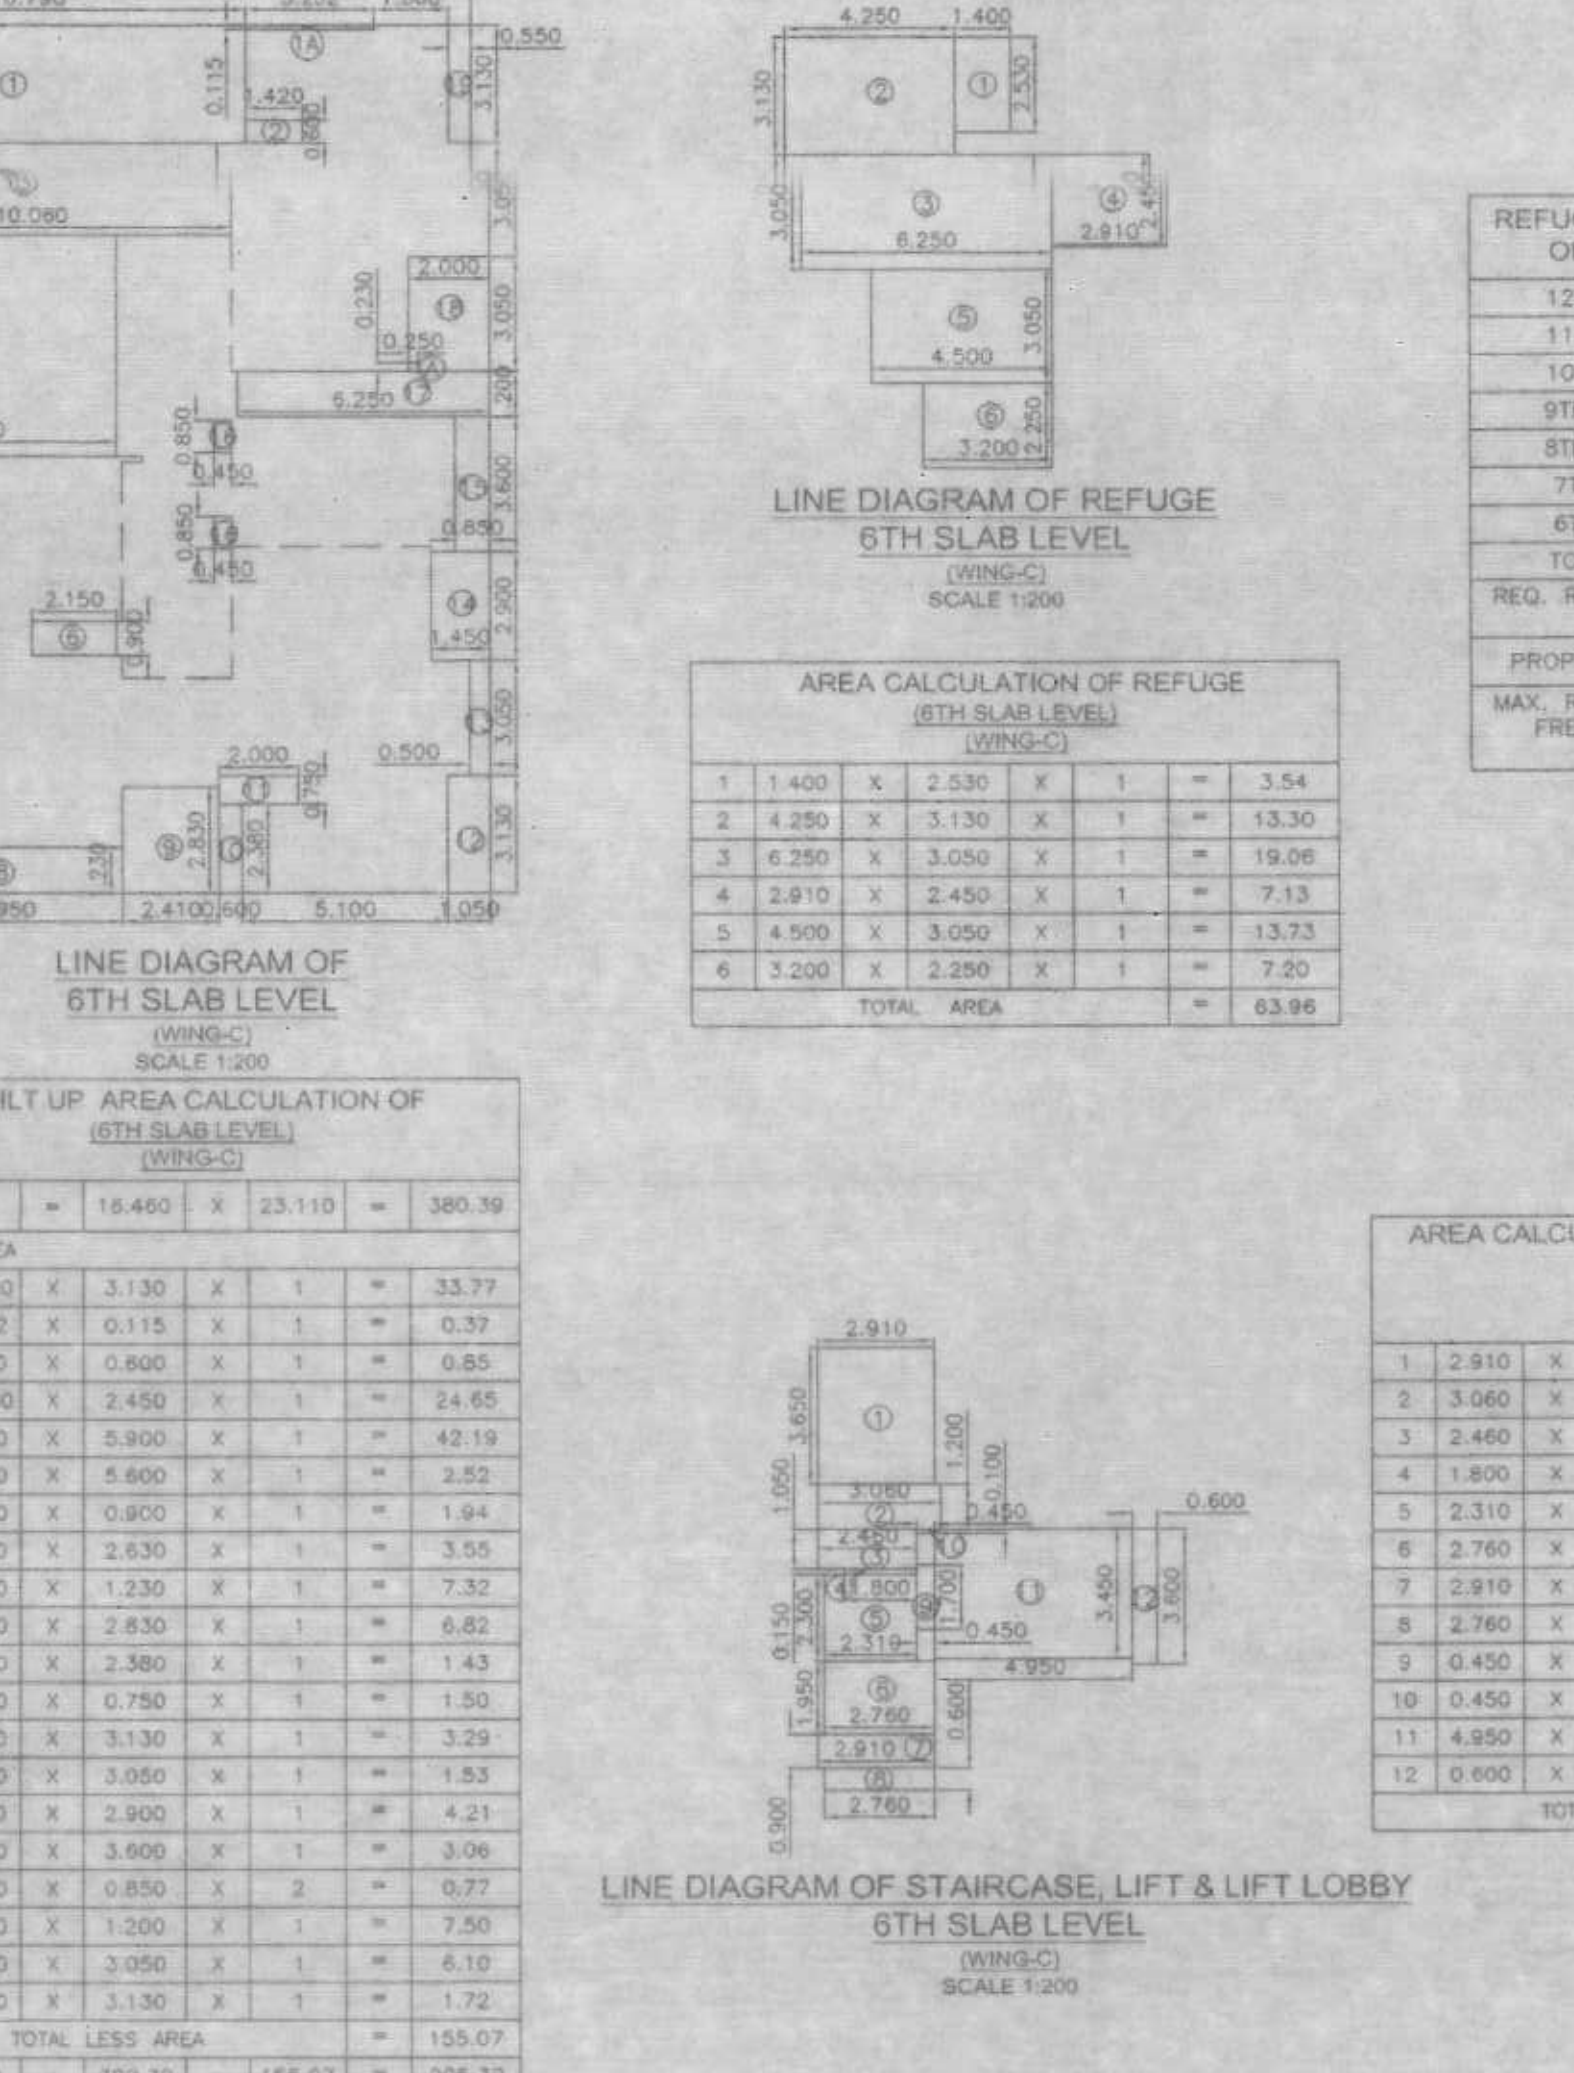
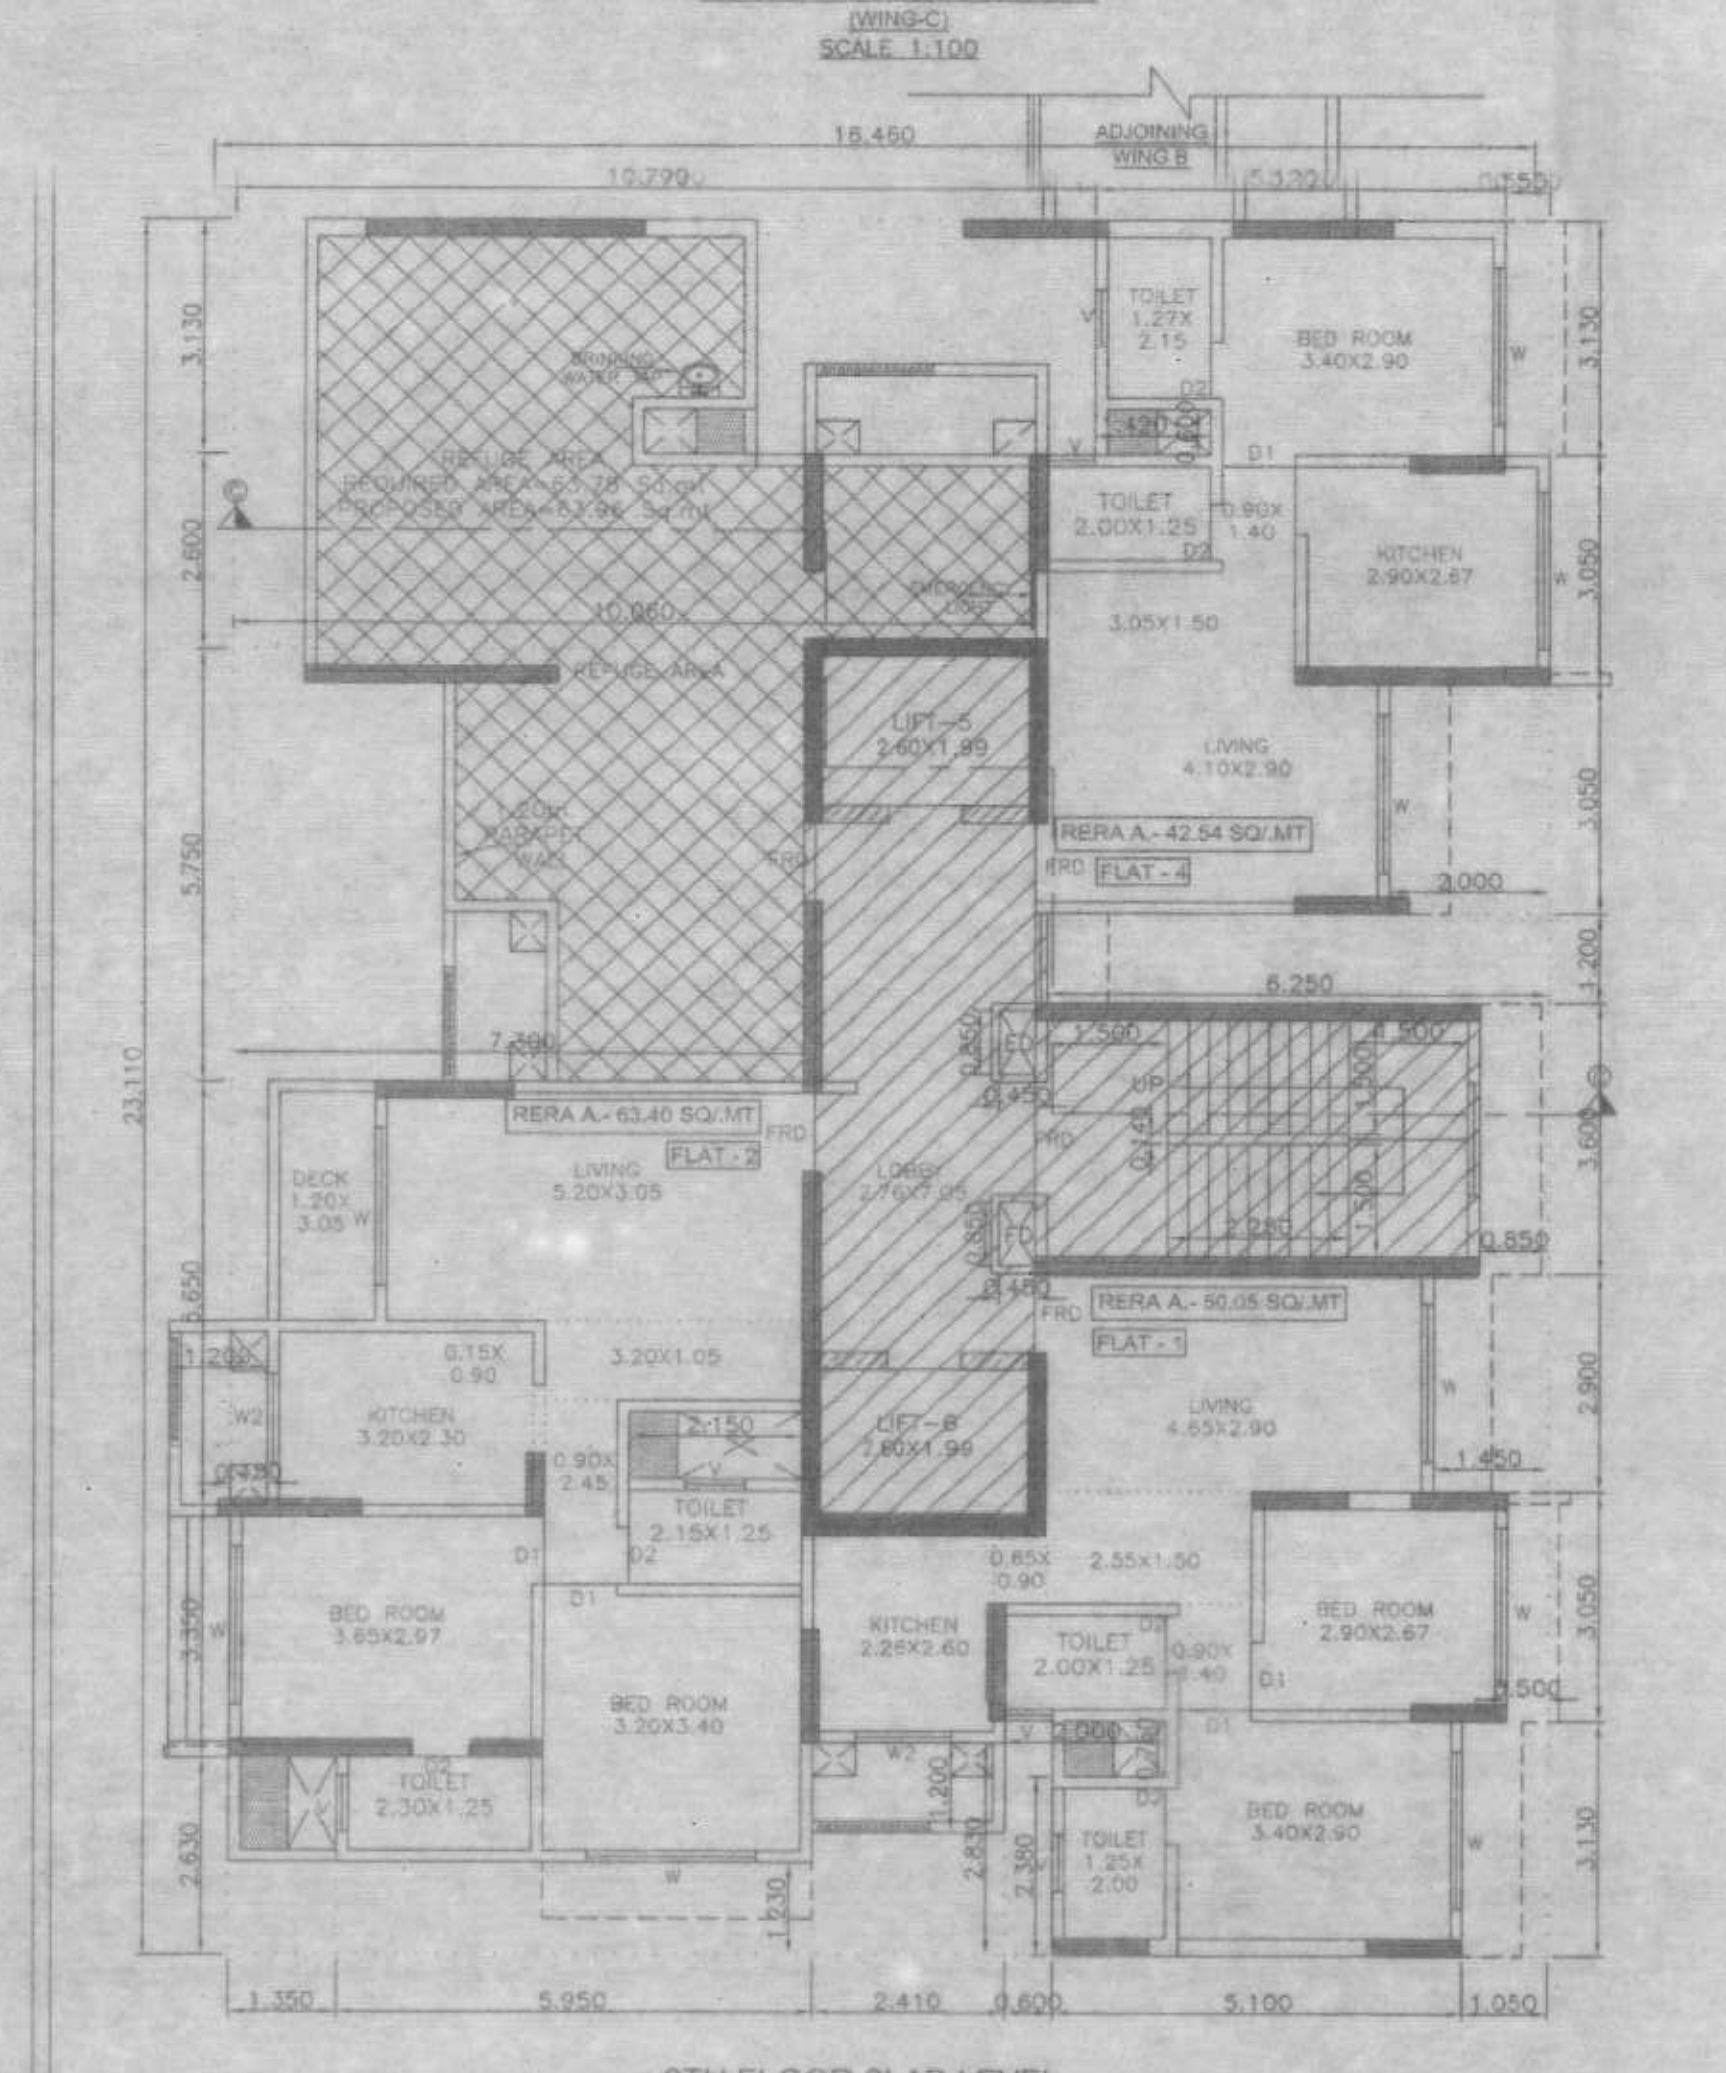


[illegible]

20TH FLOOR	241.00
19TH FLOOR	241.00
18TH FLOOR	241.00
17TH FLOOR	241.00
16TH FLOOR	241.00
15TH FLOOR	241.00
14TH FLOOR	241.00
13TH FLOOR	169.05
TOTAL AREA	1856.05
FSI, REFUGE AREA 1%	18.56
PROPOSED AREA	75.07
MAX. REFUGE AREA FREE OF FSI 4.25%	78.85

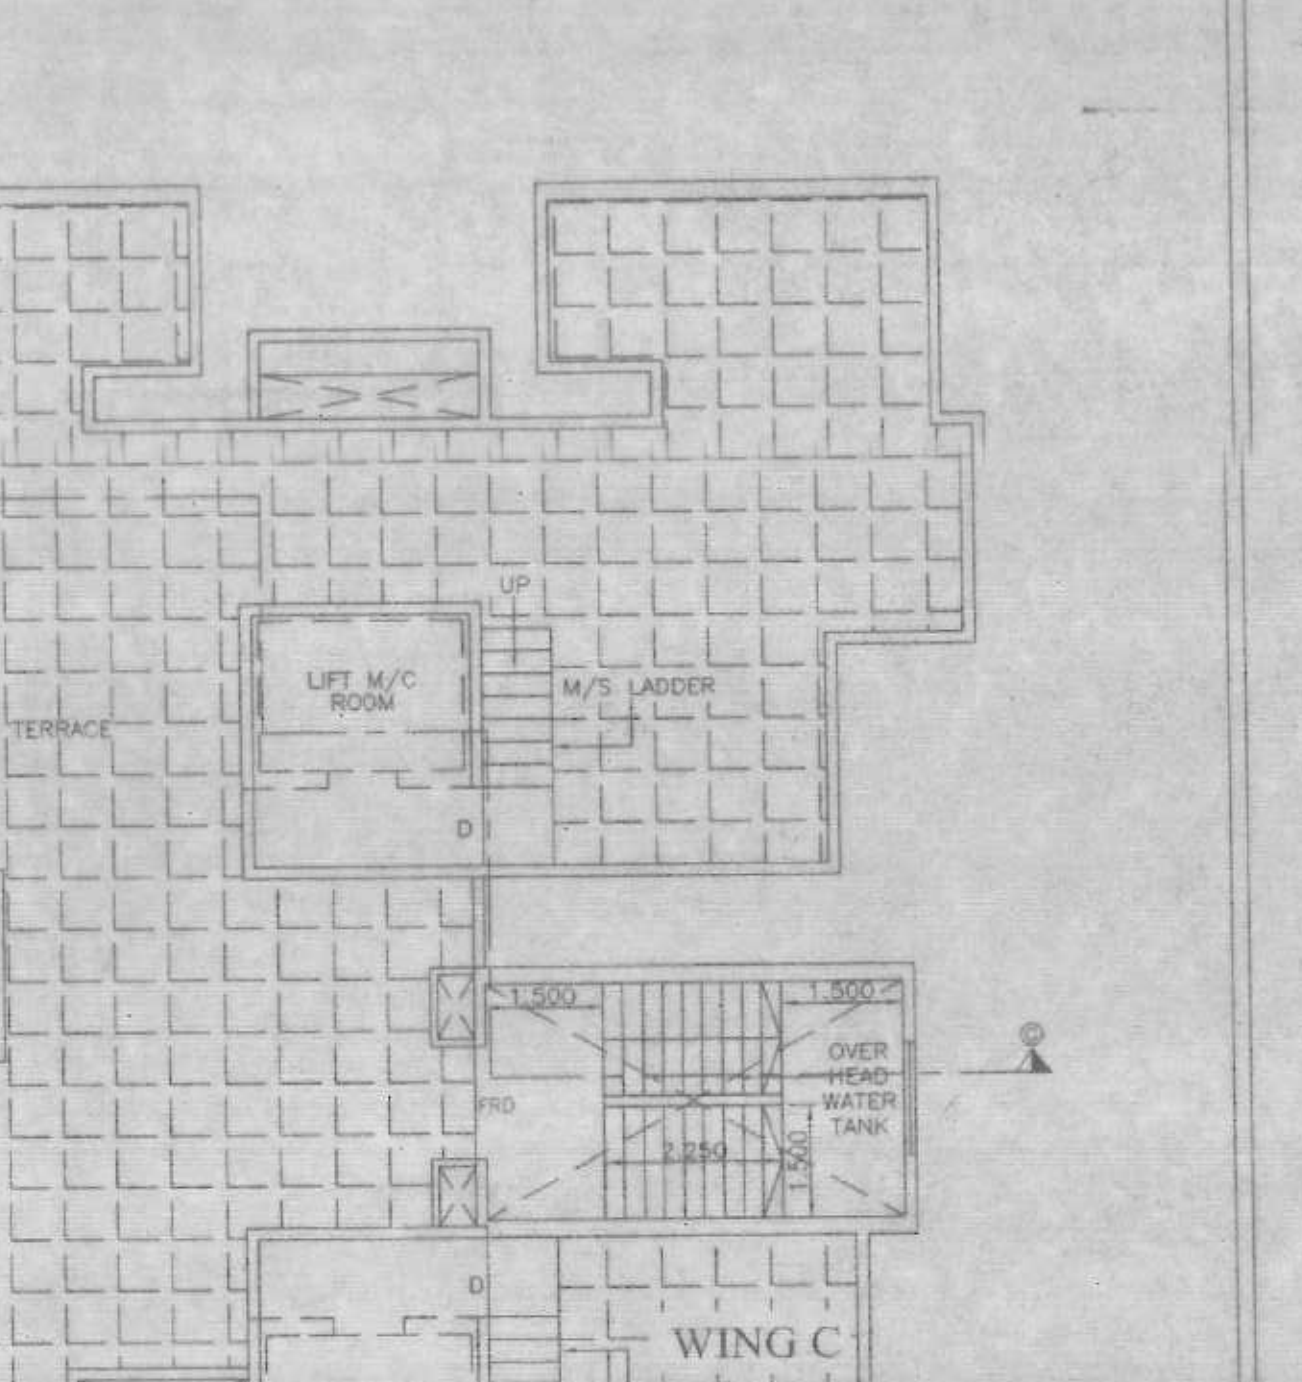

OF [L])	
≈	380.39
≈	5.18
≈	0.37
≈	10.93
≈	4.24
≈	1.79
≈	7.44
≈	5.40
≈	0.77
≈	3.08
≈	4.37
≈	1.52
≈	3.38
≈	1.50
≈	1.42
≈	8.60
≈	7.31
≈	3.50
≈	1.94
≈	2.51
≈	8.88
≈	3.97
≈	2.79
≈	88.56
≈	291.54
≈	0.05
≈	201.67


**AREA CALCULATION COLUMN
(L47H TO 207H - 9L48 LEVEL)
(SQUARE)**

B	X	Y	=	0.1
0.150	X	0.230	X	1
TOTAL AREA				= 0.1

	(WING-C)					
3	2.910	X	3.650	X	1	= 10.62
2	3.040	X	1.200	X	1	= 3.67
3	2.460	X	1.020	X	1	= 2.58
4	1.810	X	0.150	X	1	= 0.27
5	2.310	X	2.300	X	1	= 5.31
6	2.790	X	1.950	X	1	= 5.39
7	2.910	X	0.900	X	1	= 2.62
8	2.790	X	0.600	X	1	= 1.66
9	0.450	X	1.700	X	1	= 0.77
10	0.450	X	0.100	X	1	= 0.05
11	0.450	X	3.450	X	1	= 15.08
12	0.600	X	3.600	X	1	= 2.16
	TOTAL AREA					= 52.16

BUILT UP AREA CALCULATION OF STANDARD LEVEL				
[WING-C]				
AREA IN BLOCK	16-440	23-110	23-110	380-39
1	10.790	3.130	X 1	= 33.37
1A	32.322	X 0.115	X 1	= 0.37
2	1.500	X 0.150	X 1	= 0.23
3	10.990	X 2.450	X 1	= 26.85
4	7.150	X 5.800	X 1	= 41.19
5	1.500	X 0.150	X 1	= 0.23
6	2.130	X 0.800	X 1	= 1.70
7	1.390	X 2.630	X 1	= 3.59
8	5.500	X 1.200	X 1	= 6.60
9	2.130	X 2.830	X 1	= 6.02
10	5.600	X 2.380	X 1	= 13.43
11	0.500	X 0.750	X 1	= 0.38
12	1.500	X 1.300	X 1	= 1.95
13	0.500	X 3.000	X 1	= 1.53
14	1.450	X 2.800	X 1	= 4.06
15	0.500	X 1.300	X 1	= 0.65
16	0.450	X 0.850	X 2	= 0.77
17	6.250	X 1.200	X 1	= 7.50
18	0.500	X 1.300	X 1	= 0.65
19	0.580	X 5.330	X 1	= 3.07
TOTAL LESS AREA				159.57
ADD COLUMN AREA				0.09
TOTAL AREA				235.29

437, 480, 481, 482,1000			
DEVELOPERS M/s. SUREK & CONSTRUCTION 1st FLOOR, 38/REELAT ATLANTIC GALATI BODHUA MANS, G/EM 215/414, 215/415, 215/416, 215/417, 215/418, 215/419			
PROJECT PROPOSED S.R. SCHEME UNDER REG. 33(1) OF DOPR-2004 ON PLOT BEARING C.T. NO. 307/6 OF VILLAGE VALAVALI TAL. BORYALI WITH APPROVED S.R. SCHEME UNDER REG. 33(1) & REG.33(11) OF PLOT BEARING C.T. NO. 10(PT) 215/41, 286, 285, 286, 215/414, 215/415, 215/416, 215/500, 215/50			

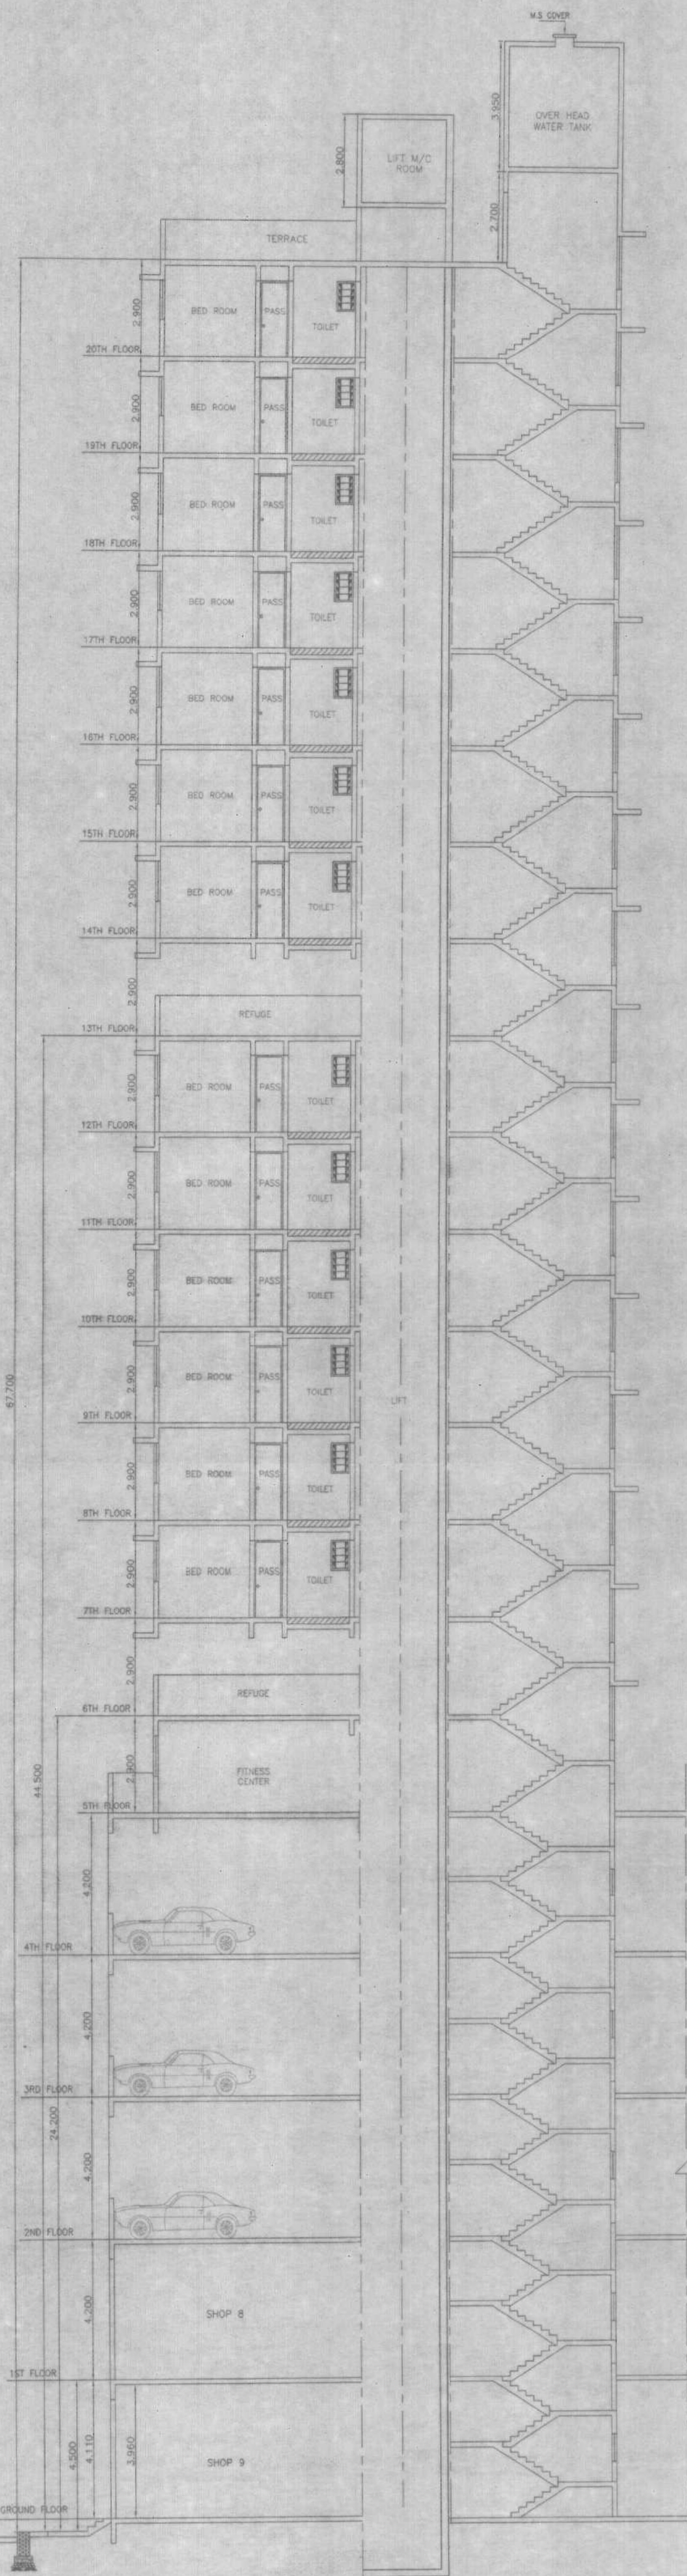

SECTION C-C
(WING-C)
SCALE 1:100

PARKING STATEMENT					
WING C					
FLOOR	UP TO 45 Sq.mt	45 Sq.mt TO 60 Sq.mt	60 Sq.mt TO 90 Sq.mt	ABOVE 90 Sq.mt	NET BUA
GROUND FLOOR	0	0	0	0	0
1ST FLOOR	0	0	0	0	0
2ND FLOOR	0	0	0	0	0
3RD FLOOR	0	0	0	0	0
4TH FLOOR	0	0	0	0	0
5TH FLOOR	0	0	0	0	0
6TH FLOOR	1	2	0	0	3
7TH FLOOR	0	4	0	0	4
8TH FLOOR	0	4	0	0	4
9TH FLOOR	0	4	0	0	4
10TH FLOOR	0	4	0	0	4
11TH FLOOR	0	4	0	0	4
12TH FLOOR	0	4	0	0	4
13TH FLOOR	1	2	0	0	3
14TH FLOOR	0	4	0	0	4
15TH FLOOR	0	4	0	0	4
16TH FLOOR	0	4	0	0	4
17TH FLOOR	0	4	0	0	4
18TH FLOOR	0	4	0	0	4
19TH FLOOR	0	4	0	0	4
20TH FLOOR	0	4	0	0	4
TOTAL	2	56	0	0	58

PARKING AREA STATEMENT (WING C)				
Residential user	No. of flats	Reqd. parking	Total	
Carpet area				
UP TO 45 SQ.MT	1 FOR 8 1/4	2	0.25	1
45 TO 60 sq.mt	1 FOR 1 1/4	56	56.00	56
60 TO 90 sq.mt	1 FOR 1 1/4	0	0.00	0
Above 90 sq.mt	1 FOR 0.5 1/4	0	0.00	0
Total		58	56.25	57
Parking for visitor (10%)			5.63	6
Total			SAY	63
Total parking reqd				63
Total parking provided				


CARPET AREA CALCULATION OF (FLAT NO-3) (7TH TO 12TH, 14TH TO 20TH) (WING-C)				
LIVING	4.350 X 2.900	X 1	=	12.62
	0.900 X 0.150	X 1	=	0.14
KITCHEN	3.050 X 2.250	X 1	=	6.86
	3.050 X 1.500	X 1	=	4.58
	0.900 X 1.400	X 1	=	1.26
BED-1	2.900 X 2.670	X 1	=	7.74
TOI	2.000 X 1.250	X 1	=	2.50
BED	3.200 X 2.900	X 1	=	9.28
TOI	1.250 X 2.150	X 1	=	2.69
D1	0.150 X 0.900	X 2	=	0.27
D2	0.150 X 0.750	X 2	=	0.23
TOTAL AREA IN SQ.MT				48.15

CARPET AREA CALCULATION OF (FLAT NO-4) (6TH FLOOR) (WING-C)				
LIVING	4.100 X 2.900	X 1	=	11.89
	3.050 X 1.500	X 1	=	4.58
	0.900 X 1.400	X 1	=	1.26
TOILET	2.000 X 1.250	X 1	=	2.50
	0.150 X 0.900	X 1	=	0.14
KITCHEN	2.900 X 2.670	X 1	=	7.74
BED	3.400 X 2.900	X 1	=	9.86
TOI	1.250 X 2.150	X 1	=	2.69
D1	0.150 X 0.900	X 1	=	0.14
D2	0.150 X 0.750	X 2	=	0.23
TOTAL AREA IN SQ.MT				41.81


CARPET AREA CALCULATION OF (FLAT NO-4) (7TH TO 12TH, 14TH TO 20TH) (WING-C)				
LIVING	4.350 X 2.900	X 1	=	12.62
	3.050 X 1.500	X 1	=	4.58
	0.150 X 0.900	X 1	=	0.14
KITCHEN	2.780 X 2.300	X 1	=	6.35
	0.900 X 1.400	X 1	=	1.26
BED-1	2.900 X 2.570	X 1	=	7.44
TOI	2.000 X 1.250	X 1	=	2.50
BED	3.400 X 2.900	X 1	=	9.86
TOI	1.250 X 2.150	X 1	=	2.69
D1	0.150 X 0.900	X 2	=	0.27
D2	0.150 X 0.750	X 2	=	0.23
TOTAL AREA IN SQ.MT				48.22

CARPET AREA CALCULATION OF (FLAT NO-4) (13TH FLOOR) (WING-C)				
LIVING	4.350 X 2.900	X 1	=	12.62
	0.900 X 0.150	X 1	=	0.14
KITCHEN	2.650 X 2.750	X 1	=	7.29
TOI	2.000 X 1.250	X 1	=	2.50
BED	3.400 X 2.900	X 1	=	9.86
TOI	1.270 X 2.150	X 1	=	2.73
D1	0.150 X 0.900	X 1	=	0.14
D2	0.150 X 0.750	X 2	=	0.23
TOTAL AREA IN SQ.MT				35.49

AREA CALCULATION OF RERA (FLAT-1) (6TH TO 20TH FLOOR) (WING-C)				
1	4.650 X 3.150	X 1	=	14.55
2	2.260 X 2.900	X 1	=	5.88
3	0.650 X 2.300	X 1	=	1.50
4	5.600 X 2.670	X 1	=	14.95
5	3.400 X 1.050	X 1	=	3.57
6	4.800 X 2.000	X 1	=	9.60
TOTAL AREA				50.05

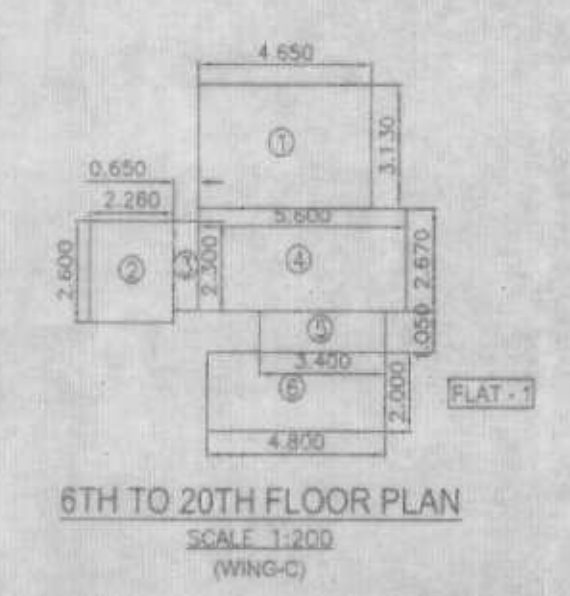


AREA CALCULATION OF RERA (FLAT-2) (6TH TO 20TH FLOOR) (WING-C)				
1	6.550 X 4.100	X 1	=	26.86
2	4.250 X 1.550	X 1	=	6.59
3	4.700 X 2.970	X 1	=	13.96
4	2.300 X 4.800	X 1	=	11.04
5	3.350 X 1.480	X 1	=	4.96
TOTAL AREA				63.40

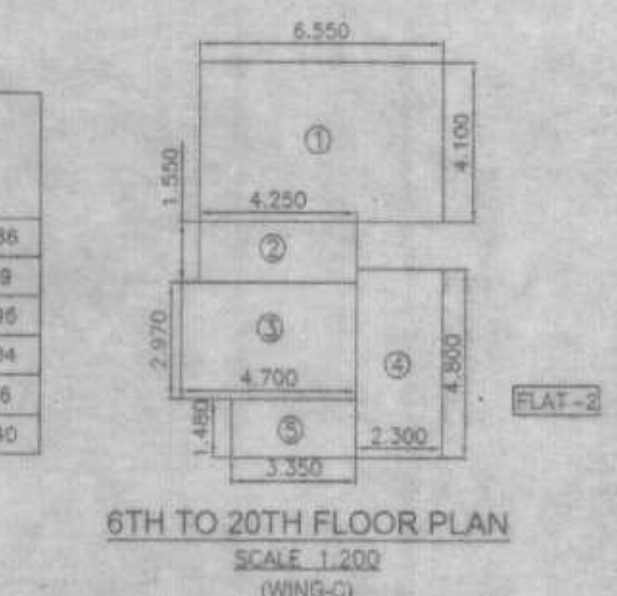

AREA CALCULATION OF RERA (FLAT-3) (7TH TO 12TH FLOOR) (WING-C)				
1	1.400 X 2.150	X 1	=	3.01
2	3.200 X 3.050	X 1	=	9.76
3	6.100 X 2.270	X 1	=	16.29
4	4.350 X 3.130	X 1	=	13.62
5	3.050 X 2.400	X 1	=	7.32
TOTAL AREA				49.99



AREA CALCULATION OF RERA (FLAT-3) (14TH TO 20TH FLOOR) (WING-C)				
1	1.400 X 2.150	X 1	=	3.01
2	3.200 X 3.050	X 1	=	9.76
3	6.100 X 2.670	X 1	=	16.29
4	5.700 X 3.130	X 1	=	17.84
5	3.050 X 2.400	X 1	=	7.32
TOTAL AREA				54.22

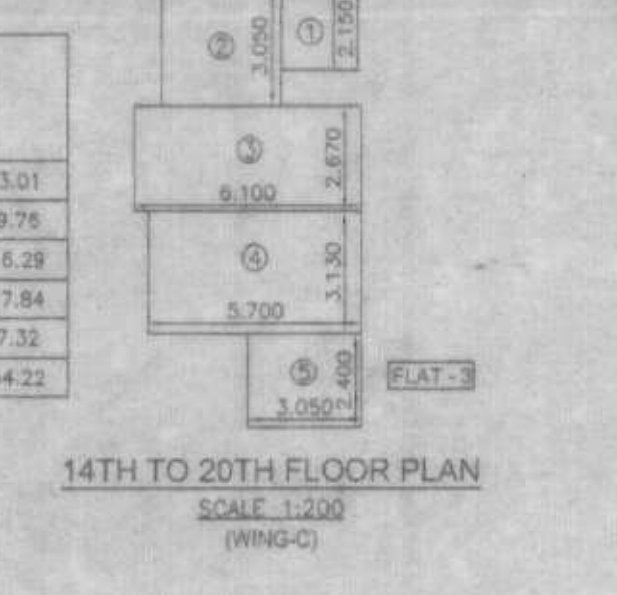


AREA CALCULATION OF RERA (FLAT-4) (6TH FLOOR) (WING-C)				
1	1.420 X 2.150	X 1	=	3.05
2	3.400 X 3.050	X 1	=	10.37
3	6.100 X 2.270	X 1	=	16.29
4	4.100 X 3.130	X 1	=	12.83
TOTAL AREA				42.54



AREA CALCULATION OF RERA (FLAT-4) (7TH TO 12TH, 14TH TO 20TH FLOOR) (WING-C)				
1	1.420 X 2.150	X 1	=	3.05
2	3.400 X 3.050	X 1	=	10.37
3	2.910 X 2.300	X 1	=	6.69
4	6.100 X 2.670	X 1	=	16.29
5	4.350 X 3.130	X 1	=	13.62
TOTAL AREA				50.02



AREA CALCULATION OF RERA (FLAT-5) (13TH FLOOR) (WING-C)				
1	1.420 X 2.150	X 1	=	3.05
2	3.400 X 3.050	X 1	=	10.37
TOTAL AREA				36.15

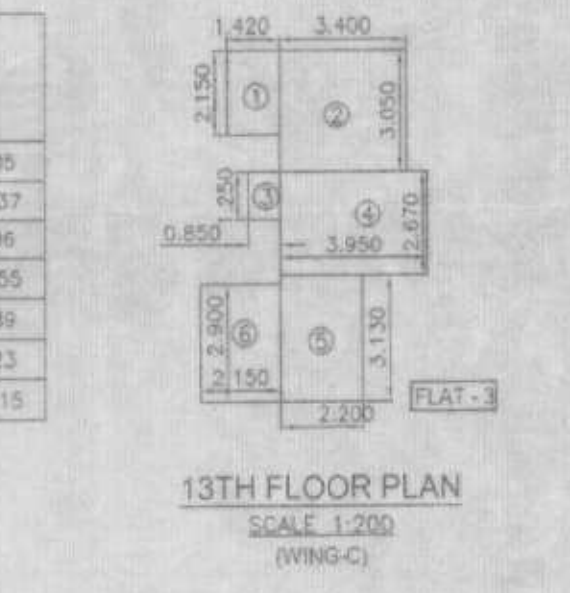

URBDES
LICENCED SURVEYOR & ENGINEERS

Signature of Licensed Surveyor:
RAJESH RAMESH
RAJESH R. KHANDAPKAR
REG. NO. 175983

DEVELOPERS:
M/s. SHREEJI CONSTRUCTION,
1st FLOOR, SHREEJI ATLANTIS,
GAUTAM BUDDHA MARG, ORLEM,
MALAD(W), MUMBAI-400064

Signature of Developers:
RAJESH R. KHANDAPKAR
REG. NO. 175983

PROJECT:
PROPOSED S.R. SCHEME UNDER REG. 33(11) OF DCPR-2034 ON PLOT BEARING C.T.S. NO. 307/8 OF VILLAGE VALNAI, TAL. BORIVALI CLUBBED WITH APPROVED S.R. SCHEME UNDER REG. 33(10) & REG.33(11) OF DCPR-2034 ON PLOT BEARING C.T.S. NO. 1(PT), 2(PT), 264, 265, 266, 216A/1A, 216A/1A/1, 216A/1/4 TO 10 OF VILLAGE VALNAI, TAL. BORIVALI

SCHEME:
PROPOSED S.R. SCHEME UNDER REG. 33(11) OF DCPR-2034 ON PLOT BEARING C.T.S. NO. 307/8 OF VILLAGE VALNAI, TAL. BORIVALI FOR MALAD GANGA CHS LTD.

DESCRIPTION:
PLANS OF PROPOSED BLDG Sections Wing C
AMENDED APP-1 AND AMENDED OC PERMISSION TO GROUND AND 1ST FLOOR

JOB NO.	DRAWING NO.	SCALE	DRN BY	SHEET NO.	CHECKED
5203	SRA/MM APP-1	1:100	SWATI	11/15	

2:\ARCH\JPN\5203 PROJ. DRG FOR SRA\5203 M-01 FOR AM APP DRG

