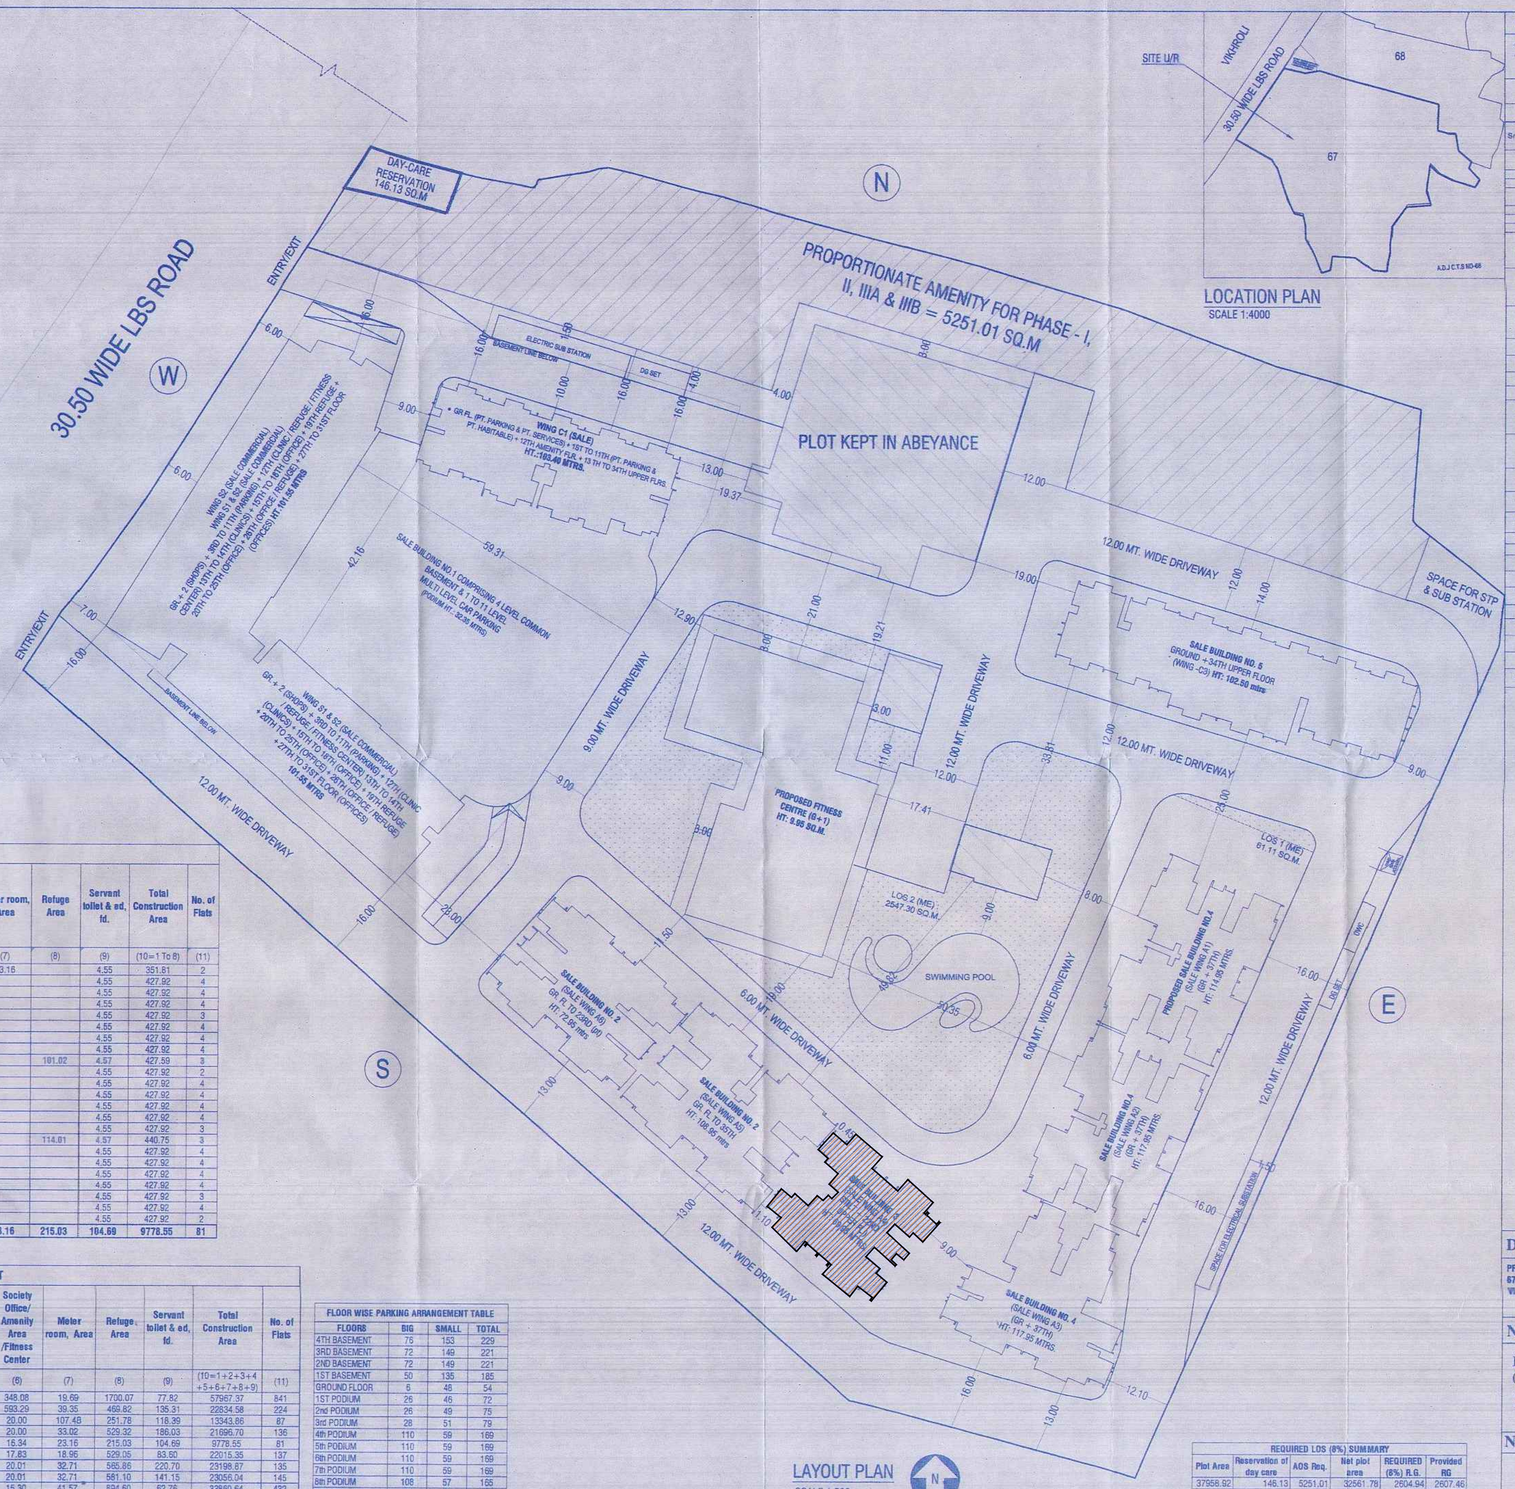
30.50 WIDE LBS ROAD
ENTRY/EXIT
DAY-CARE RESERVATION 146.13 SQ.M
PROPORTIONATE AMENITY FOR PHASE - I, II, IIIA & IIIB = 5251.01 SQ.M
PLOT KEPT IN ABEYANCE
WING S1 S2 (SALE COMMERCIAL) GR + 2 (SHOPS) + 3RD TO 11TH (PARKING) + 12TH (CLINIC CENTER) 13TH TO 14TH (CLINICS) + 15TH (CLINIC) REFUGE / FITNESS CENTER) 16TH TO 18TH (OFFICES) + 19TH (OFFICES) + 20TH REFUGE + 21ST TO 25TH (OFFICES) + 26TH (OFFICES) REFUGE + 27TH TO 31ST FLOOR (OFFICES) HT-101.55 MTRS
