
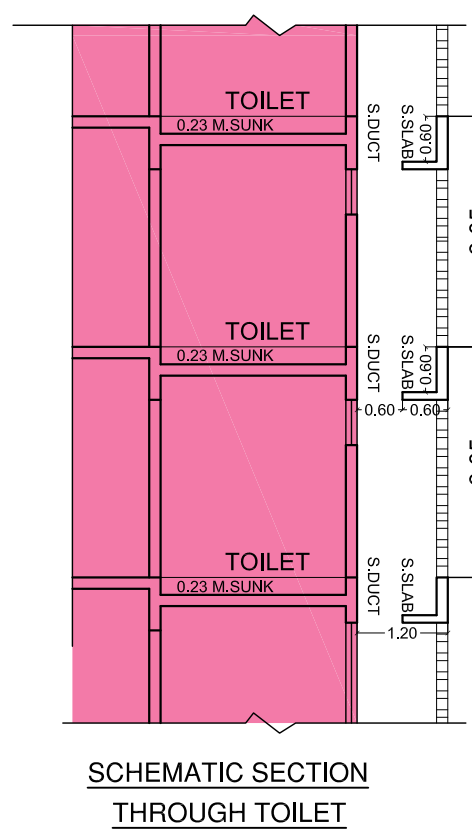
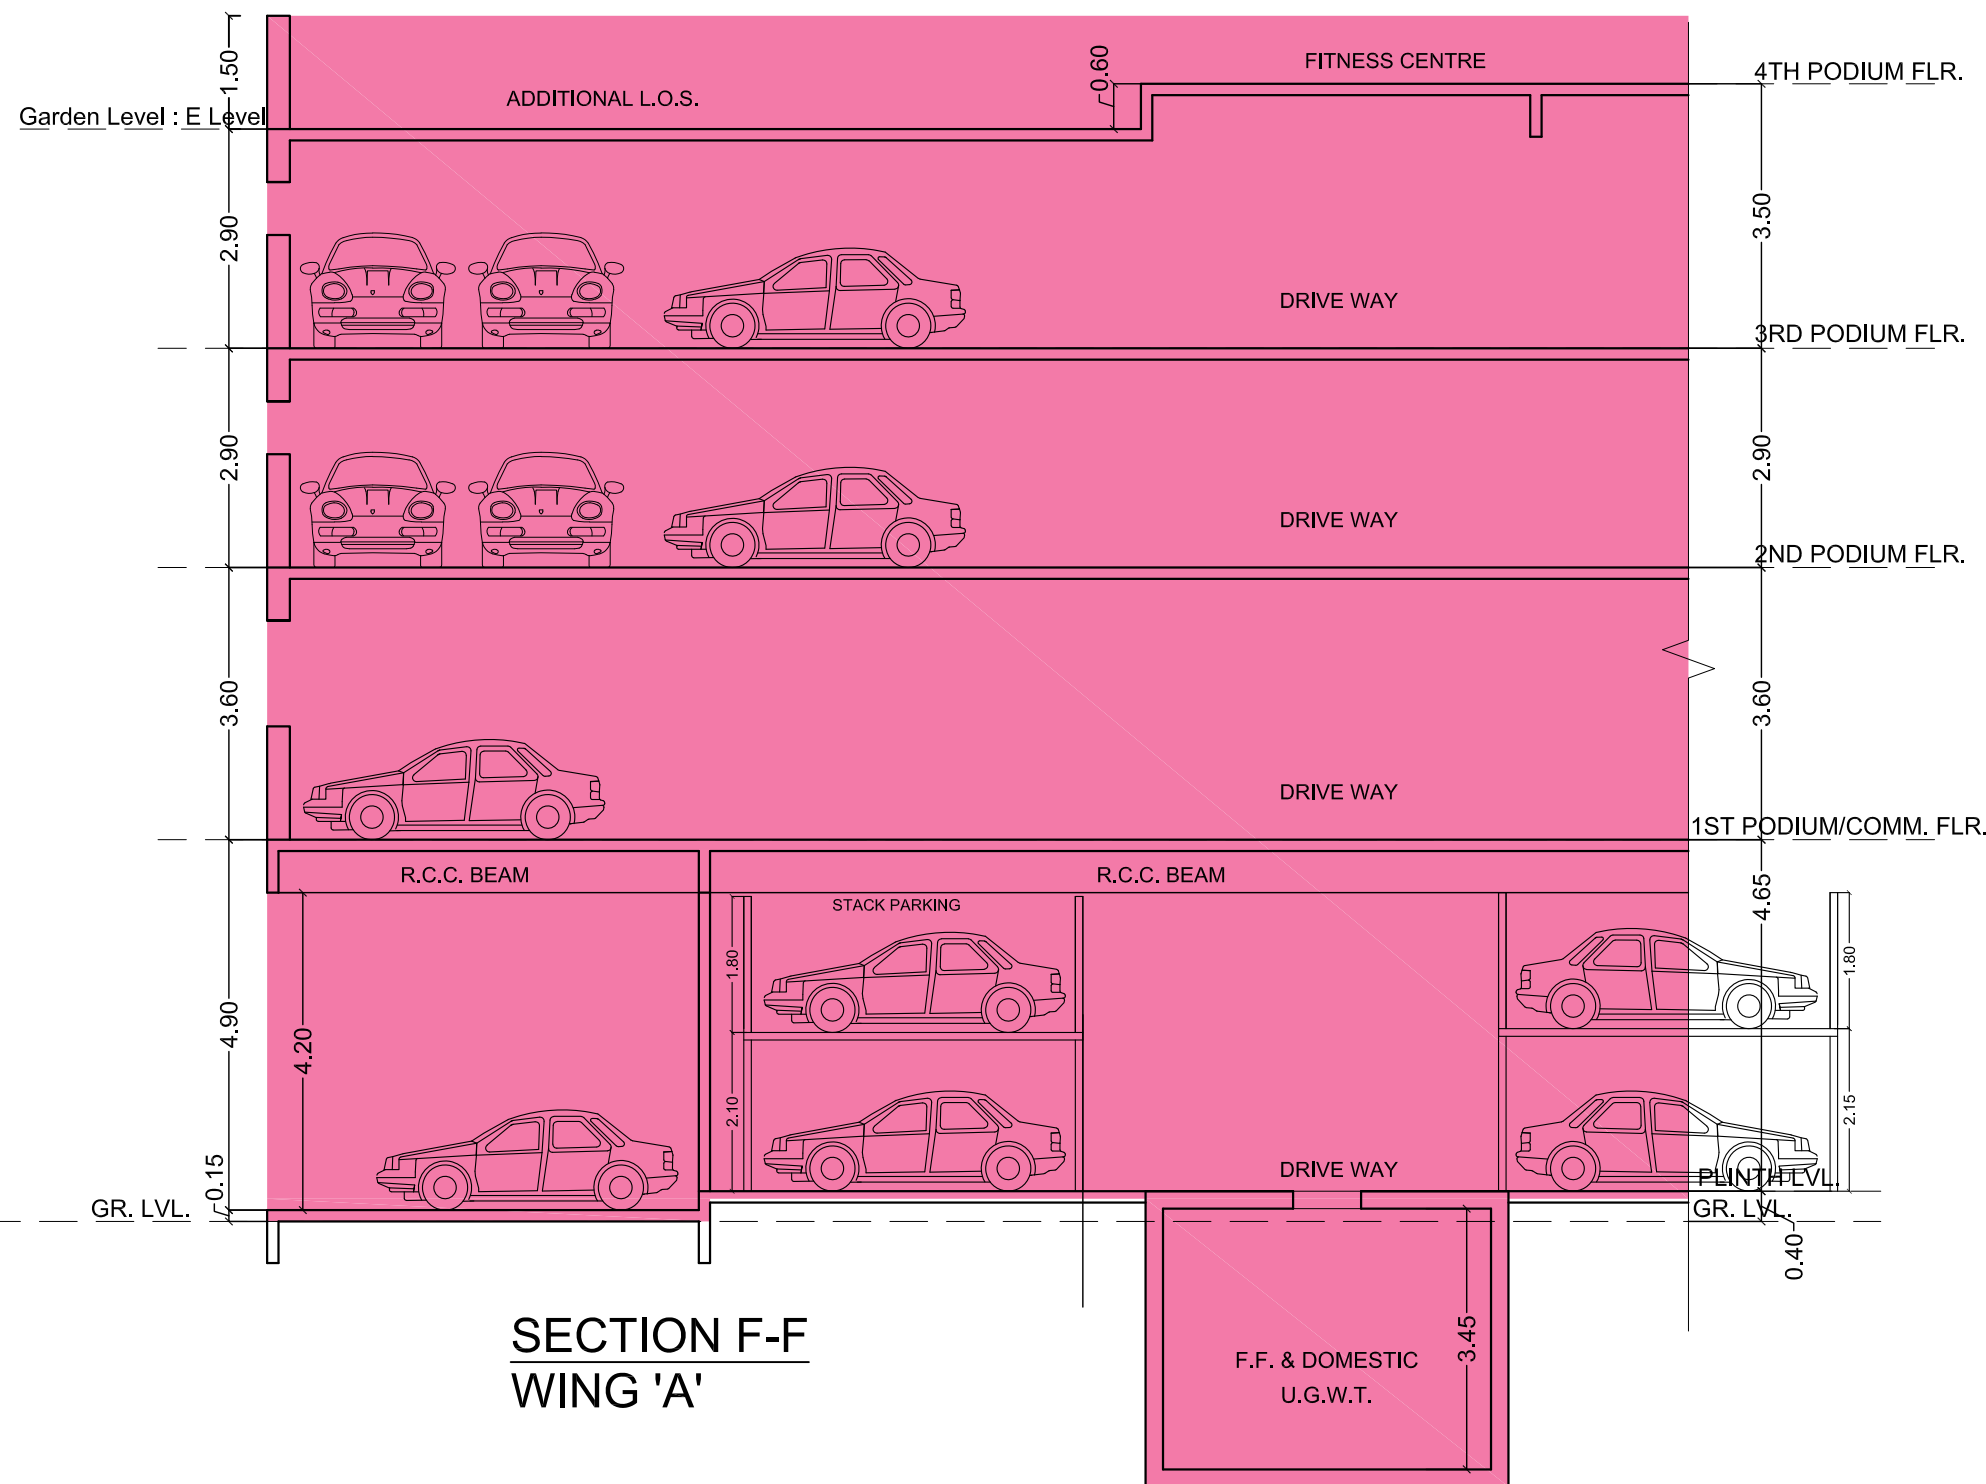


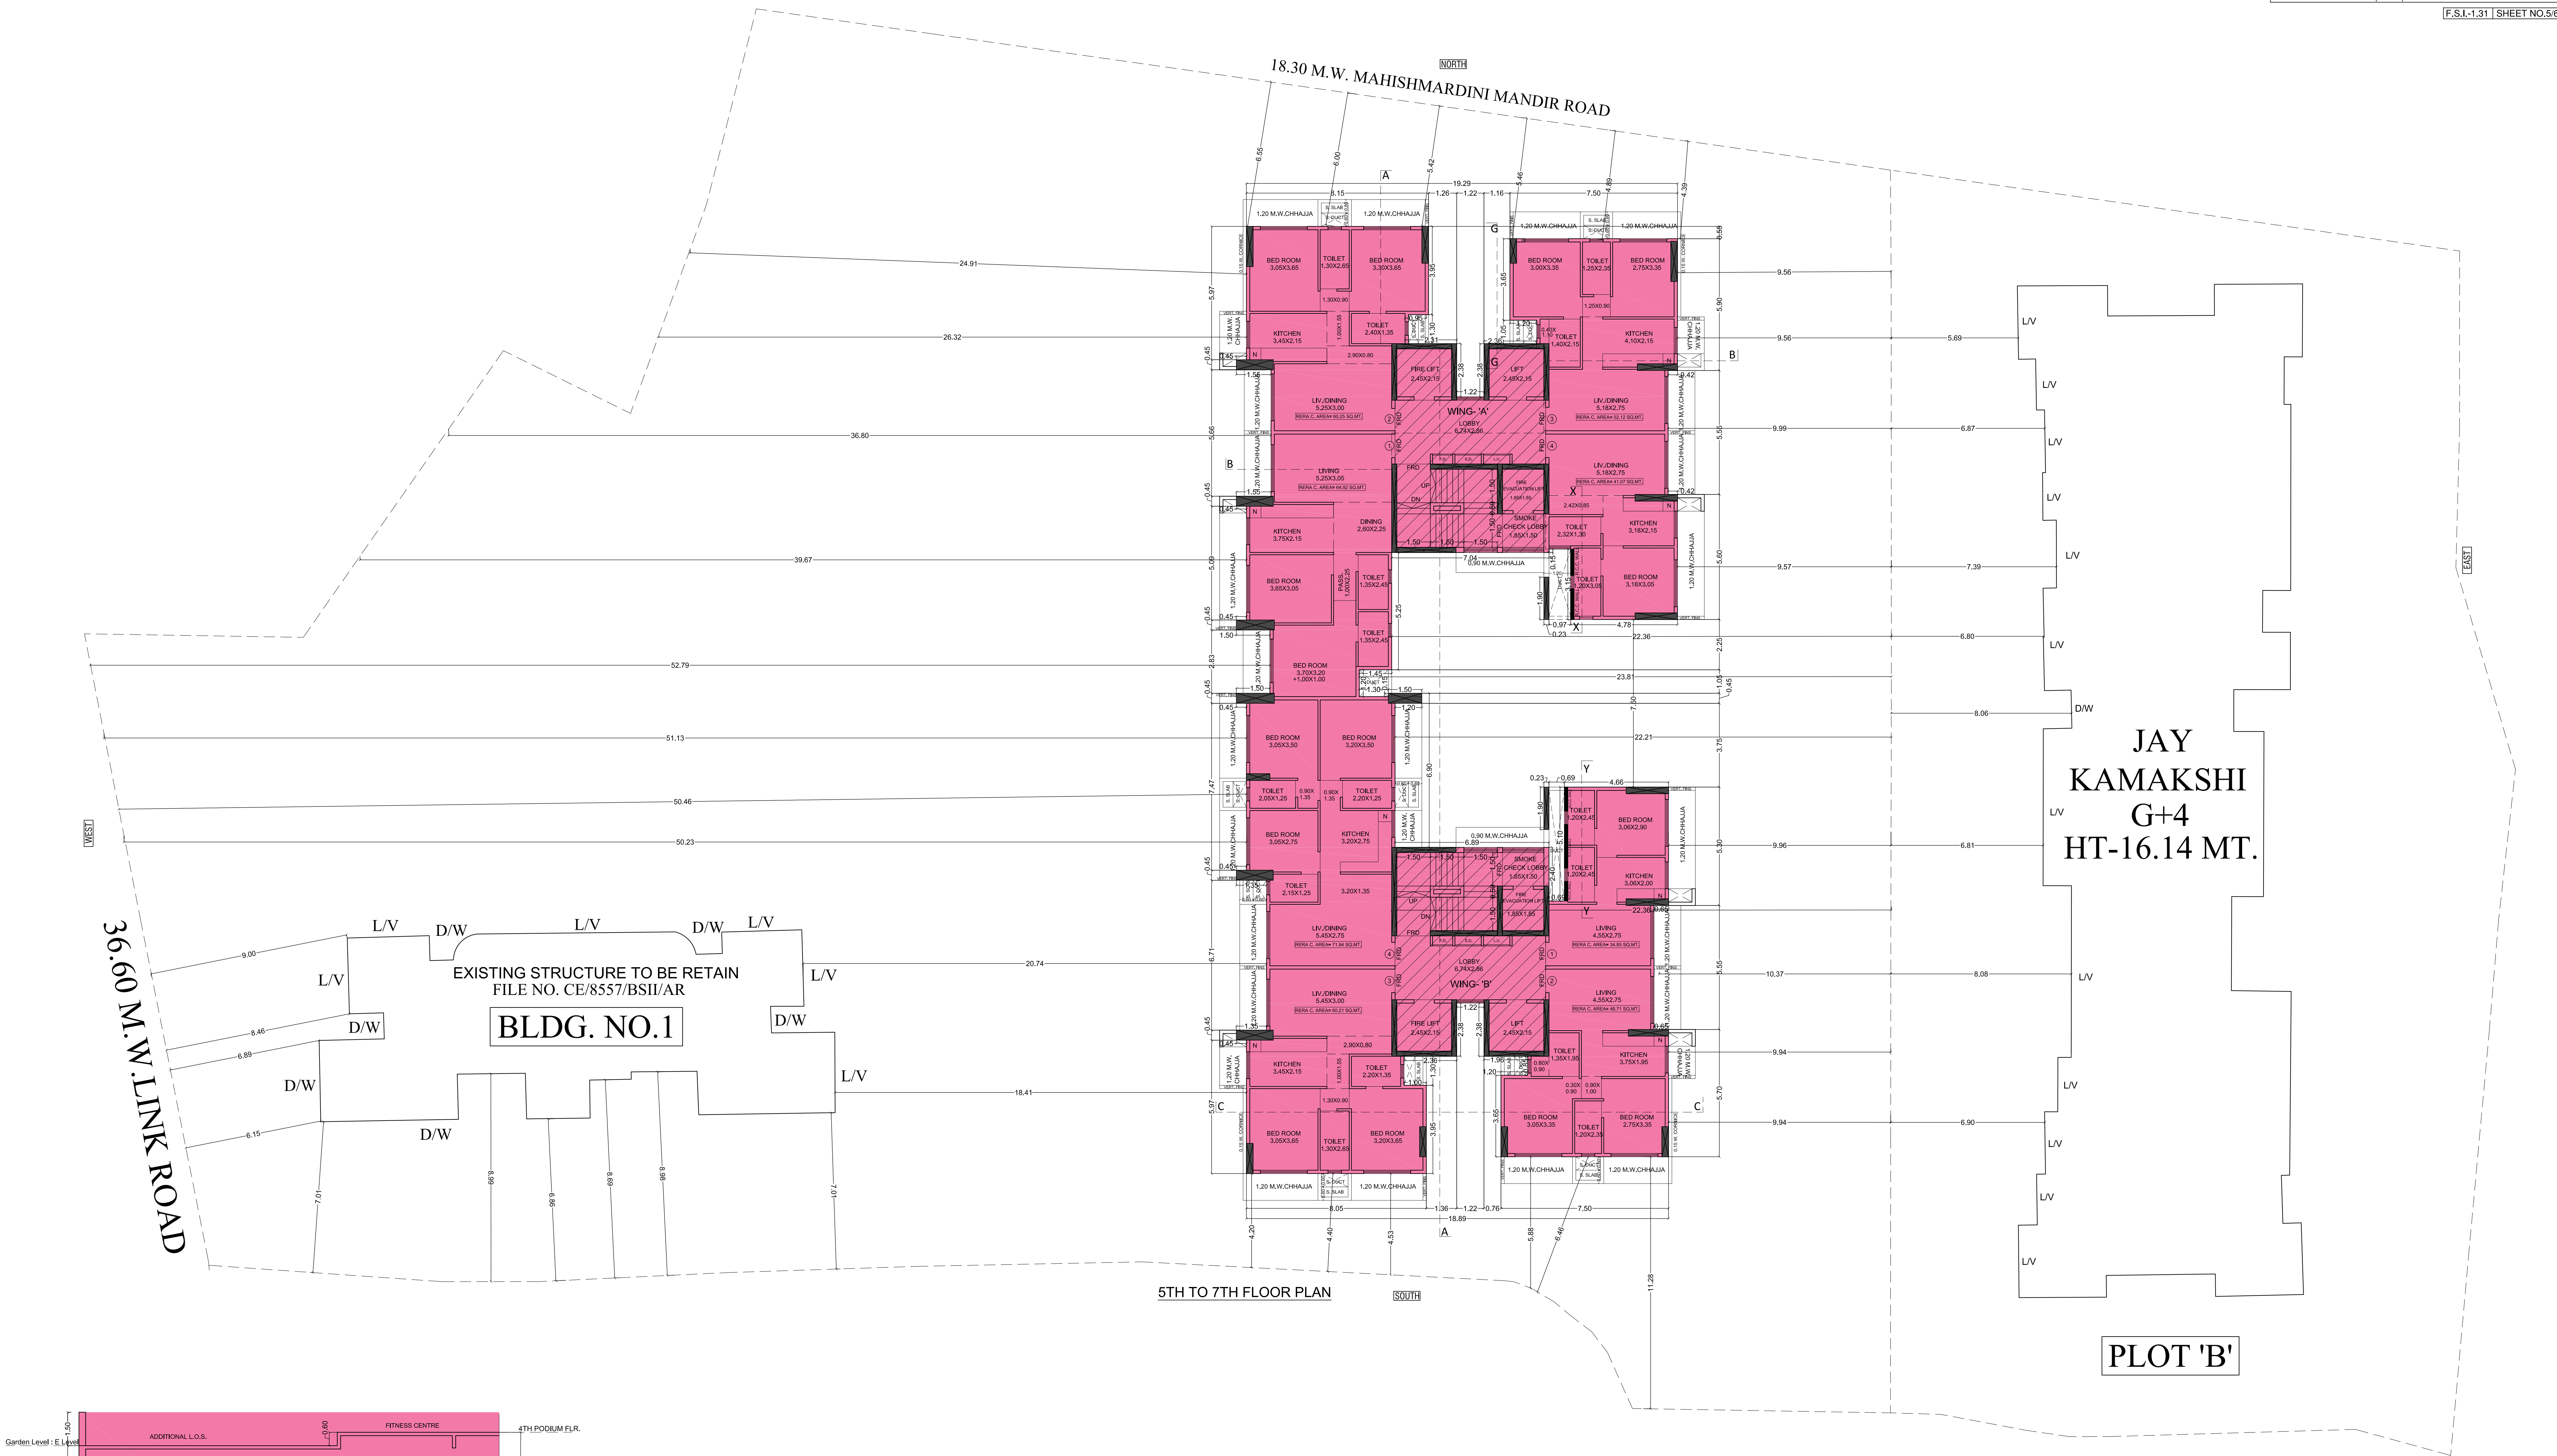

FORM II (PROFORMA B)									
CONTENTS OF SHEETS									
5TH TO 7TH FLOOR PLAN/SECTION F-F.									
DESCRIPTION OF PROPOSAL AND PROPERTY									
PROPOSED REDEVELOPMENT OF EXISTING SOCIETY BUILDING KNOWN AS 'JAY KAMAKSHI' CHS. LTD. ON C.T.S. NO.258 A OF VILLAGE BORIVALI, JAYRA NAGAR, OFF NEW LINK ROAD, BORIVALI (W) MUMBAI.									
NAME & ADDRESS OF THE DEVELOPER						SIGNATURE			
Shri Mahesh D. Modi Director Of Modi's Neighbourhood Ltd. C.A. Its Owners SHORT NO. 1, KAMARAJ NAGAR, S.E. WING, KANDIVALI (W) MUMBAI-4000027.						MAHESH DINESH MODI			
SIGNATURE, NAME AND ADDRESS OF LICENSED SURVEYOR						SIGNATURE			
M.S. SANJAY B. SHAH LICENSED SURVEYOR & ENGINEERS 24/3, PANCHSATEL V. ROAD, KANDIVALI (W), MUMBAI-4000027. TEL: 26022115. email: msbshah@gmail.com / msbshahb@gmail.com						SANJAY BHAILAL SHAH			
DATE	25-03-2025	SCALE	1:100	DATE	25-03-2025	SCALE	1:100	DATE	25-03-2025
1) THIS CANCELS APPROVAL OF THE PREVIOUS PLANS SANCTIONED UNDER NO. P-14887/2023(258 A)/R/C Ward-BORIVALI-R/C/337/11/New DATED - 27/09/2023.									
2) THIS PLANS ARE APPROVED SUBJECT TO THE CONDITIONS MENTIONED IN THE LETTER ISSUED UNDER EVEN NO. ON EVEN DATE.									
PLAN FOR APPROVAL									
DHAVAL SHIRISH JADHAV			Swarnil Bhagawat Patil Digitally signed by Swarnil Bhagawat Patil Date: 2025.03.26 15:20:36 +05'30'			SANTOSH UTTAMRAO RAUT Digitally signed by SANTOSH UTTAMRAO RAUT Date: 2025.03.26 15:14:37 +05'30'			
S.E.B.P.-87.			A.E.B.P.-88.2			E.E.B.P.(WB)-81.			