WING'A' SECTION B-B

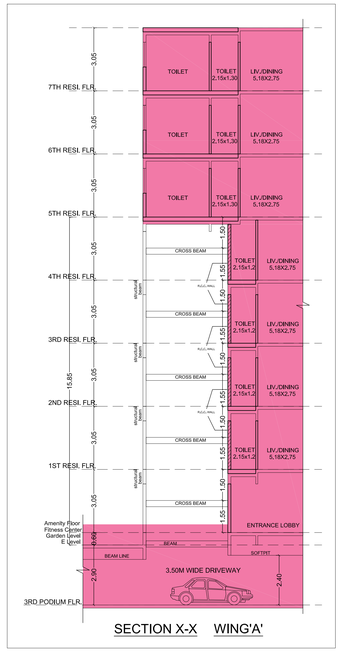


SECTION X-X WING'A'

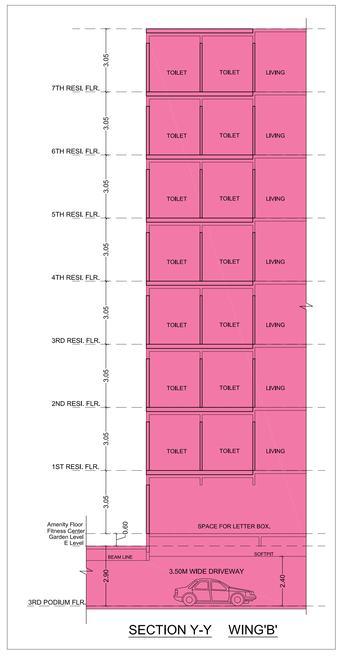


SECTION Y-Y WING'B'

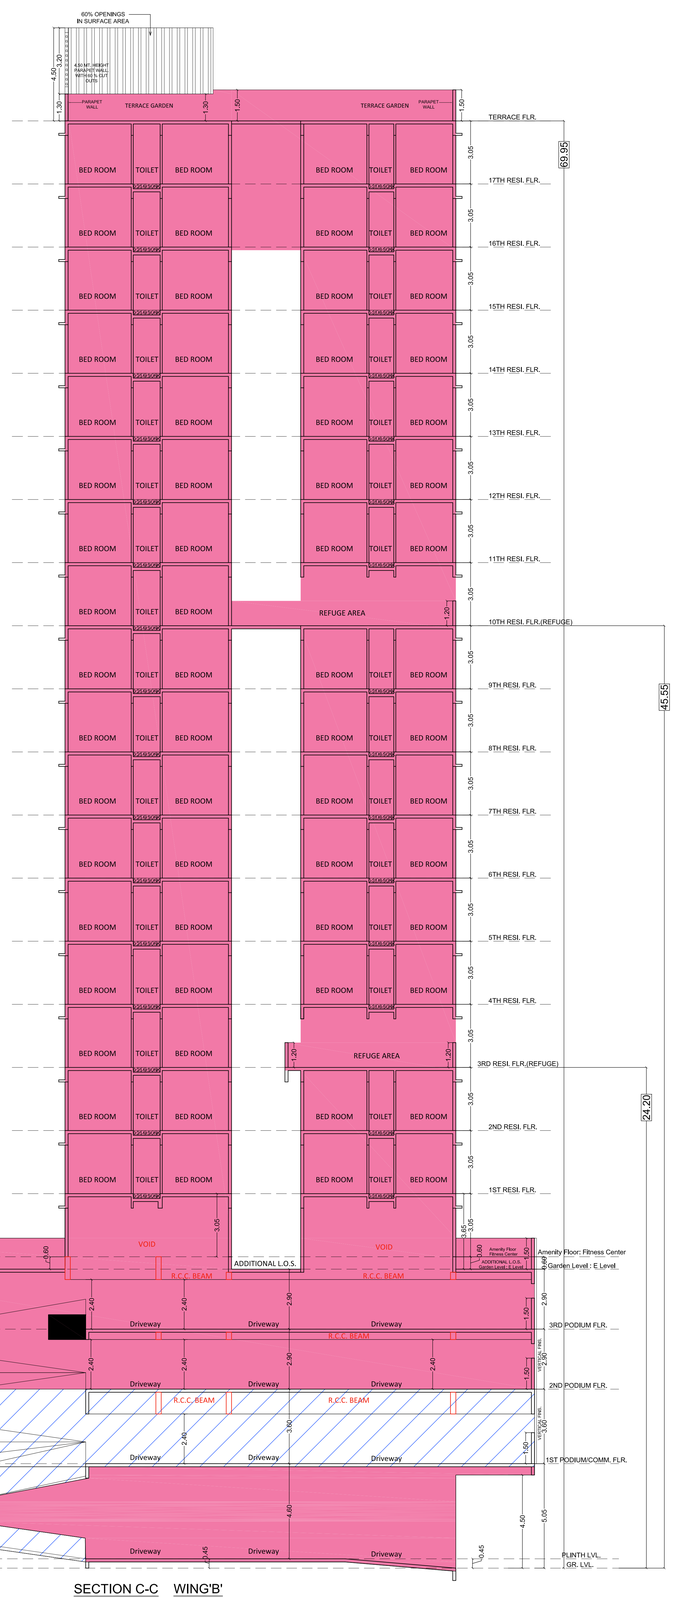


SECTION C-C WING'B'

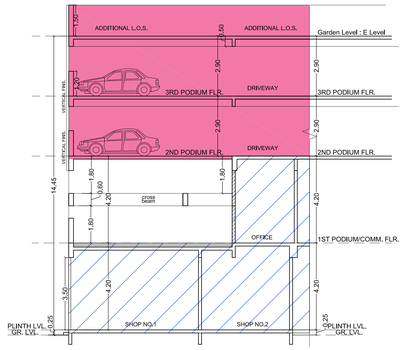


SECTION D-D

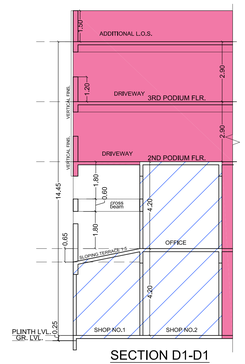


SECTION D1-D1

| FORM III (PROFORMA B) |
|---|
| CONTENTS OF SHEETS |
| SECTION A-A,B-B,C-C,D-D,X-X,Y-Y. |
| DESCRIPTION OF PROPOSAL AND PROPERTY |
| PROPOSED REDEVELOPMENT OF EXISTING SOCIETY BUILDING KNOWN AS "OM SHRADDHA CHS. LTD.," ON C.T.S. NO.258 A OF VILLAGE BORIVALI, JAYRAJ NAGAR, OFF NEW LINK ROAD, BORIVALI (W) MUMBAI. |

| NAME & ADDRESS OF THE DEVELOPER | SIGNATURE |
|---|---|
| Shri Mahek D. Modi Director<br>Of Modi's Navratnam Ltd. C.A. to Owners<br>SHOP No.1 RASHMI HEIGHTS, M.G. ROAD, KANDIVALI (W) MUMBAI.400067. | MAHEK DINESH MODI<br>Digitally signed by MAHEK DINESH MODI<br>DN: c=IN, o=Personal, cn=MAHEK DINESH MODI<br>Reason: I am the author of this document<br>Location: Mumbai<br>C=IN o=Modis Hospy Ltd PAN0a1e9e0d-5d0b-4a0a-a0ed-0a0a0a0a0a0a, cn=Modis Hospy Ltd 