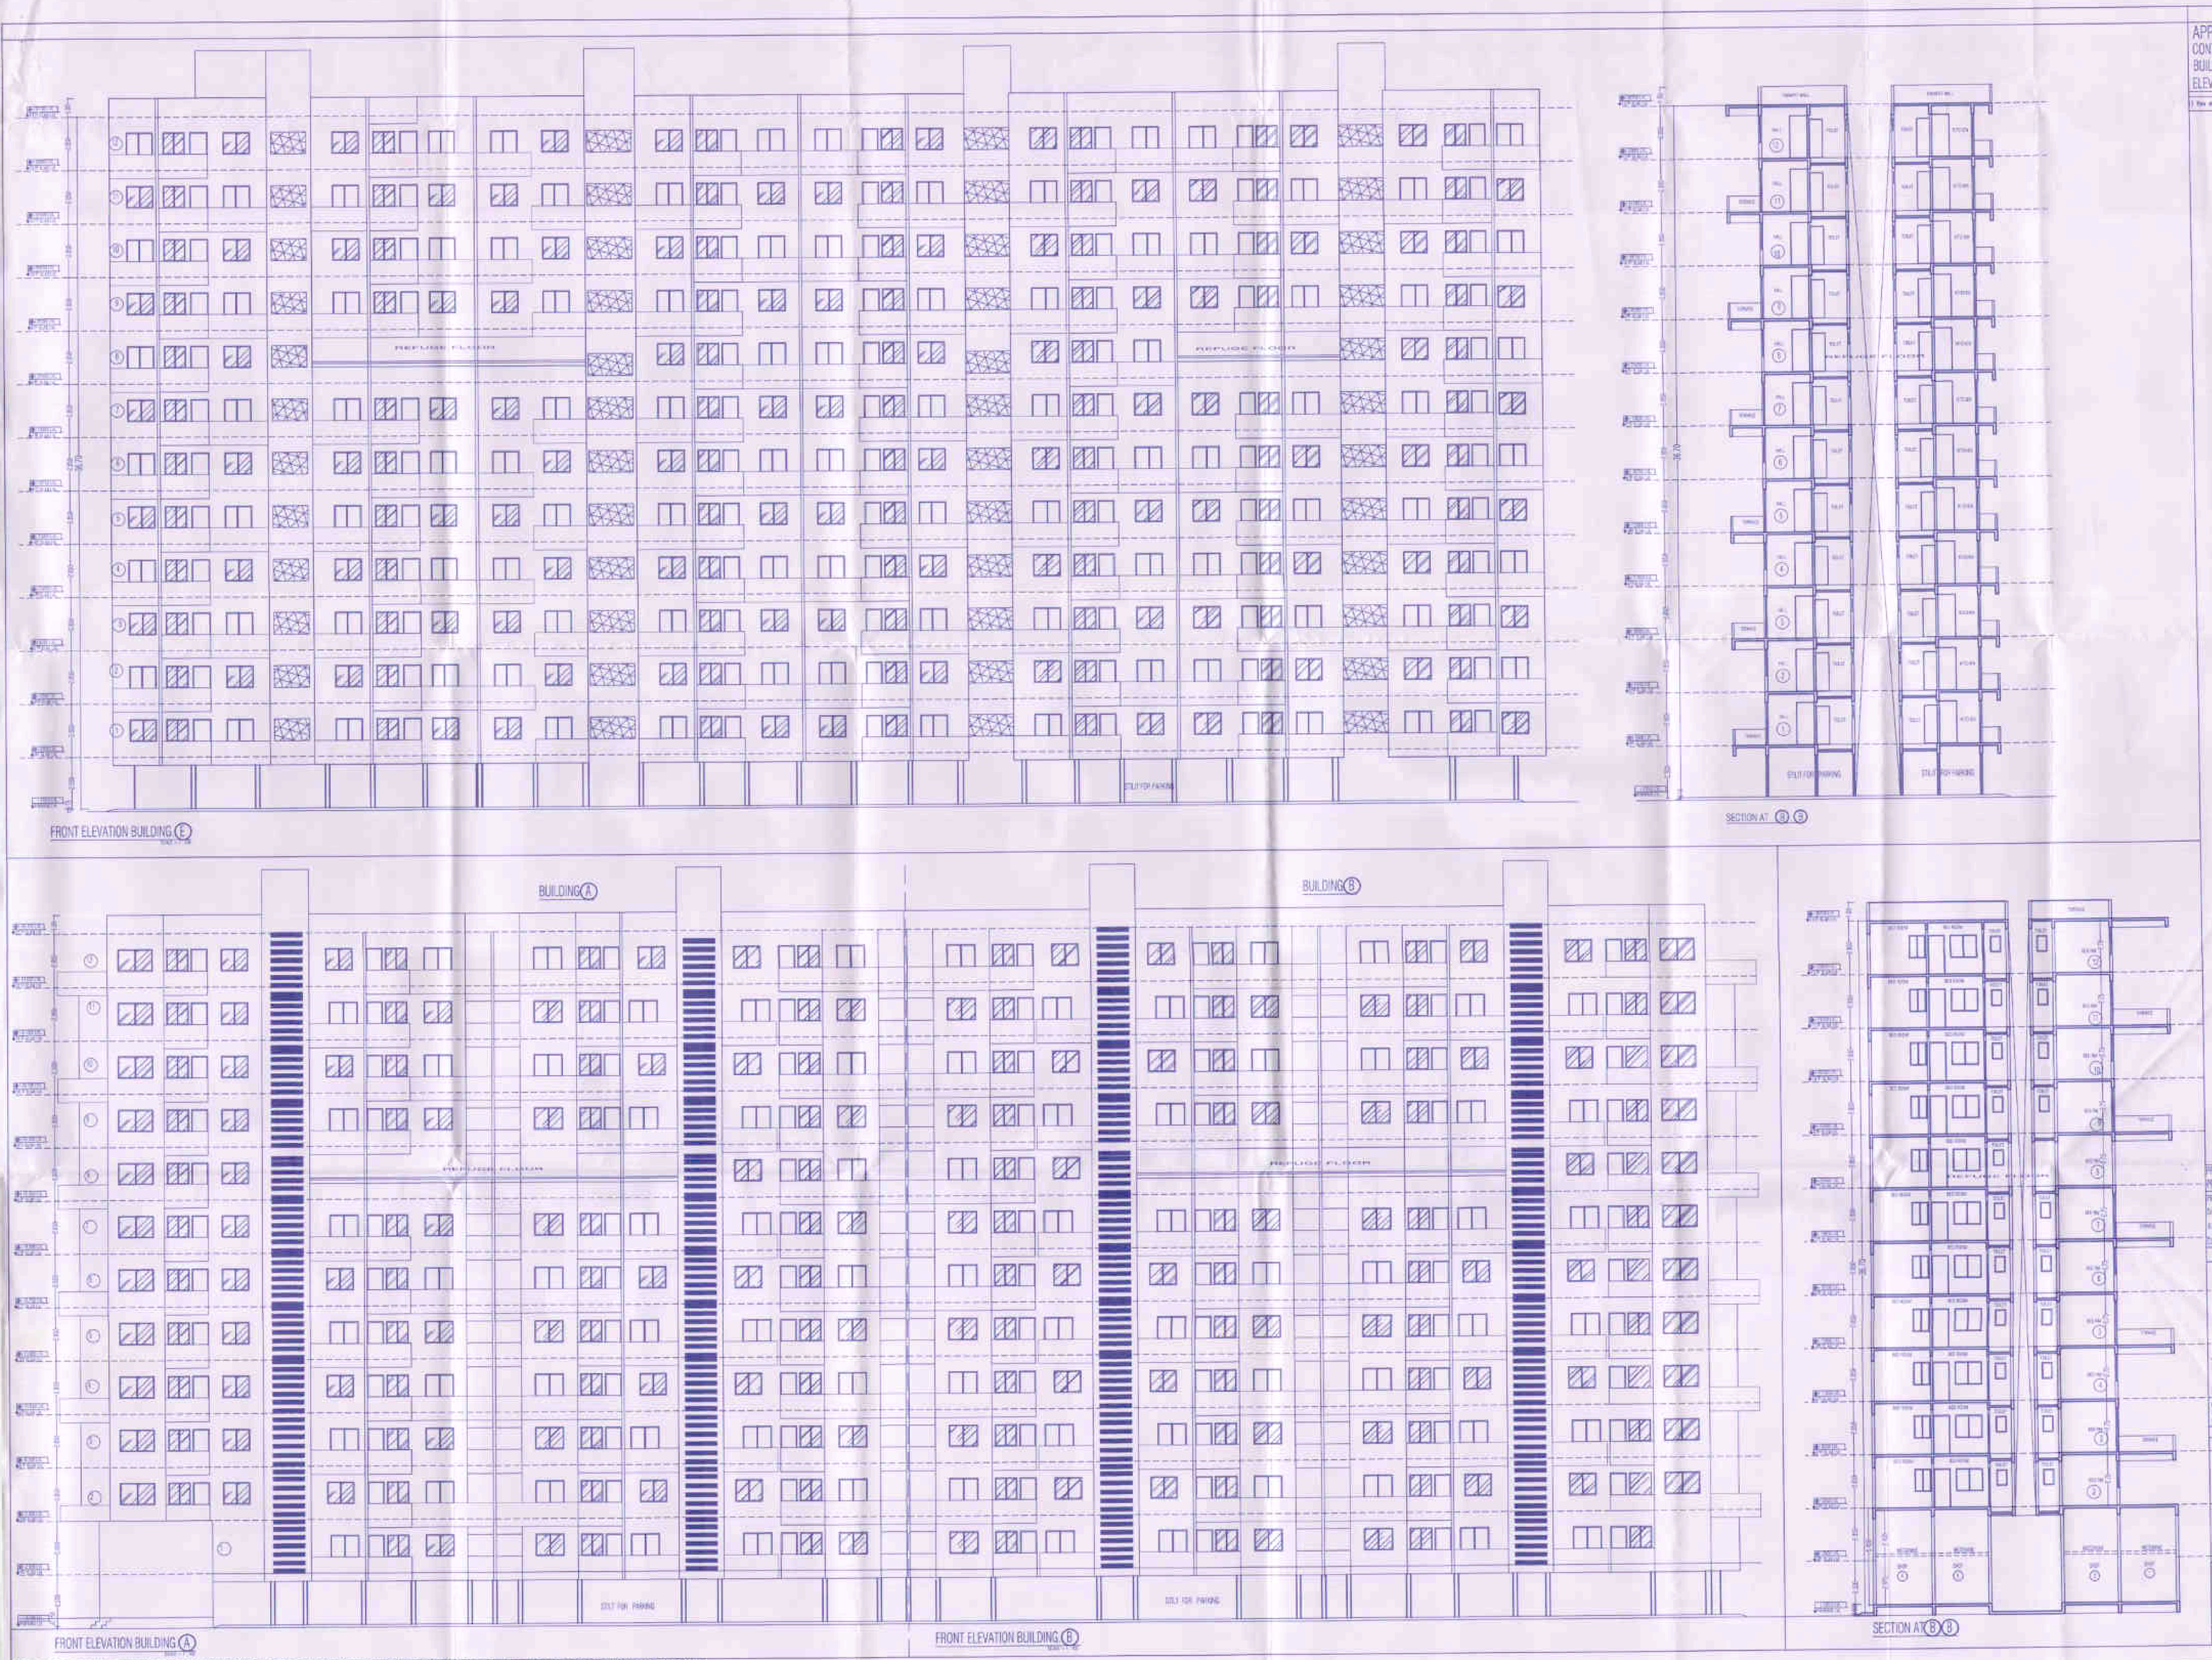


APPROVAL OF PLANS

10/12

CONTENTS :
BUILDING (A) (B) & (E)
ELEVATIONS & SECTION

1 This drawing is based on information/document provided by owner/CPA

APPROVED
This Plans amended in _____
As per the conditions Mentioned in the accompanying commencement
Certificate No. LND/BP/C3/1882/62
Dt 27/6/2013

Executive Engineer (T.P.)
Town Planning Department
Nashik Municipal Corporation, Nashik

PREVIOUS APPROVAL NO-Certificate No- 146/2296 dated 29/02/2016
PREVIOUS APPROVAL NO-Certificate No-143/5754 dated 29/01/2013
PROPOSED REVISED GROUP HSG SCHEME OF RESIDENTIAL & COMMERCIAL SHOPPING ON PLOT BEARING SNO S.NO 248/ 1TO 6/1+2+3+4(P)
AT DEOLALI SHIWAR TAL & DIST NASHIK FOR KARCA CONSTRUCTION PVT LTD THROUGH ITS DIRECTOR MAHESH J KARDA

| OWNERS SIGN | STRUCTURAL CONSULTANT SIGN |
|---|---|
| KARDA CONSTRUCTION PVT LTD THROUGH ITS DIRECTOR MAHESH J KARDA | SHIK - SHALIK FATE |

ARCHITECTS SIGN

SHRI PRASHANT M THEMASKAR

PRASHANT THEMASKAR ARCHITECTS
By PRASHANT M THEMASKAR
ARCHITECTS & INTERIOR DESIGNER