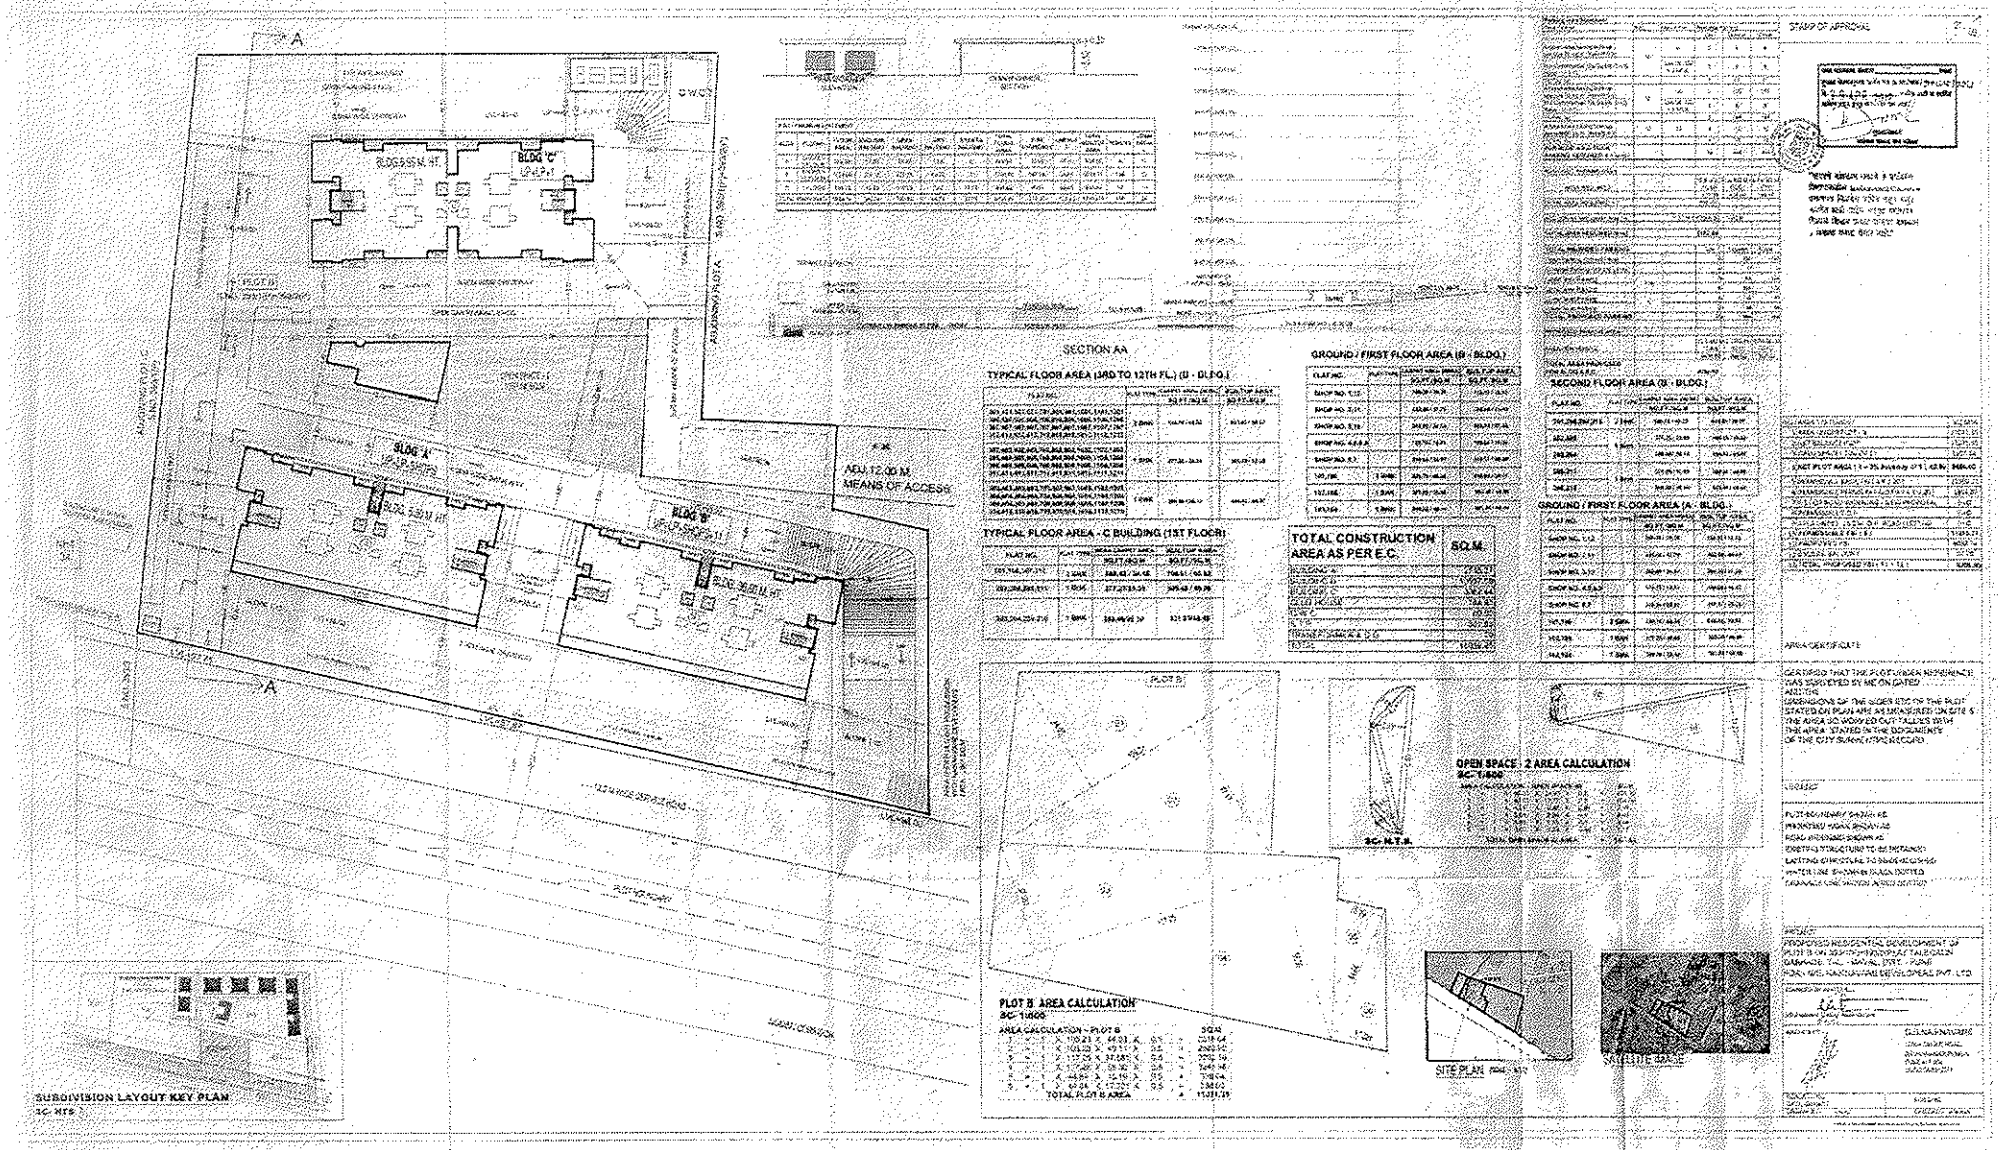

SECTION AA
TYPICAL FLOOR AREA (3RD TO 12TH FL.) (B - BLDG.)
GROUND / FIRST FLOOR AREA (B - BLDG.)
SECOND FLOOR AREA (B - BLDG.)
GROUND / FIRST FLOOR AREA (A - BLDG.)
TYPICAL FLOOR AREA - C BUILDING (1ST FLOOR)
TOTAL CONSTRUCTION AREA AS PER E.C.
SQ.M.
BLDG 'C'
BLDG 'A'
BLDG 'B'
ADJ. 12.00 M. MEANS OF ACCESS
PLOT B
OPEN SPACE - 2 AREA CALCULATION
SC- 1:500
SC- N.T.S.
PLOT B AREA CALCULATION
SC- 1:500
AREA CALCULATION - PLOT B
TOTAL PLOT B AREA
SITE PLAN
SATELLITE IMAGE
SUBDIVISION LAYOUT KEY PLAN
SC- NTS
STAMP OF APPROVAL
AREA CERTIFICATE