


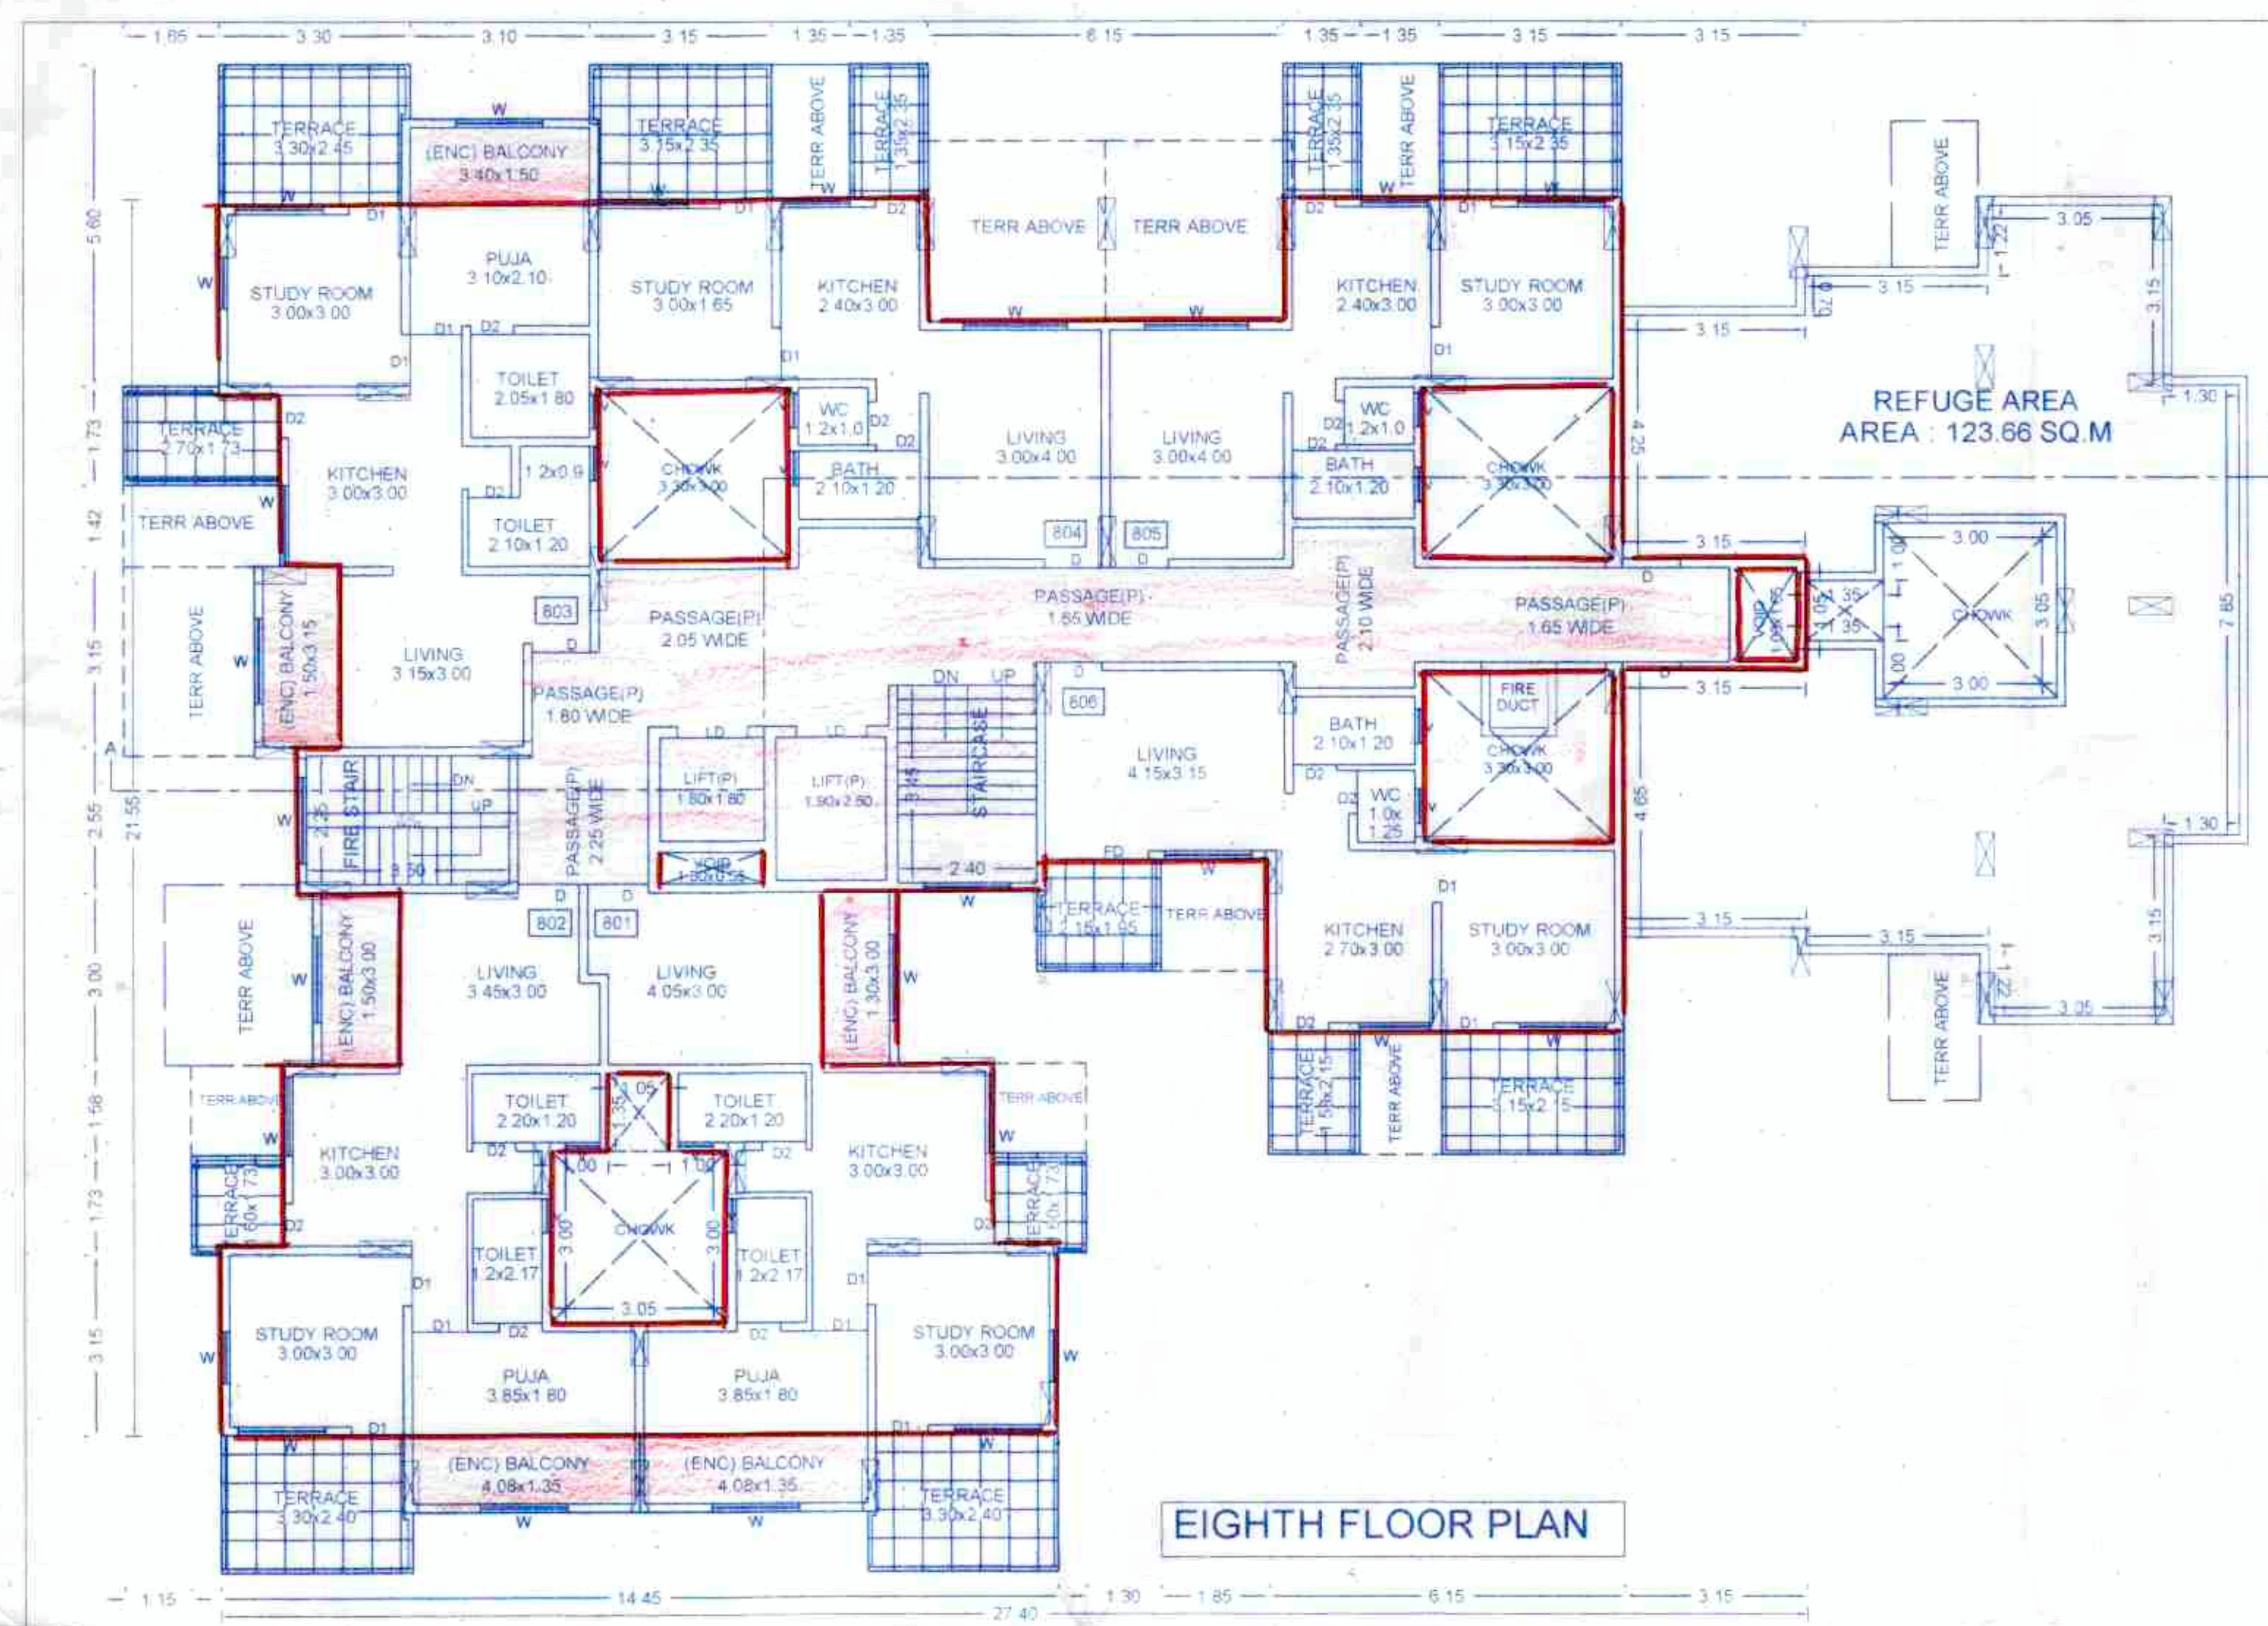

BUILDING: (A WING)


STAMP OF APPROVAL

Sanctioned No. B.P. / *Refer/ 94/ 2018.*
 Subject to conditions mentioned in the
 Office Order No. *6/9/2018*
 even dated *6/9/2018*



Pimpri
 Date *6/9/2018*

O. C. Signed by
 Joint City Engineer

Joint City Engineer
 Building Permission Dept
 PCMC, Pimpri, Pune-18

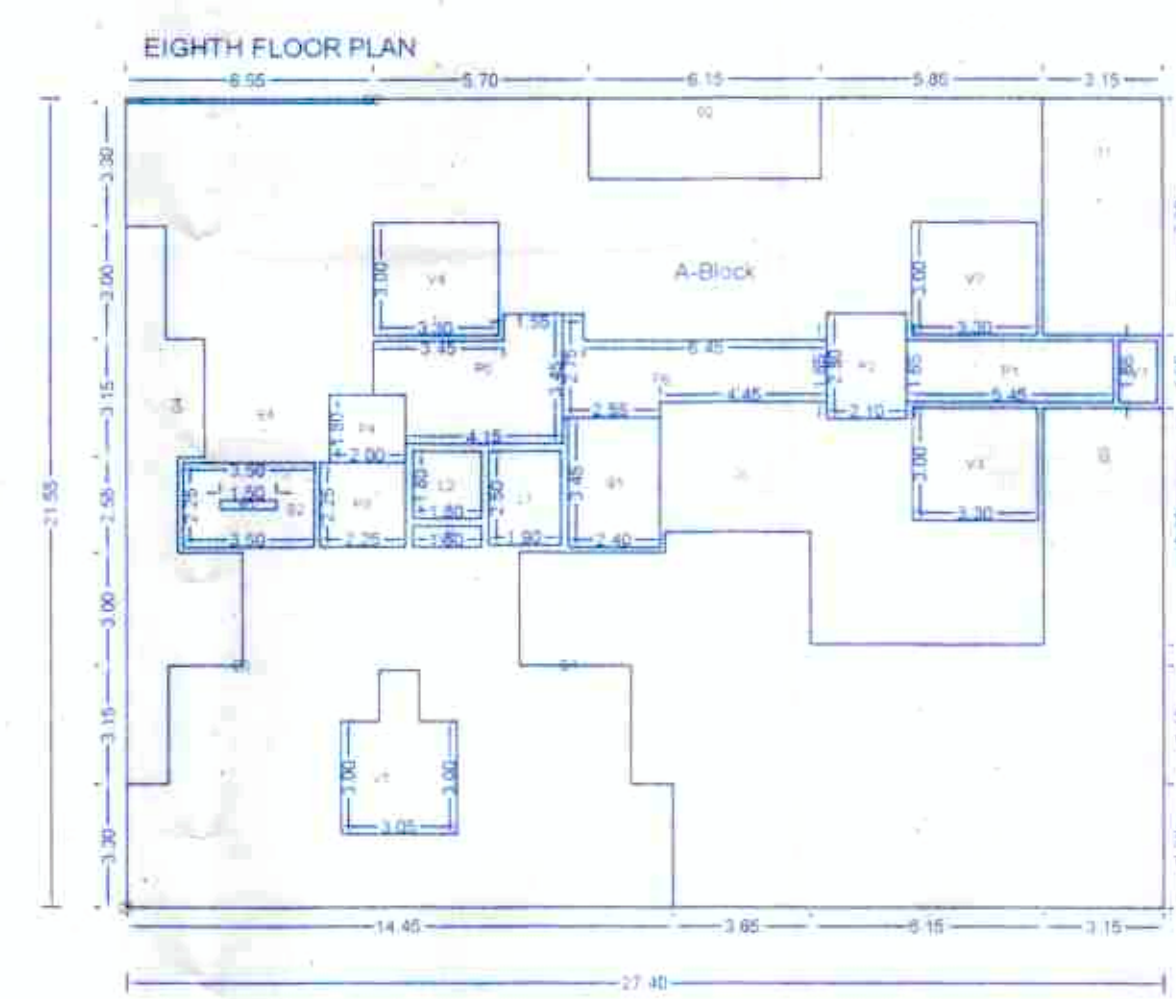

Polygon	Area
A-Block	590.48
D1	19.65
D2	13.88
D3	137.18
D4	25.97
D5	0.00
L1	4.75
L2	3.24
P1	8.99
P2	5.88
P3	5.06
P4	3.60
P5	13.73
P6	12.96
V1	1.65
V2	9.90
V3	9.90
V4	9.90
V5	10.57
V6	0.99
V7	0.38
S1	8.28
S2	7.50
B1	0.00
B2	0.00
B3	0.00
B4	0.00
Total	276.33

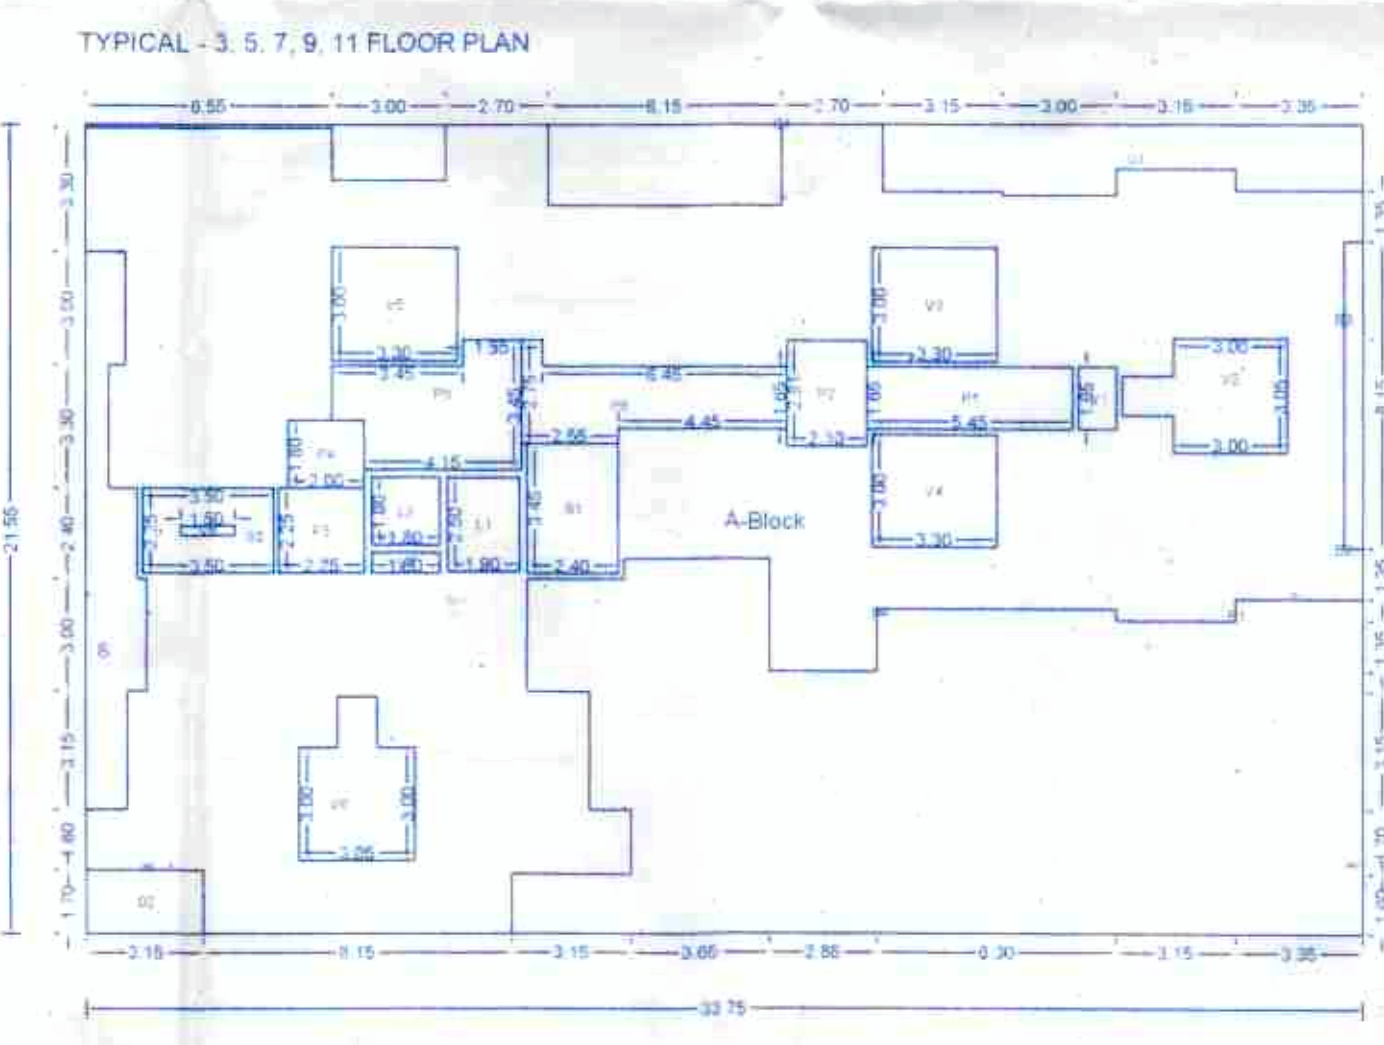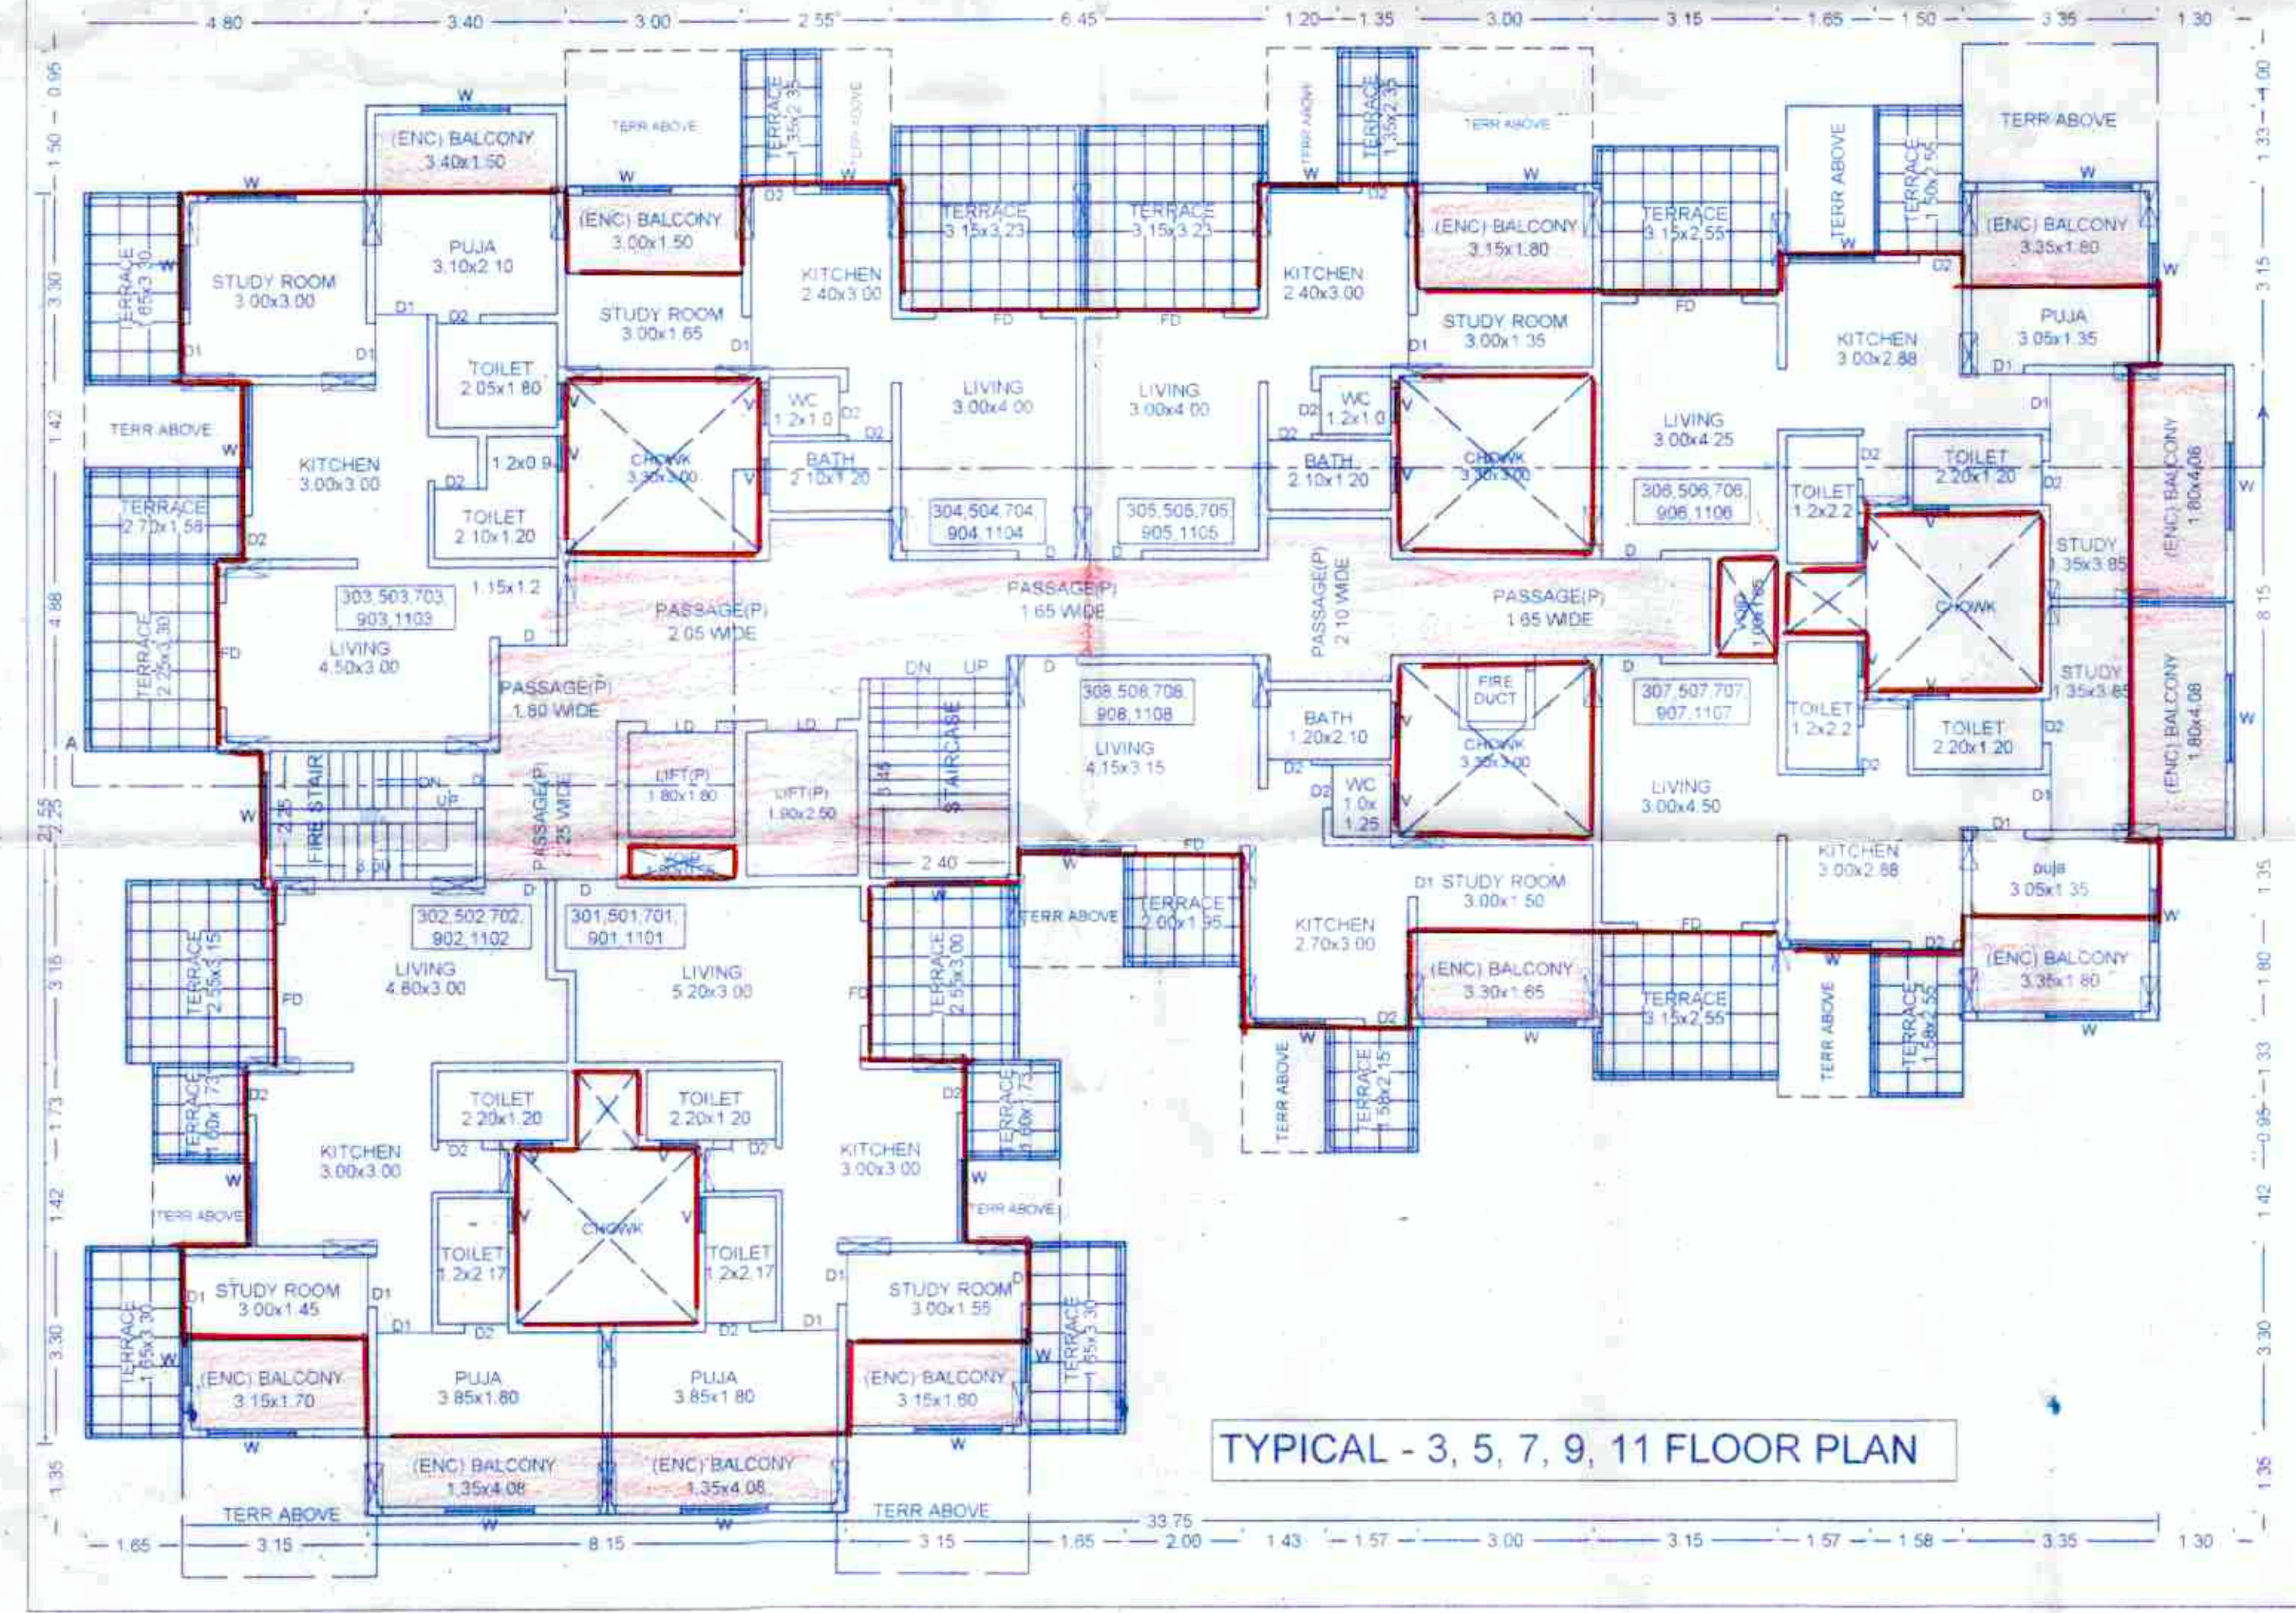

Polygon	Area
A-Block	727.31
D1	18.38
D2	5.35
D3	21.10
D4	188.06
D5	16.63
L1	4.75
L2	3.24
P1	8.99
P2	5.89
P3	5.06
P4	3.80
P5	13.73
P6	12.96
V1	1.65
V2	10.57
V3	9.90
V4	9.90
V5	9.90
V6	10.57
V7	0.99
V8	0.38
S1	8.28
S2	7.50
B1	0.00
B2	0.00
B3	0.00
Total	349.91

OWNER'S NAME: Mr. Vishnu Bhondve & Others
 Through POAH M/s. Vighanhartha Developers
 Mr. Sandip M. Raut

OWNER'S SIGN: *S.M. Raut*

PROJECT:

SURVEY NO: 180p&154 **HISSA NO:**

PLOT NO: **CTS NO:**

DESCRIPTION: VILLAGE - RAVET

ARCHITECT: P. ASSOCIATES **ARCHITECT'S SIGN:** *P. Associates*

ARADITYA A. PUNGAYKAR, MR. SATYAJEET R. INAMDAR
 OFF NO. 17 JALANU RIVERSIDE
 NEAR HOTEL RIVERSIDE
 CHANDRANAGAR, PUNE-411004

JOB NO. DRG NO. SCALE DRAWN BY CHECKED BY
 INWARD NO. INWDRVT003613 DATE 02 Aug 2016
 KEY NO. SHEET NO. 6/7