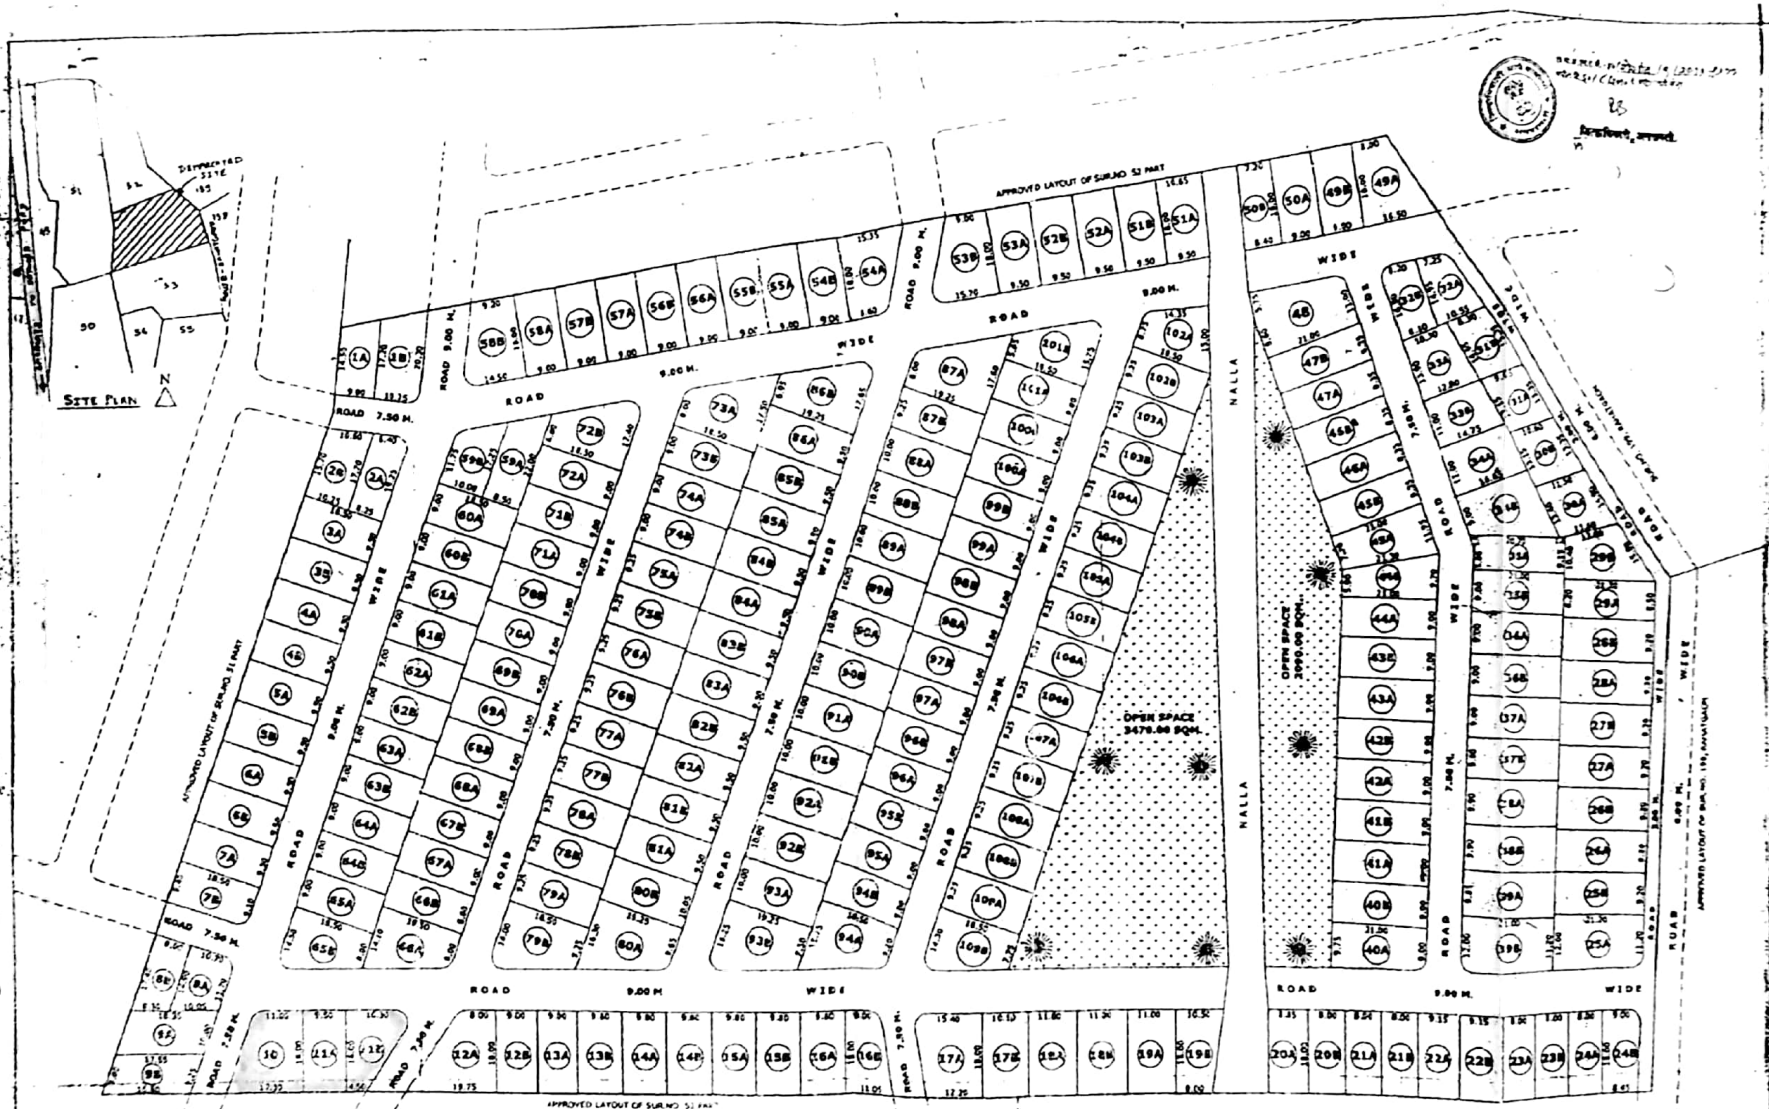


AREA STATEMENT OF PLOTS

PLOT NO.	AREA (SQM.)	AREA (SQFT.)	NOS.	TOTAL AREA (SQM.)

AREA STATEMENT OF LAND

AREA UNDER RESIDENTIAL PLOTS	-	39753.15 SQM.
AREA UNDER OPEN SPACE	-	6460.00 SQM.
AREA UNDER POWER SUB-STATION	-	36.00 SQM.
AREA UNDER ROADS	-	11333.85 SQM.
AREA UNDER CONVERSION (SR. - 54A)	-	9546.00 SQM.
AREA UNDER NALLA (SR. - 52)	-	1400.00 SQM.
TOTAL LAND (SR. - 52/1)	-	58880.00 SQM.

DEMARCATED RESIDENTIAL LAYOUT PLAN OF SUR.NO. - 52/1, MOUZE :- GHEGRON, TAL & DIST.:- AMRAVATI.(M.S.)

Scanned by CamScanner