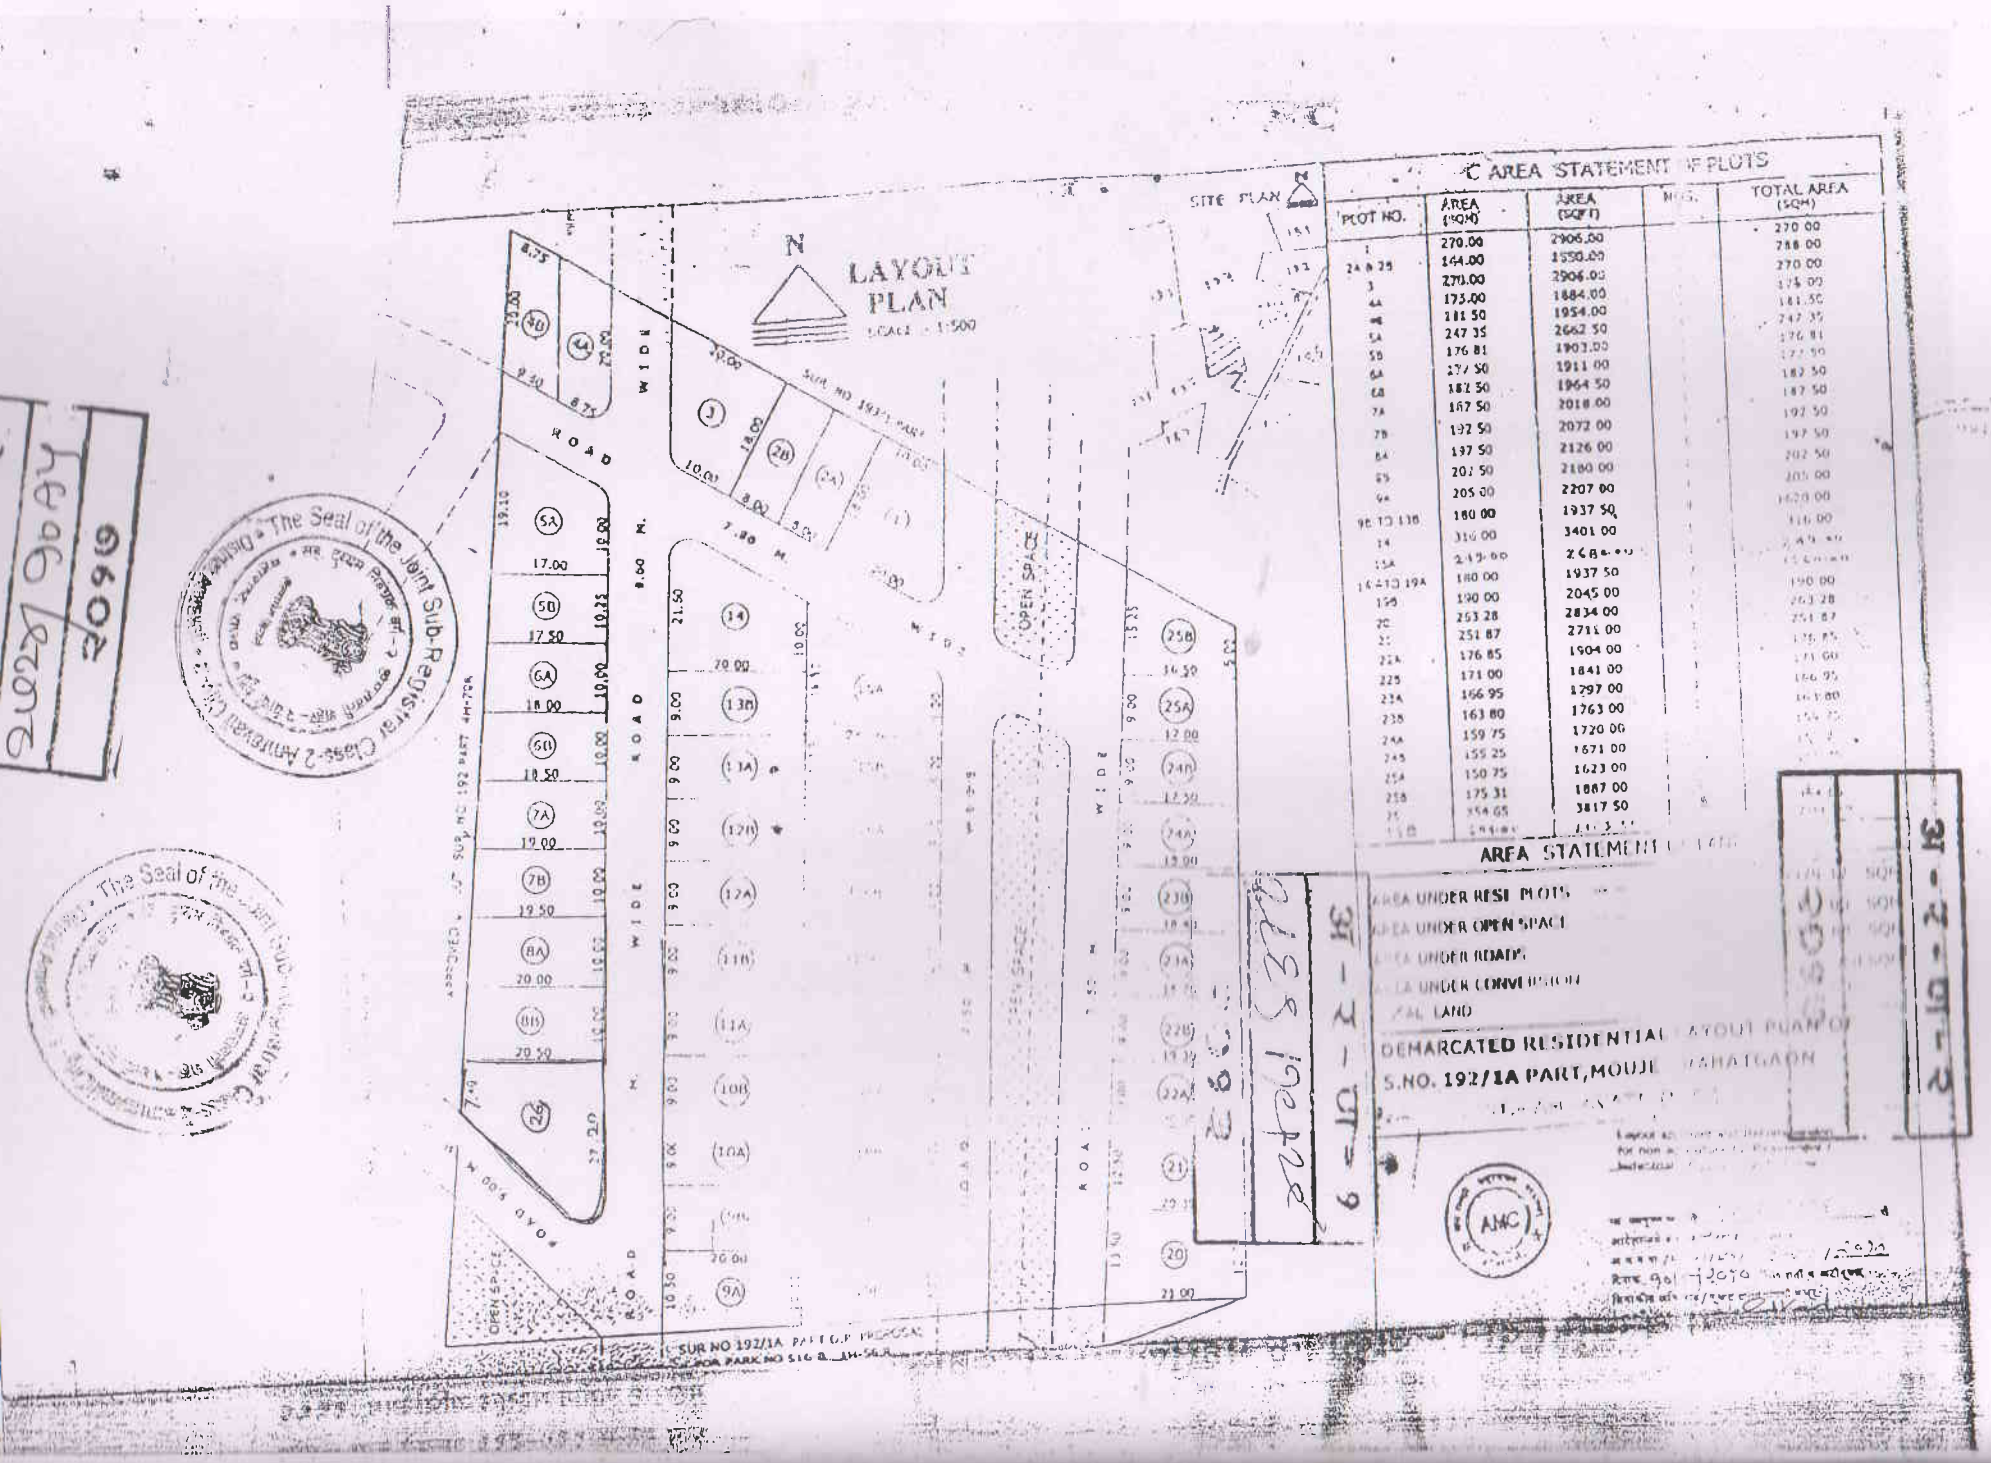

SITE PLAN
N
LAYOUT PLAN
SCALE - 1:500
AREA STATEMENT OF PLOTS
PLOT NO.
AREA (SQM)
AREA (SQFT)
NOS.
TOTAL AREA (SQM)
AREA STATEMENT
AREA UNDER RESI PLOTS
AREA UNDER OPEN SPACE
AREA UNDER ROADS
AREA UNDER CONVERSION
TOTAL LAND
DEMARCATED RESIDENTIAL LAYOUT PLAN OF
S.NO. 192/1A PART, MOUJE
SAHATGAON
SUR NO 192/1A PART OF MOUJE
FOR PARK NO SIG & JH-56
ROAD
WIDE
OPEN SPACE
AHC
The Seal of the Joint Sub-Registrar Class-2 Mapusa
2696/2022
31-12-2022