

Valid for Proposed Construction Only


सहज्यक, राष्ट्रीय नगरपालिका
महानगरपालिका अमरावती


PROFORMA-I AREA STATEMENT

PROPOSED COMMERCIAL CUM RESIDENTIAL
BUILDING PLAN
ON PLOT NO.65A,65B,66A,66B S.NO.184/1, MOUJA
RAHATGAON

AREA STATEMENT			
(a) Area of plot	(b) Area of plot to be considered		744.72 Sq.M
(c) % area ownership document (71/2, CTR exempt)			744.72 Sq.M
(d) % area per easement sheet			744.72 Sq.M
(e) A/c per site			744.72 Sq.M
Deductions for			
(a) Proposed D/P	(b) Road widening Area/ Service Road/ Highway widening		0.00 Sq.M
(c) 150 x 15 P	(d) Interstation area		0.00 Sq.M
(e) 150 x 15 P	(f) Interstation area		0.00 Sq.M
(g) Balance area of plot (1-2)			744.72 Sq.M
(h) Asymmetry Space (if applicable)			0.00 Sq.M
(i) Acquisition			0.00 Sq.M
(j) Adjustment of RB, if any			0.00 Sq.M
(k) Balance Proposal			744.72 Sq.M
Net Plot Area (D-4-e)			
(a) Recreational Open Space (if applicable)			0.00 Sq.M
(b) Required			0.00 Sq.M
(c) Proposed			0.00 Sq.M
(d) Proposed			0.00 Sq.M
(e) Proposed			0.00 Sq.M
Certificate of Area : Certified that the plot under reference was surveyed by me on _____ sides etc. of plot situated on plain area as measured on side and the area worked out tallies with the area measured in document of Ownership T.T. Survey Records/ Land Records/ Departmental Survey records, and the dimensions

Bhunda

JOHIT O. PUNSHI
Architect & Interior Designer
C.O.A. Post No. CA2700836460

Signature _____
(Name of Architect/ Licensed Engineer/ Supervisor)

Owner's Declaration -
We undersigned hereby confirm that I/we would abide by plans approved by Authority/ Collector. We would execute the structure as per approved plans. Also I/we would execute the work under supervision of proper technical person so as to ensure the quality and safety at the work site.

Owner's Name and Signature _____

9. Shri. Gopi Kamal Malviya






Architect/ Licensed Engineer/ Supervisor name and signature

Shri O. Panshi







Reg. No. CA/2006/38440

Job No.	Drawing No.	Scale	Drawn by	Checked by	Sheet No.	Registration No. of Architect/ License No. of Licensed Engineer / Supervisor
						1/2

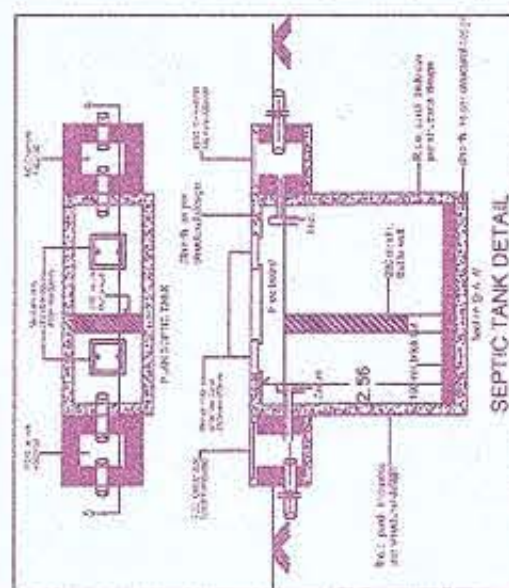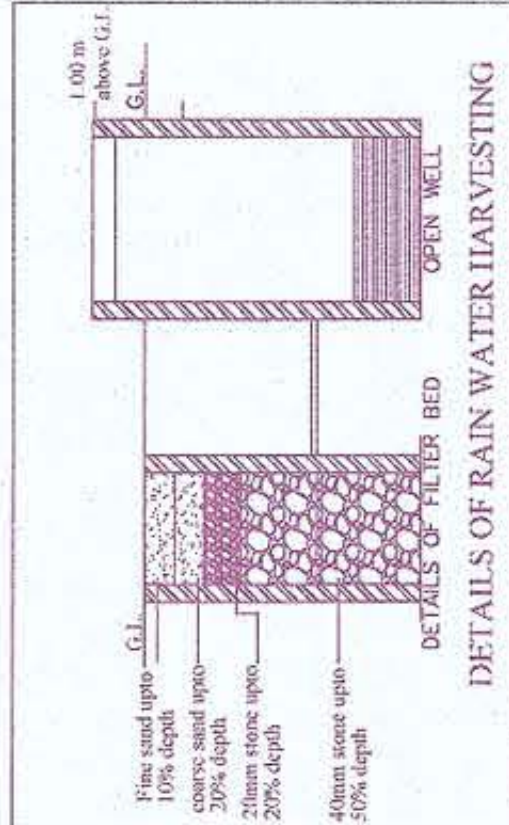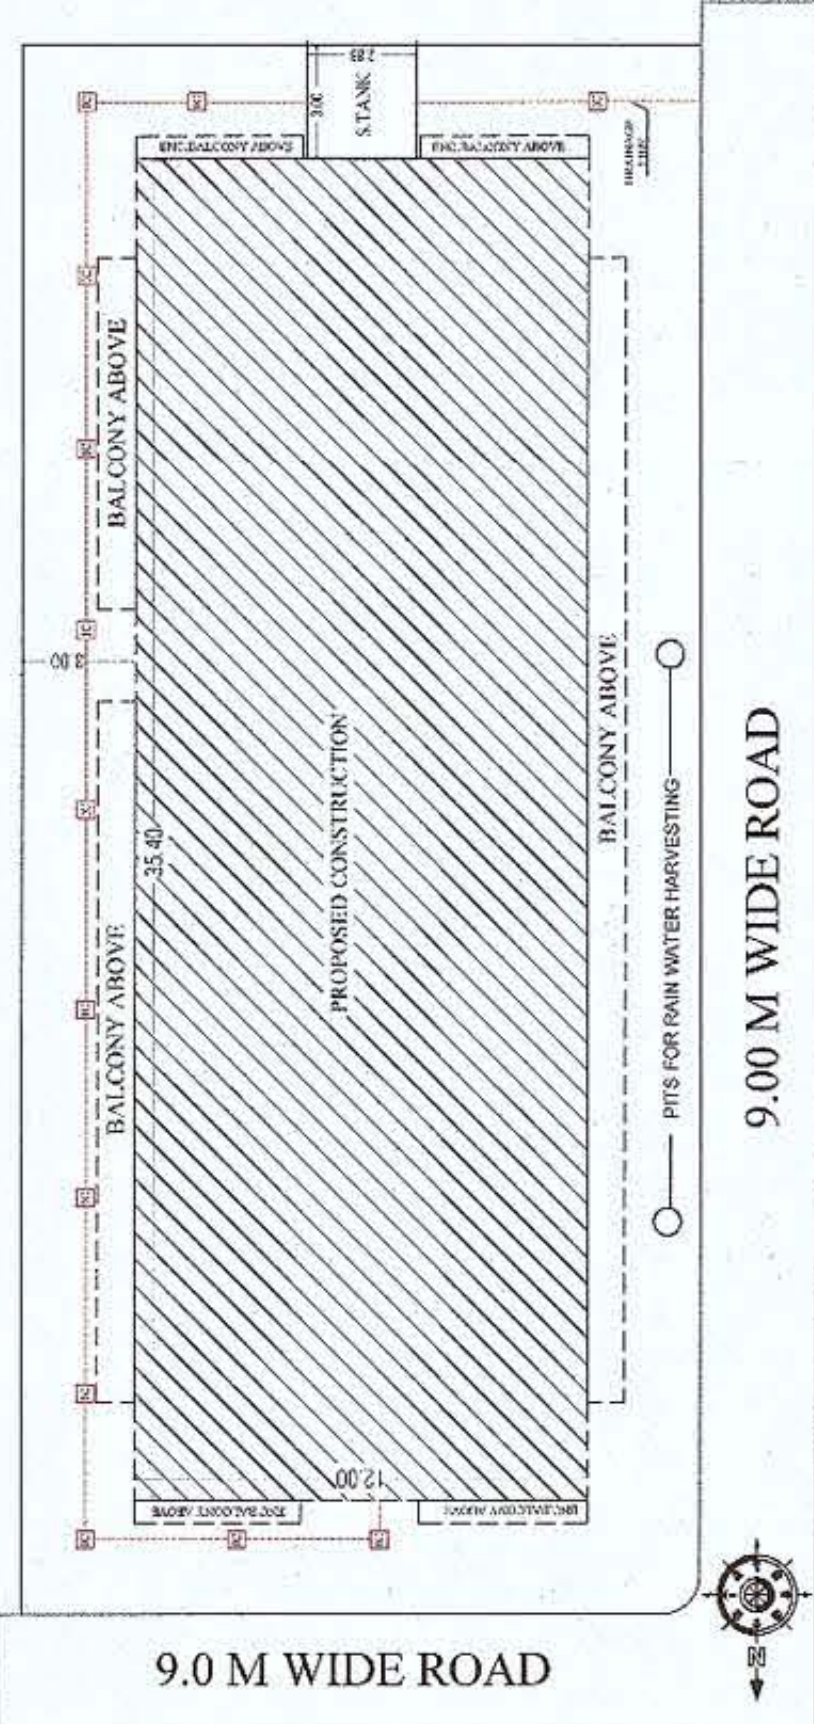

Fifth Floor		Typical Floor		Area	
A	3.22	A	16.48		
B	3.44	B	9.31		
C	101.06	C	2.64		
D	6.72	D	2.70		
E	12.78	E	2.65		
F	6.72	F	2.70		
G	101.11	G	142.96		
H	3.23	H	140.69		
I	3.39	I	141.14		
J	33.24	J	30.22		
Total	275.03	Total	483.50		
Deduct Lift	5.51	Deduct V. Shaft	17.25		
Deduct V. Shaft	8.85	Deduct Lift	5.51		
Grand total	260.87	Grand Total	470.74		

	Ground floor	Area
A		42.92
B		3.10
C		41.80
D		14.78
E		11.03
Total		113.63
Deduct Lift		2.75
GrandTotal		110.89

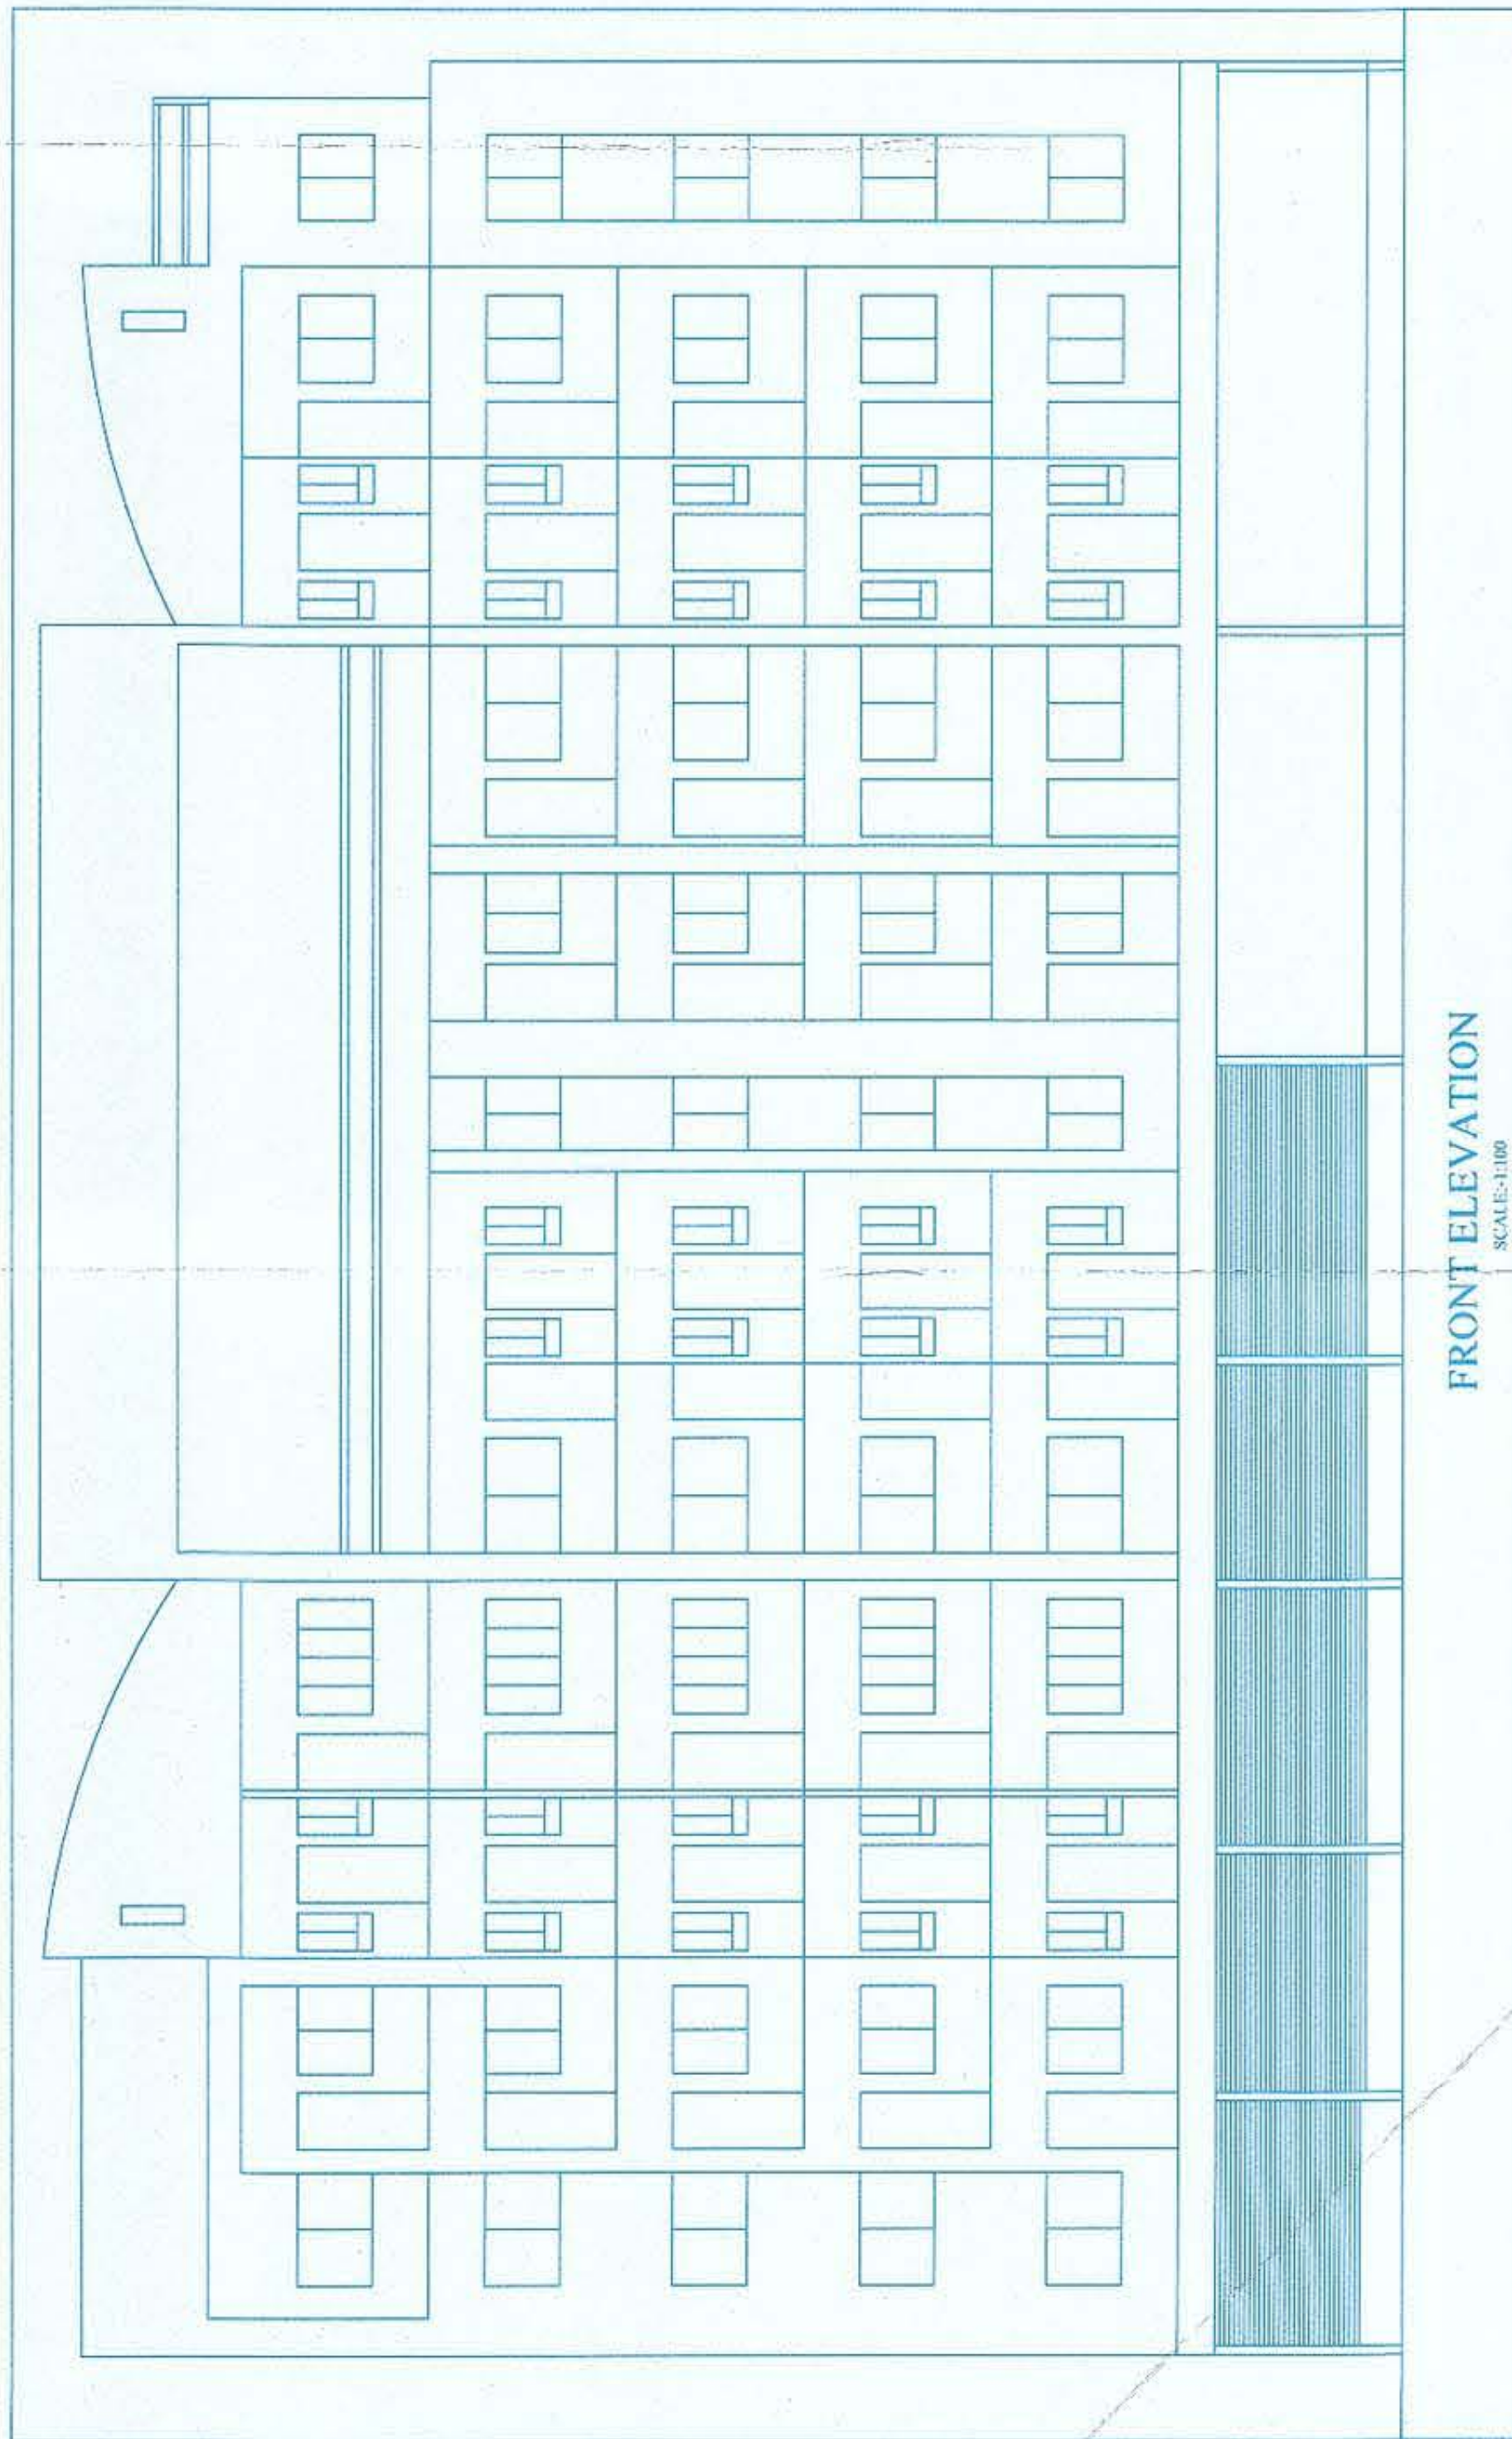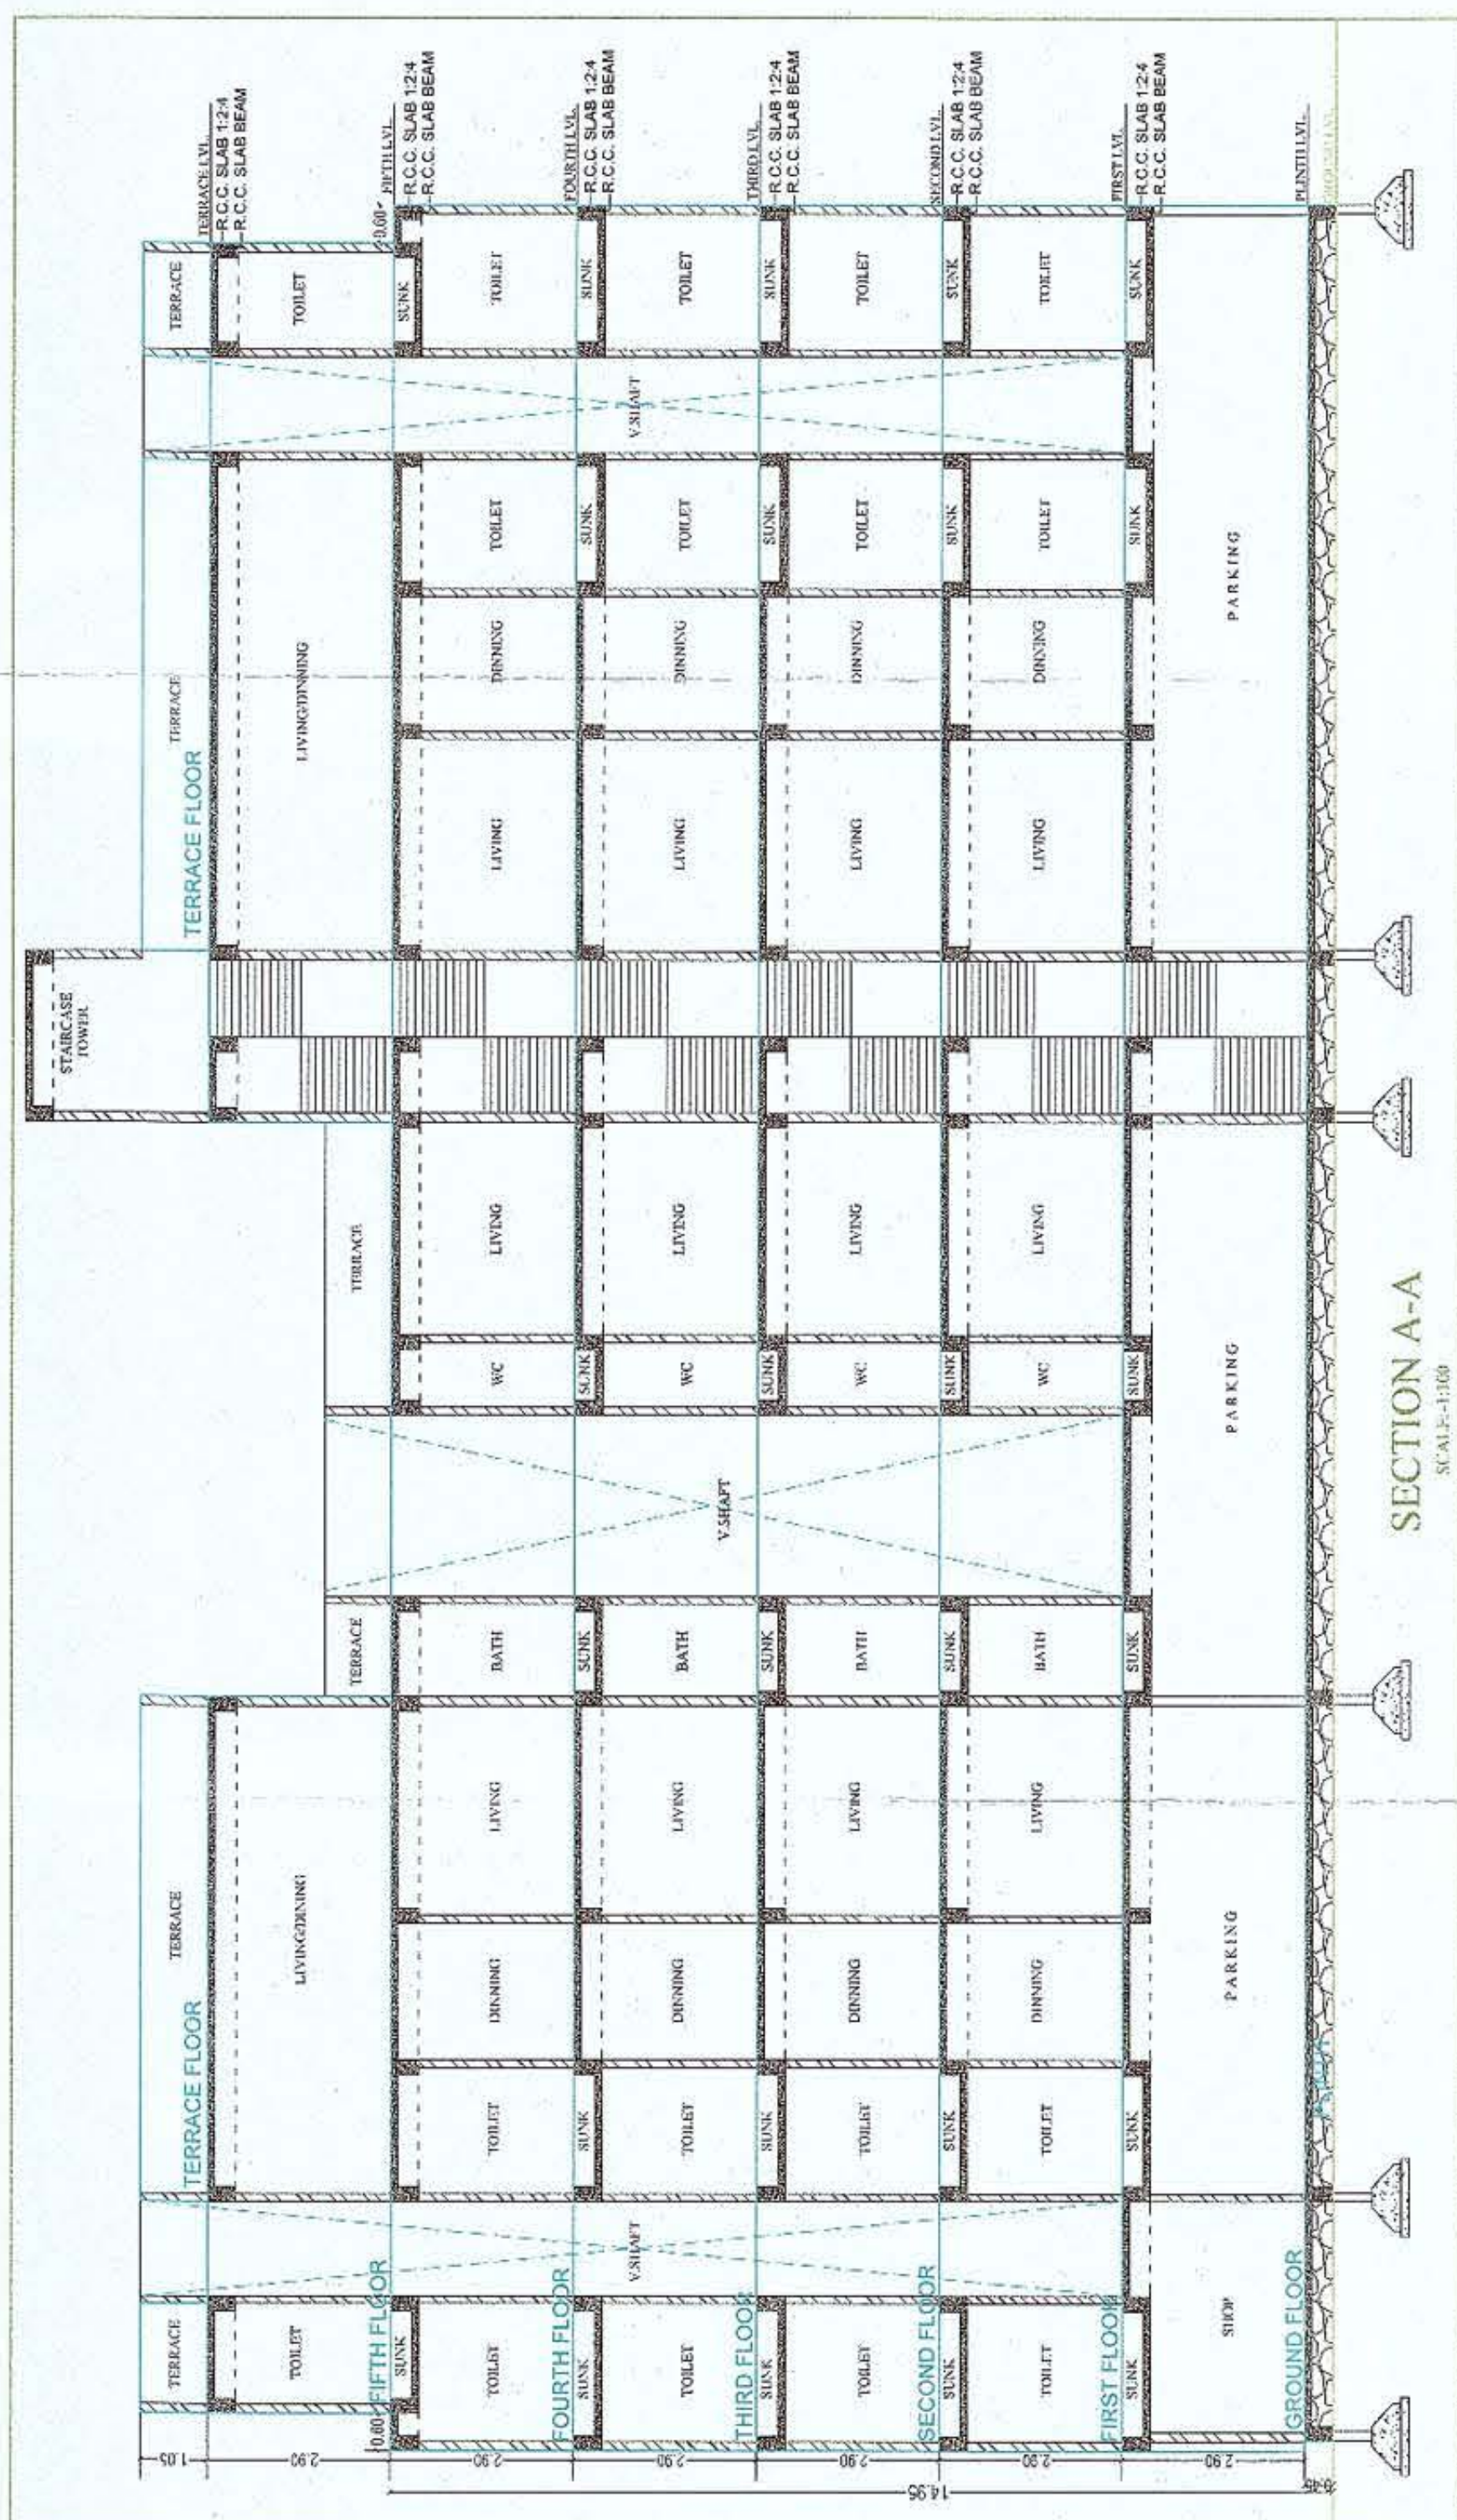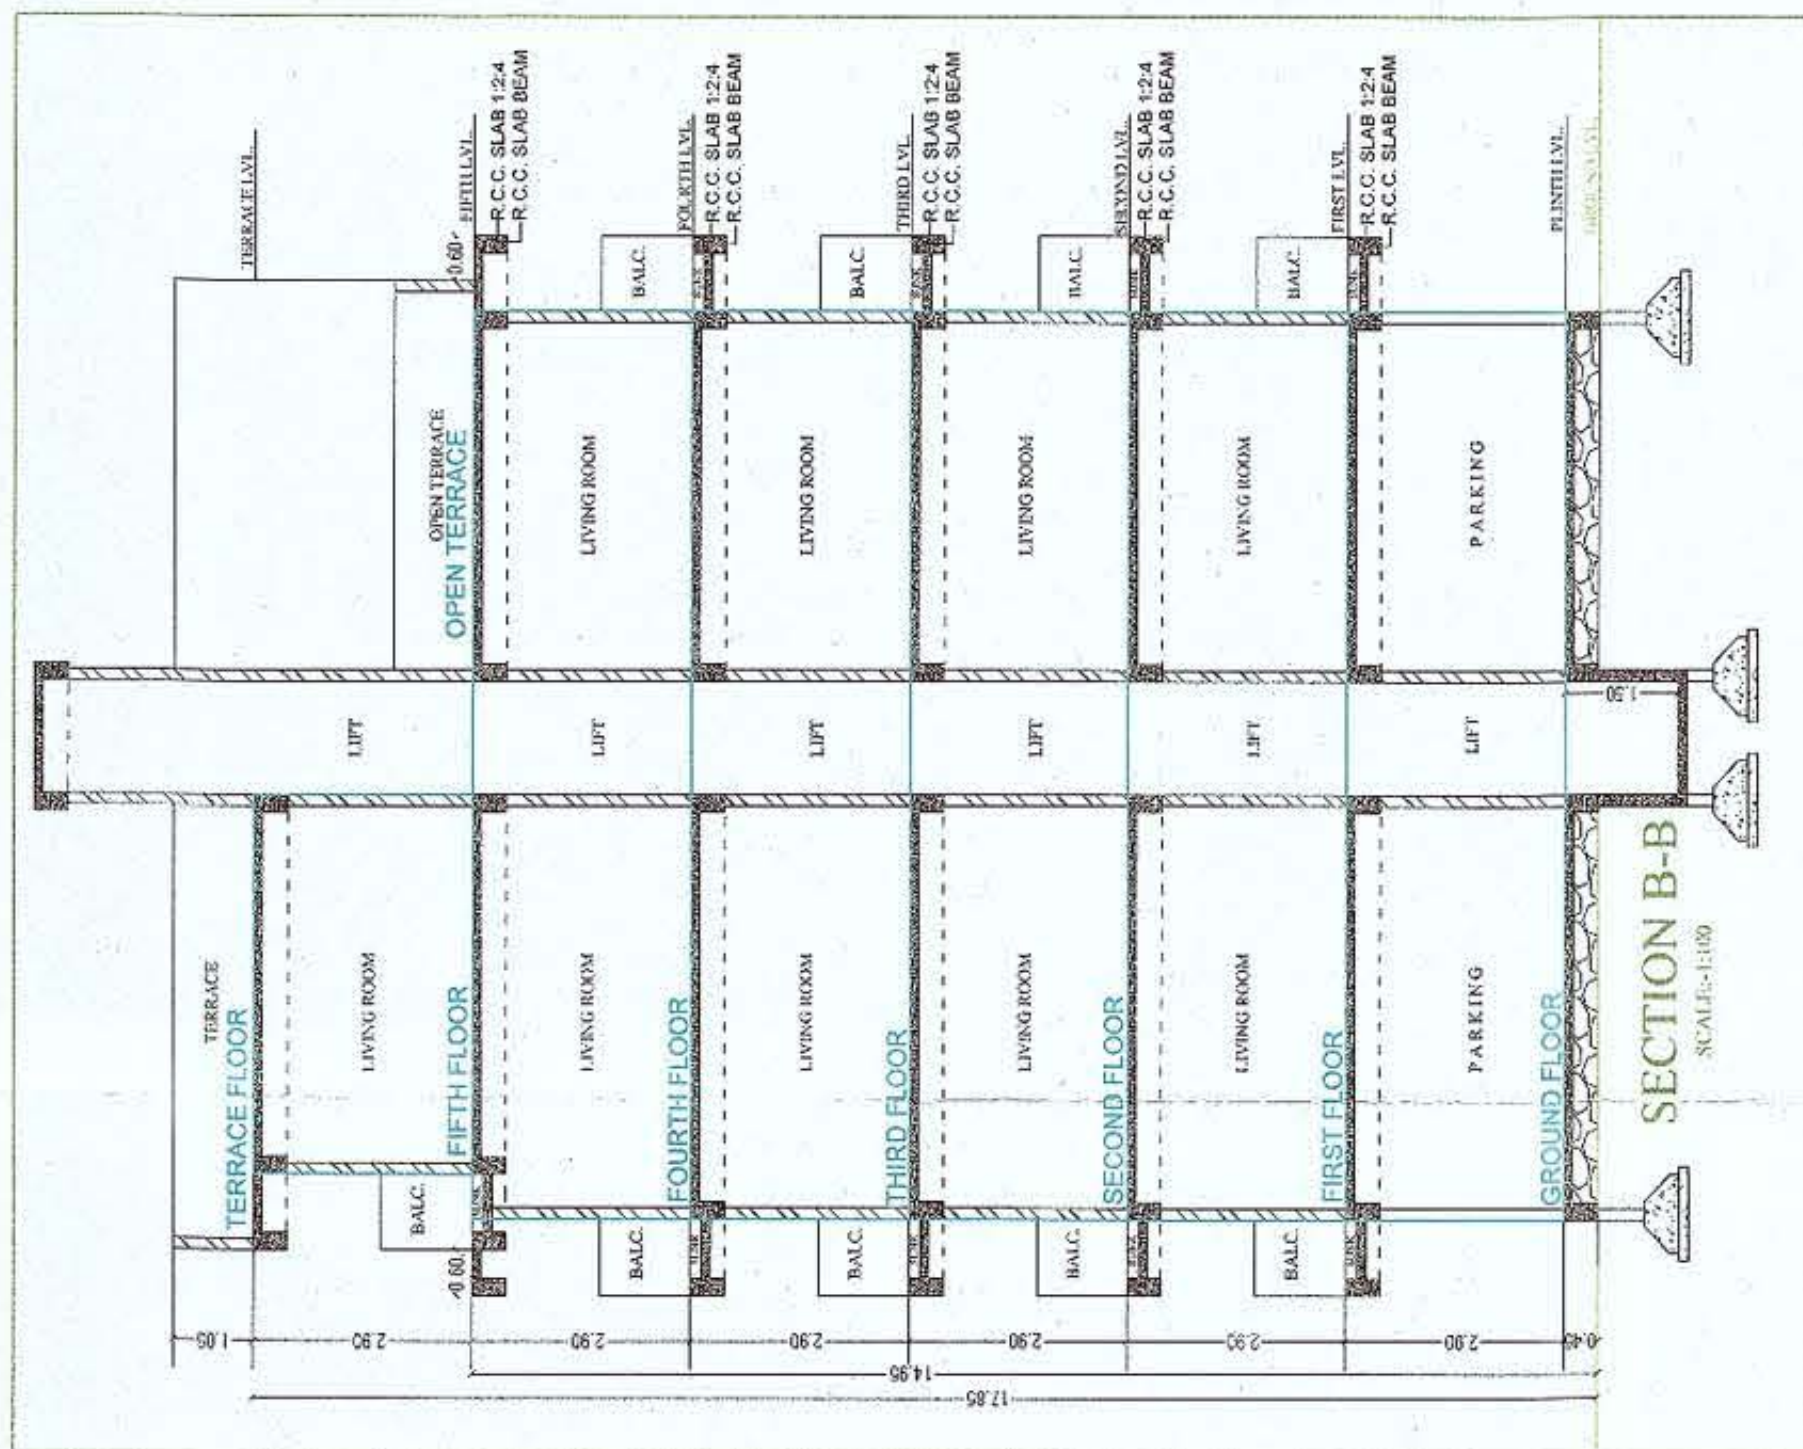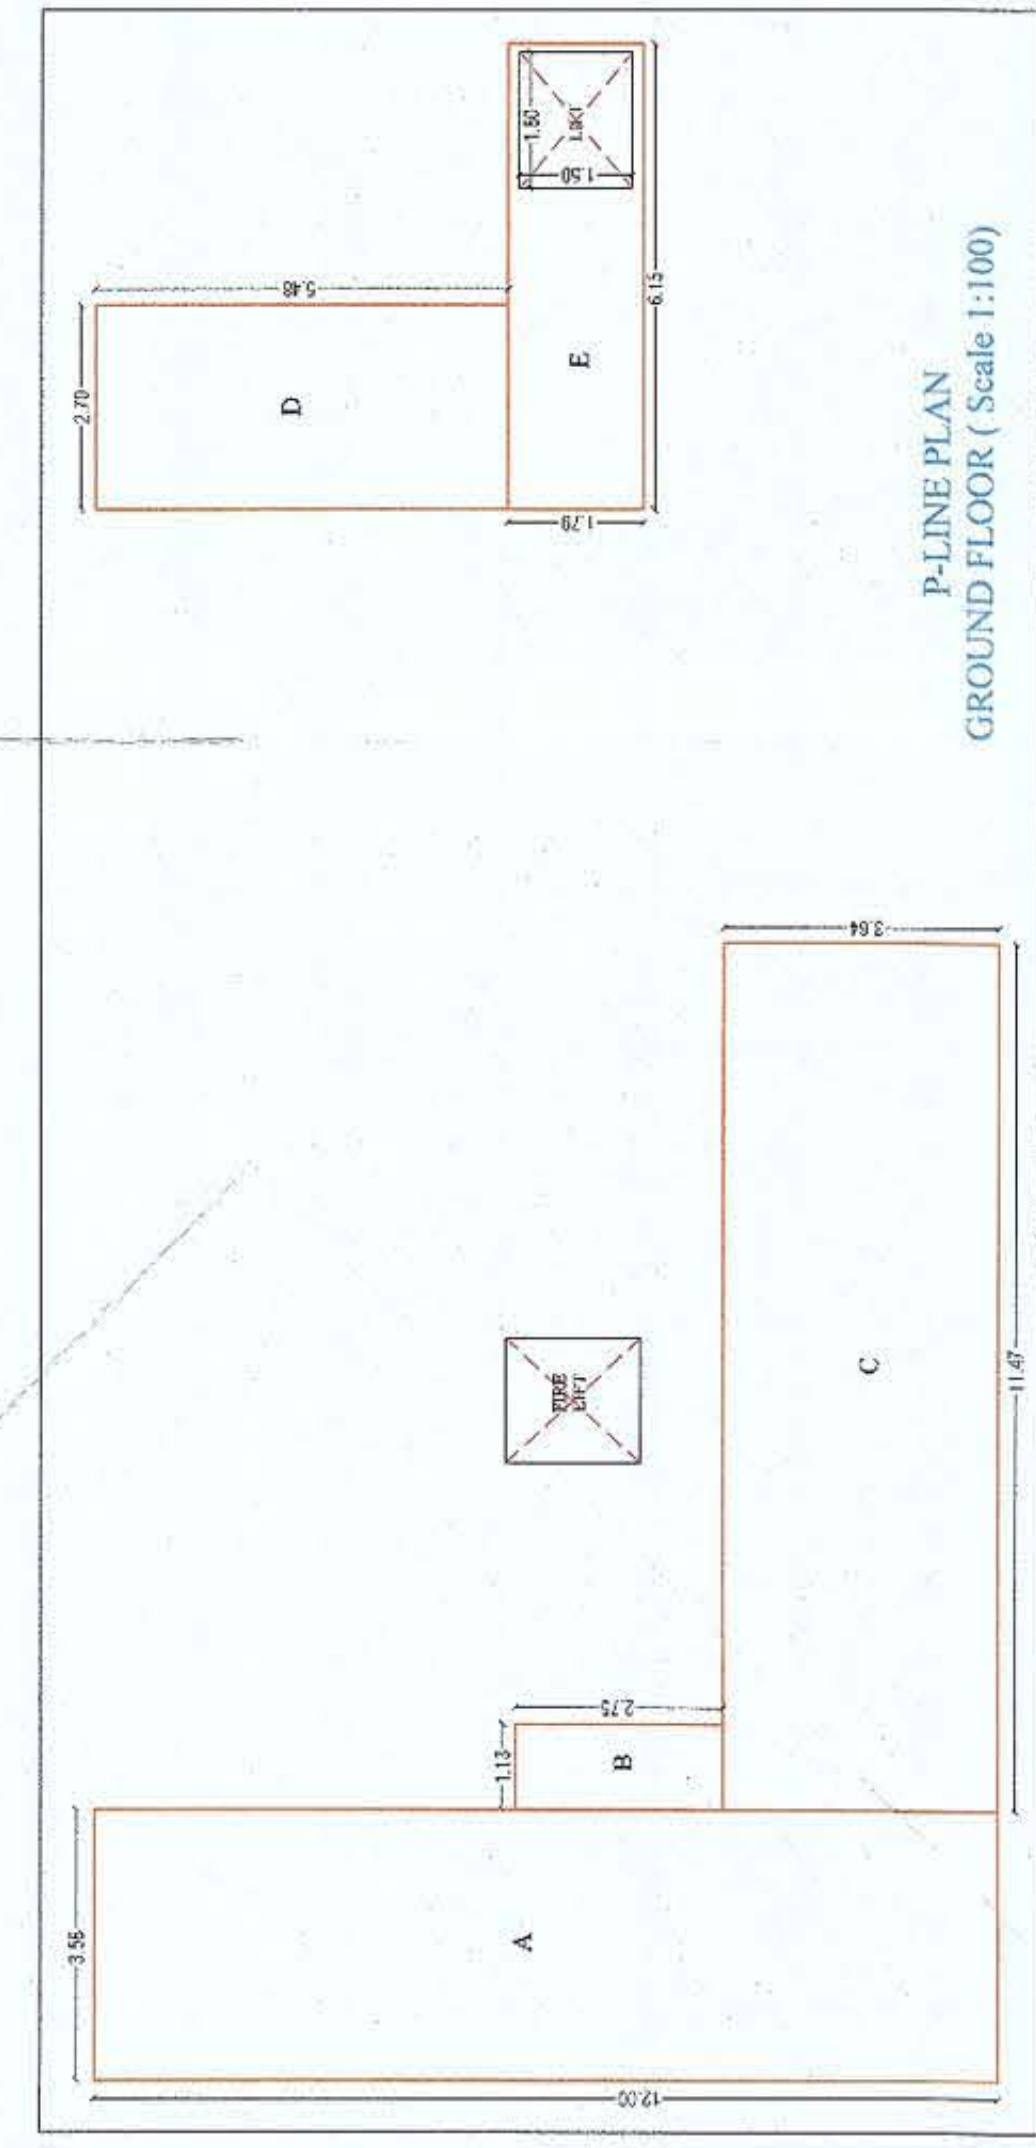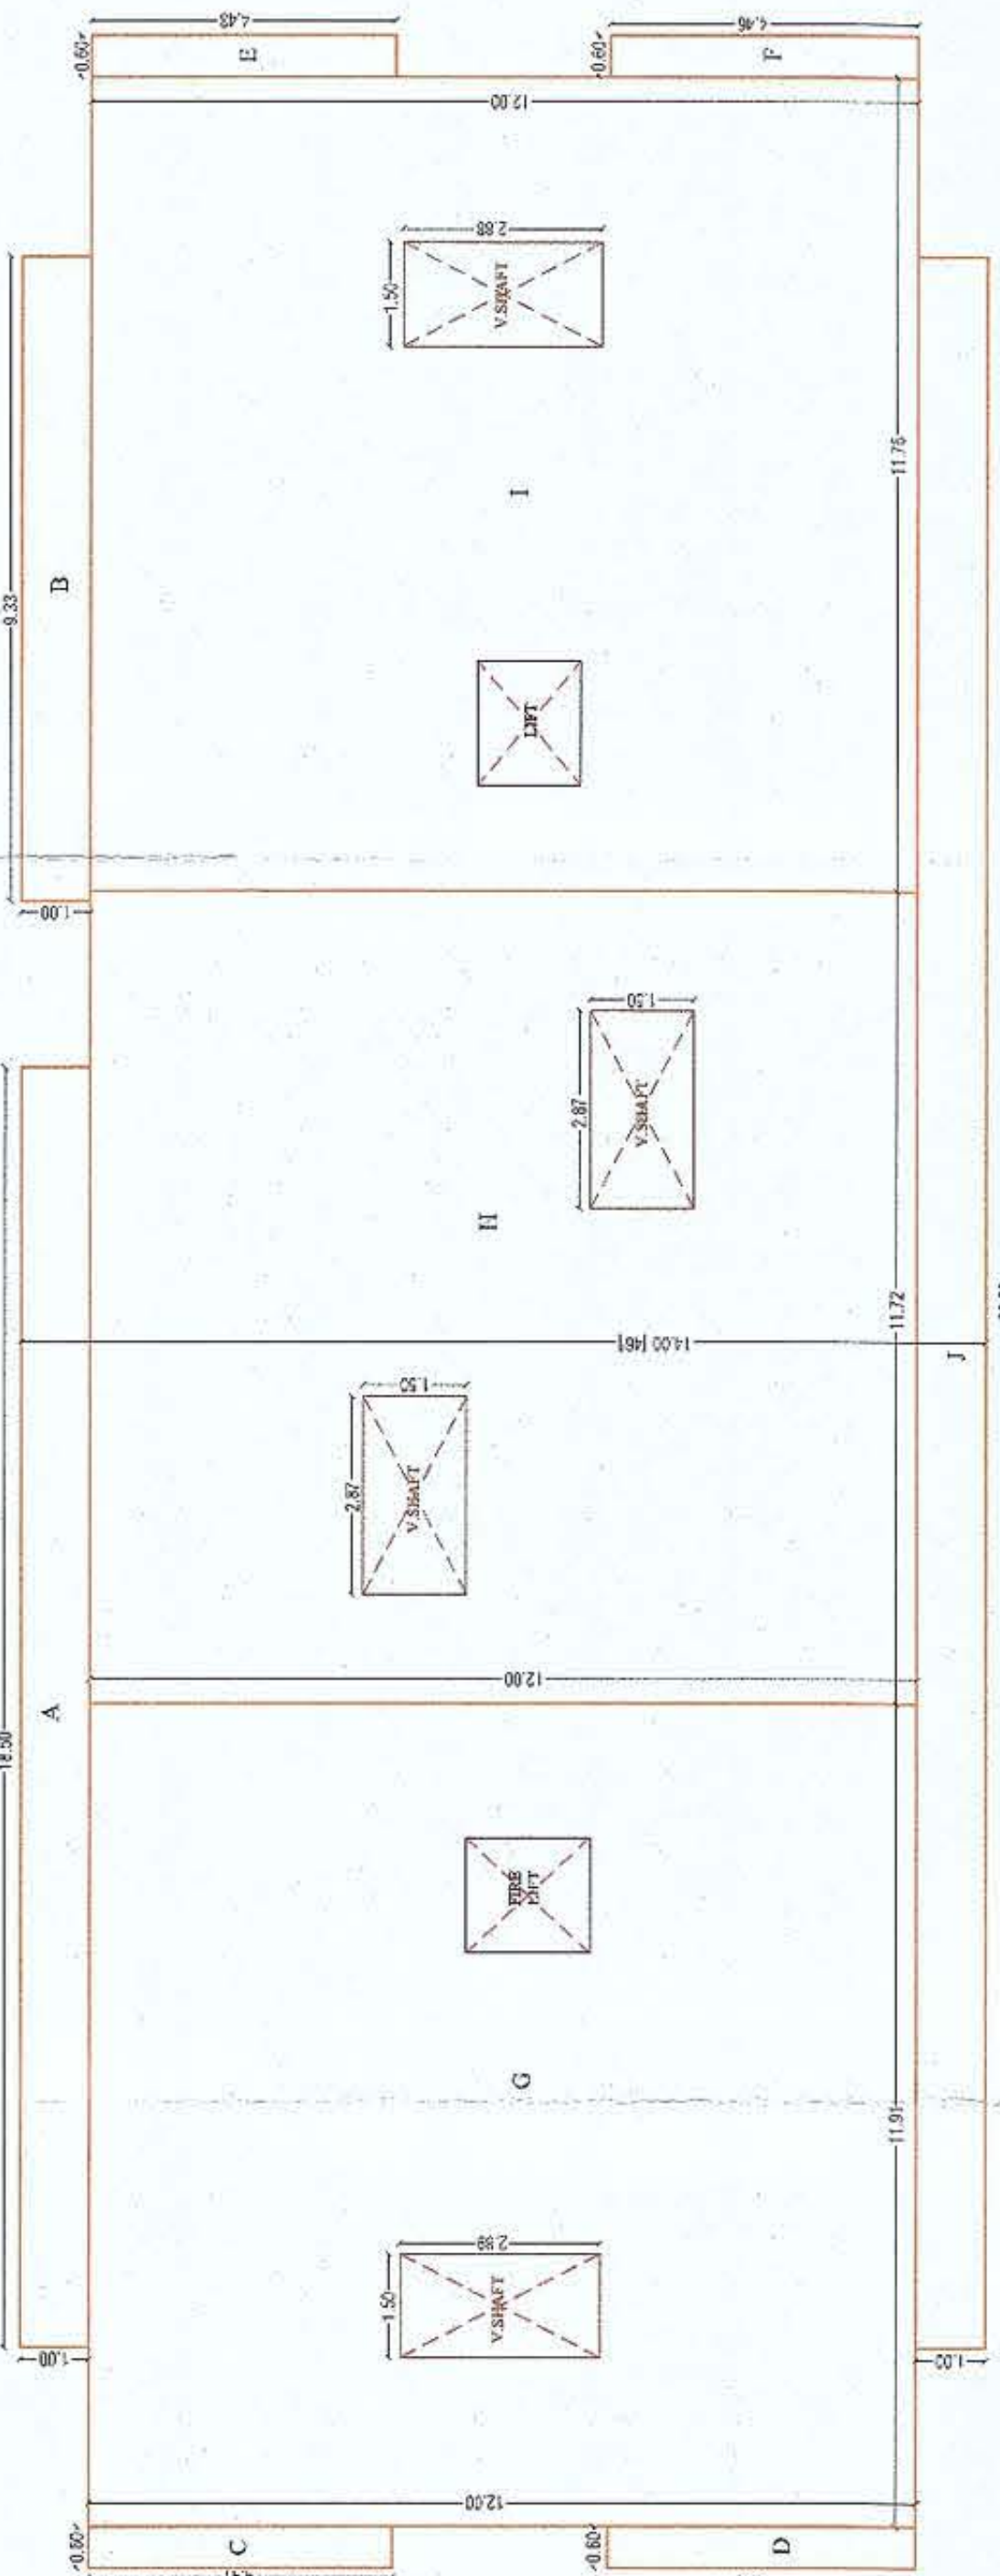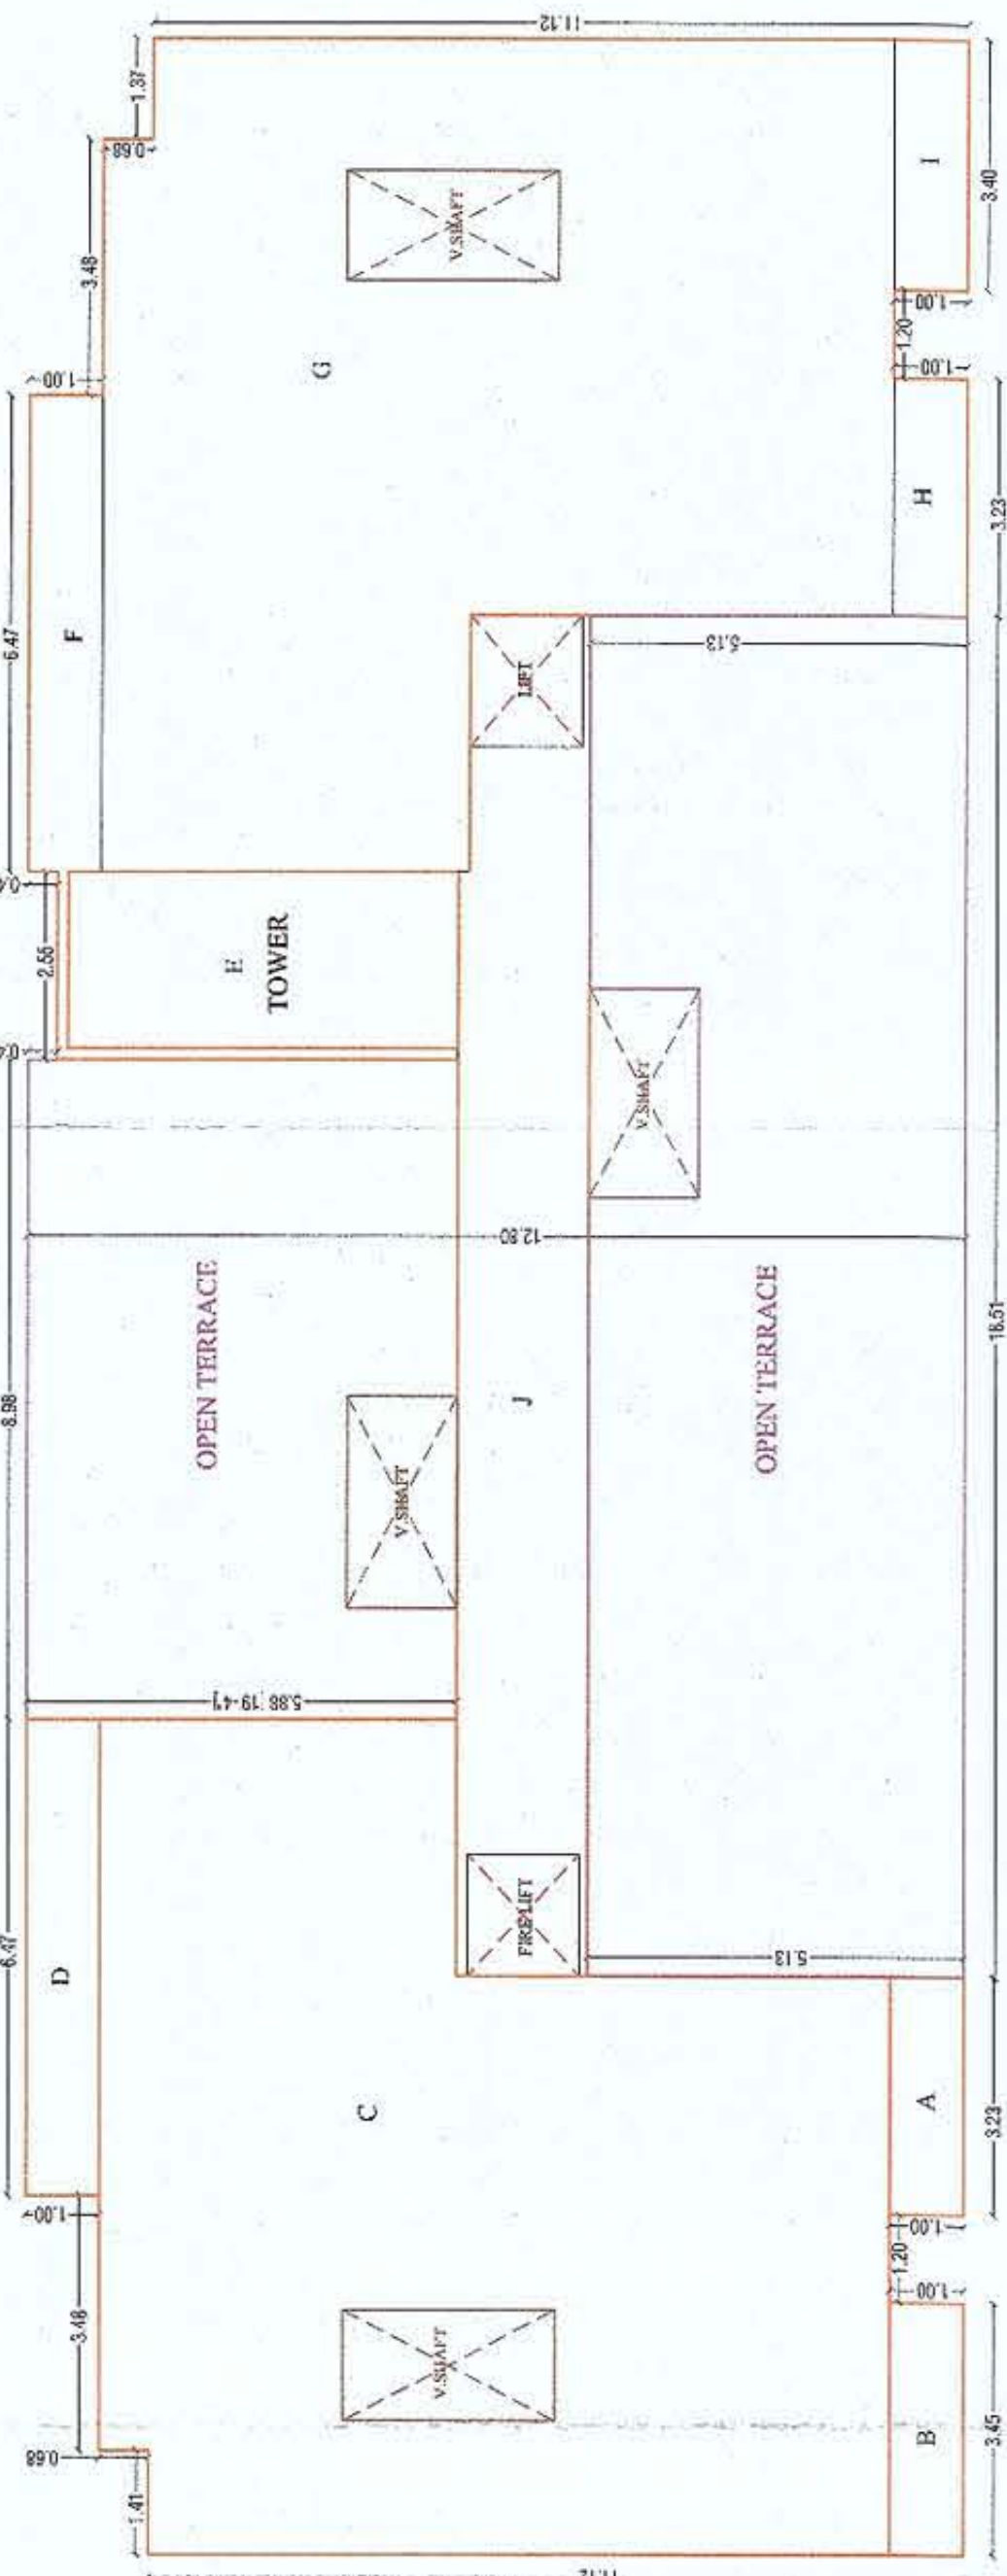

P-LINE PLAN
TYPICAL FIRST, SECOND, THIRD & FOURTH FLOOR (Scale 1:100)

P-LINE PLAN
FIFTH FLOOR (Scale 1:100)