
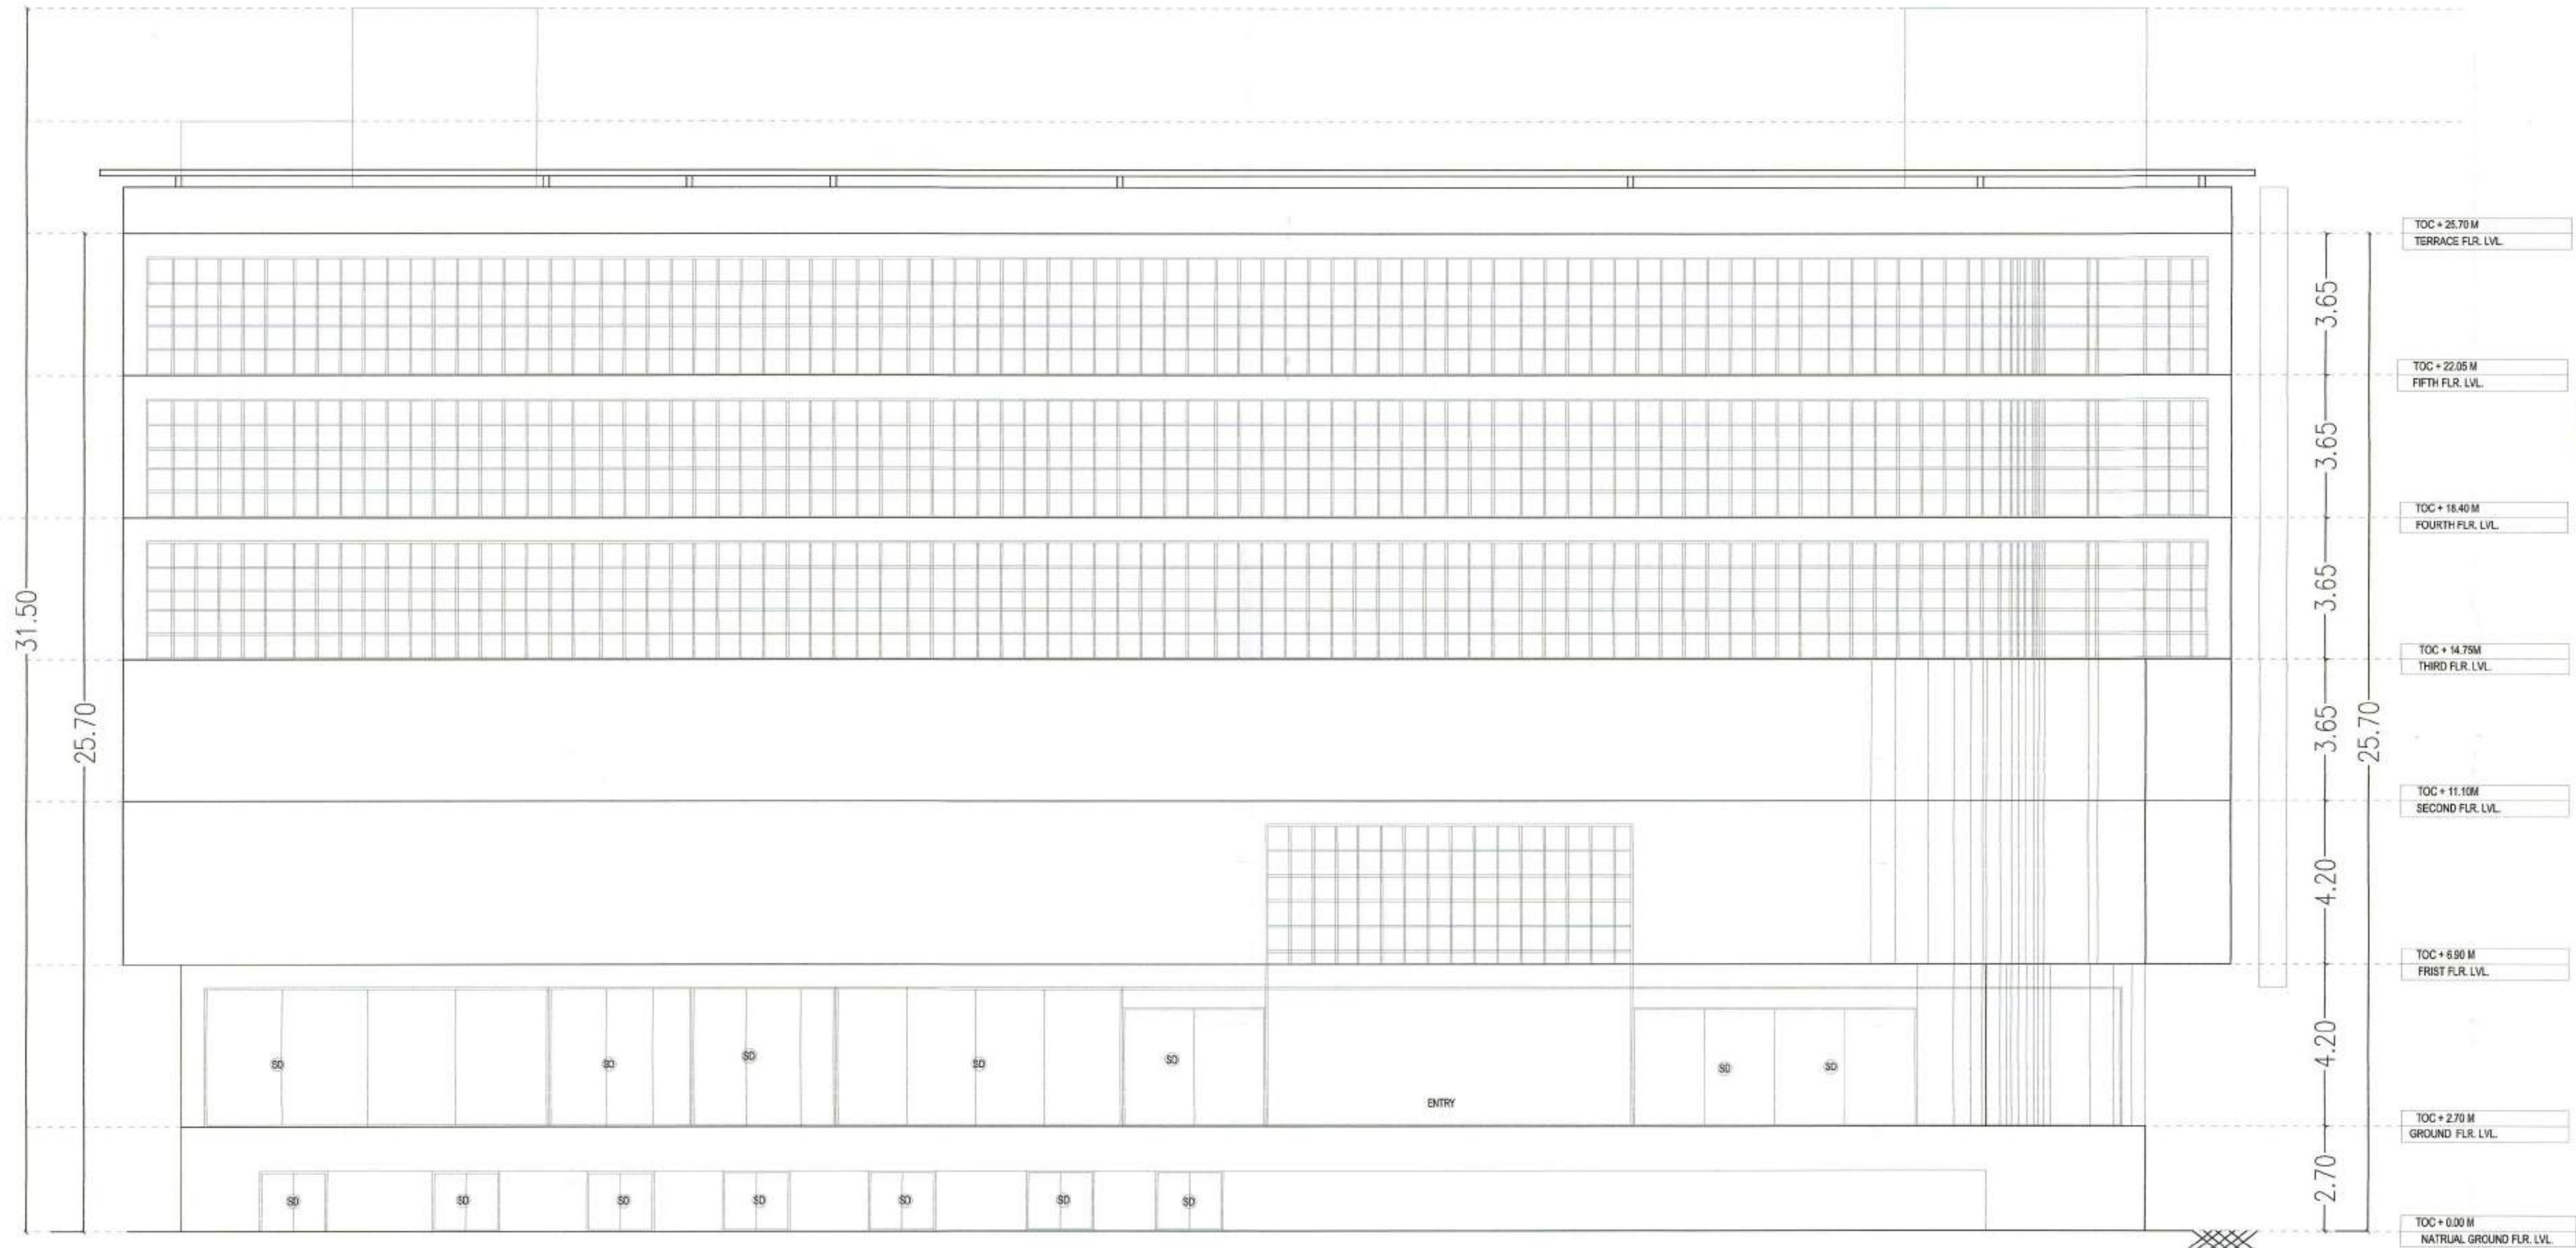


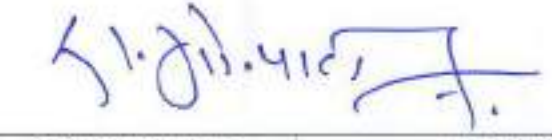

FRONT SIDE ELEVATION
SCALE 1:100

STAMP OF APPROVAL		11/18		
PROJECT				
PROPOSED COMMERCIAL AND RESIDENTIAL BUILDING ON PLOT NO. SR.NO 13/4, 13/5, VIL - SHEGAON PRAGANE NANDGAON (PETH) TAL-DIST - AMRAVATI, PROJECT NAME : D.R. CITY RESIDENTIAL PROJECT NAME : VISTA IMPERIA COMMERCIAL PROJECT NAME : M.K. MALL FOR : DEEPRAJAM INFRA SPACE LLP THROUGH RAJEN PATIL				
STAMP OF APPROVAL PLANS:				
 अनुमति, व.सं.न.र./अमरावती/बांधे दि. 31/03/2023 ये बांधेसाठीचे इमारत परवाना व आरंभ प्रमाणपत्र क्र अमरावती/व.सं.न.र./बांधे/ट.नं. ०७७... दि. २६/०४/२०२३ मधील अटींना अनुषंगाने प्रस्तावित इमारत नकाशास खाल रंगाने दुकस्ती सुचविण्याप्रमाणे मंजुरी देण्यात येत आहे. बहालदारी सेवाद्वारे मंजूरपना अमरावती				
CERTIFICATE OF AREA				
CERTIFIED THAT THE PLOT UNDER REFERENCE WAS SURVEYED BY ME ON — AND THE DIMENSIONS OF SIDES ETC. OF PLOT STATED ON PLAN ARE AS MEASURED ON SITE AND THE AREA SO WORKED OUT TALLIES WITH THE AREA STATED IN DOCUMENT OF OWNERSHIP, T.P. SCHEME RECORDS AND RECORDS DEPTT. CITY SURVEY RECORDS.				
OWNER'S DECLARATION				
I/WE UNDERSIGNED HEREBY CONFIRM THAT I/WE WOULD ABIDE BY PLANS APPROVED BY AUTHORITY COLLECTOR. I/WE WOULD EXECUTE THE STRUCTURE AS PER APPROVED PLANS. ALSO I/WE WOULD EXECUTE THE WORK UNDER SUPERVISION OF PROPER TECHNICAL PERSON SO AS TO ENSURE THE QUALITY AND SAFETY AT THE WORK SITE.				
DEEPRAJAM INFRA SPACE LLP, Through				
Mr. Rajen Patil				
				
SIGN OF ARCHITECT	ARCHITECT			
architect shashendra dhadmal CA/197/21/2022	 architect SHASHENDRA DHADMAL & ASSOCIATES ARCHITECTS INTERIOR DESIGNERS & CIVIL ENGINEERS VENDRAJ SARKUL PANCHWATI SQUARE AMRAVATI - 431002			
JOB NO.	DRG. NO.	DATE	SCALE	DRN
---	---	17/01/2023	1:100	---

PROJECT

PROPOSED COMMERCIAL AND RESIDENTIAL
BUILDING ON PLOT NO. SR NO 13/4, 13/5,
'VIL- SHEGAON PRAGANE NANDGAON (PETH)
' TAL-DIST - AMRAVATI,
PROJECT NAME : D.R. CITY
RESIDENTIAL PROJECT NAME : VISTA IMPERIA
COMMERCIAL PROJECT NAME : M.K. MALL
FOR : DEEPAJAM INFRASPACE LLP THROUGH
RAJEN PATIL

STAMP OF APPROVAL PLANS:



अनुमति, मा. नं. / अमरावती / मा. नं. ३१/०३/२०२३
ये क्षेत्रांतर्गत इमारत परवाना व बांधणे प्रमाणित व
अमरावती / मा. नं. / मा. नं. ०७/०३/२०२३
मधील बांधणी अनुमति प्रमाणित इमारत नकाशात दाख
रताने पुढील सुविधाप्रमाण मंजुरी देण्यात येत आहे.
राजें पटिल
महाराष्ट्र शासन, अमरावती

CERTIFICATE OF AREA

CERTIFIED THAT THE PLOT UNDER REFERENCE WAS SURVEYED
BY ME ON — AND THE DIMENSIONS OF SIZES ETC OF PLOT STATED
ON PLAN ARE AS MEASURED ON SITE AND THE AREA SO WORKED OUT
TALLIES WITH THE AREA STATED IN DOCUMENT OF OWNERSHIP &
SCHEME RECORDS AND RECORDS DEPTTY SURVEY RECORDS



OWNER'S DECLARATION

I/WE UNDERSIGNED HEREBY CONFIRM THAT I/WE WOULD ABIDE BY
PLANS APPROVED BY AUTHORITY/COLLECTOR. I/WE WOULD EXECUTE THE STRUCTURE
AS PER APPROVED PLANS. ALSO I/WE WOULD EXCISE THE WORK UNDER
SUPERVISION OF PROPER TECHNICAL PERSON SO AS TO ENSURE THE QUALITY AND
SAFETY AT THE WORK SITE

DEEPAJAM INFRASPACE LLP, Through

Mr. Rajen Patil

Signature

ARCHITECT



ARCHITECTS & ASSOCIATES
PRACTICE
VINDHAN, SANJOL PANCHANG SQUARE
PUNE 411 002

JOB NO. — DATE 17/03/2023 SCALE 1:100 DRN



SECTION 'A-A'
SCALE 1:100