
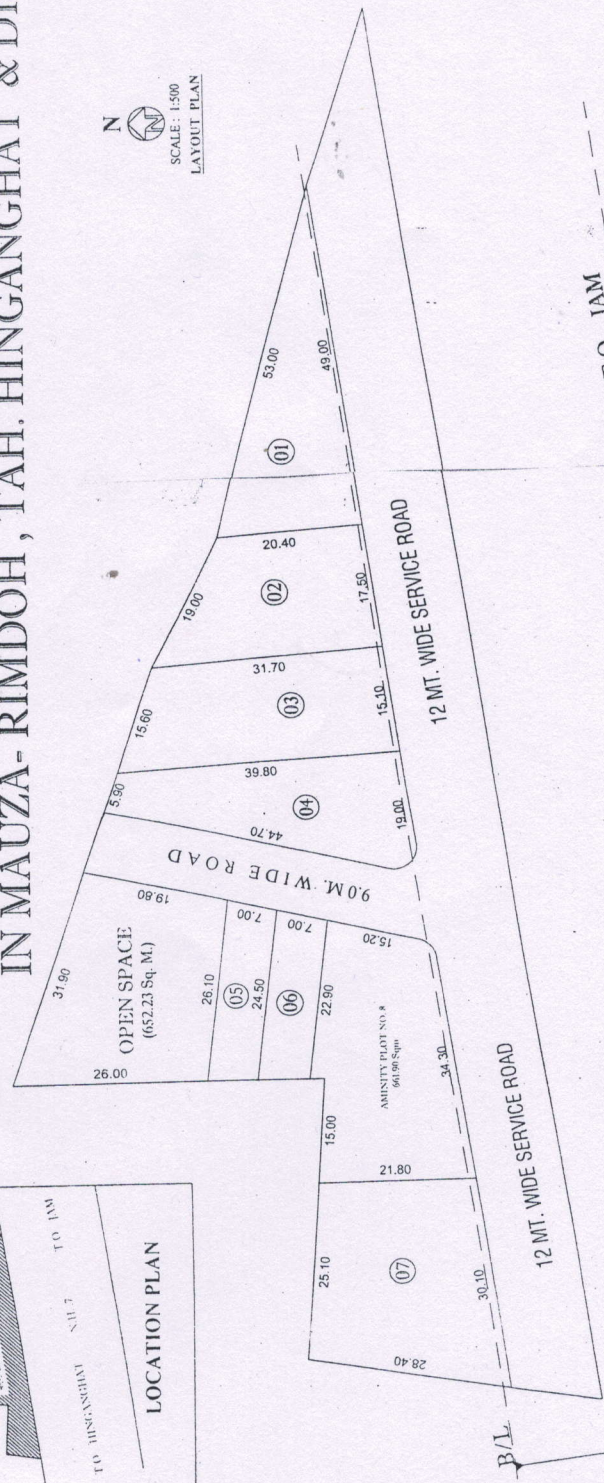


DEMARCATED RESIDENTIAL LAYOUT PLAN IN SURVEY NO. 55/4A, IN MAUZA-RIMDOH, TAH. HINGANGHAT & DIST. WARDHA

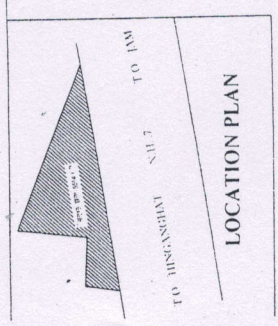

N

SCALE: 1:500

LAYOUT PLAN

AREA STATEMENT		
1. AREA UNDER SRY. NO. 55/4-A	-	6500.00 Sqm.
2. AREA UNDER OPEN SPACE	-	652.23 Sqm.
3. AREA UNDER AMINITY PLOT NO 8	-	661.90 Sqm.
4. NET AREA UNDER PLOT	-	2995.29 Sqm.
5. NET AREA UNDER ROAD	-	2190.98 Sqm.

PLOT INDEX				
PLOT NO.	PLOT AREA IN SQ.MT.	CURVE AREA	NET PLOT AREA IN SQ.MT.	NO OF PLOTS
1	499.80		499.80	1
2	455.88		455.88	1
3	539.82		539.82	1
4	482.50	6.05	476.45	1
5	177.10		177.10	1
6	165.90		165.90	1
7	680.34		680.34	1
TOTAL				2995.29

OWNER

ENGINEER

SC. GHUDE
Civil Engineer
W.A. RD. H.A.
Reg. No. 17444/2016