
PROPOSED RESIDENTIAL LAYOUT IN SR. NO.98/1, MOUZA- BORGAON, TAH./DIST.- WARDHA

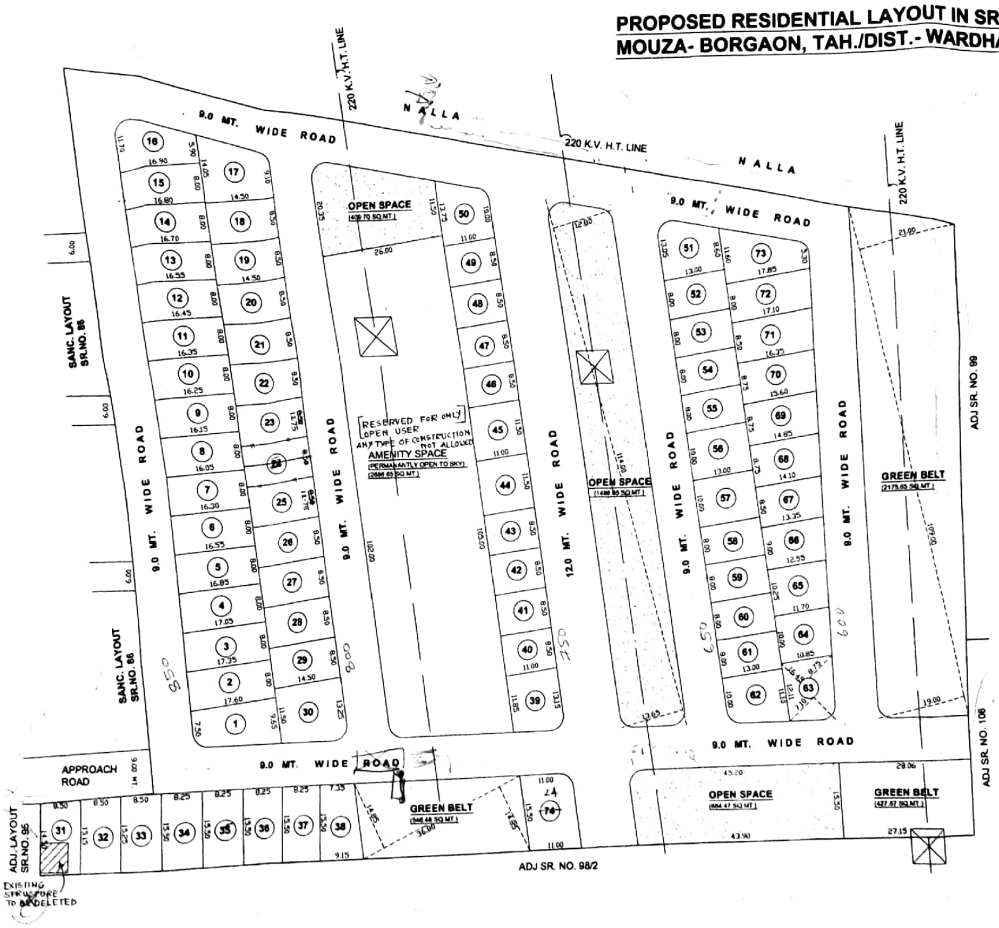



PLOT INDEX : - (IN SQ.MT.)

PLOT NO.	NOS	AREA OF EACH PLOT	CORNER DEDUCTION	NET AREA OF EACH PLOT	TOTAL AREA
1	1	150.92	4.35	146.57	146.57
2	1	139.80	0.00	139.80	139.80
3	1	137.60	0.00	137.60	137.60
4	1	135.60	0.00	135.60	135.60
5	1	133.60	0.00	133.60	133.60
6	1	131.40	0.00	131.40	131.40
7	1	129.40	0.00	129.40	129.40
8	1	128.80	0.00	128.80	128.80
9	1	129.60	0.00	129.60	129.60
10	1	130.40	0.00	130.40	130.40
11	1	131.20	0.00	131.20	131.20
12	1	132.00	0.00	132.00	132.00
13	1	133.00	0.00	133.00	133.00
14	1	134.00	0.00	134.00	134.00
15	1	134.80	0.00	134.80	134.80
16	1	148.72	4.35	144.37	144.37
17	1	167.83	4.35	163.48	163.48
18 TO 29	12	123.25	0.00	123.25	1479.00
30	1	179.43	4.35	175.08	175.08
31	1	126.01	0.00	126.01	126.01
32	1	129.20	0.00	129.20	129.20
33	1	130.68	0.00	130.68	130.68
34 TO 38	5	127.87	0.00	127.87	639.35
39	1	137.50	6.05	131.45	131.45
40 TO 43	4	93.50	0.00	93.50	374.00
44, 45	2	126.50	0.00	126.50	253.00
46 TO 49	4	93.50	0.00	93.50	374.00
50	1	130.62	6.05	124.57	124.57
51	1	140.72	4.35	136.37	136.37
52 TO 55	4	104.00	0.00	104.00	416.00
56, 57	2	130.00	0.00	130.00	260.00
58 TO 61	4	104.00	0.00	104.00	416.00
62	1	137.15	4.35	132.80	132.80
63	1	130.36	4.35	126.01	126.01
64	1	112.75	0.00	112.75	112.75
65	1	124.28	0.00	124.28	124.28
66	1	116.55	0.00	116.55	116.55
67	1	116.66	0.00	116.66	116.66
68	1	126.65	0.00	126.65	126.65
69	1	133.21	0.00	133.21	133.21
70	1	139.78	0.00	139.78	139.78
71	1	142.16	0.00	142.16	142.16
72	1	139.80	0.00	139.80	139.80
73	1	150.83	4.35	146.48	146.48
74	1	170.50	6.05	164.45	164.45
23, 24	2	184.97	—	169.97	339.94
				TOTAL -	9201.90

नगर रचना व मूल्य निर्धारण विभाग
शासन कार्यालय, वर्धा
बाबतपत्र सहा रोवे दुरुती येथा प्रमाणे
या कार्यालयाचे पत्र क्र. मे. कोलांबा (वो)/सि.क. ४४११/-भूल/ 2017
दिनांक 29/05/2018 रोजचे नियमी
(Recommended for Demarcation) निकाल कृपया पहा.
नगर रचनाकार
वर्धा



LOCATION PLAN
SCALE 1:5000

AREA STATEMENT :

TOTAL AREA OF SR. NO. 98/1	- 28000.00 SQ.MT.
AREA UNDER GREEN BELT	- 3150.00 SQ.MT.
NET AREA UNDER LAYOUT	- 24850.00 SQ.MT.
AREA UNDER PLOTS	- 9034.01 SQ.MT.
AREA UNDER OPEN SPACE	- 2581.02 SQ.MT.
AREA UNDER AMENITY SPACE	- 2686.65 SQ.MT.
AREA UNDER ROADS	- 10510.42 SQ.MT.

OWNER :
M/s. Sai Sahara Land Developers
Partner

DRAWN BY :
Reeta Kadam
B Arch
Reg. No. CA/2012/67215
ARCHITECT
TPH - 55/Pole

Scanned by CamScanner