


PROPOSED RESIDENTIAL LAYOUT PLAN IN SURVEY NO.72/2 , IN MAUZA- SINDI(MEGHE) , TAH. & DIST. WARDHA



SCALE : 1 - 500

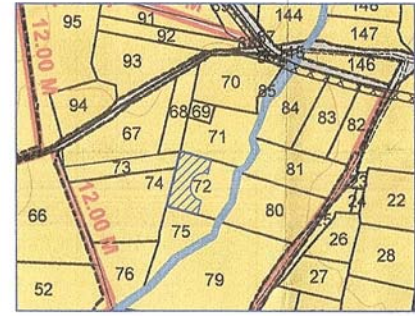


PART OF WARDHA D.P. MAP EXTRACT

AREA STATEMENT

AREA UNDER DIVERSION	:- 10100.00 SQM.
AREA UNDER RESIDENTIAL PLOT	:- 5463.21 SQM.
AREA UNDER AMENITY PLOT NO.- 41	:- 1013.20 SQM.
AREA UNDER OPEN SPACE	:- 1017.69 SQM.
AREA UNDER ROAD	:- 2605.90 SQM.

PLOT INDEX

PLOT NO.	PLOT AREA IN SQ.MT.	CURVE AREA	NET PLOT AREA IN SQ.MT.	NO. OF PLOTS	TOTAL PLOT AREA
1	186.07	4.35	181.72	1	181.72
2 To 7	112.50		112.50	6	675.00
8	133.33		133.33	1	133.33
9	243.45	4.35	239.10	1	239.10
10 To 15	108.75		108.75	6	652.50
16	232.65	4.35	228.30	1	228.30
17	238.88	4.35	234.53	1	234.53
18 To 23	108.75		108.75	6	652.50
24	241.13	4.35	236.78	1	236.78
25	231.78	4.35	227.43	1	227.43
26 To 31	108.75		108.75	6	652.50
32	250.70	4.35	246.35	1	246.35
33	233.20	4.35	228.85	1	228.85
34	102.97		102.97	1	102.97
35	103.61		103.61	1	103.61
36	104.28		104.28	1	104.28
37	105.07		105.07	1	105.07
38	105.97		105.97	1	105.97
39	106.91		106.91	1	106.91
40	249.86	4.35	245.51	1	245.51
TOTAL					5463.21

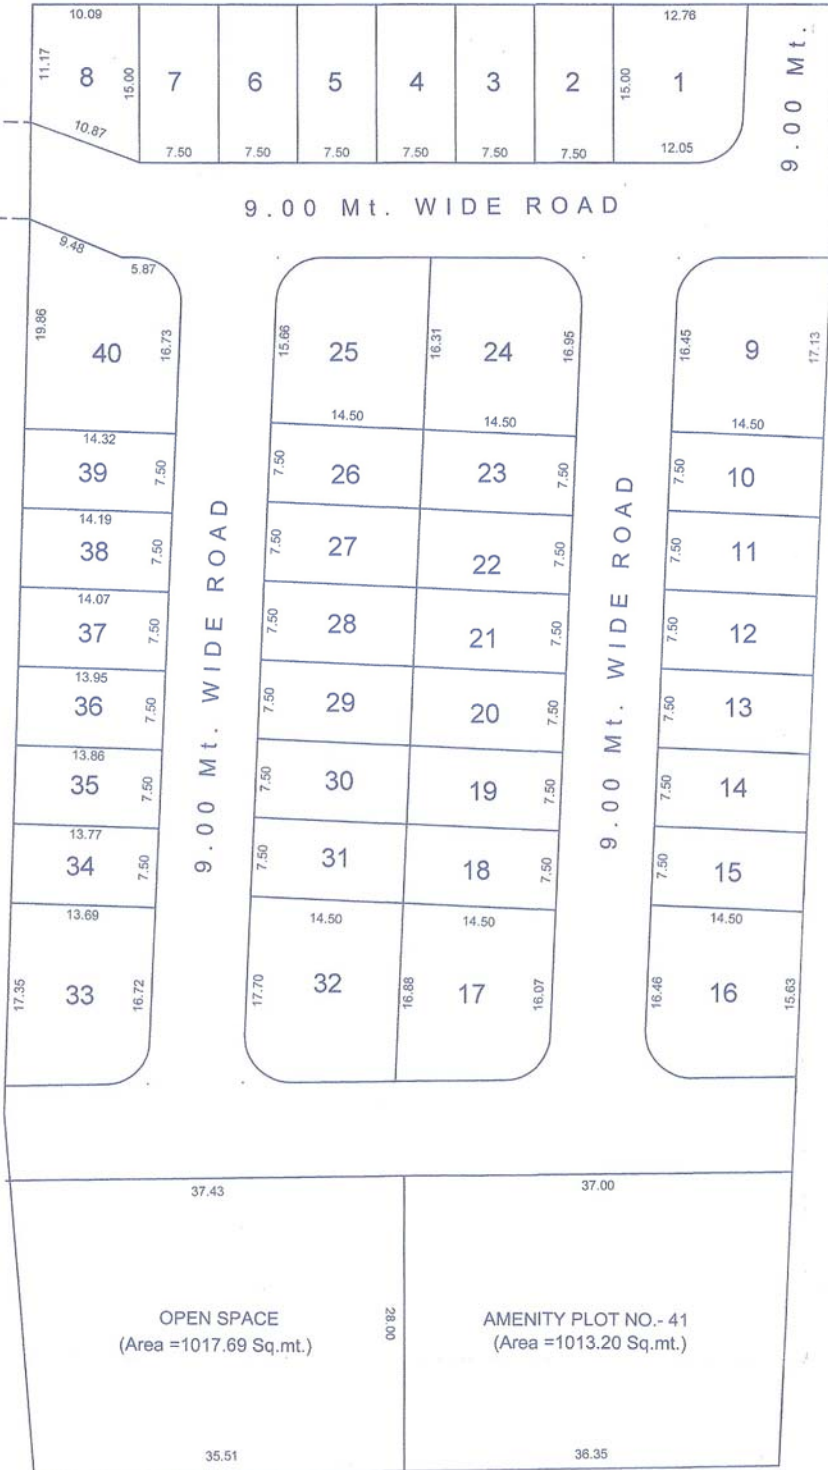

LAY OUT PLAN

Scale :- 1:500

नगर रचना व मूल्य निर्धारण विभाग
हाहा कार्यालय, बघी
नकाशावर लाल रंगाने दुहेरी केल्या प्रमाणे
या कार्यालयीन पत्र क्र. ०४९ २०१२
दिनांक १६/११/२०१९ मध्ये निवृत्ती
बापट, करीता जागेवर सिमांकनाची (Recommended
for Demarcation) सिफारस करण्यांत येत आहे.
नगर रचनाकाट
बघी

APPLICANT (विपक मं. मंडीकर)	ENGINEER S.C. CHUDE Civil Engineer WARDHA Dist. Wardha 2019
---	---