
DEMARCATED RESIDENTIAL LAYOUT PLAN IN SURVEY NO. 58 IN MAUZA NANDGAON , TAH. HINGHANGHAT DIST. WARDHA

AREA STATEMENT.		
1. TOTAL AREA UNDER SRY. NO. 58	-	14200.00 Sqm.
2. AREA UNDER OPEN SPACE	-	1481.93 Sqm.
3. NET AREA UNDER PLOTS	-	8141.54 Sqm.
4. NET AREA UNDER ROAD	-	4576.53 Sqm.

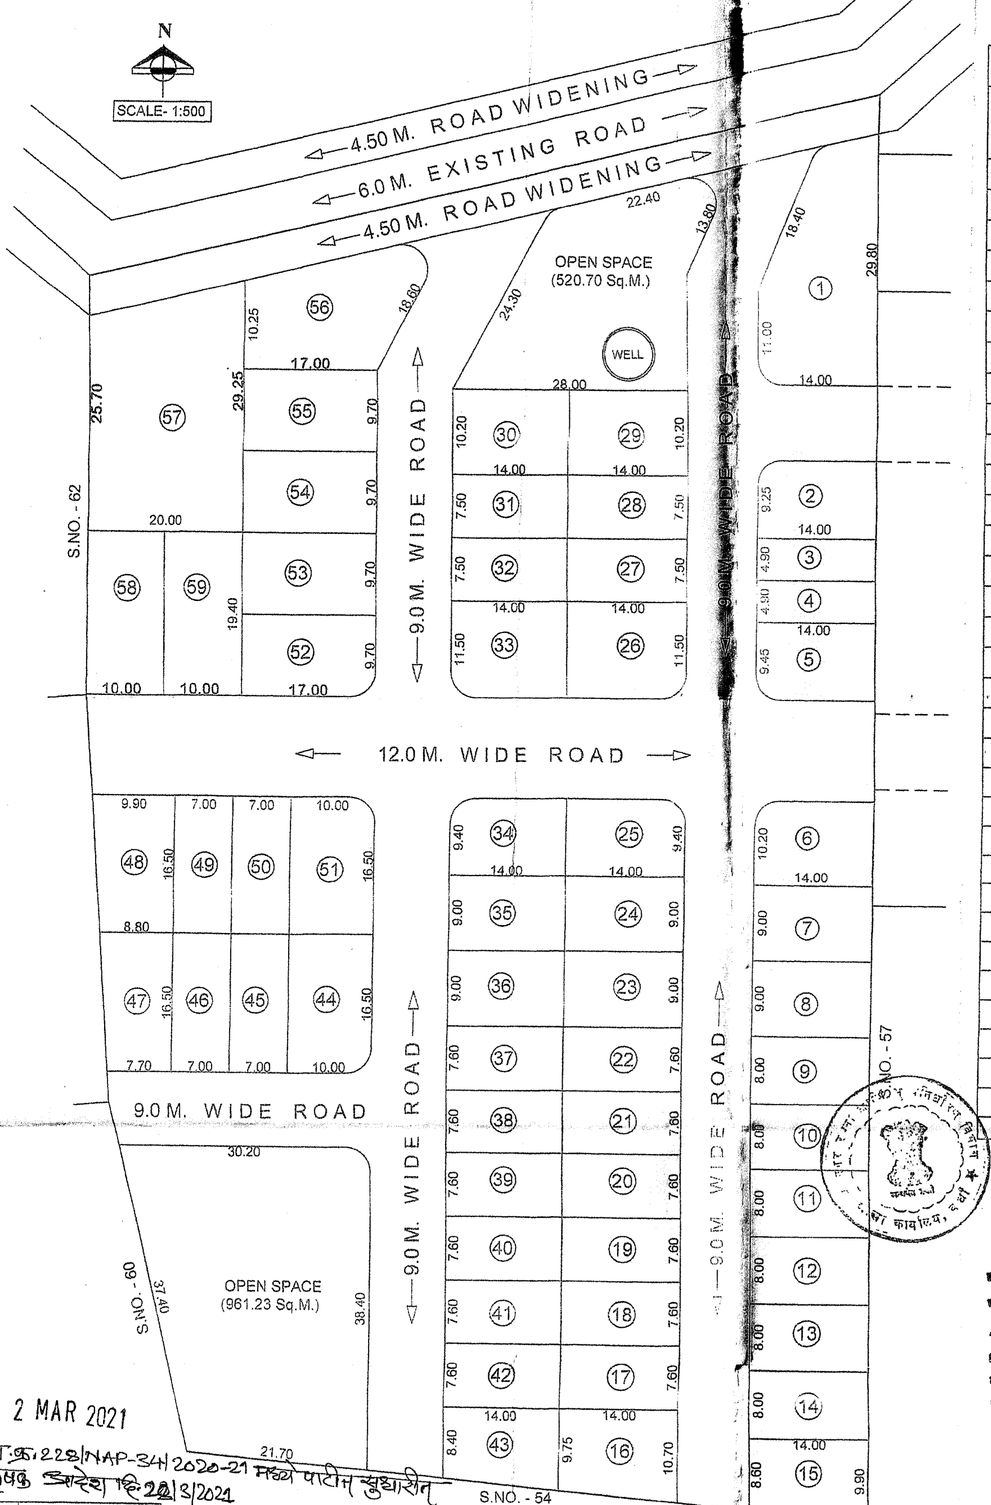


PLOT INDEX

PLOT NO.	PLOT AREA IN SQ.MT.	CURVE AREA	NET PLOT AREA IN SQ.MT.	NO. OF PLOTS	TOTAL PLOT AREA
1	340.04	12.57	327.47	1	327.47
2	129.50	4.35	125.15	1	125.15
3 To 4	70.00		70.00	2	140.00
5	132.30	6.05	126.25	1	126.25
6	142.80	6.05	136.75	1	136.75
7 To 8	126.00		126.00	2	252.00
9 To 14	112.00		112.00	6	672.00
15	129.50		129.50	1	129.50
16	143.15		143.15	1	143.15
17 To 22	106.40		106.40	6	638.40
23 To 24	126.00		126.00	2	252.00
25	131.60	6.05	125.55	1	125.55
26	161.00	6.05	154.95	1	154.95
27 To 28	105.00		105.00	2	210.00
29 To 30	142.80		142.80	2	285.60
31 To 32	105.00		105.00	2	210.00
33	161.00	6.05	154.95	1	154.95
34	131.60	6.05	125.55	1	125.55
35 To 36	126.00		126.00	2	252.00
37 To 42	106.40		106.40	6	638.40
43	127.05		127.05	1	127.05
44	165.00	4.35	160.65	1	160.65
45 To 46	115.50		115.50	2	231.00
47	136.13		136.13	1	136.13
48	154.28		154.28	1	154.28
49 To 50	115.50		115.50	2	231.00
51	165.00	6.05	158.95	1	158.95
52	164.90	6.05	158.85	1	158.85
53 To 55	164.90		164.90	3	494.70
56	259.99	8.22	251.77	1	251.77
57	549.50		549.50	1	549.50
58 To 59	194.00		194.00	2	388.00
			TOTAL		8141.54

नगर रचना व मूल्यनिर्धारण विभाग
शाखा कार्यालय वर्धा
नकाशावर लाल रंगाने दुरुस्ती केल्या प्रमाणे वा
कार्यालयाचे पत्र क्र. मौ. नांदगांव(घो) /न.रा. ८७/
नरव/1034-वि.24/05/2021 अन्वये
अटी/शर्ती वापराकरीता
मंजुरीची शिफारस (Recommended for Approval)
दस्तखत येत आहे
नगर रचनाकार
वर्धा

22 MAR 2021
रा.मा.क्र.228/NAP-34/2020-21 मध्ये पारीत सुधारीत आदेश दि. 22/3/2021

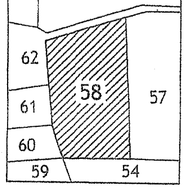



उप विभागीय अधिकारी
हिंगणघाट
22/3/21

रा. मा. क्र. 110../एमआरसी-81/2016 -1 मौजा नांदगांव (घो)
ता. हिंगणघाट, जि. वर्धा मध्ये पारीत आदेश दि. 15/6/2018
मधिल अटी व शर्तीला अधीन राहुन इमारतीचा बांधकाम
अभिन्यास नक्काशा अनुमोदित.

उपविभागीय अधिकारी
हिंगणघाट

बेलखोडे पं. रोडे
सौ इंदुमती शिरीषराव
K.S Gedekar
श्रीमती सिंधुताई गुलाबराव मुळे

OWNER.

S.C.GHUDE
Civil Engineer
WARDHA.
Reg.No.TPW/029/2016

ENGINEER.