

DEMARCATED RESIDENTIAL LAYOUT IN SR. NO.107, - KARLA, TAH./DIST.- WARDHA

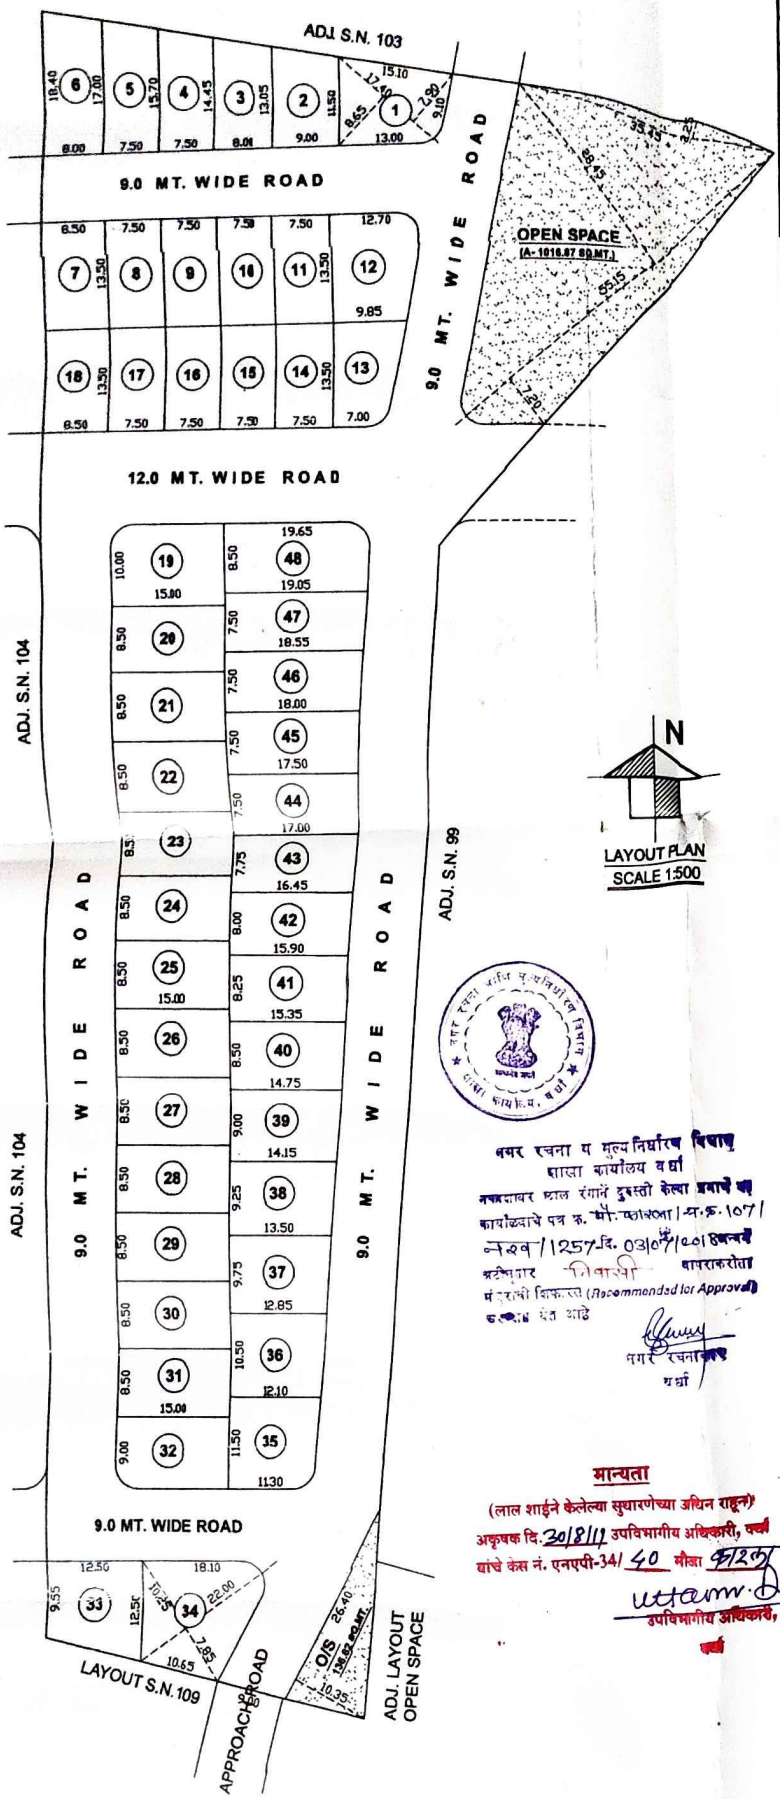

AREA STATEMENT : -		
TOTAL AREA OF LAND S.N. 107	-	1.15 HECT.
TOTAL AREA UNDER LAYOUT	-	11500.00 SQ.MT.
AREA UNDER RESIDENTIAL PLOTS	-	6031.94 SQ.MT.
TOTAL AREA UNDER OPEN SPACE	-	1153.49SQ.MT.
AREA UNDER INTERNAL ROADS	-	4314.57 SQ.MT.

PLOT INDEX : -

PLOT NO.	AREA OF EACH PLOT	CORNER DEDU.	NET AREA OF EACH PLOT	TOTAL PLOTS	TOTAL AREA
1	143.98	4.35	139.63	1	139.63
2	110.47	0.00	110.47	1	110.47
3	110.00	0.00	110.00	1	110.00
4	113.06	0.00	113.06	1	113.06
5	122.62	0.00	122.62	1	122.62
6	141.80	0.00	141.80	1	141.80
7	114.75	0.00	114.75	1	114.75
8 TO 11	101.25	0.00	101.25	4	405.00
12	152.21	4.35	147.86	1	147.86
13	113.73	6.05	107.68	1	107.68
14 TO 17	101.25	0.00	101.25	4	405.00
18	114.75	0.00	114.75	1	114.75
19	150.00	6.05	143.95	1	143.95
20 TO 31	127.50	0.00	127.50	12	1530.00
32	135.00	4.35	130.65	1	130.65
33	137.81	0.00	137.81	1	137.81
34	199.10	4.35	194.75	1	194.75
35	134.55	4.35	130.20	1	130.20
36	130.98	0.00	130.98	1	130.98
37	128.45	0.00	128.45	1	128.45
38	127.88	0.00	127.88	1	127.88
39	130.05	0.00	130.05	1	130.05
40	127.92	0.00	127.92	1	127.92
41	128.90	0.00	128.90	1	128.90
42	129.40	0.00	129.40	1	129.40
43	129.61	0.00	129.61	1	129.61
44	129.37	0.00	129.37	1	129.37
45	133.12	0.00	133.12	1	133.12
46	137.06	0.00	137.06	1	137.06
47	141.00	0.00	141.00	1	141.00
48	164.47	6.05	158.42	1	158.42
			TOTAL -	48	6031.94

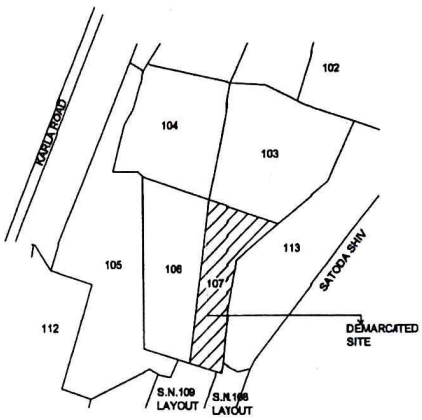

LOCATION PLAN
SCALE 1:5000

नगर रचना व मूल्य निर्धारण विभाग
शाखा कार्यालय वर्धा
नकाशावर लाल रंगाने दुरुस्ती केल्या प्रमाणे या कार्यालयाचे पत्र क्र. मौ.-खा/वर्धा/स.क.107/नरव/1257/दि. 03/07/2018 अन्वये अदेशानुसार शिवाजी वावरकरीता
मंजूरी शिफारस (Recommended for Approval)
[illegible] पेंढ़ारे
नगर रचनाकार वर्धा

मान्यता

(लाल शाईने केलेल्या सुधारणेच्या अधिन राहून)
अकृषक दि. 30/8/19 उपविभागीय अधिकारी, वर्धा
यांचे कंस नं. एनएपी-34/ 40 मौजा कारंजा
उपविभागीय अधिकारी, 30/8/19
वर्धा

OWNER :

हरिभाऊ बा. चव्हाण

DRAWN BY :

G. M. Admane
Civil Engineer
Reg. No. TPW(039) 2016
Rajani Talkies Road. WARDHA
Cell : 9226452741