


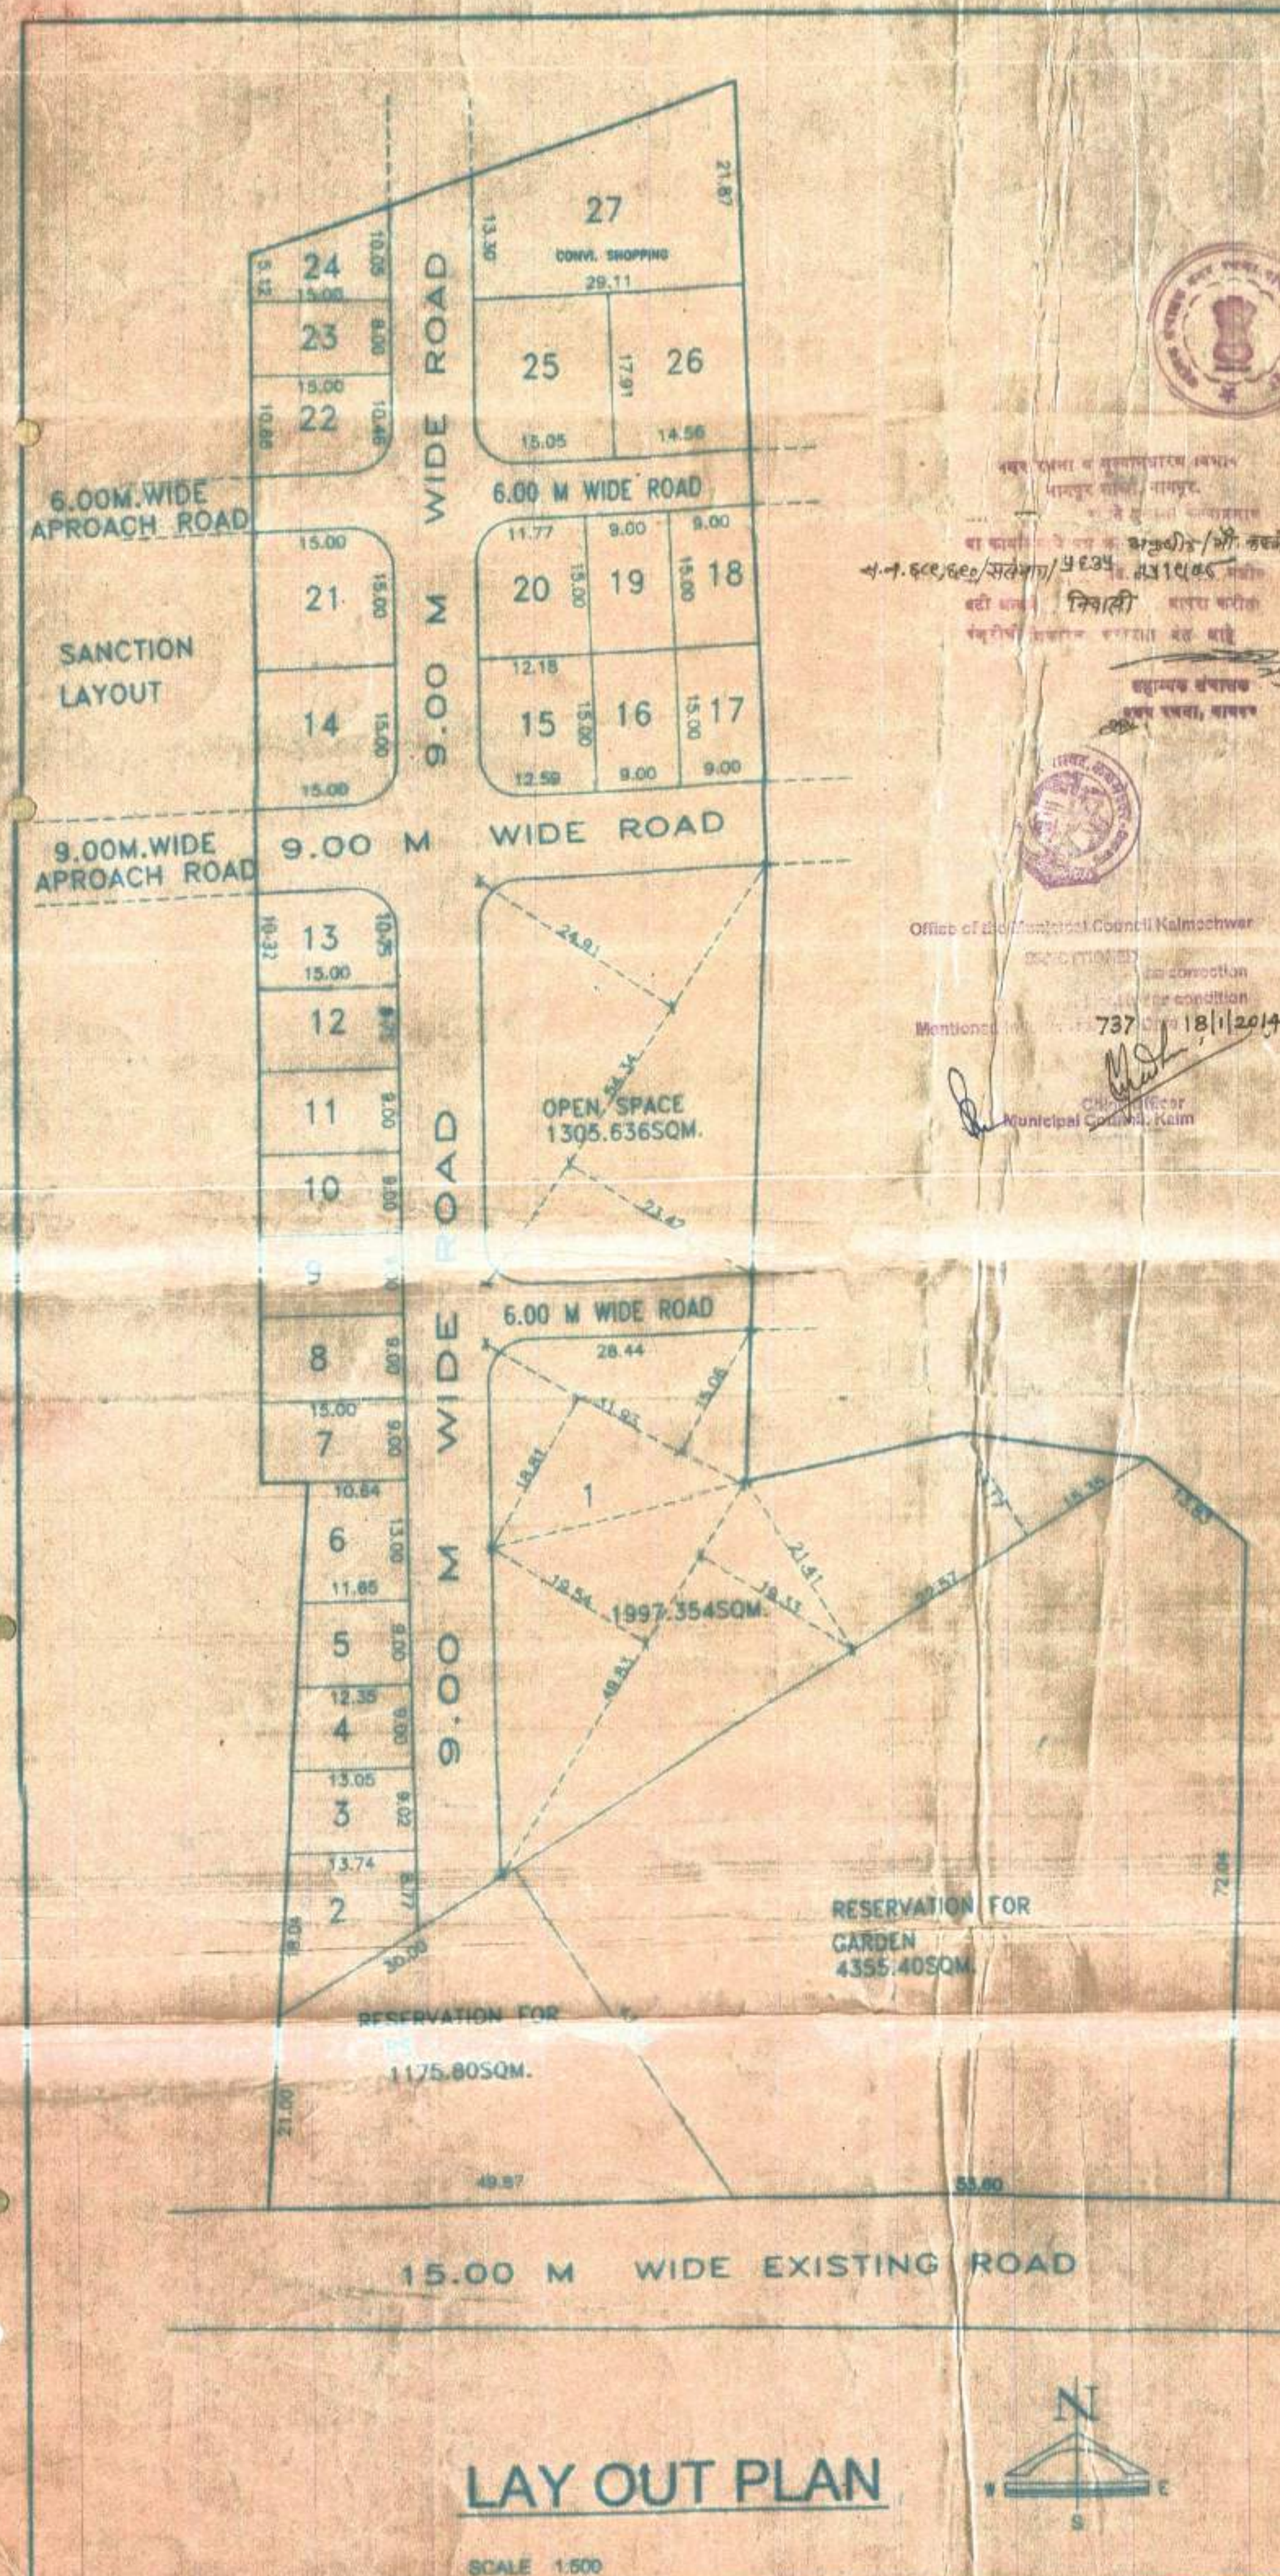

DEMARCATED RESIDENTIAL LAY-OUT ON
 KH.NO 689,690&693, P.H.NO.24, MOUZA-
 KALMESHWAR, TAH- KALMESHWAR,
 DIST- NAGPUR.-
 BELONGING TO -

AREA STATEMENT

TOTAL LAND AREA ON KH NO 689,690&693	= 18400.000	SQMT.
AREA UNDER RESERVATION FOR GARDEN	= 4355.400	SQMT.
AREA UNDER RESERVATION FOR P.S.	= 1175.800	SQMT.
BALANCE AREA UNDER LAY OUT	= 12868.800	SQMT.
AREA UNDER PLOTS	= 6399.2310	SQMT.
AREA UNDER OPEN SPACE	= 1305.636	SQMT.
AREA UNDER ROADS	= 5163.933	SQMT.

SCHEDULE OF PLOTS

SR.NO	PLOT NO	PLOT SIZE	NO. OF	AREA	S.S. NO.	TOTAL AREA

TOTAL AREA (NO OF PLOTS - 27) = 6399.231 SQM.

SITE PLAN:-



LEGEND:-

KH.BOUNDARY SHOWN THUS
 ROADS SHOWN THUS

OWNER SIGN:-

Signature
 PATINAR
 (THORANE BILDER & DEOLPAR)

ARCHITECT SIGN:-

Signature
 V. K. Agrawal
 M.TECH, B.L. CIVIL
 REG. L.S. No. - 2166
 N.M.C. L.S. No.