



ELEVATION AT - A -

This Elevation is Subject to Condition that this shall be revised, as per Condition No. 12 of the Development Agreement.

Necessary arrangement for rain water harvesting shall be done.

This Elevation is Subject to Conditions mentioned in Development agreement D.S. 11 & 12 with N.T.


This Elevation is subject to conditions of K.A. order D.S. 11 & 12 with N.T.



This Elevation is limited for built up area including all covered area less than 20% sq. m. For sanction of construction more than 20% sq. m., applicant has to submit Environmental Clearance from State Level Environmental Impact Assessment Agency.

OFFICE OF THE NAGPUR IMPROVEMENT TRUST
Special planning authority for Nagpur Metropolitan Area
Building Permit No. 100/2019/243
Date: 2-6-2019
SANCTIONED
Building Engineer (Metro)
Nagpur Improvement Trust

N.T.
L.S. NO. 1336
L.S. Valid
up to 31-12-2017

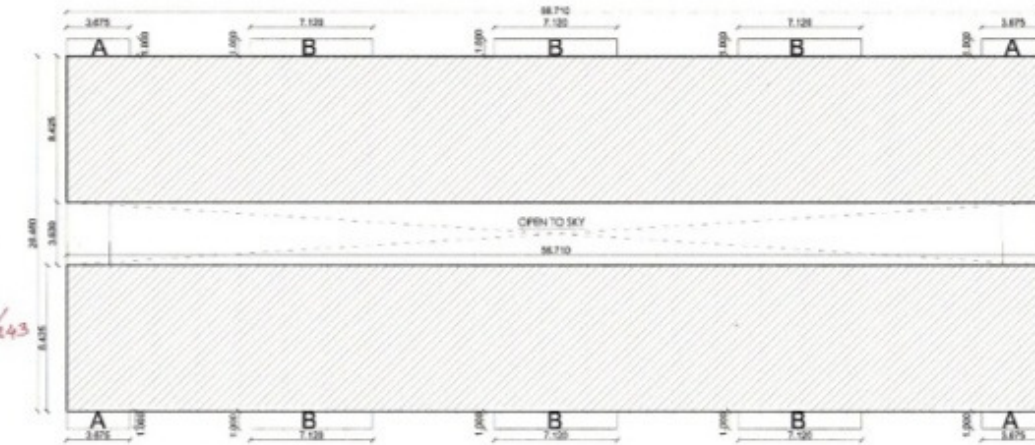

FIRST FLOOR KEY PLAN OF BUILDING BLOCK 1, 2 & 3

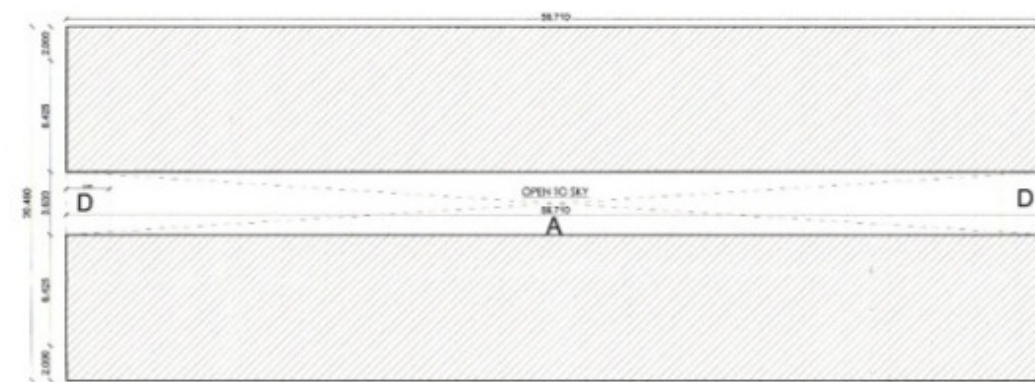

GROUND FLOOR KEY PLAN OF BUILDING BLOCK 1, 2 & 3










SCHEDULE OF OPENINGS



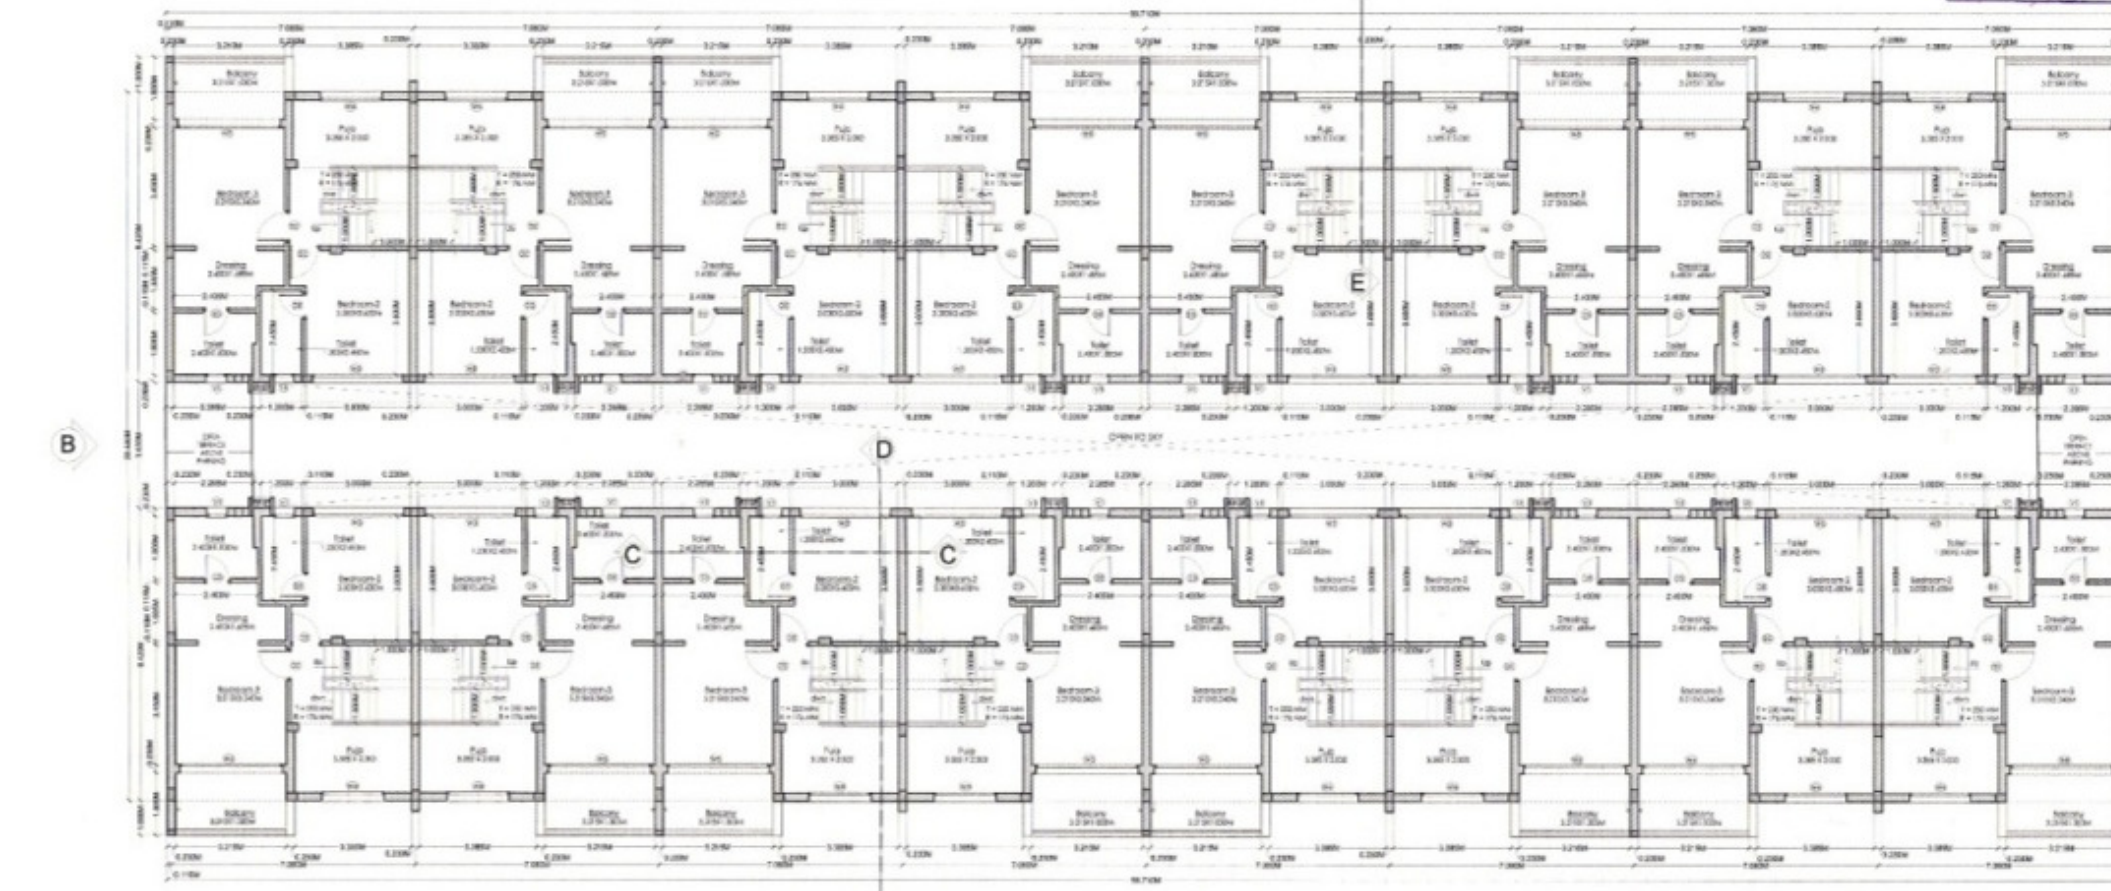

TYPICAL FIRST FLOOR PLAN OF BUILDING BLOCK 1, 2, 3

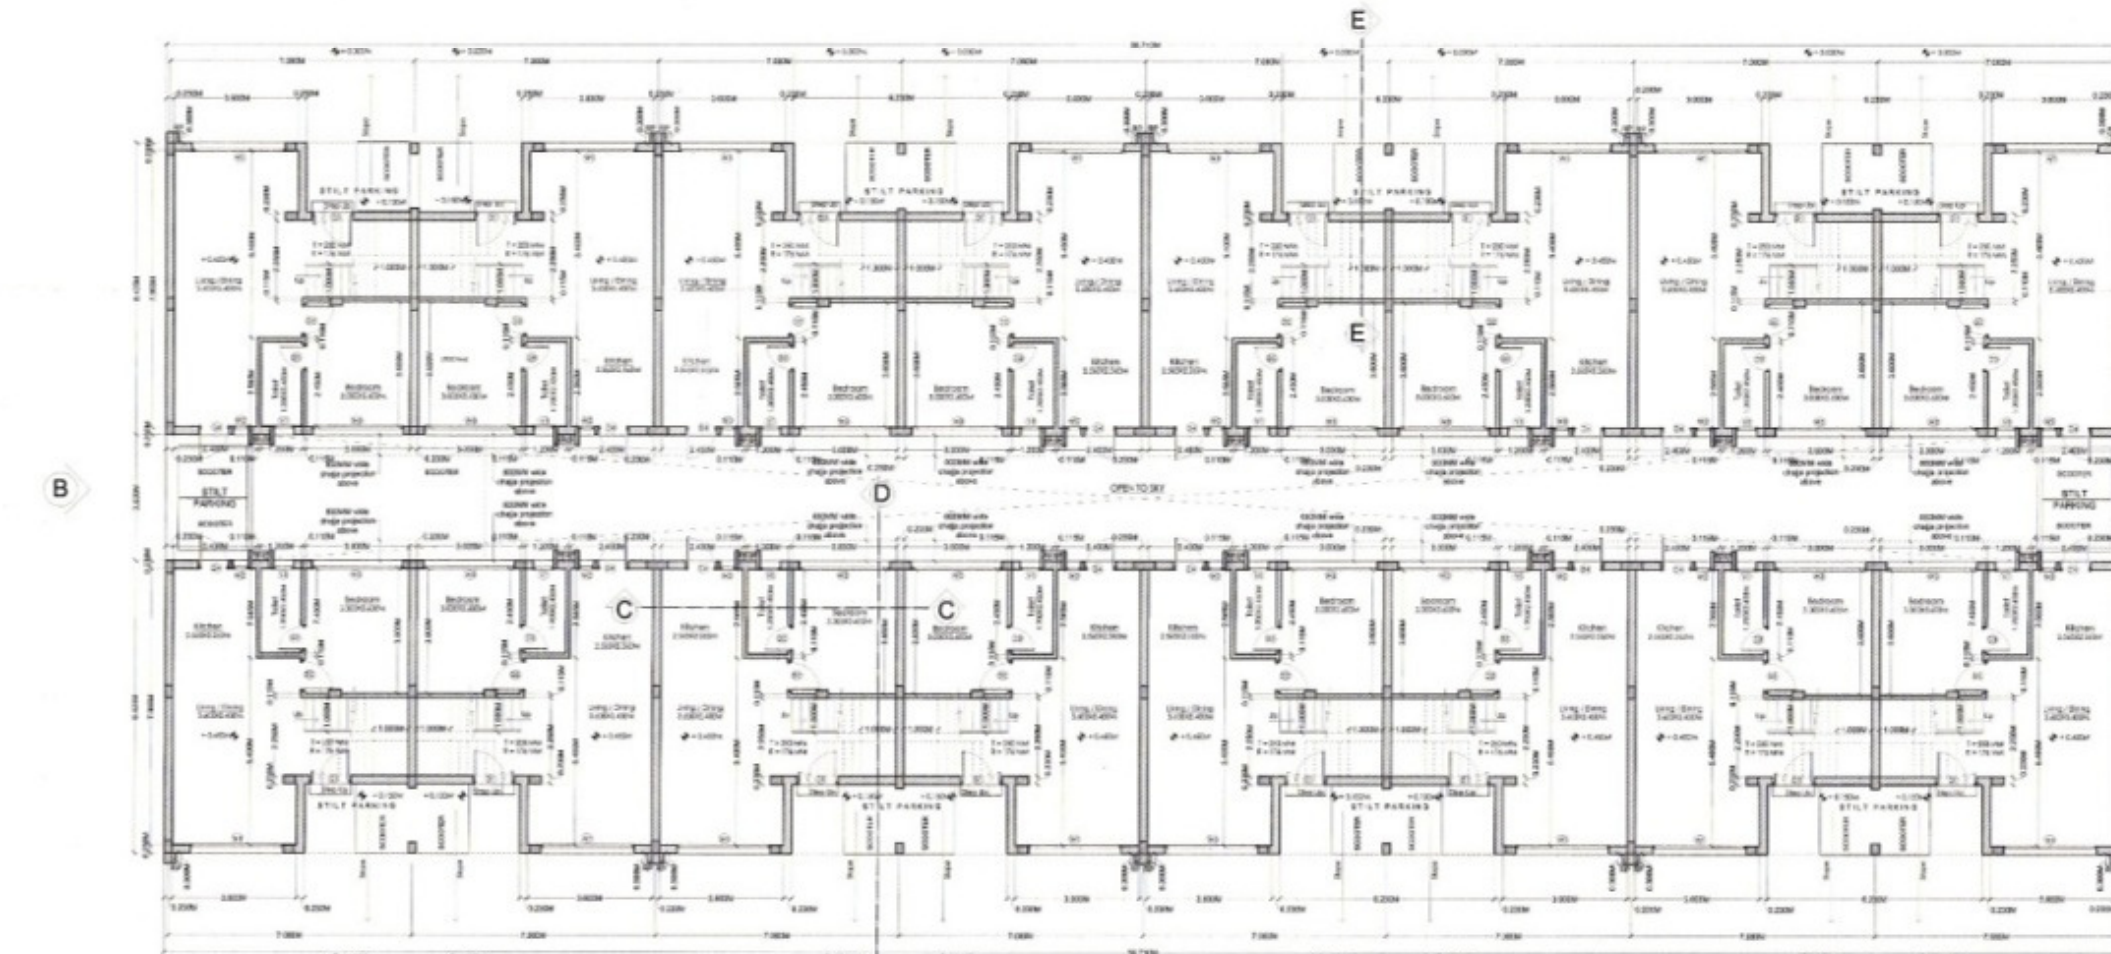

TYPICAL GROUND FLOOR PLAN OF BUILDING BLOCK 1, 2, 3

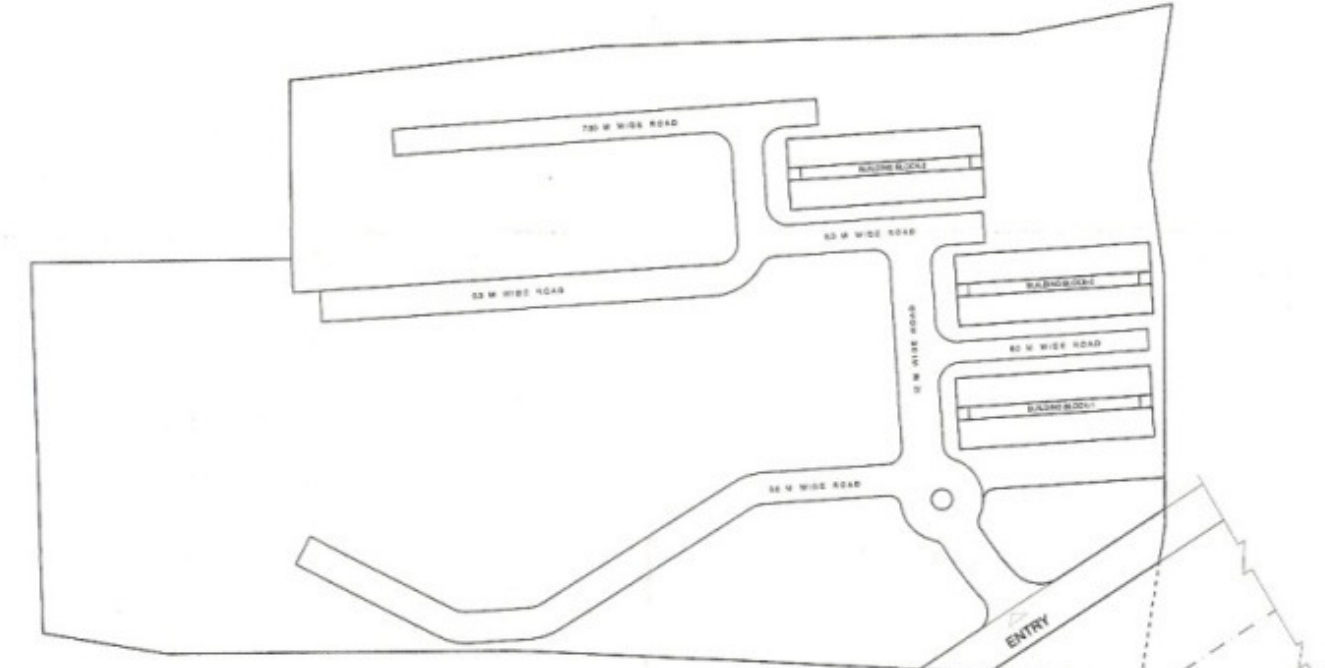

SITE PLAN



PROJECT
REVISED GROUP HOUSING BUILDING PLAN
ON K.H.No. 56/1, 2, 3, 4, 5 & 64, P.H.No. 12-A,
MOUZA - BHOKARA, TAH & DIST - NAGPUR
BELONGING TO:
Mr. SUDESHCHANDRA BABULJI GUPTA

revisions

sl. no.	date	description	by

SUBMISSION DRAWING
OF RESIDENTIAL TOWNSHIP

title of the sheet
FLOOR PLAN & AREA STATEMENT
OF BUILDING BLOCK '1', '2' & '3'

signature of owner

MR. SUDESHCHANDRA GUPTA
architect

KSHITU V. SHIRKHEDEKAR
CA 2009 / 1797
AR. KSHITU M. SHIRKHEDEKAR
N.T. L.No. 2382 CGA

9.
1/8, 24, N.D. COLONY, NAGPUR.
P. 01-8801011405 01-88040404 0710-001072