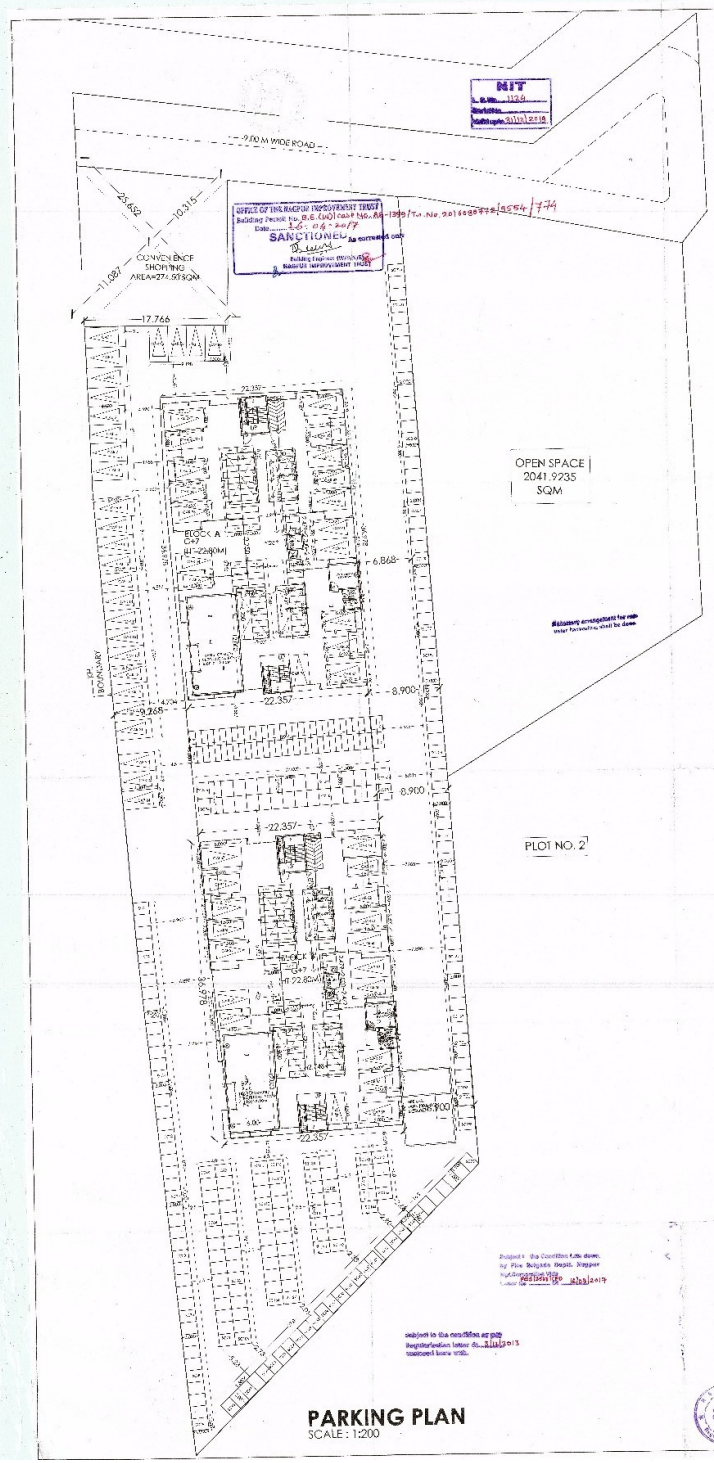


PROJECT :-

PROPOSED BUILDING PLAN FOR MULTI FAMILY RESIDENTIAL TENAMENTS ON PLOT NO. 1, KH.NO-132, C.S. NO - 761, MOUZA - JAITALA, MAUR. MAKBUJA/PRIVATE LAYOUT UNDER SHIVANGAON JAITALA TOWNSHIP SCHEME , NAGPUR.
BELONGING TO -
SAU - KALPANA .A. THAKRE
THROUGH P.O.A'
SHRI .PRAFULLA .V.GUDADHE

AREA STATEMENT :

PARKING AREA CALCULATIONS:

SUBMISSION DRAWING: PARKING PLAN

02/04

R.S. SONKUSARE