




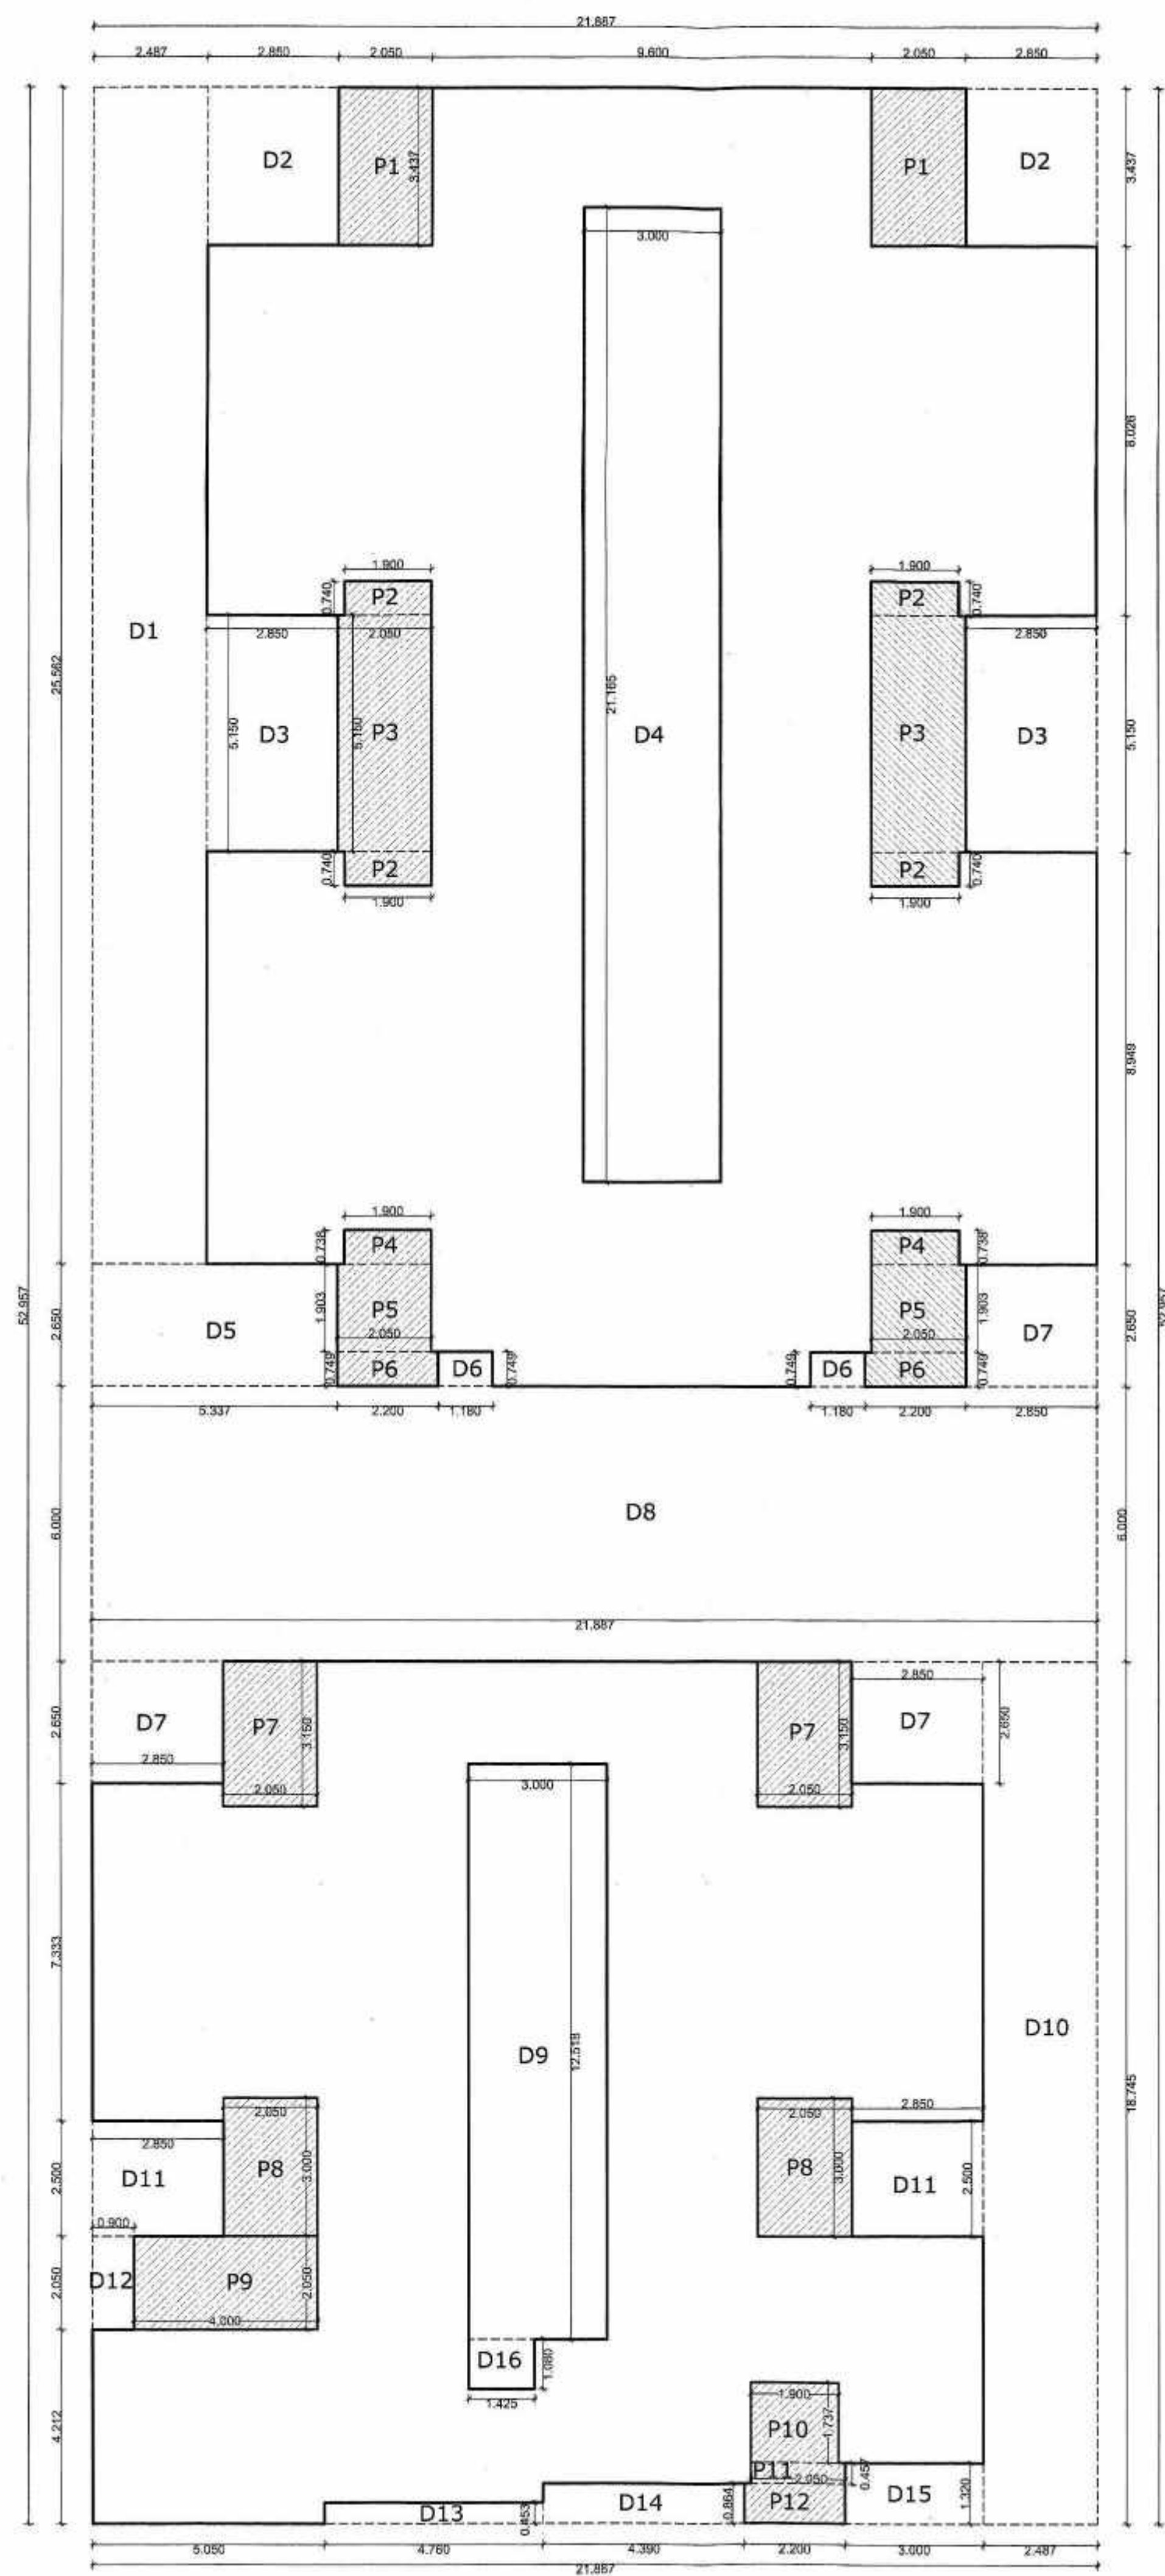

BUILT UP AREA DIAGRAM OF GROUND FLOOR (BUILDING NO - 3)

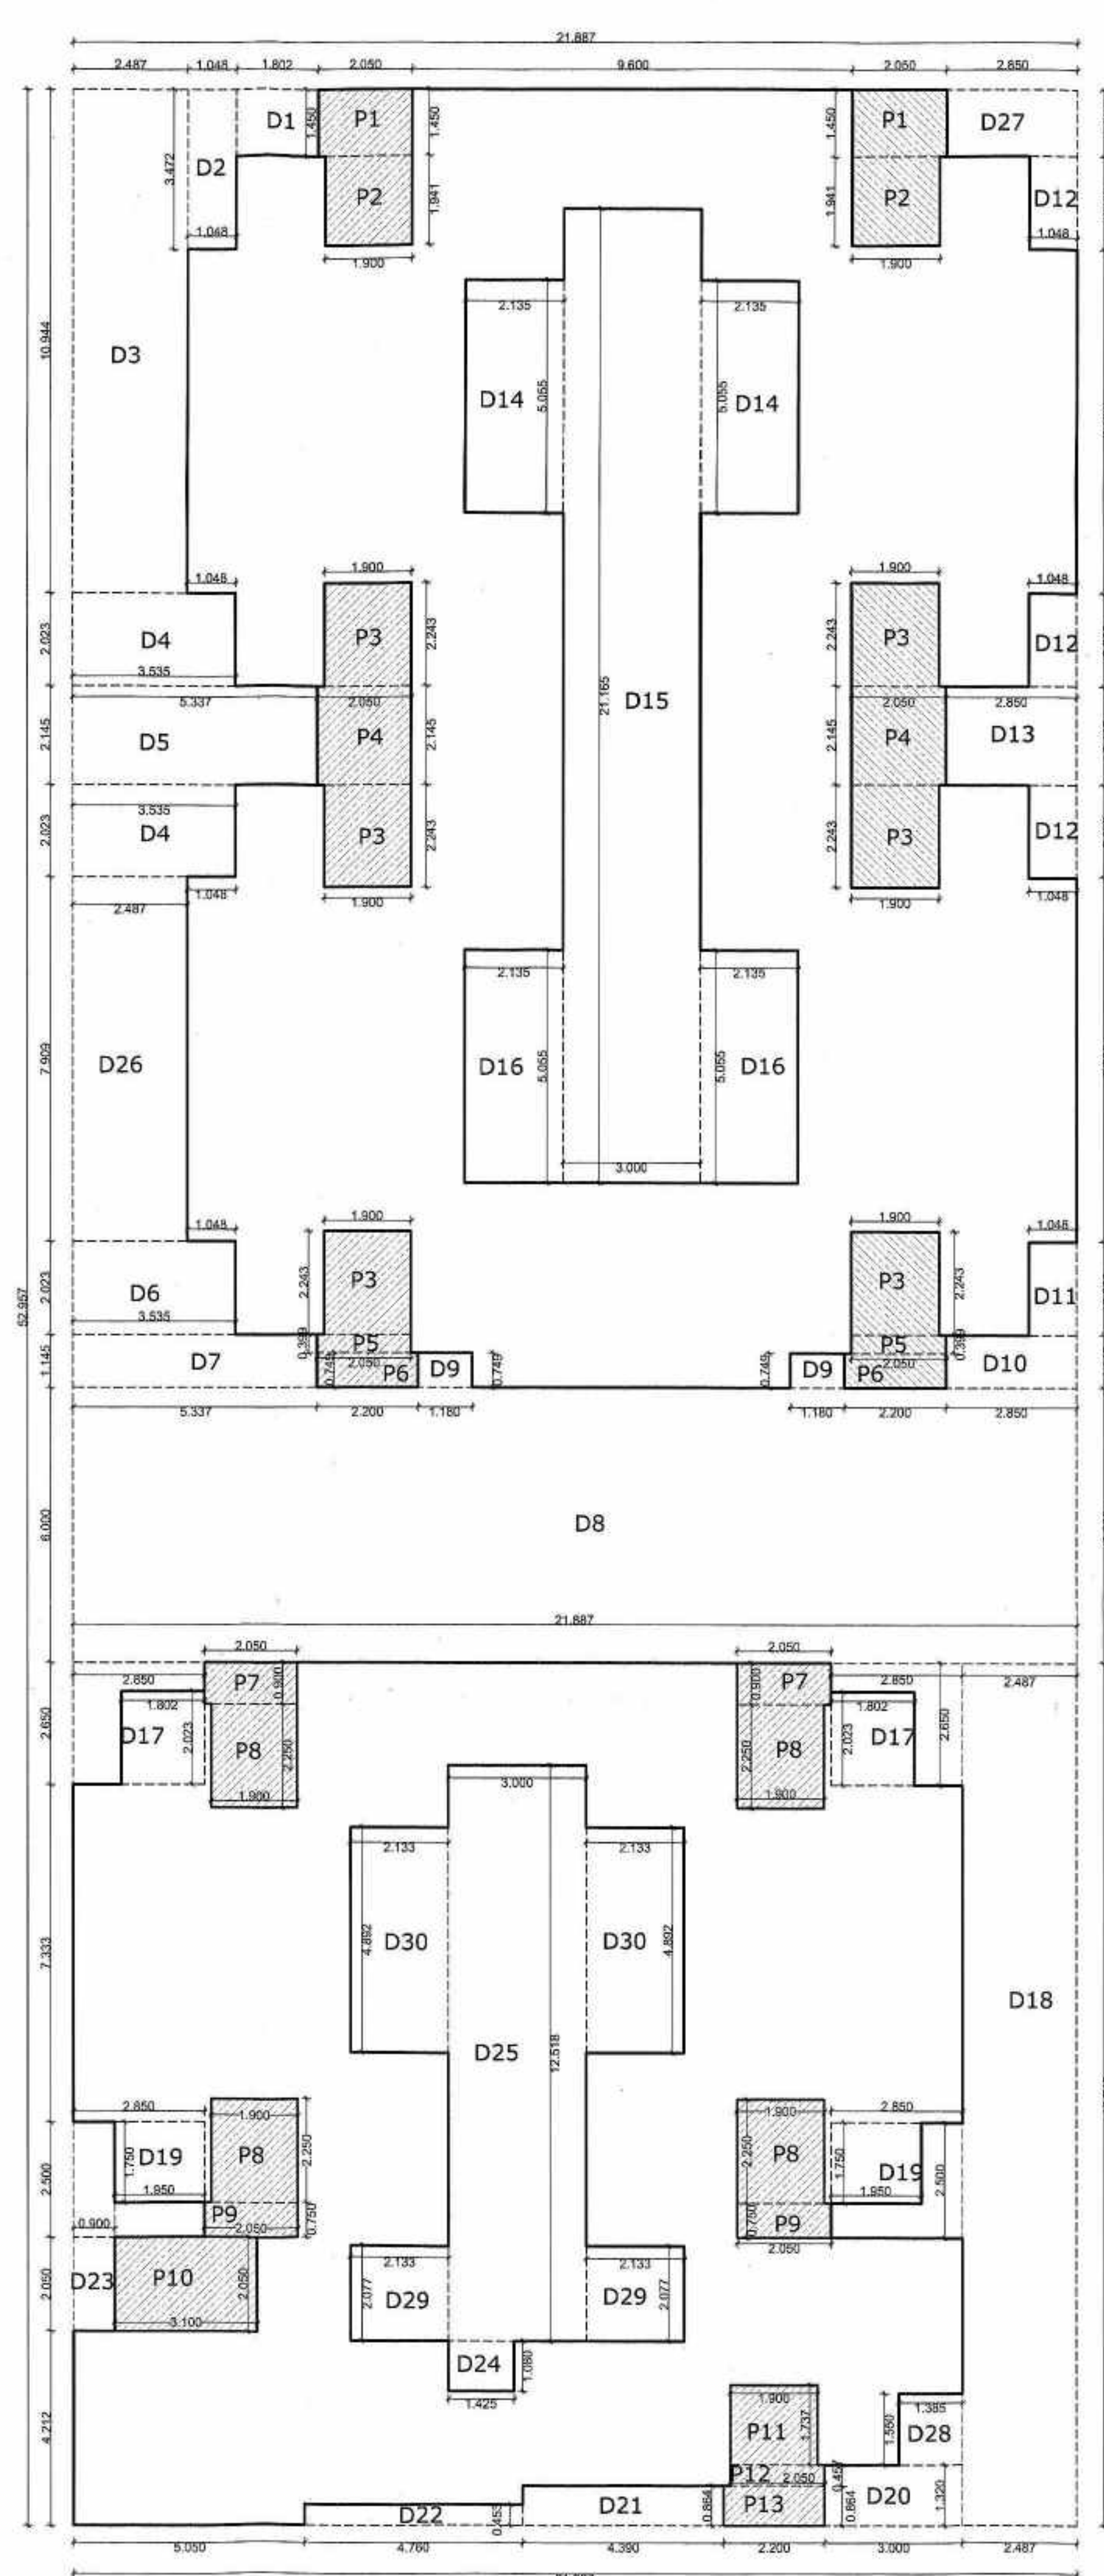

BUILT UP AREA DIAGRAM OF FIRST FLOOR (BUILDING NO - 3)

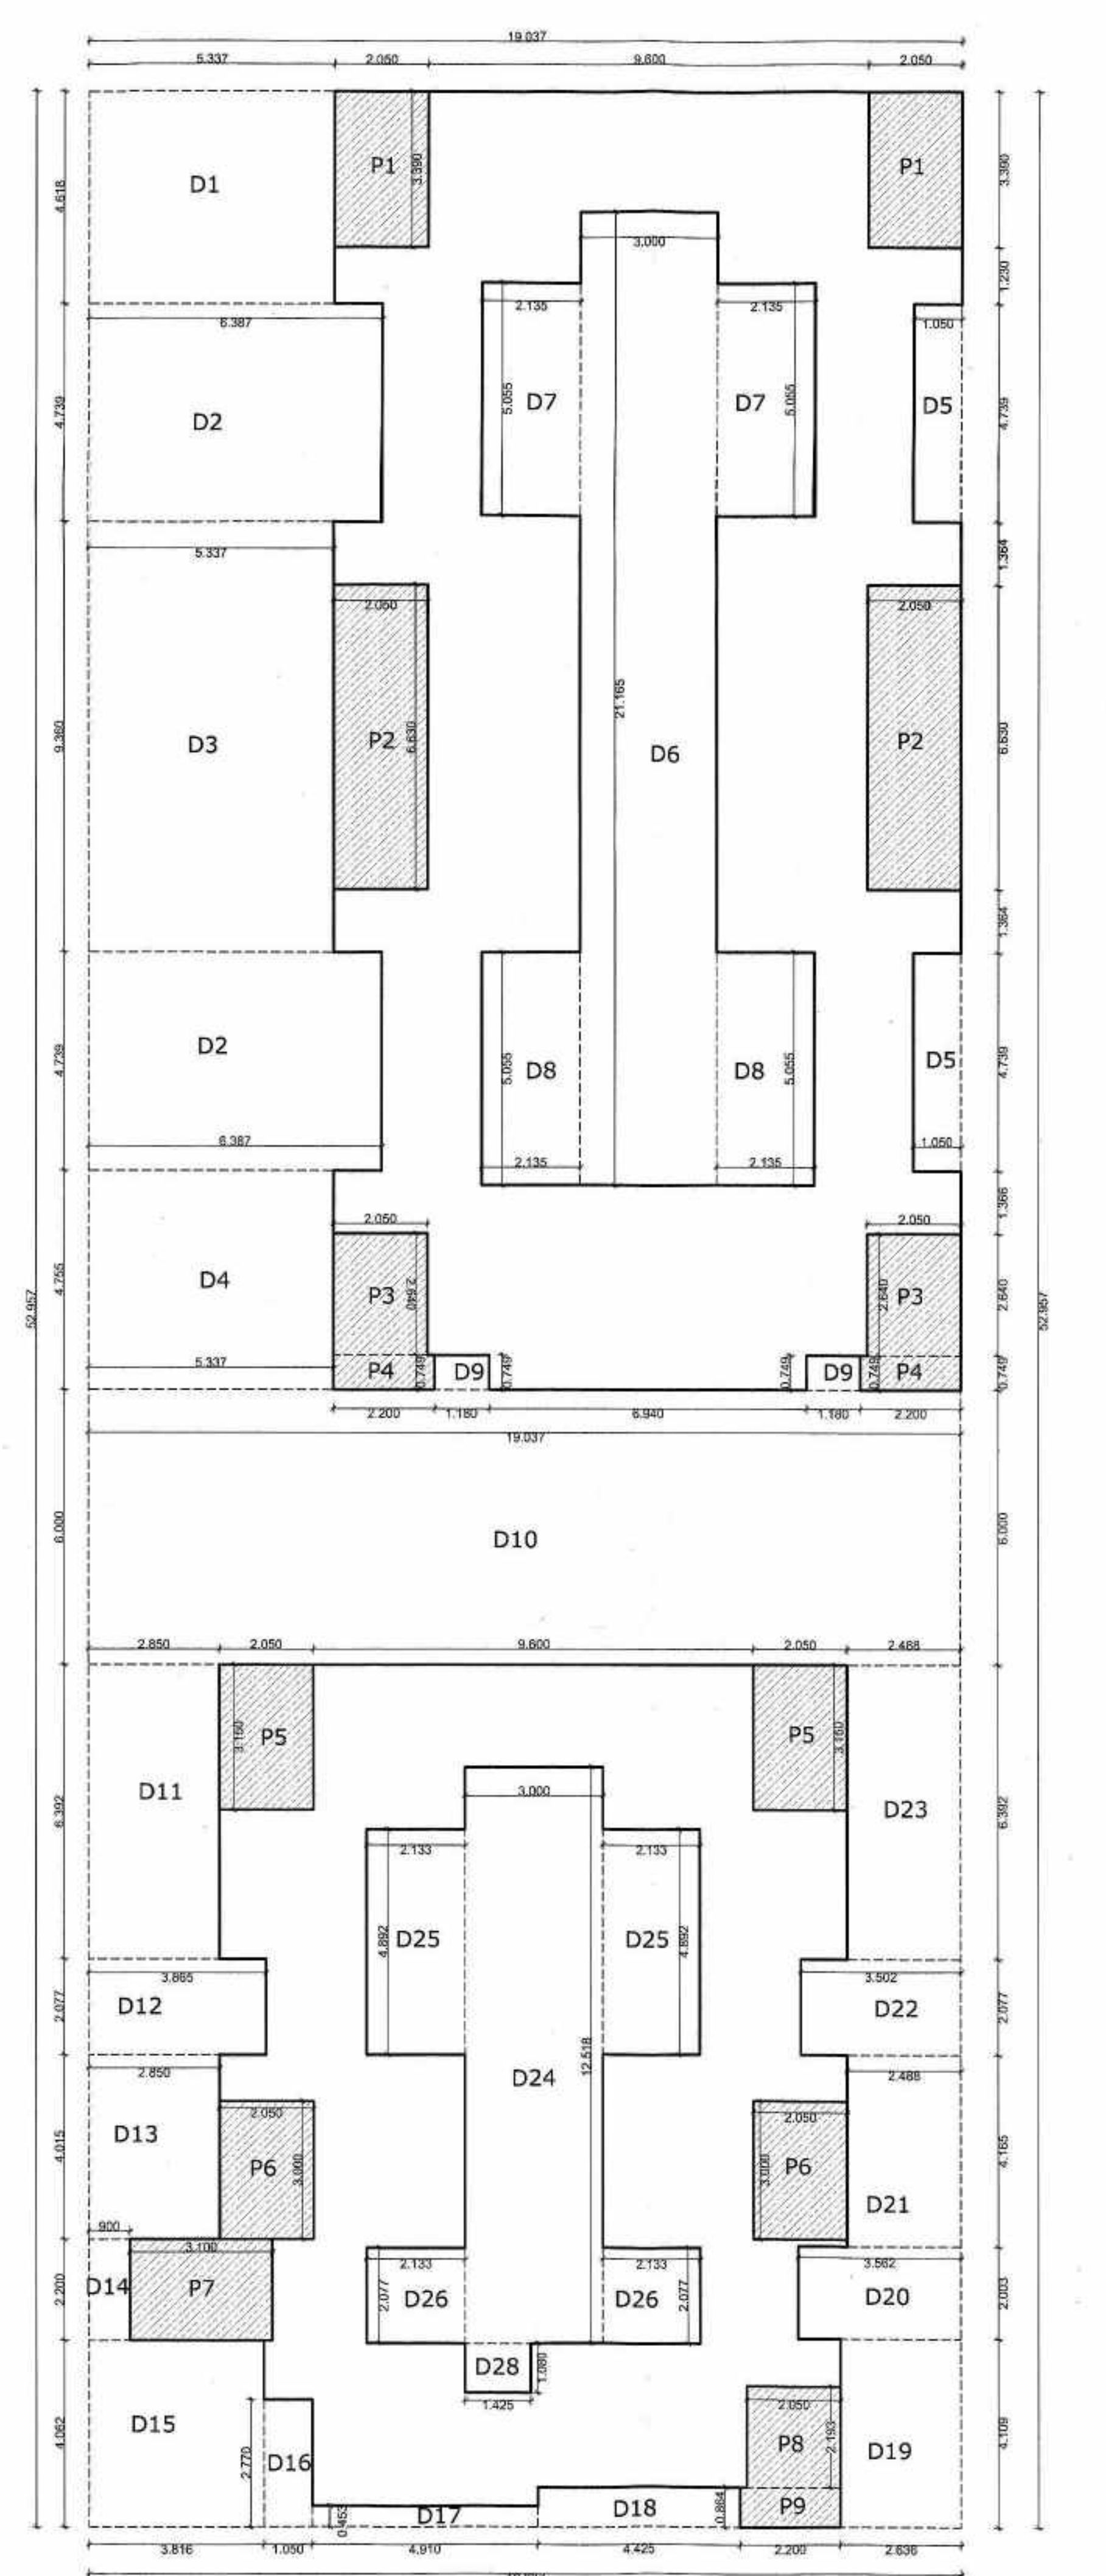

BUILT UP AREA DIAGRAM OF SECOND FLOOR (BUILDING NO - 3)

PREMIUM AREA CALCULATION OF (SECOND FLOOR)

AREA AVAILABLE ON PREMIUM UP TO 30% OF BUILT-UP				
REMARK	NOS.	SIZE IN SQ.M	AREA	TOTAL
[P1]	2	2.050X3.390	13.899	
[P2]	2	2.050X6.630	27.183	
[P3]	2	2.050X2.640	10.824	
[P4]	2	2.200X0.749	3.295	
[P5]	2	2.050X3.150	12.915	
[P6]	2	2.050X3.000	12.300	
[P7]	1	3.100X2.200	6.820	
[P8]	1	2.050X2.193	4.495	
[P9]	1	2.200X0.864	1.900	
a1 TOTAL PREMIUM AREA			93.631	93.631

BALCONY AREA STATEMENT OF (FIRST FLOOR)

PERMISSIBLE BAL. AREA = 15% OF 571.638 = 85.745 SQ.MT				
BALCONY AREA	B1	B2	B3	B4
[B1]	4	1.500X3.095	18.570	
[B2]	2	1.500X3.472	10.416	
[B3]	2	1.500X3.170	9.510	
[B4]	3	1.500X2.800	12.600	
[B5]	1	1.500X2.725	4.087	
[B6]	1	1.500X2.125	3.187	
[B7]	1	1.500X2.500	3.750	
[B8]	1	3.130X1.000	3.130	
[B9]	1	4.875X1.000	4.875	
TOTAL BALCONY AREA			70.125	70.125 SQ.MT

BALCONY AREA STATEMENT OF (SECOND FLOOR)

PERMISSIBLE BAL. AREA = 15% OF 336.950 = 50.542 SQ.MT				
BALCONY AREA	B1	B2	B3	B4
[B1]	1	4.875X1.000	4.875	
[B2]	1	3.130X1.000	3.130	
TOTAL BALCONY AREA			8.005	8.005 SQ.MT

OFFICE OF THE NAGPUR IMPROVEMENT TRUST
Special planning authority for Nagpur Metropolitan Area
Building Permit No. 16-3258/20130620567/3977
Date: 10/05/2014
SANCTIONED
Building Engineer (Nagpur)
Nagpur Improvement Trust

This Sanction is Subject to Condition
down by Fire Brigade Dept.
Nagpur Mpl. Cooperation Vire
Letter No. 16/3258/20130620567/3977
Date: 16/05/2014 with N.I.T.

BUILDING - 3 AREA STATEMENT

PROPOSED CONSTRUCTION FOR BUILDING - 3 AS UNDER				
BLOCK	FLOOR	TOTAL B/U AREA	PREMIUM AREA	PERMI. BAL 15%
BLOCK - F	GROUND FL.	607.172	94.282	
	FIRST FL.	571.638	88.970	85.745
	SECOND FL.	336.950	93.631	50.542
TOTAL FL. AREA		1515.760	276.883	136.287

SUBJECT TO THE PROVISIONS OF STRUCTURAL DESIGN
SUFFICIENCY CERTIFICATE DATED: 17/05/2014 OF
STRUCTURAL DESIGNER AND APPLICANT

कार्यालयीन रूप से जारी किया गया है।
(Release letter) जारी किया गया है।

BUILT - UP AREA CALCULATION OF (BUILDING NO - 3)
(GROUND FLOOR)

GROUND FLOOR AREA STATEMENT				
a1	BLOCK AREA [BUILDING NO - 3] 21.887 X 52.957 = 1159.069 SQ.M.			AREA IN SQ.M.
DEDUCTION IN BUILT UP AREA				
REMARK	NOS.	SIZE IN SQ.M	AREA	TOTAL
[D1]	1	2.487X2.562	63.572	
[D2]	2	2.850X3.437	19.590	
[D3]	2	2.850X5.150	29.355	
[D4]	1	3.000X2.165	63.495	
[D5]	1	5.337X2.650	14.143	
[D6]	2	1.180X0.749	1.767	
[D7]	3	2.850X2.650	22.657	
[D8]	1	21.887X6.000	131.322	
[D9]	1	3.000X12.518	37.554	
[D10]	1	2.487X18.745	46.618	
[D11]	2	2.850X2.500	14.250	
[D12]	1	0.900X2.050	1.845	
[D13]	1	4.760X0.453	2.156	
[D14]	1	4.390X0.864	3.792	
[D15]	1	3.000X1.320	3.960	
[D16]	1	1.425X1.080	1.539	
[P1]	2	2.050X3.437	14.091	
[P2]	4	1.900X0.740	5.624	
[P3]	2	2.050X5.150	21.115	
[P4]	2	1.900X0.738	2.804	
[P5]	2	2.050X1.903	7.802	
[P6]	2	2.200X0.749	3.295	
[P7]	2	2.050X3.150	12.915	
[P8]	2	2.050X3.000	12.300	
[P9]	1	4.000X2.050	8.200	
[P10]	1	1.900X1.737	3.300	
[P11]	1	2.050X0.457	0.936	
[P12]	1	2.200X0.864	1.900	
a2	DEDUCTION AREA (-)		551.897	
a3	BUILT UP AREA (a1-a2)=(1159.069-551.897)			
TOTAL BUILT UP AREA OF BLOCK [H]				607.172 SQ.MT

BUILT - UP AREA CALCULATION OF (BUILDING NO - 3)
(FIRST FLOOR)

FIRST FLOOR AREA STATEMENT				
a1	BLOCK AREA [BUILDING NO - 3] 21.887 X 52.957 = 1159.069 SQ.M.			AREA IN SQ.M.
	DEDUCTION IN BUILT UP AREA			
	REMARK	NOS.	SIZE IN SQ.M	AREA TOTAL
	[D1]	1	1.802X1.450	2.612
	[D2]	1	1.048X3.472	3.638
	[D3]	1	2.487X10.944	27.217
	[D4]	2	3.535X2.023	14.302
	[D5]	1	5.337X2.145	11.447
	[D6]	1	3.535X2.023	7.151
	[D7]	1	5.337X1.145	6.110
	[D8]	1	21.887X6.000	131.322
	[D9]	2	1.180X0.749	1.767
	[D10]	1	2.850X1.145	3.263
	[D11]	1	1.048X2.023	2.120
	[D12]	3	1.048X2.023	6.360
	[D13]	1	2.850X2.145	6.113
	[D14]	2	2.135X5.055	21.584
	[D15]	1	3.000X2.165	63.495
	[D16]	2	2.135X5.055	21.584
	[D17]	2	(2.850X2.650) -(2.023X1.802)	7.814
	[D18]	1	2.487X18.745	46.618
	[D19]	2	(2.850X2.500) -(1.750X1.950)	7.425
	[D20]	1	3.000X1.320	3.960
	[D21]	1	4.390X0.864	3.792
	[D22]	1	4.760X0.453	2.156
	[D23]	1	0.900X2.050	1.845
	[D24]	1	1.425X1.080	1.539
	[D25]	1	3.000X12.518	37.554
	[D26]	1	2.487X7.909	19.669
	[D27]	1	2.850X1.449	4.129
	[D28]	1	1.550X1.385	2.146
	[D29]	2	2.133X2.077	8.860
	[D30]	2	2.133X4.892	20.869
	[P1]	2	2.050X1.450	5.945
	[P2]	2	1.900X1.941	7.375
	[P3]	6	1.900X2.243	25.570
	[P4]	2	2.050X2.145	8.794
	[P5]	2	2.050X0.399	1.635
	[P6]	2	2.200X0.749	3.295
	[P7]	2	2.050X0.900	3.690
	[P8]	4	1.900X2.250	17.100
	[P9]	2	2.050X0.750	3.075
	[P10]	1	3.100X2.050	6.355
	[P11]	1	1.900X1.737	3.300
	[P12]	1	2.050X0.457	0.936
	[P13]	1	2.200X0.864	1.900
a2	DEDUCTION AREA (-)			587.431
a3	BUILT UP AREA (a1-a2)=(1159.069-587.431)			
	TOTAL BUILT UP AREA OF BLOCK [H]			571.638 SQ.MT

BUILT - UP AREA CALCULATION OF (BUILDING NO - 3)
(SECOND FLOOR)

SECOND FLOOR AREA STATEMENT				
a1	BLOCK AREA [BUILDING NO - 3] 19.037 X 52.957 = 1008.142 SQ.M.			AREA IN SQ.M.
	DEDUCTION IN BUILT UP AREA			
	REMARK	NOS.	SIZE IN SQ.M	AREA
	[D1]	1	5.337X4.618	24.646
	[D2]	2	6.387X4.739	60.535
	[D3]	1	5.337X9.360	49.954
	[D4]	1	5.337X4.755	25.377
	[D5]	2	1.050X4.739	9.951
	[D6]	1	3.000X2.165	63.495
	[D7]	2	2.135X5.055	21.584
	[D8]	2	2.135X5.055	21.584
	[D9]	2	1.180X0.749	1.767
	[D10]	1	19.037X6.000	114.222
	[D11]	1	2.850X6.392	18.217
	[D12]	1	3.865X2.077	8.027
	[D13]	1	2.850X4.015	11.442
	[D14]	1	0.900X2.200	1.980
	[D15]	1	3.816X4.062	15.500
	[D16]	1	1.050X2.770	2.908
	[D17]	1	4.910X0.453	2.224
	[D18]	1	4.425X0.864	3.823
	[D19]	1	2.636X4.109	10.831
	[D20]	1	3.562X2.003	7.134
	[D21]	1	2.488X4.165	10.362
	[D22]	1	3.502X2.077	7.273
	[D23]	1	2.488X6.392	15.903
	[D24]	1	3.000X12.518	37.554
	[D25]	2	2.133X4.892	20.869
	[D26]	2	2.133X2.077	8.860
	[D28]	1	1.425X1.080	1.539
	[P1]	2	2.050X3.390	13.899
	[P2]	2	2.050X6.630	27.183
	[P3]	2	2.050X2.640	10.824
	[P4]	2	2.200X0.749	3.295
	[P5]	2	2.050X3.150	12.915
	[P6]	2	2.050X3.000	12.300
	[P7]	1	3.100X2.200	6.820
	[P8]	1	2.050X2.193	4.495
	[P9]	1	2.200X0.864	1.900
a2	DEDUCTION AREA (-)			671.192
a3	BUILT UP AREA (a1-a2)=(1008.142-671.192)			
	TOTAL BUILT UP AREA OF BLOCK [H]			336.950 SQ.MT

PREMIUM AREA CALCULATION OF (GROUND FLOOR)

AREA AVAILABLE ON PREMIUM UP TO 30% OF BUILT-UP				
a1				
[P1]	2	2.050X3.437	14.091	
[P2]	4	1.900X0.740	5.624	
[P3]	2	2.050X5.150	21.115	
[P4]	2	1.900X0.738	2.804	
[P5]	2	2.050X1.903	7.802	